




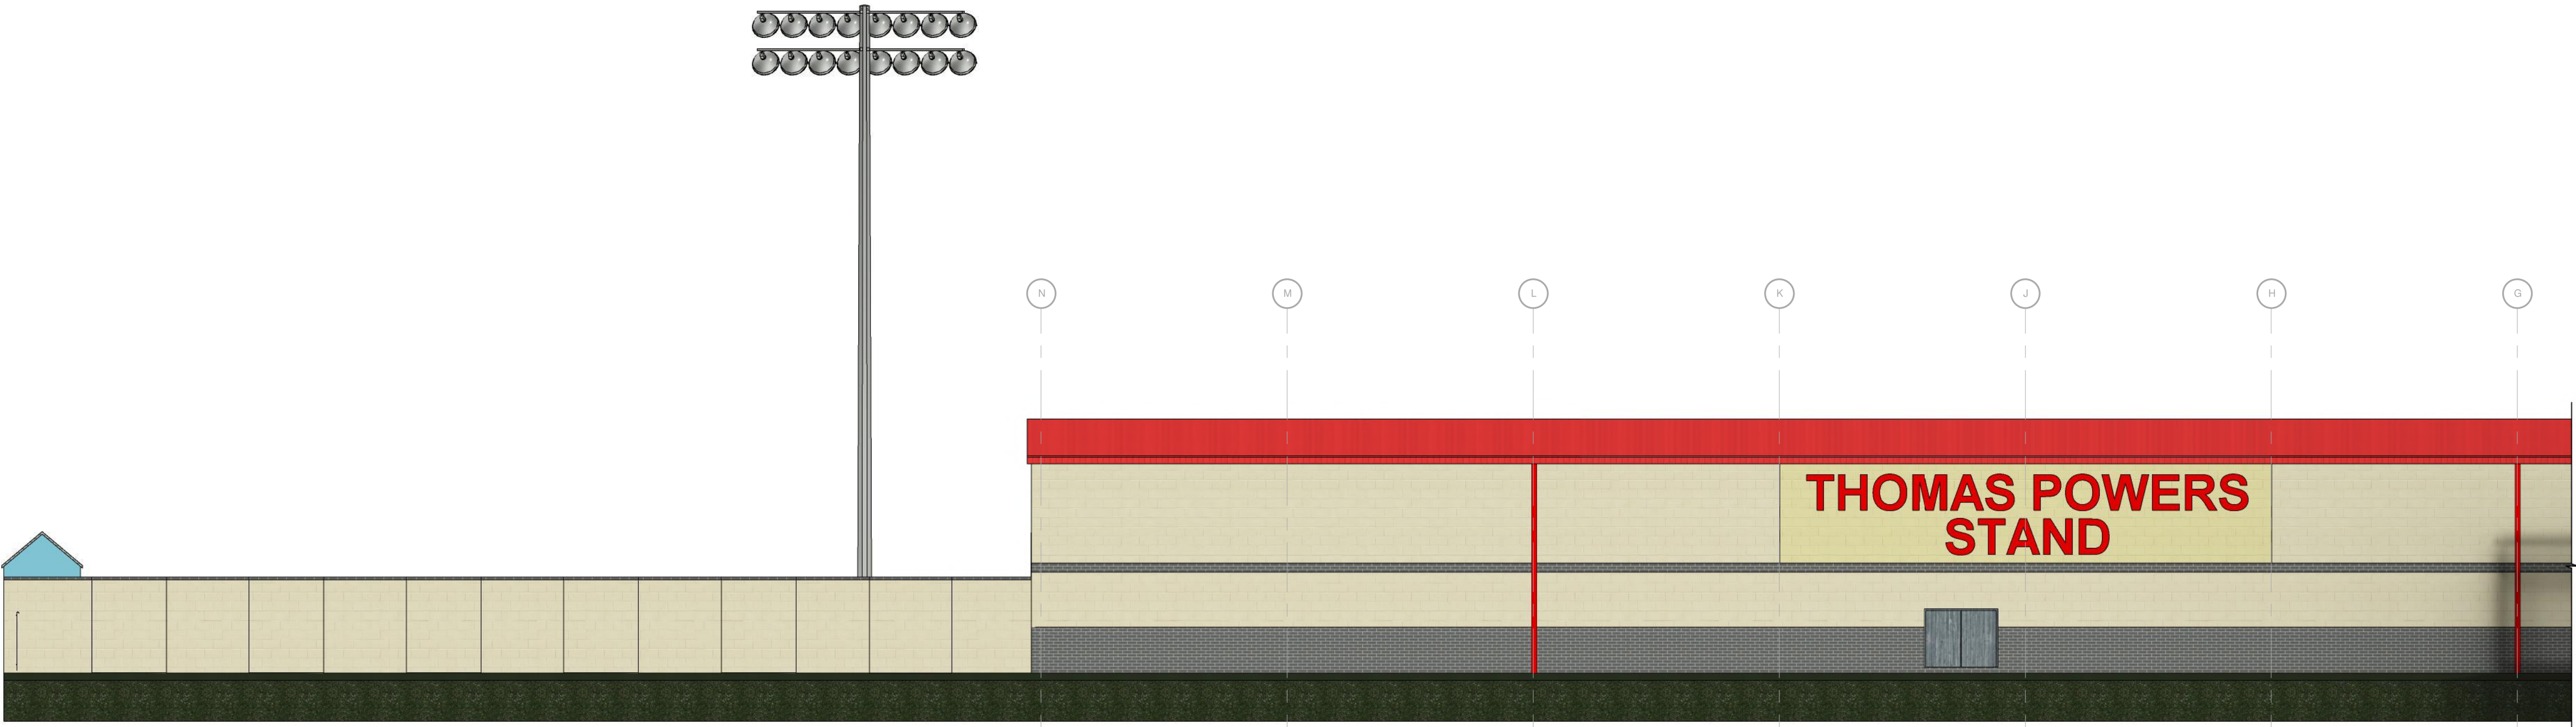

Rear Stand Elevation

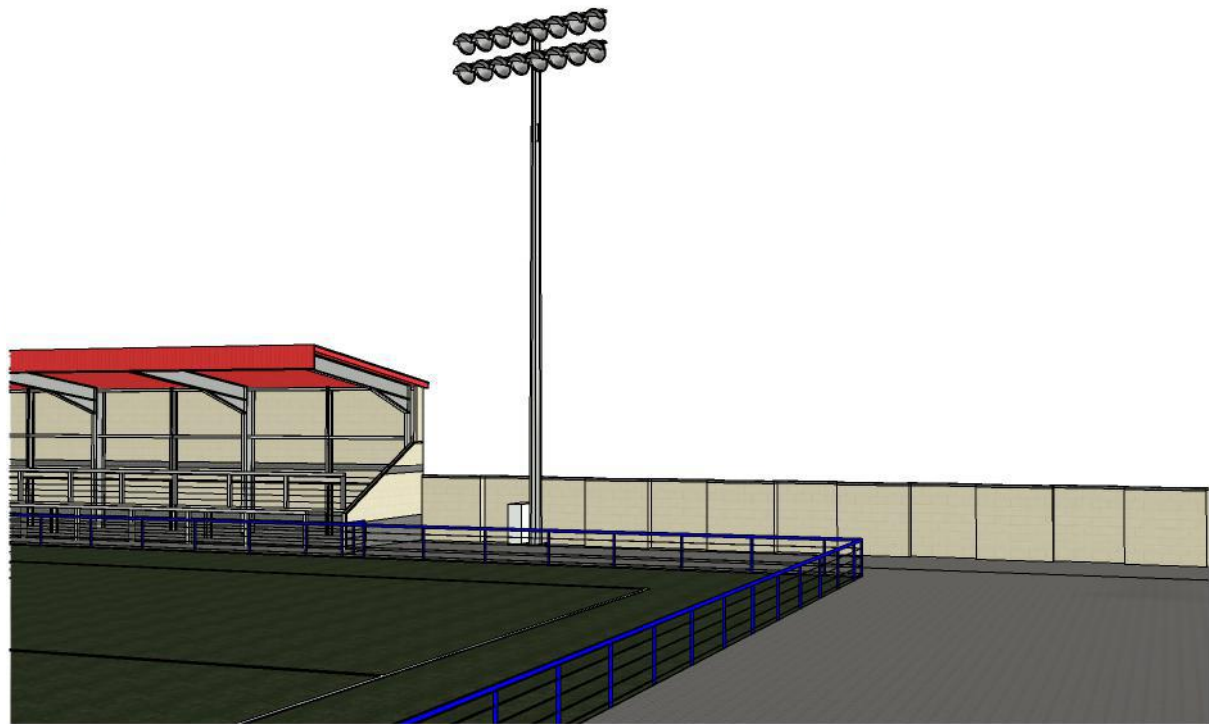


3D View

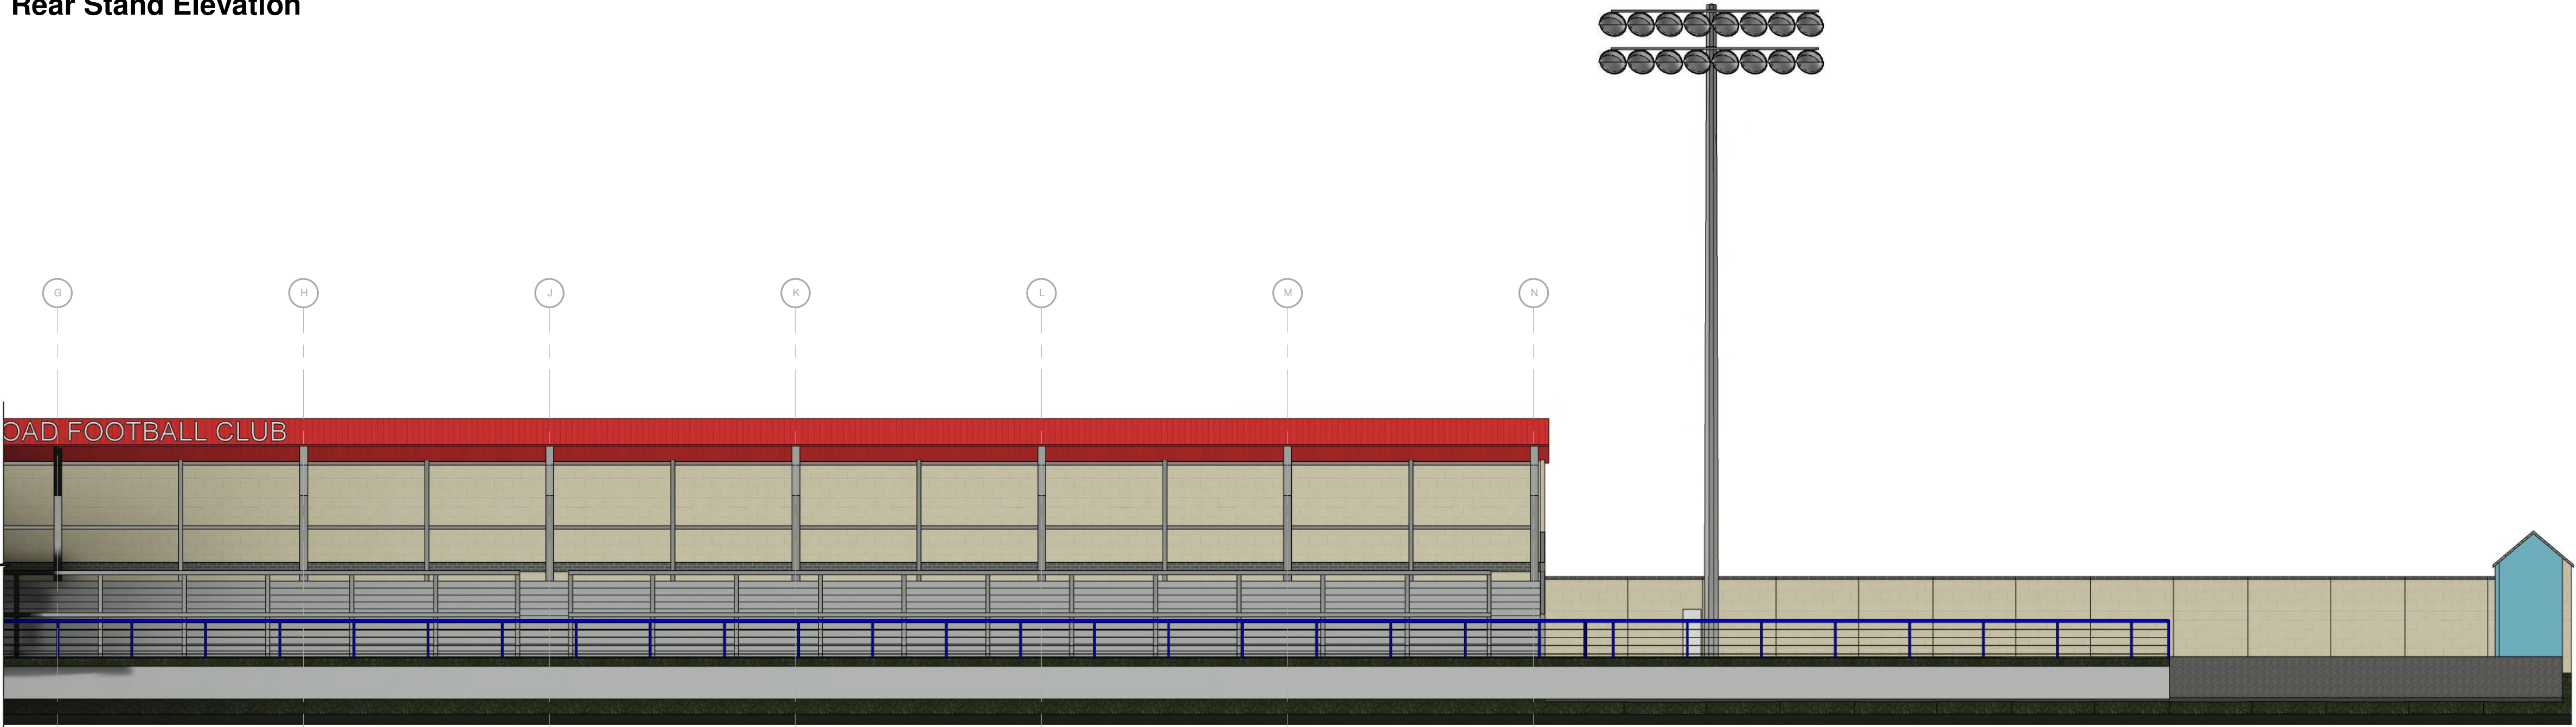

Main Pitch Elevation



Side Stand Elevation

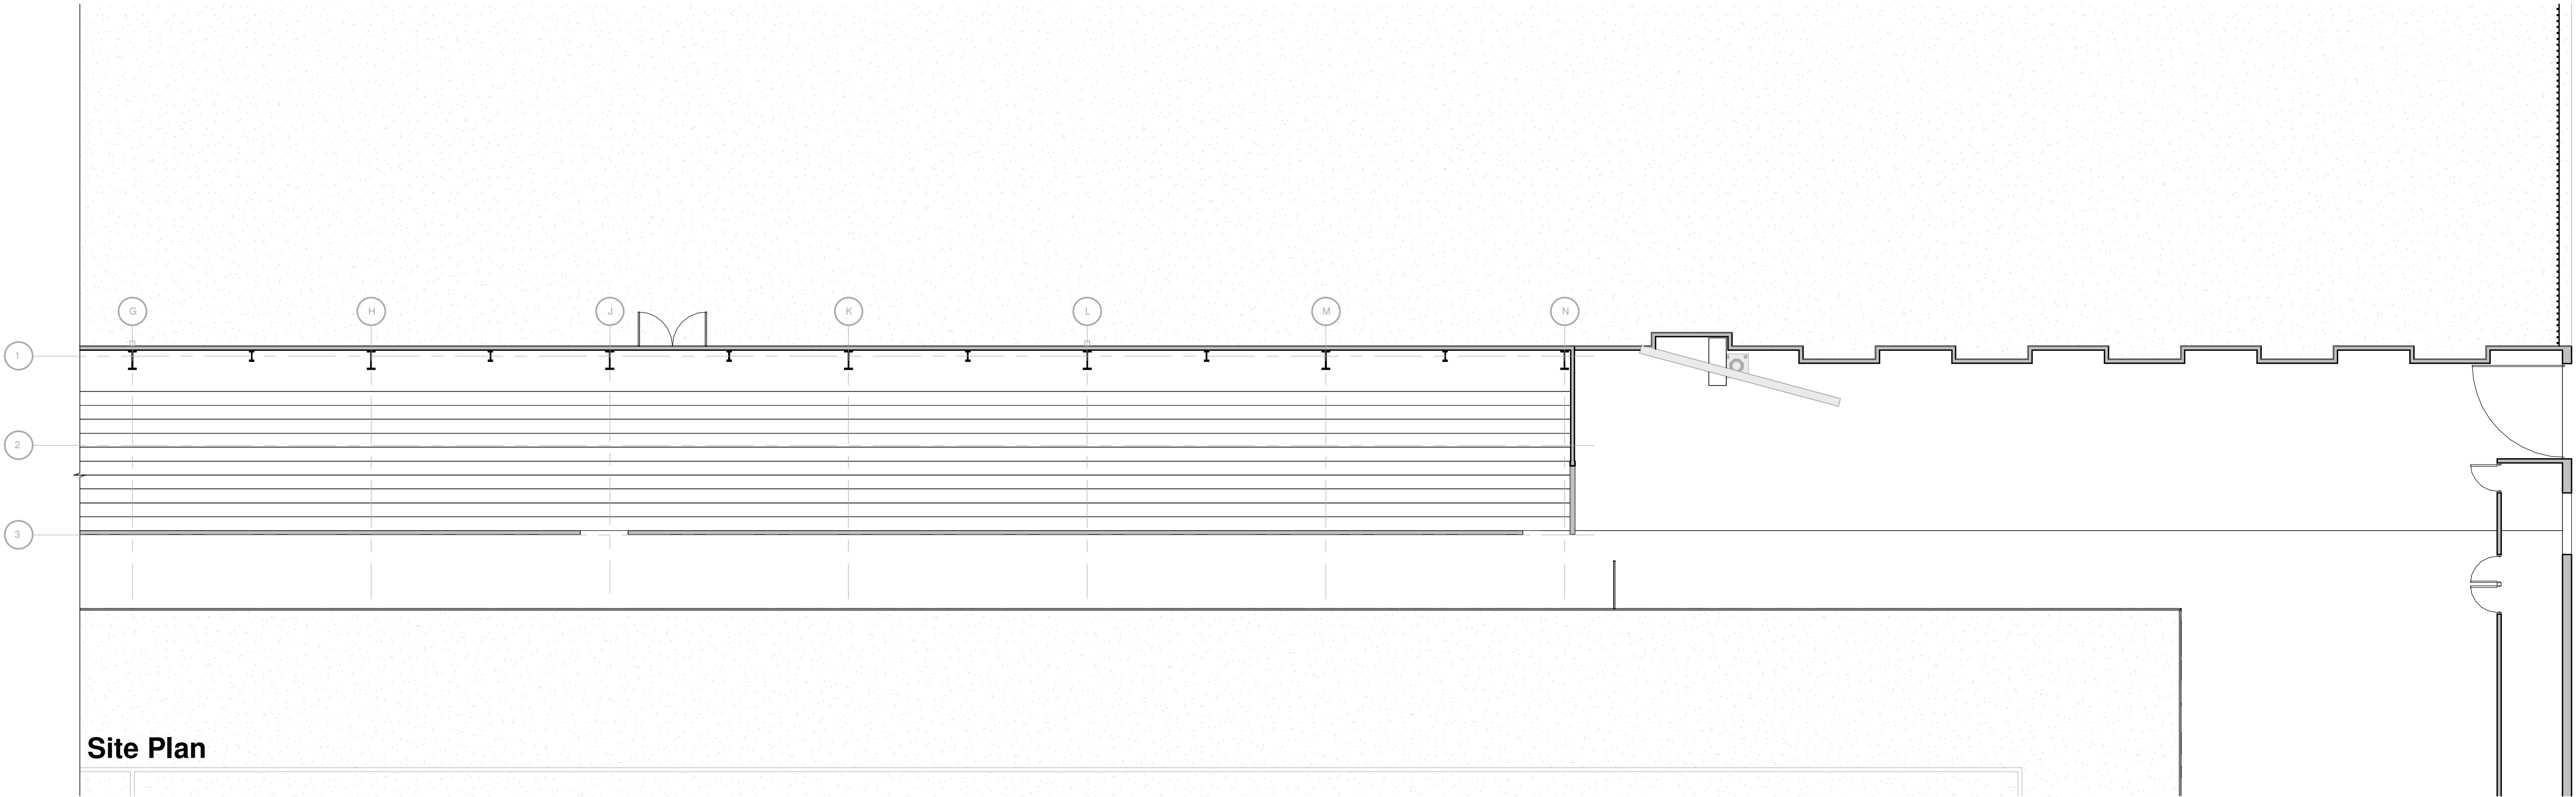

Site Plan

|   |                          |   |                                 |                          |
|---|--------------------------|---|---------------------------------|--------------------------|
| Client<br><b>Hinckley LRFC</b>   |                          | <div><b>hayward</b><br/>ARCHITECTS LTD<br/>19 Station Road<br/>Hinckley<br/>Leicestershire<br/>LE10 1AW<br/>Tel: 01455 635 665<br/>Fax: 01455 618 971<br/>www.hayward-architects.co.uk</div> |                                 |                          |
| Project Title<br><b>Proposed Food Outlet<br/>Hinckley Leicester Road FC<br/>Leicester Road, Hinckley</b>   |                          |   |                                 |                          |
| Drawing Title<br><b>Existing Plans &amp; Elevations</b>   |                          |   |                                 |                          |
| Scale<br><b>1:100</b>   | Date<br><b>02/2023</b>   | Sheet<br><b>A1</b>   | Job No.<br><b>23/02</b>         | Drawing No.<br><b>01</b> |
| Author<br><b>SS</b>   | Checked by<br><b>LJW</b> |   |                                 |                          |
| <small>THE CONTENTS OF THIS DRAWING IS KEPTED IN HAYWARD ARCHITECTS LTD.<br/>REPRODUCTION IN ANY FORM OTHER THAN SCALE FOR THE PURPOSES OF THE PROJECT WITHOUT THE PERMISSION<br/>OF THE COPYRIGHT HOLDER. CONTACT SCALE FOR DRAWING AND ONLY TWO COPIES OF THIS DRAWING ARE TO BE<br/>ISSUED.</small> |                          |   |                                 |                          |
|   |                          |   | Status<br><b>Planning Stage</b> |                          |