






Existing Front Elevation

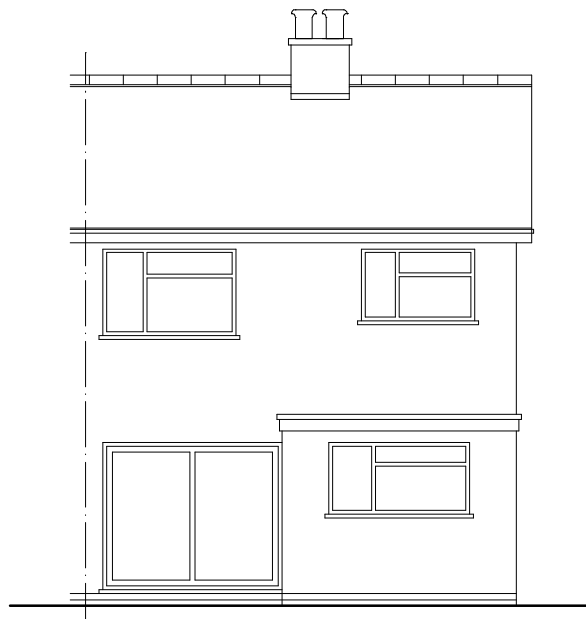


Existing Rear Elevation

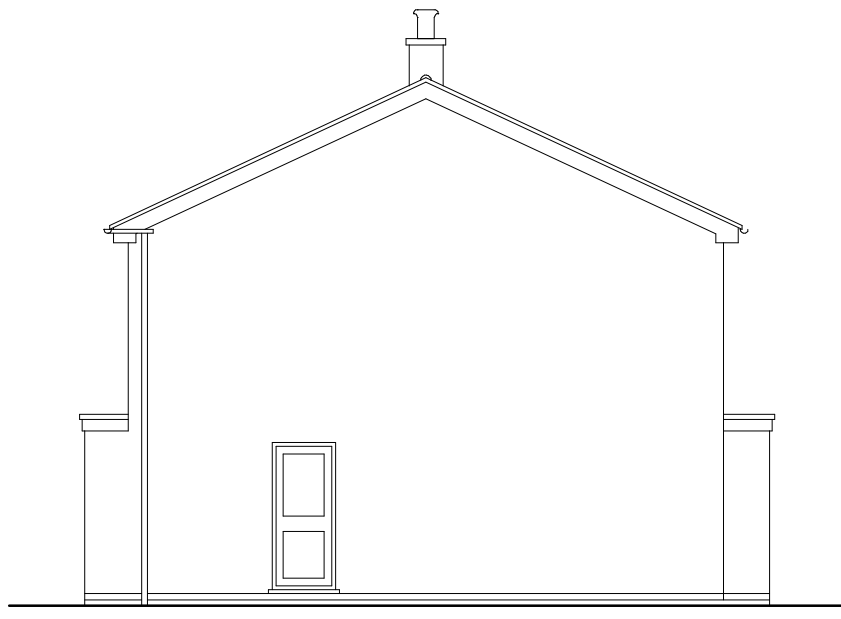

Existing Elevation To Garden

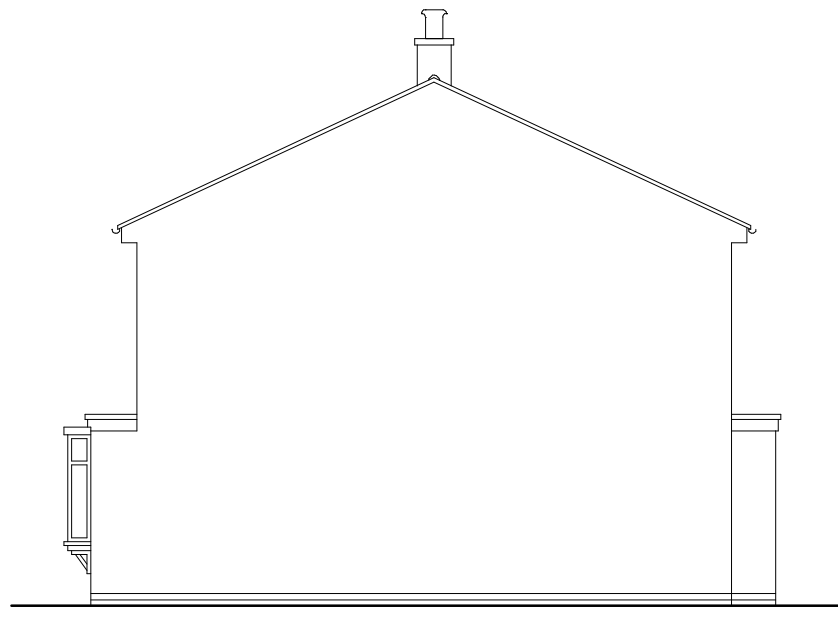

Existing Elevation To No 6

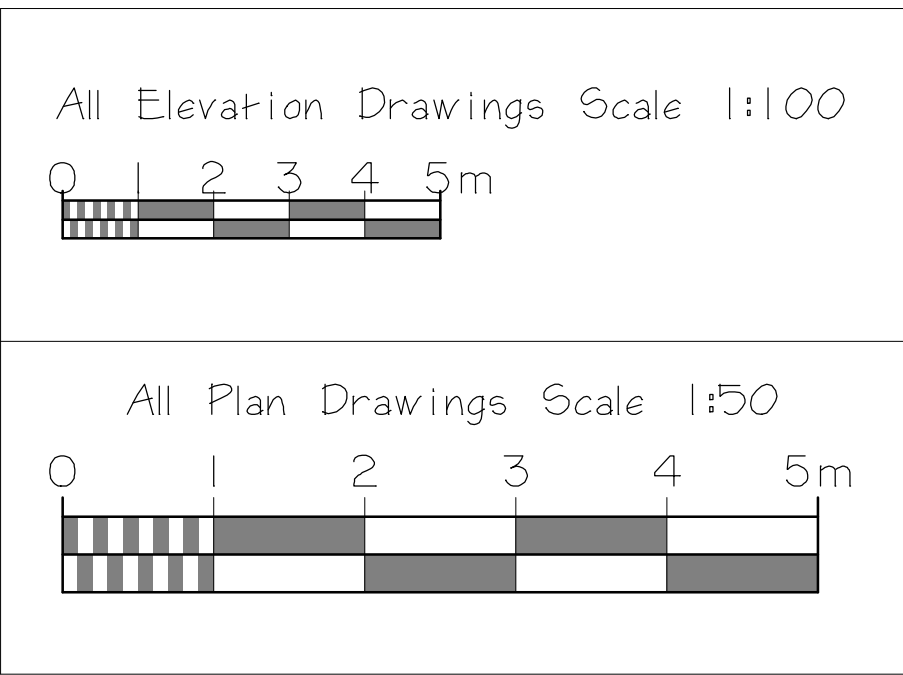


Scale Bars




Proposed Front Elevation




Proposed Rear Elevation

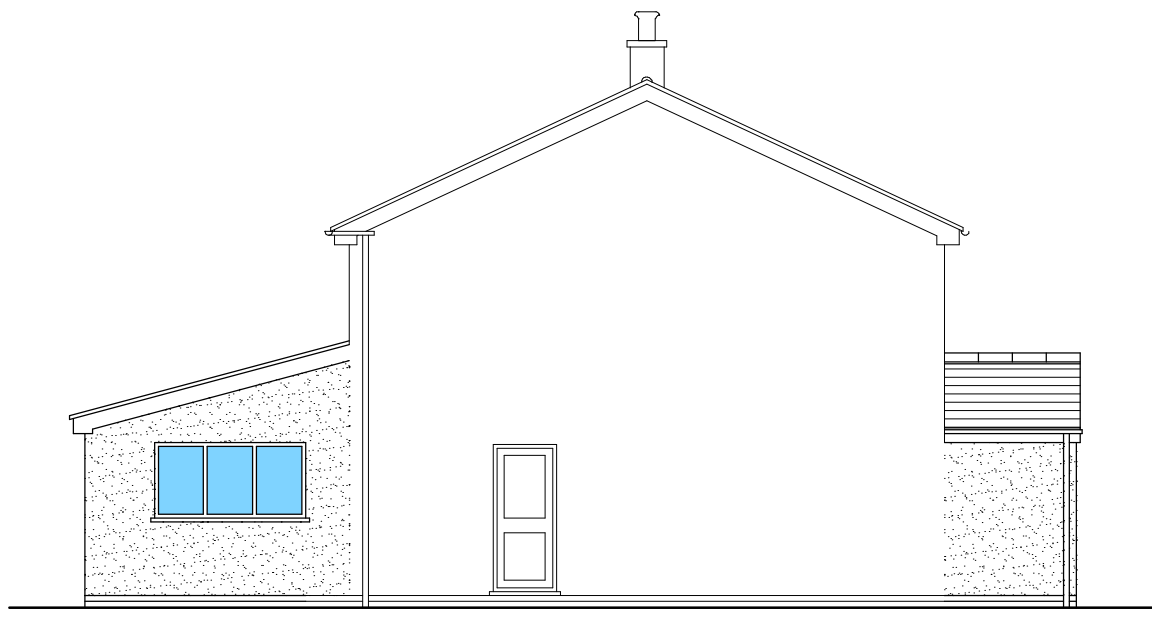


Proposed Elevation To Garden

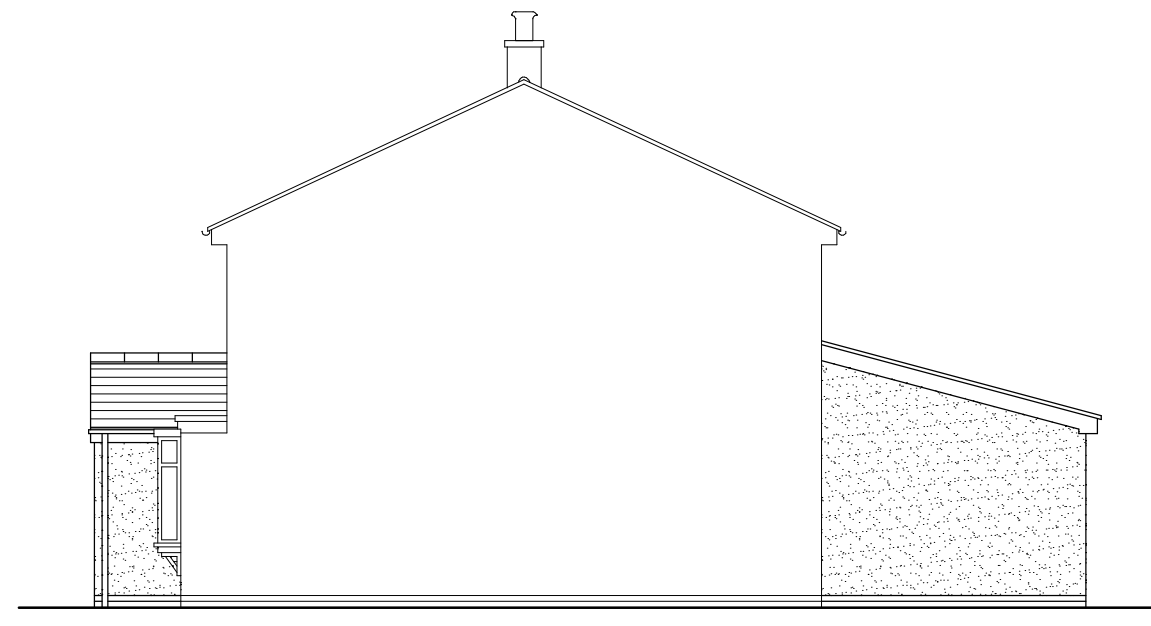


Proposed Elevation To No 6

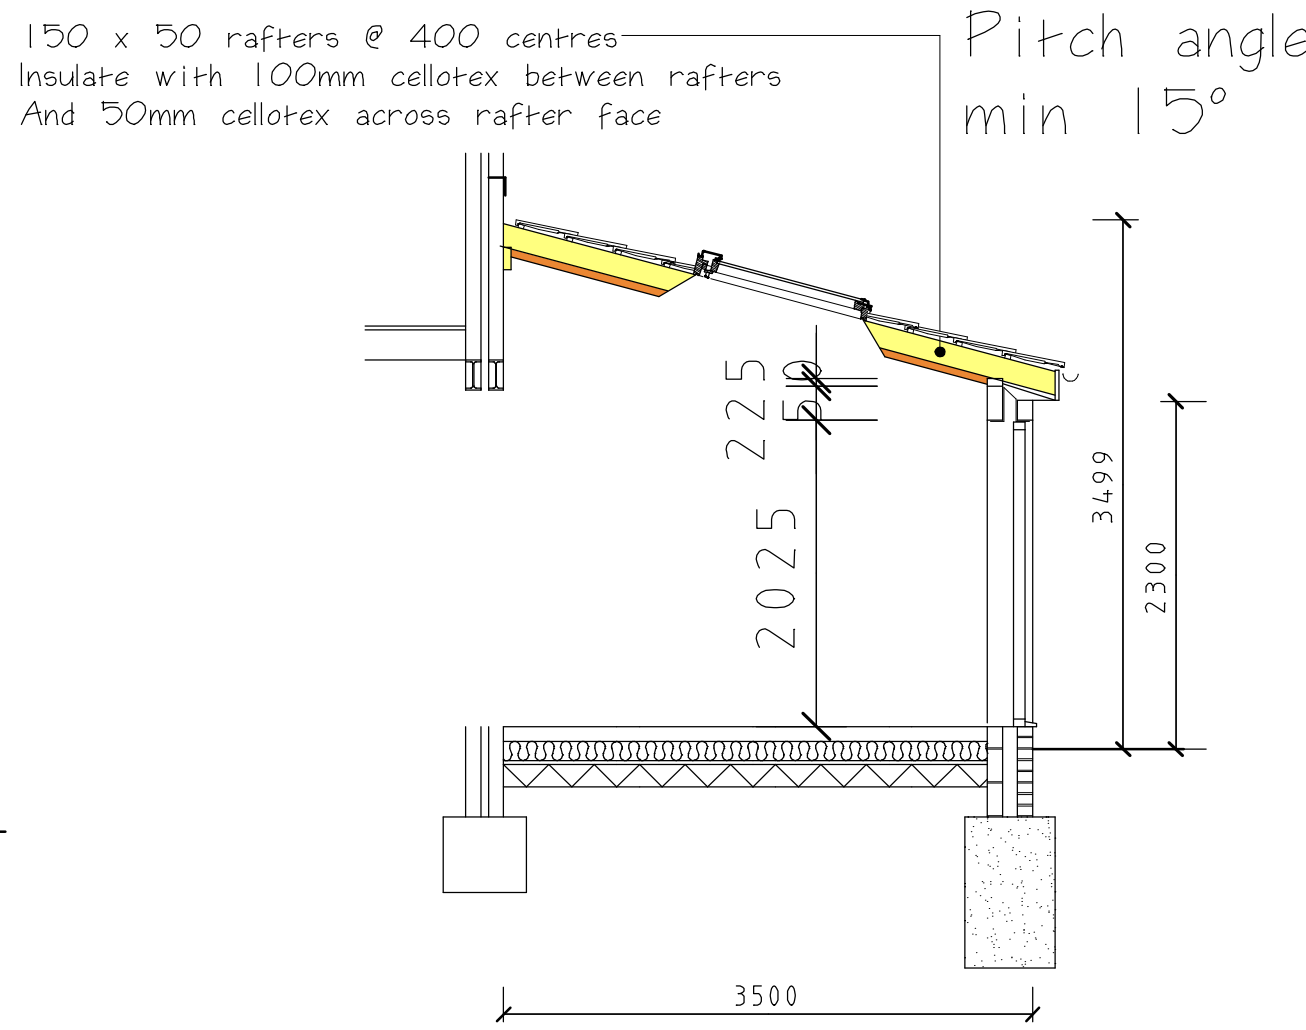

Section AA

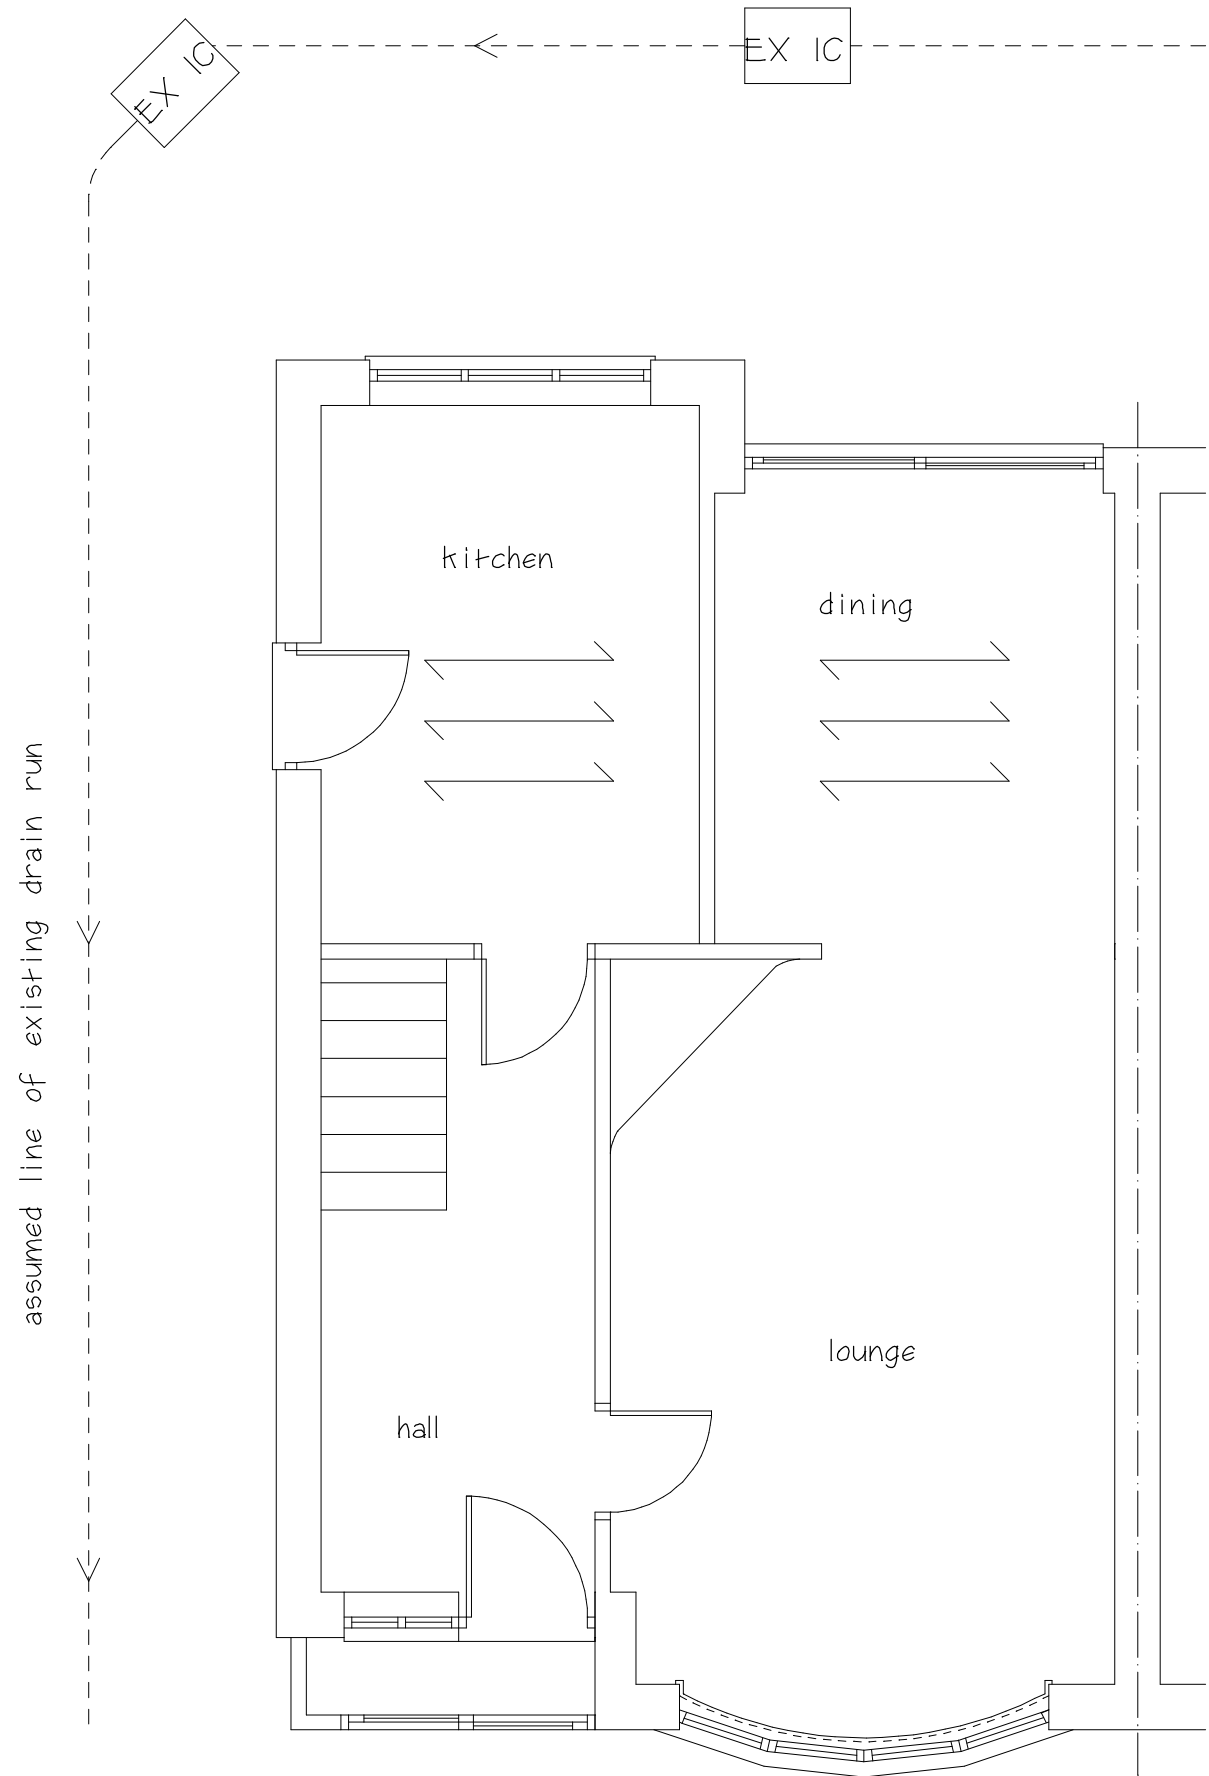

Existing Ground Floor Plan

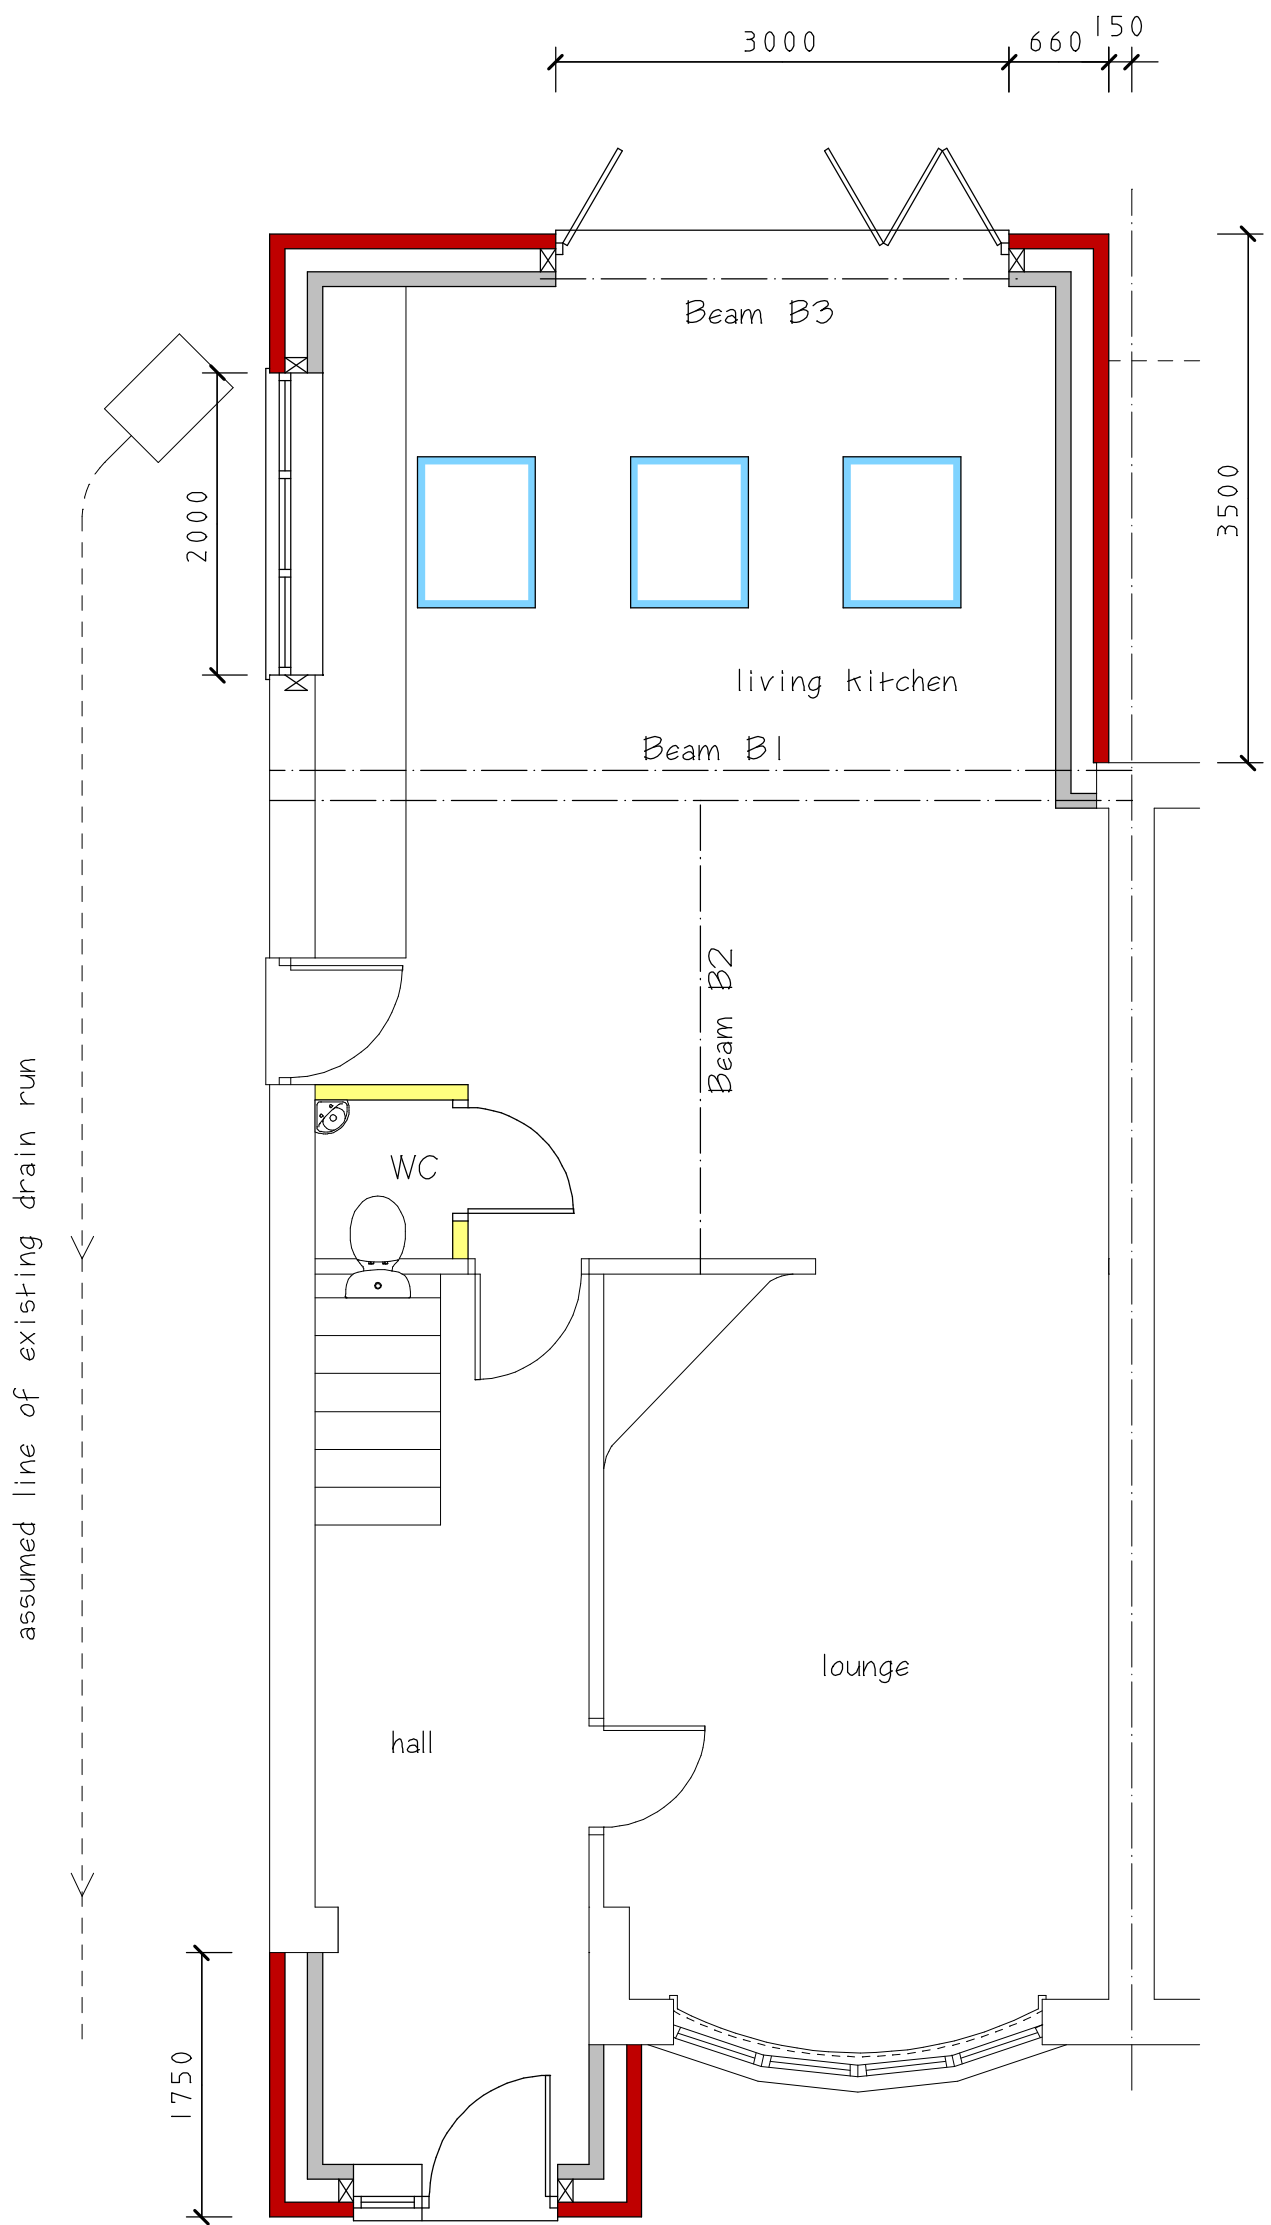

Proposed Ground Floor Plan

AMENDED PLAN

REV/A 20/3/2023

Finish on extension and porch changed to smooth render

CLIENT
Dan Gebala

JOB TITLE
7 Grange Close
Newbold Verdon
Leicester
LE9 9NU

DRAWING TITLE
Proposed Extension
To The Rear And
Porch To The Front
Of Semi Detached
House

SCALE	SHEET	DATE	DRAWN BY
1:50 & 1:100	A1	Jan 2023	A Moore

ANDREW MOORE
ARCHITECTURAL SERVICES
Tel: 07973397765
Email: andrewmoore@workmail.com

DRG NO	SHEET NO
1594-REV/A	