

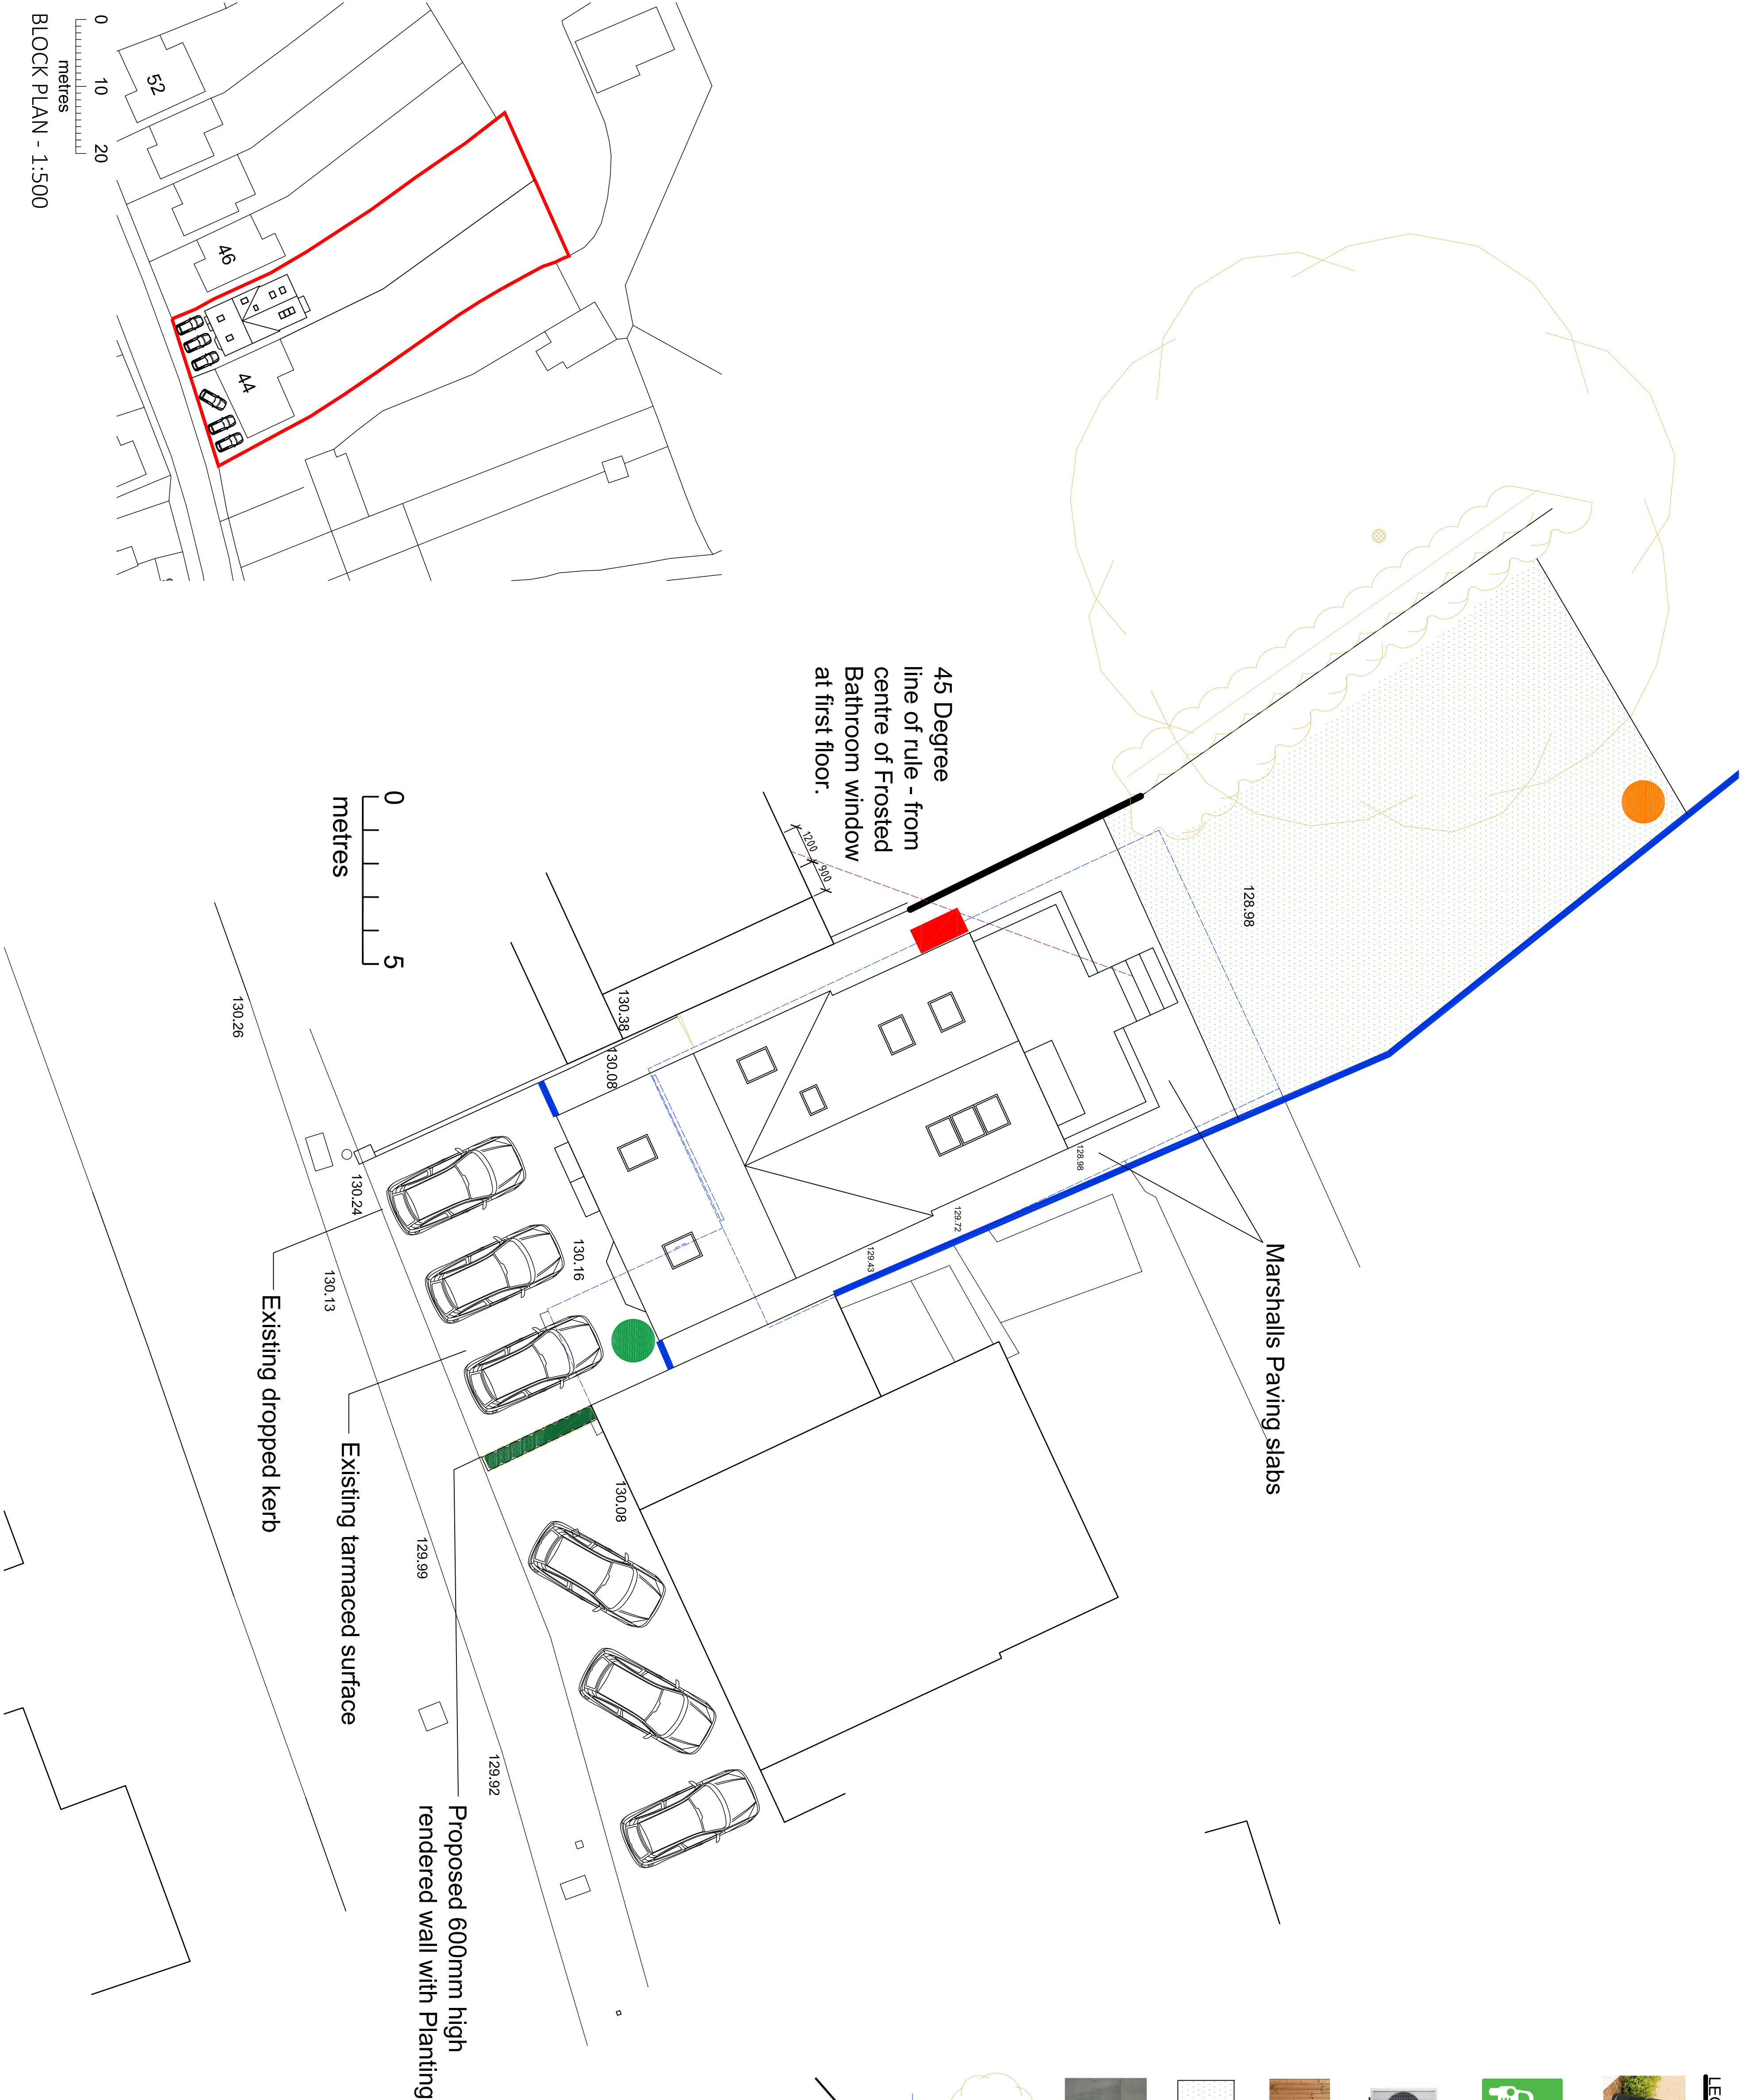
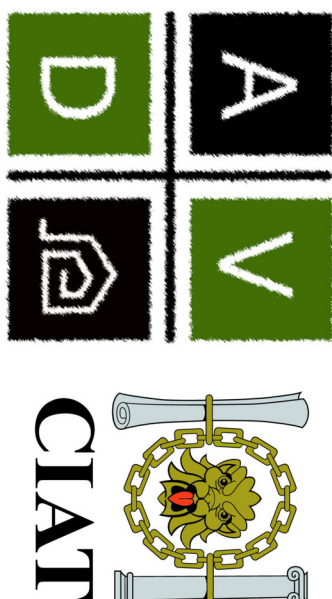
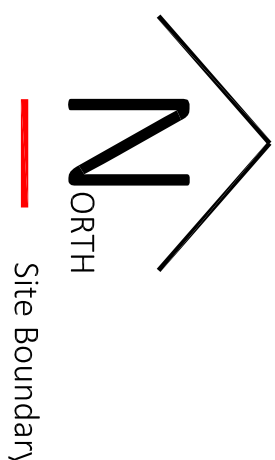
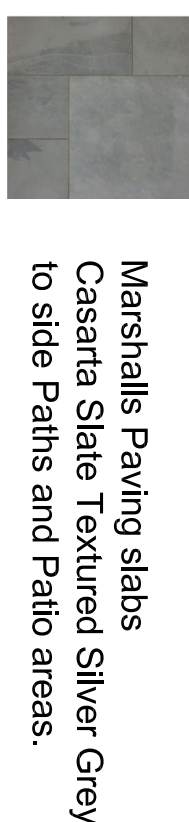
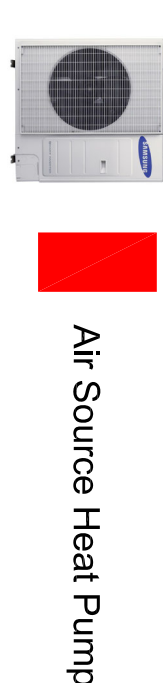


1. Drawings copyright of © Architectural Vistadesigns Ltd
2. Drawings not to be used without written consent.
3. Drawings should not be used for the purpose of construction or working drawings.
4. Drawings should not be used for the purpose of construction or working drawings.
5. All dimensions must be checked and verified on site before commencing works.
6. OS data may have been used for the purpose of a Planning submission.
7. Do not scale from the drawings.

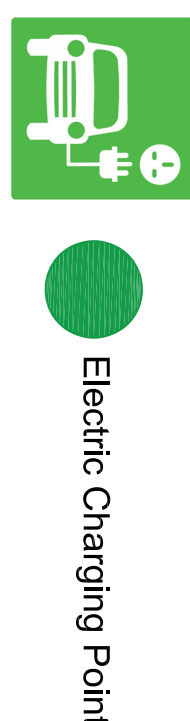

LEGEND

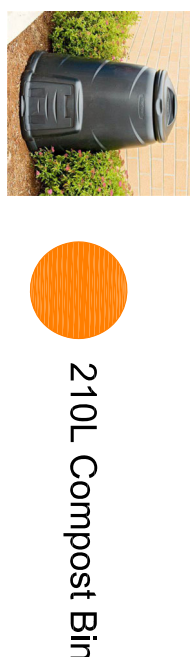

ArchitecturalVistadesigns Ltd
at: The Padlock, 118 Padlock Way, Hindley, Lanes, LE10 0BZ
m: 0785 458 2584 t: 01455 698 839

www.architecturalvistadesigns.co.uk

e: studio@architecturalvistadesigns.co.uk

Client: Mr Russell Fox Dwg Status: PLANNING

Dwg: Proposed Site Plan

Project: Erection of a Detached dwelling on land at No. 44 Newbold Road, Desford

Scale: 1:100 & 1:1500 @ A1

Date: 15.04.2024

Dwg No. AVD-808-NRD-PL02 Rev. C