


SITE PLAN-AIR SOURCE HEAT PUMP AT THE REAR OF BOOT ROOM ON THE GROUND FLOOR

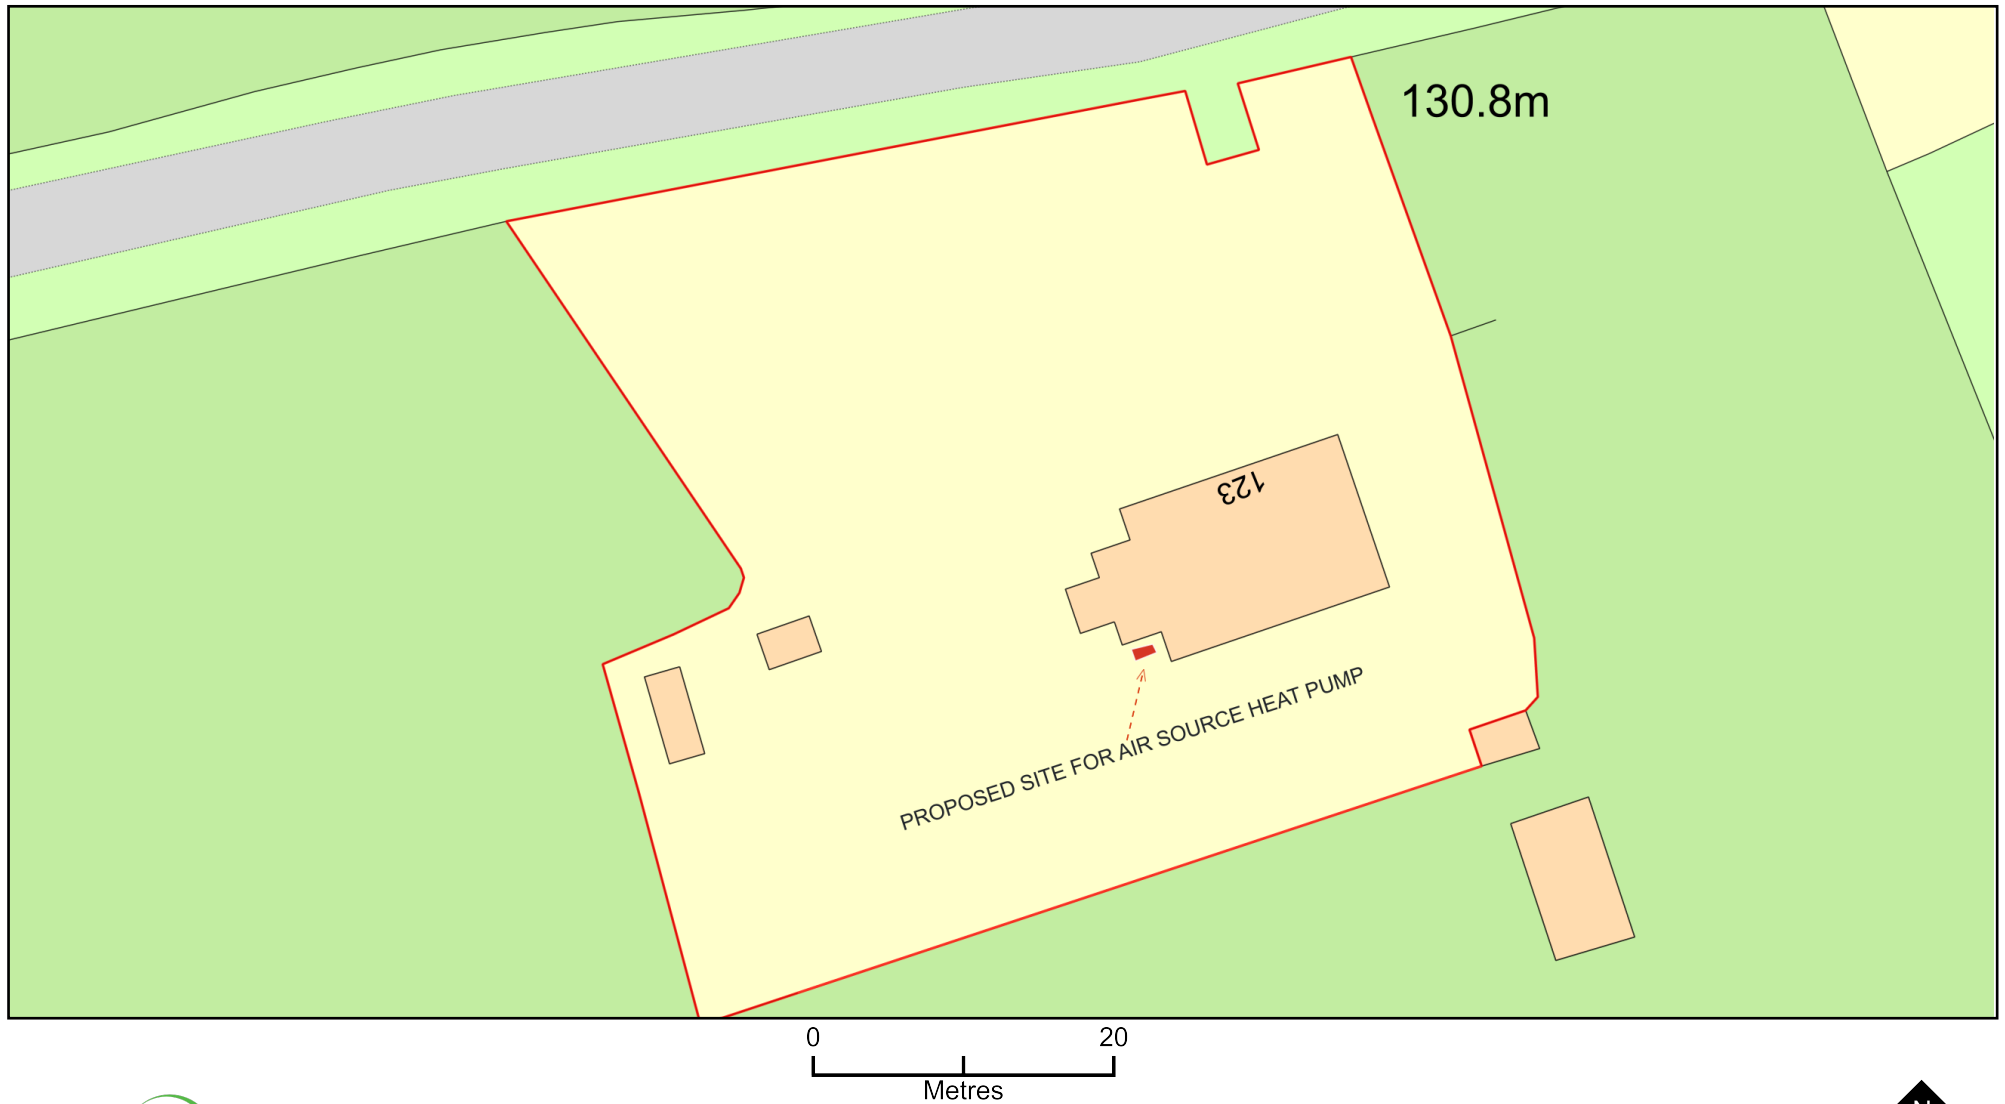

Plan Produced for: HINCKLEY & BOSWORTH COUNCIL

Date Produced: 20 Jun 2024

Plan Reference Number: TQRQM24172110313215

Scale: 1:500 @ A4

© Crown copyright and database rights 2023 OS 100042766