

Roof tiles colour to match existing and be suitable for roof pitch.

Fascia and soffit to match existing.

Brickwork to match existing.

Bond in brickwork to existing and match mortar colour to suit.

Code 4 lead cover flashing over soakers
Min 150mm upstand and cavity tray at all roof abutments to walls.

Ⓜ - Denotes windows to be supplied as fires escape.

Ⓢ - Denoted windows & external doors to comply with Part Q (Building Regulations)

ob. - Denotes windows to be obscure glazing

All glazing below 800mm from finished floor to be laminated glazing to BS EN 1449 and in accordance with Part K (Building Regulations)


All external vents to colour match brickwork.

Dry Ridge Ventilation to min 5000²/m with equivalent to a 5mm continuous strip along the entire length of the ridge.

Breathable roof membrane to entire roof.

▲ - Indicates location of swift box.
To be made out of woodcrete and located at least 5m above the ground, in a shaded area, and with a clear approach.

Roof pitch tbc on site to ensure flush finish.

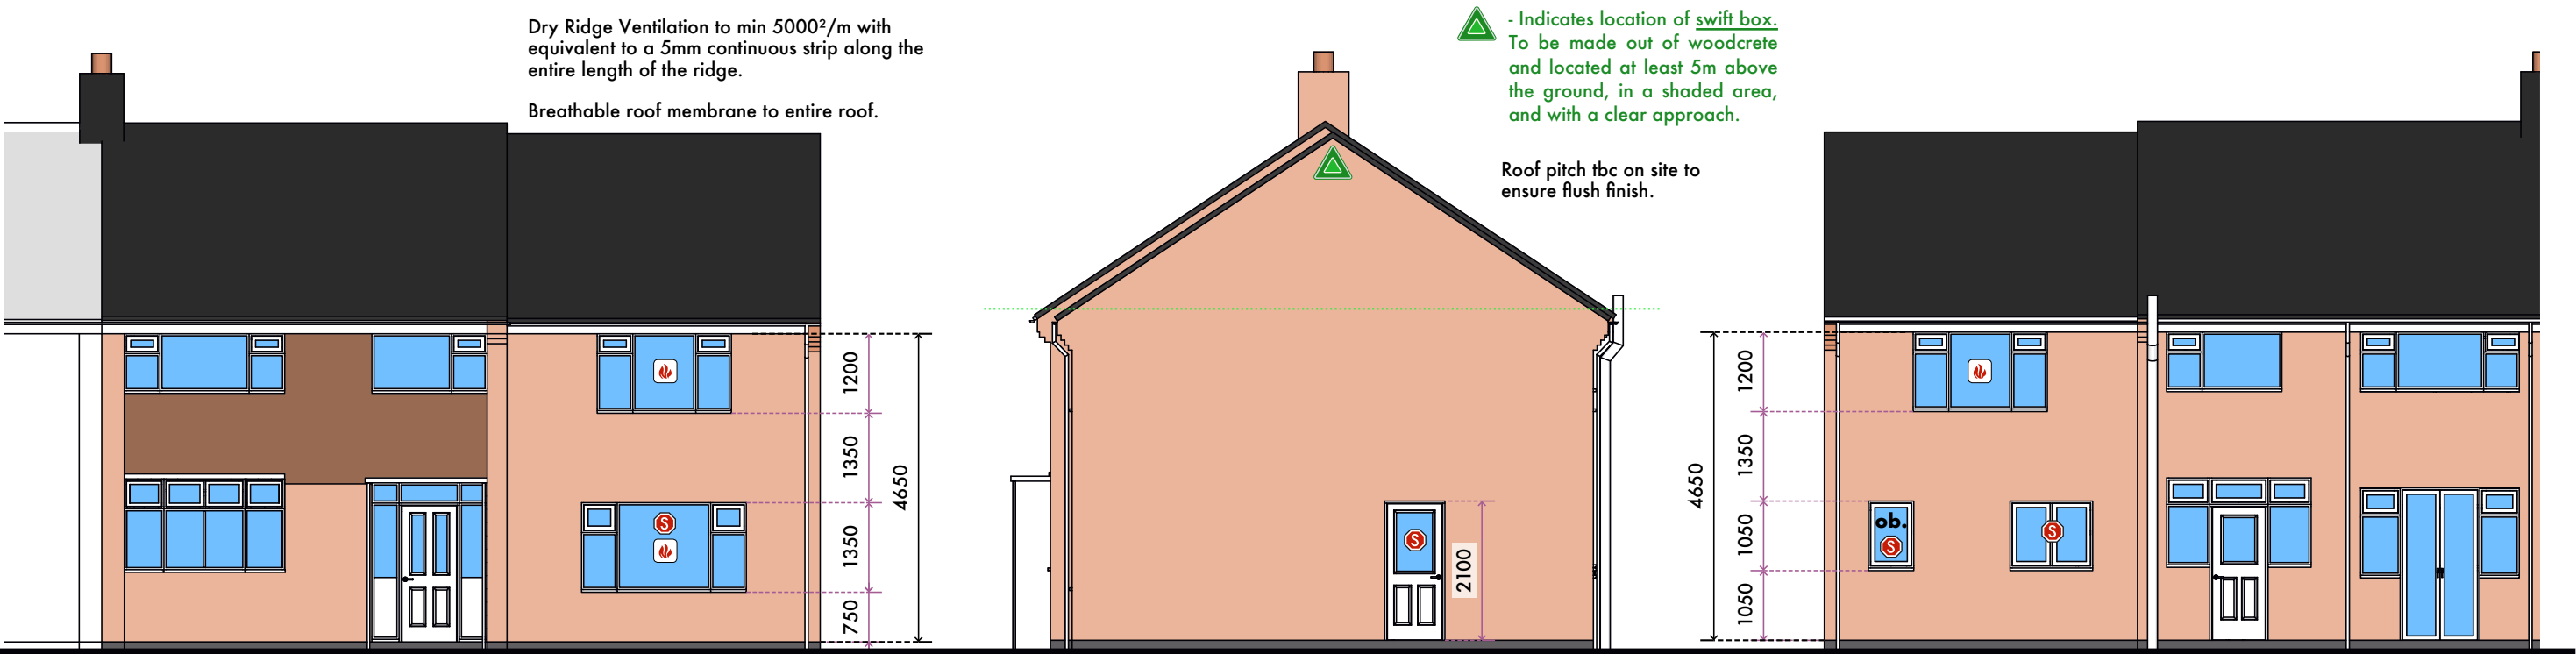

Proposed Front Elevation

Scale 1:100

All vertical dimensions to be taken from DPM.

Proposed Side Elevation

Scale 1:100

Proposed Rear Elevation

Scale 1:100

All building work to achieve the following 'U' Values:

Walls	- 0.18W/m2K
Roof	- 0.15W/m2K (Insulation at rafter level)
Floor	- 0.18W/m2K
Glazing	- 1.4W/m2K or to band B energy rating

Part A (Structure) - The truss design details and calculations and associated bracing is to be supplied 28 days prior to installation on site and to the satisfaction of the building inspector.

Part H (Drainage) - The builder is to carry out a percolation test on site to determine the surface water drainage requirements to the satisfaction of the build control officer before any surface water connections are carried out.

Part B (Fire Safety) - Provide a smoke detection system (mains powered with battery back up power) to a grade D category LD3 standard and section 1.8 material alterations, in accordance with BS5839-6 (2004) to ground floor hall and first floor landing areas.

All new glazing to have 16mm air gap to achieve a maximum u-value of 1.8

All appropriate design details and building techniques have been specified. All work on site must be carried out in ways that can be expected to achieve reasonable conformity with the specification.

Use robust details as a guide to produce good construction work.

Trickle ventilation required to open plan kitchen/dining at a minimum equivalent area of 8000mm² and should be provided by 3 ventilators

All electrical work is required to achieve the requirements of approved document Part P (electrical safety) and must be designed, installed, inspected and tested by a person competent to do so.

All gas work must be carried out by a registered gas installer, with a valid gas certificate under the codes of practise (A.C.O.P.S) or nationally accredited certificate scheme (A.C.S) for individual gas operatives and the relevant British standards

All new drainage connections to be confirmed with client on site. All waste to discharge into existing mains.

Contractors must check all dimensions on site. Only figured dimensions are to be worked from. Discrepancies must be reported to Four Counties Architecture prior to works commencing on site.

600 x 225 gen 3 design mix concrete strip footings taken down to a depth agreed with the building inspector.

EXISTING STRUCTURE


Existing structure including foundations, floor, beams, walls, roof and lintels are to be exposed and checked for adequacy prior to commencement of work and as required by the Building Control Officer.

RAINWATER DRAINAGE

New rainwater goods to be new 110mm UPVC half round gutters taken and connected into 68mm dia UPVC downpipes. Rainwater taken to new soakaway, situated a min distance of 5.0m away from any building, via 110mm dia UPVC pipes surrounded in 150mm granular fill.


SOAKAWAY USING CRATES

Trench of soakaway to be provided slightly larger than designed depth after porosity test (if required), but a minimum of just over 1 cubic metres from invert level of pipe. Line the trench with suitable geotextile and provide a compacted bed of coarse sand to base. Install AquaCell crate units or equivalent as manufacturer's details. Geotextile to be wrapped around crates. Provide 100mm of coarse sand between the trench walls and over the AquaCell structure. Backfill with suitable material.

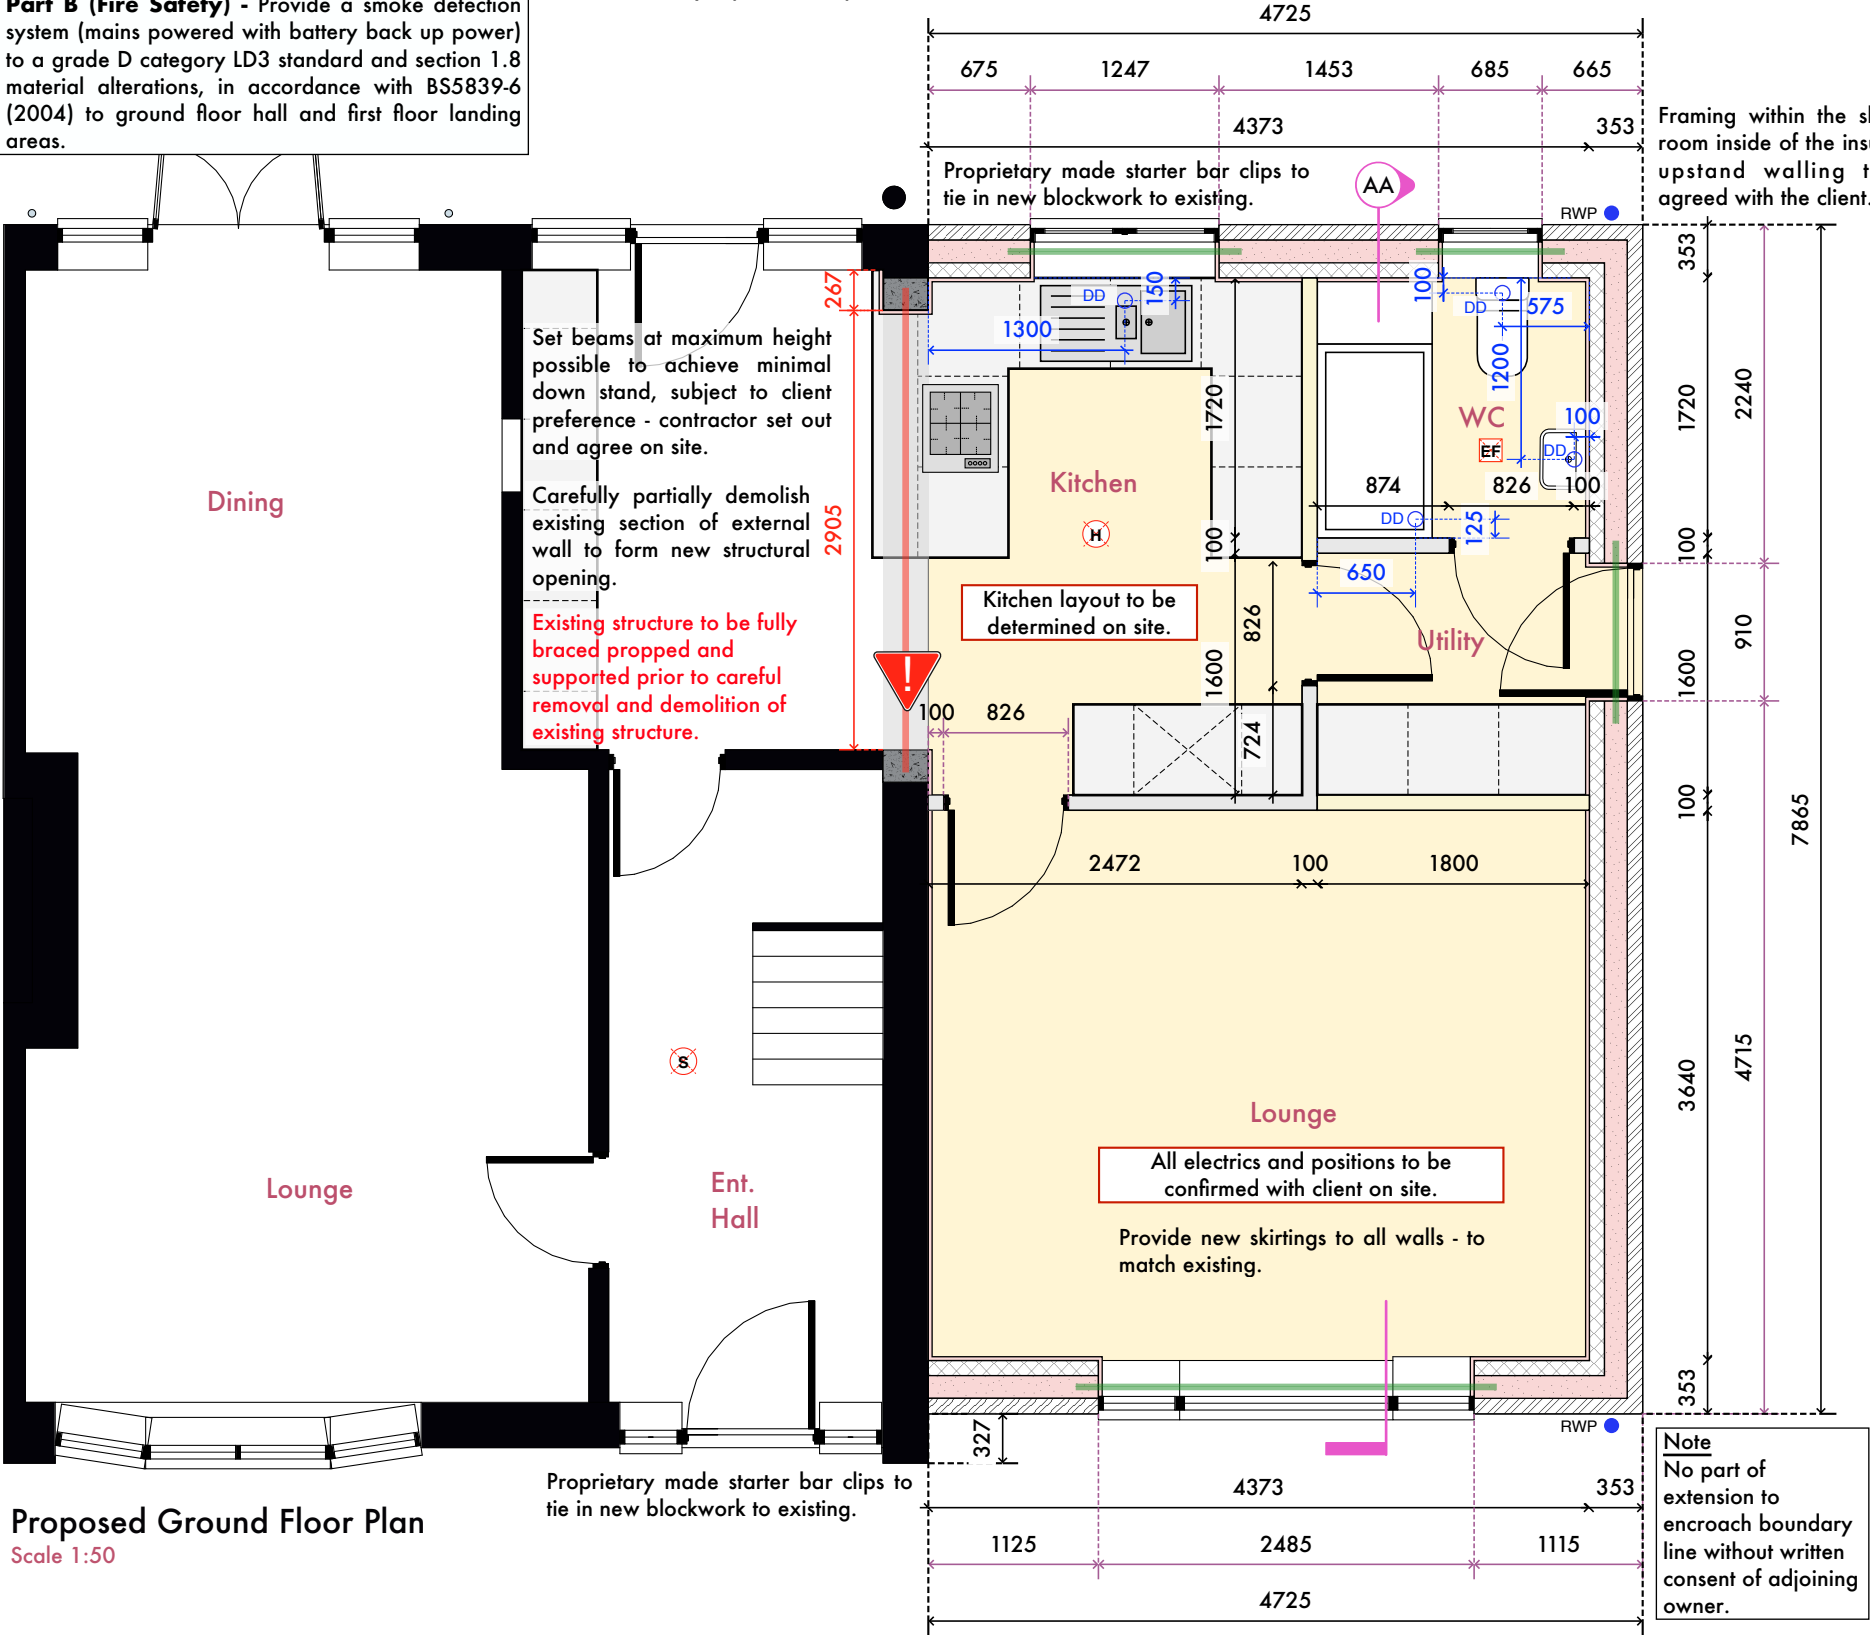

Proposed Ground Floor Plan

Scale 1:50

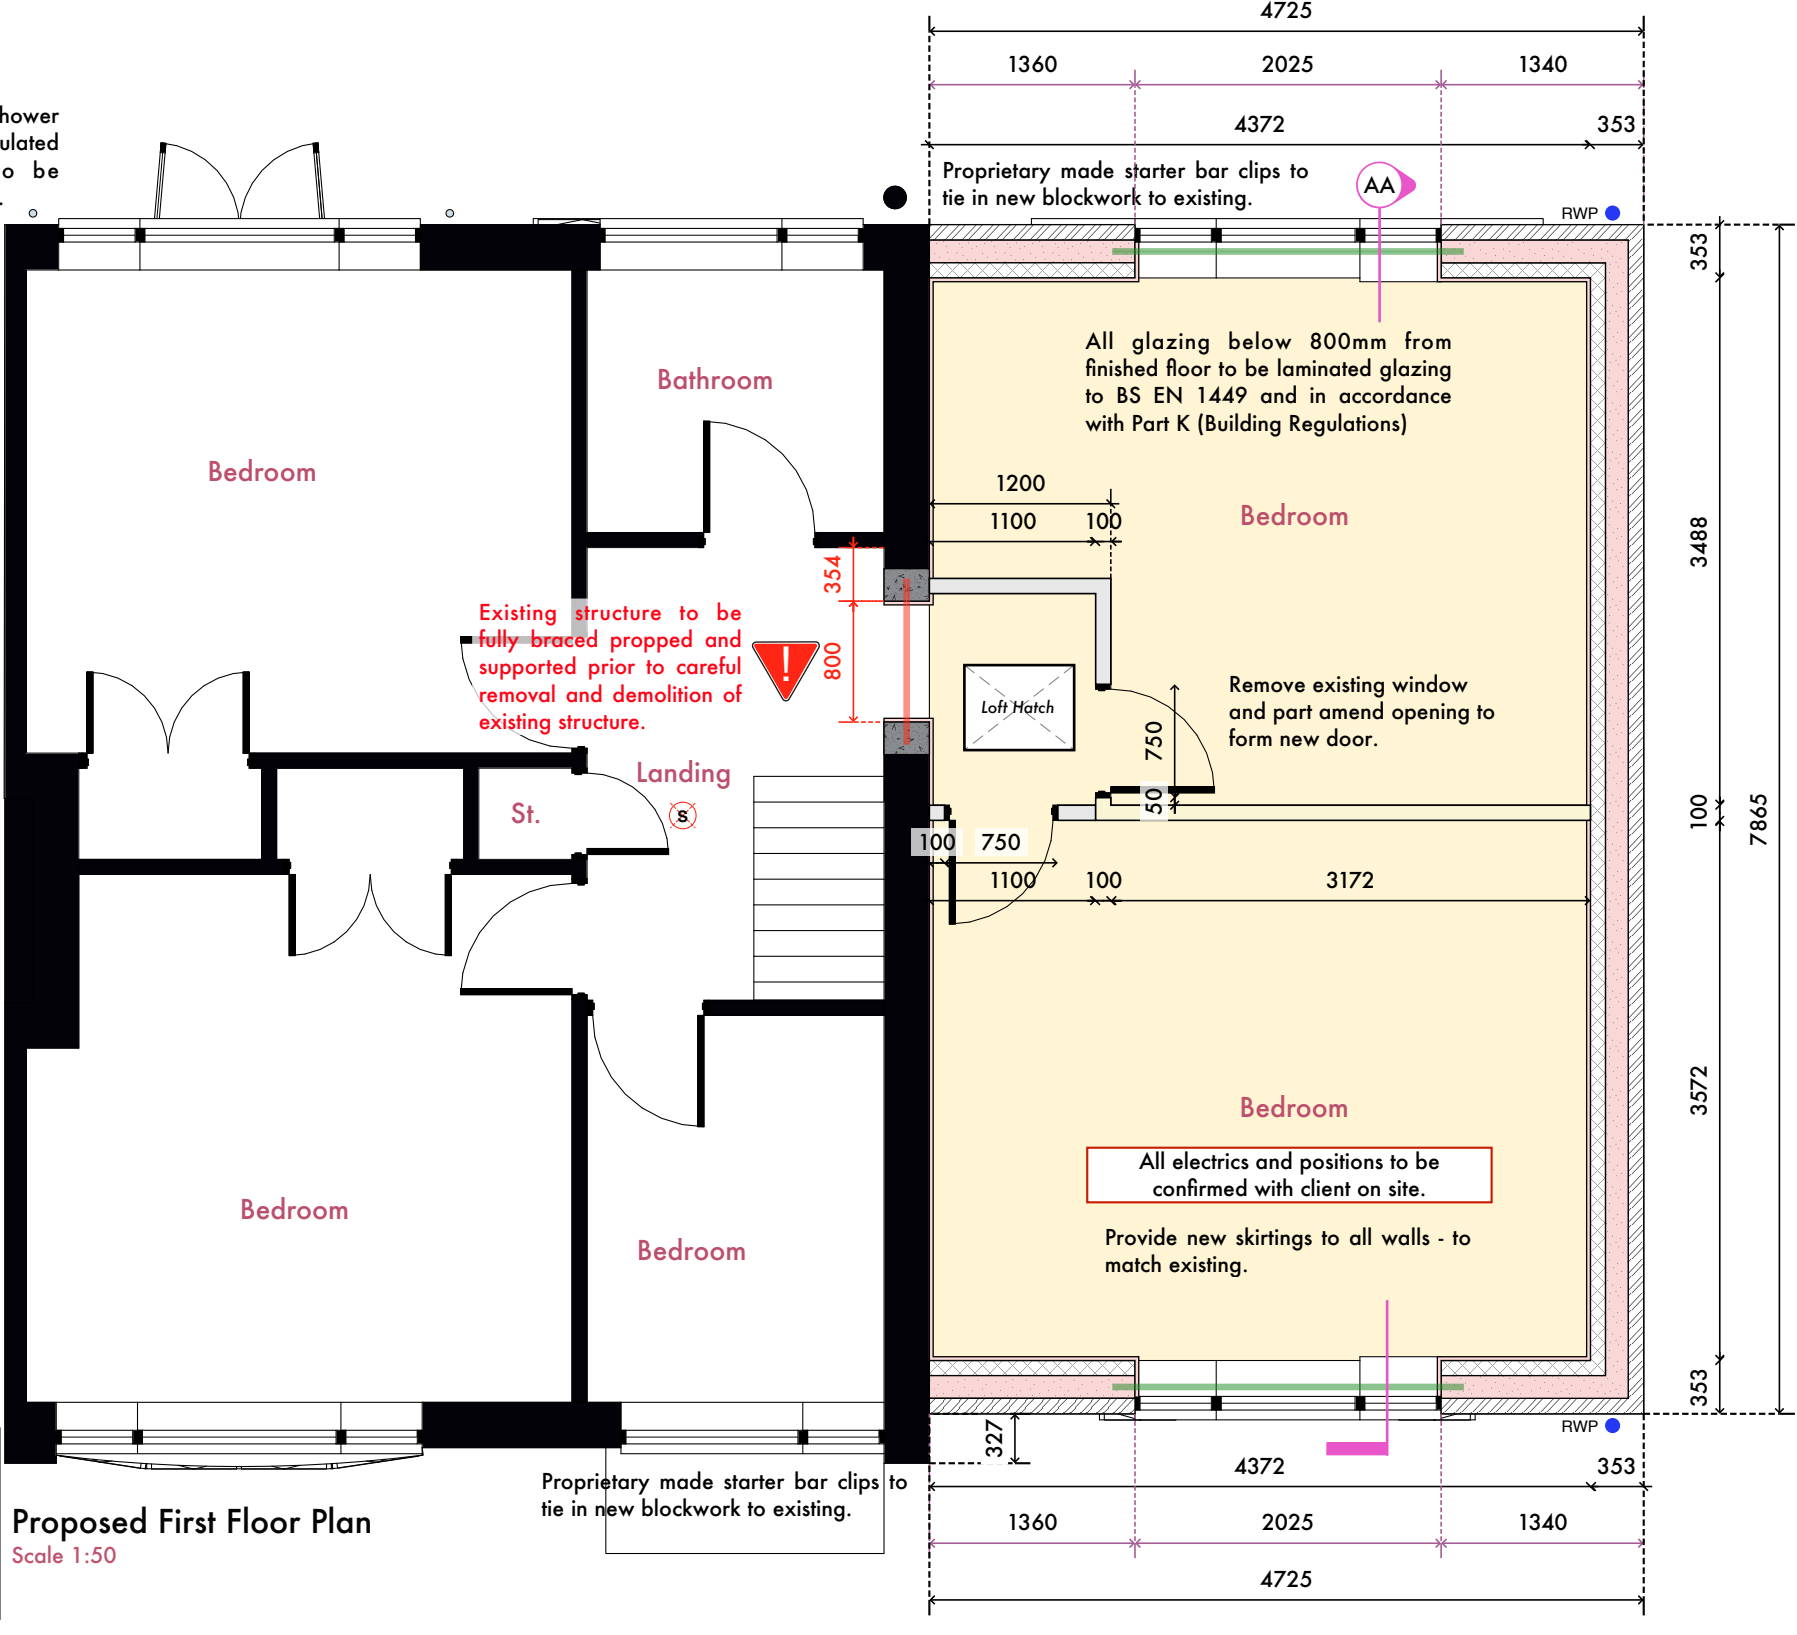

Proposed First Floor Plan

Scale 1:50

KEY	
Existing Wall - Structure to be retained	
Existing Wall / Structure to be removed.	Contractor to expose existing structure and verify load bearing properties, consult structural engineer as required.
102.5mm Facing Brickwork	
100mm 3.6/Nmm ² Lightweight Aircrete	
140mm 3.6/Nmm ² Blockwork	
100mm 3.6/Nmm ² Concrete Blockwork	
100mm 7.3/Nmm ² Blockwork	
Full Fill Insulation	
Padstone to Structural Engineers Calculations	
Standard Stud Wall	
75x50mm studwork at 600mm vertical c/c's with 12.5mm plasterboard, 2.5mm skim (400mm centres to wet rooms)	
Acoustic Stud Wall	
75x50mm studwork at 600mm vertical c/c's with 12.5mm plasterboard, 2.5mm skim and 50mm acoustic mineral fibre insulation (400mm centres to wet rooms)	
Timber Structural Wall	
75x50mm studwork at 450mm vertical c/c's with 9.5mm plywood to one side and 12.5mm plasterboard, 2.5mm skim.	
Insulated Cavity Lintel	
Cantilever lintel or similar with min 150mm baring at each end	
Structural Beam	
Denoted new beam to SE design. Set beams at maximum height possible to achieve minimal down stand, subject to client preference - contractor set out and agree on site.	
RWP Rain Water Pipe	DD Direct Drain
WE Water Entry Point	SFG Sealed Floor Gully
SVP Soil Vent Pipe	
Smoke Detector	
Ⓢ Provide a smoke detection system (main powered with battery back up power) to a grade D category LD3 standard, in accordance with BS5839-6 (2004)	
Heat Detector	
Ⓜ Provide a heat detector, should be mains operated and conform to BS 5446-2. All detection to be interlinked together (PART B)	
Extractor Fan	
Kitchen to have mechanical ventilation with an extract rating of 60 l/s, or 30 l/s if adjacent to hob to external air. Utility room provide mechanical ventilation ducted to external air capable of extracting at a rate of 30 l/s. WC to have mechanical ventilation ducted to external air with an extract rating of 15 l/s operated via the light switch. Vent to have a 15min overrun if no window in room. Bathroom/Ensuite to have mechanical vent ducted to external air to provide min 15 l/s. Vent to be connected to light switch and to have 15 minute overrun if no window in room.	
FD30 Indicated doors to be FD30 rated fire doors.	

GENERAL NOTES

- This drawing is the copyright of Four Counties Architecture Ltd and cannot be reproduced without written authority.
- This drawing should be considered preliminary, as it may form part of a planning application and/or be subject to Building Regulation approval. No building work should commence until the relevant approvals as required by law have been obtained.
- Drawings can be scaled for planning purposes only, do not scale for construction. The drawing is to be read in conjunction with all relevant consultant and/or specialist drawings and documentation. Any discrepancies or variations should be notified to Four Counties Architecture Ltd.
- Whilst every effort has been made to identify existing visible underground drainage/services, it is the contractor's responsibility to ensure a survey is carried out to verify and identify any underground drainage/services prior to carrying out excavation work. In some cases, a build over Agreement is needed with the Water Authority, it is the home owner's responsibility and at the home owner's cost. Any main sewers found on site is the responsibility of the home owner and at a risk of the build being altered or turned down by the water authority.
- Whilst every effort has been made to ensure dimensions are correct, it is the contractor's responsibility to check all dimensions on site prior to any building work and/or any off-site fabrication work being carried out.
- It is the client's responsibility to employ a Primary Contractor and to ensure all building works carried out in compliance with the current Construction Design and Management (CDM2015) Regulations & the current Health and Safety Regulations.
- Existing property and all drawings to be checked by a qualified structural and civil engineer and are subject to their calculations before building work commences. Beam indications on these drawings are only an assumption.
- The contractor shall be fully responsible for establishing the client's written brief and specifications. The Contractor shall provide any and all other relevant details, drawings, specifications and calculations to complete the project and shall indemnify the client against all claims no matter how arising. The Contractor shall ensure that all statutory approvals are in place, prior to and during works on site, including compliance with planning conditions particular to the project.
- Four Counties Architectures Principle Designer role is deemed fulfilled and completed upon Building Controls Approval of these drawings and associated Structural Engineers details. Principle Designer role throughout construction phase to be main contractor or other approved body commissioned by the client. Any deviations from these drawings and details to be approved between main contractor and Building Control Officer.

Revision	
-	-
-	-
-	-
-	-



Client: Joanne Copeman
Project address: 64 Princess Road
Hinckley
Leicestershire
LE10 1EB

Purpose of issue:		
Preliminary	Approval	Construction
☐	☒	☐

Drawing Title: BR Elevations & Plans
Drawing Number: PR-03
Date: May 2025
Scale: SEE DWG @ A2

