


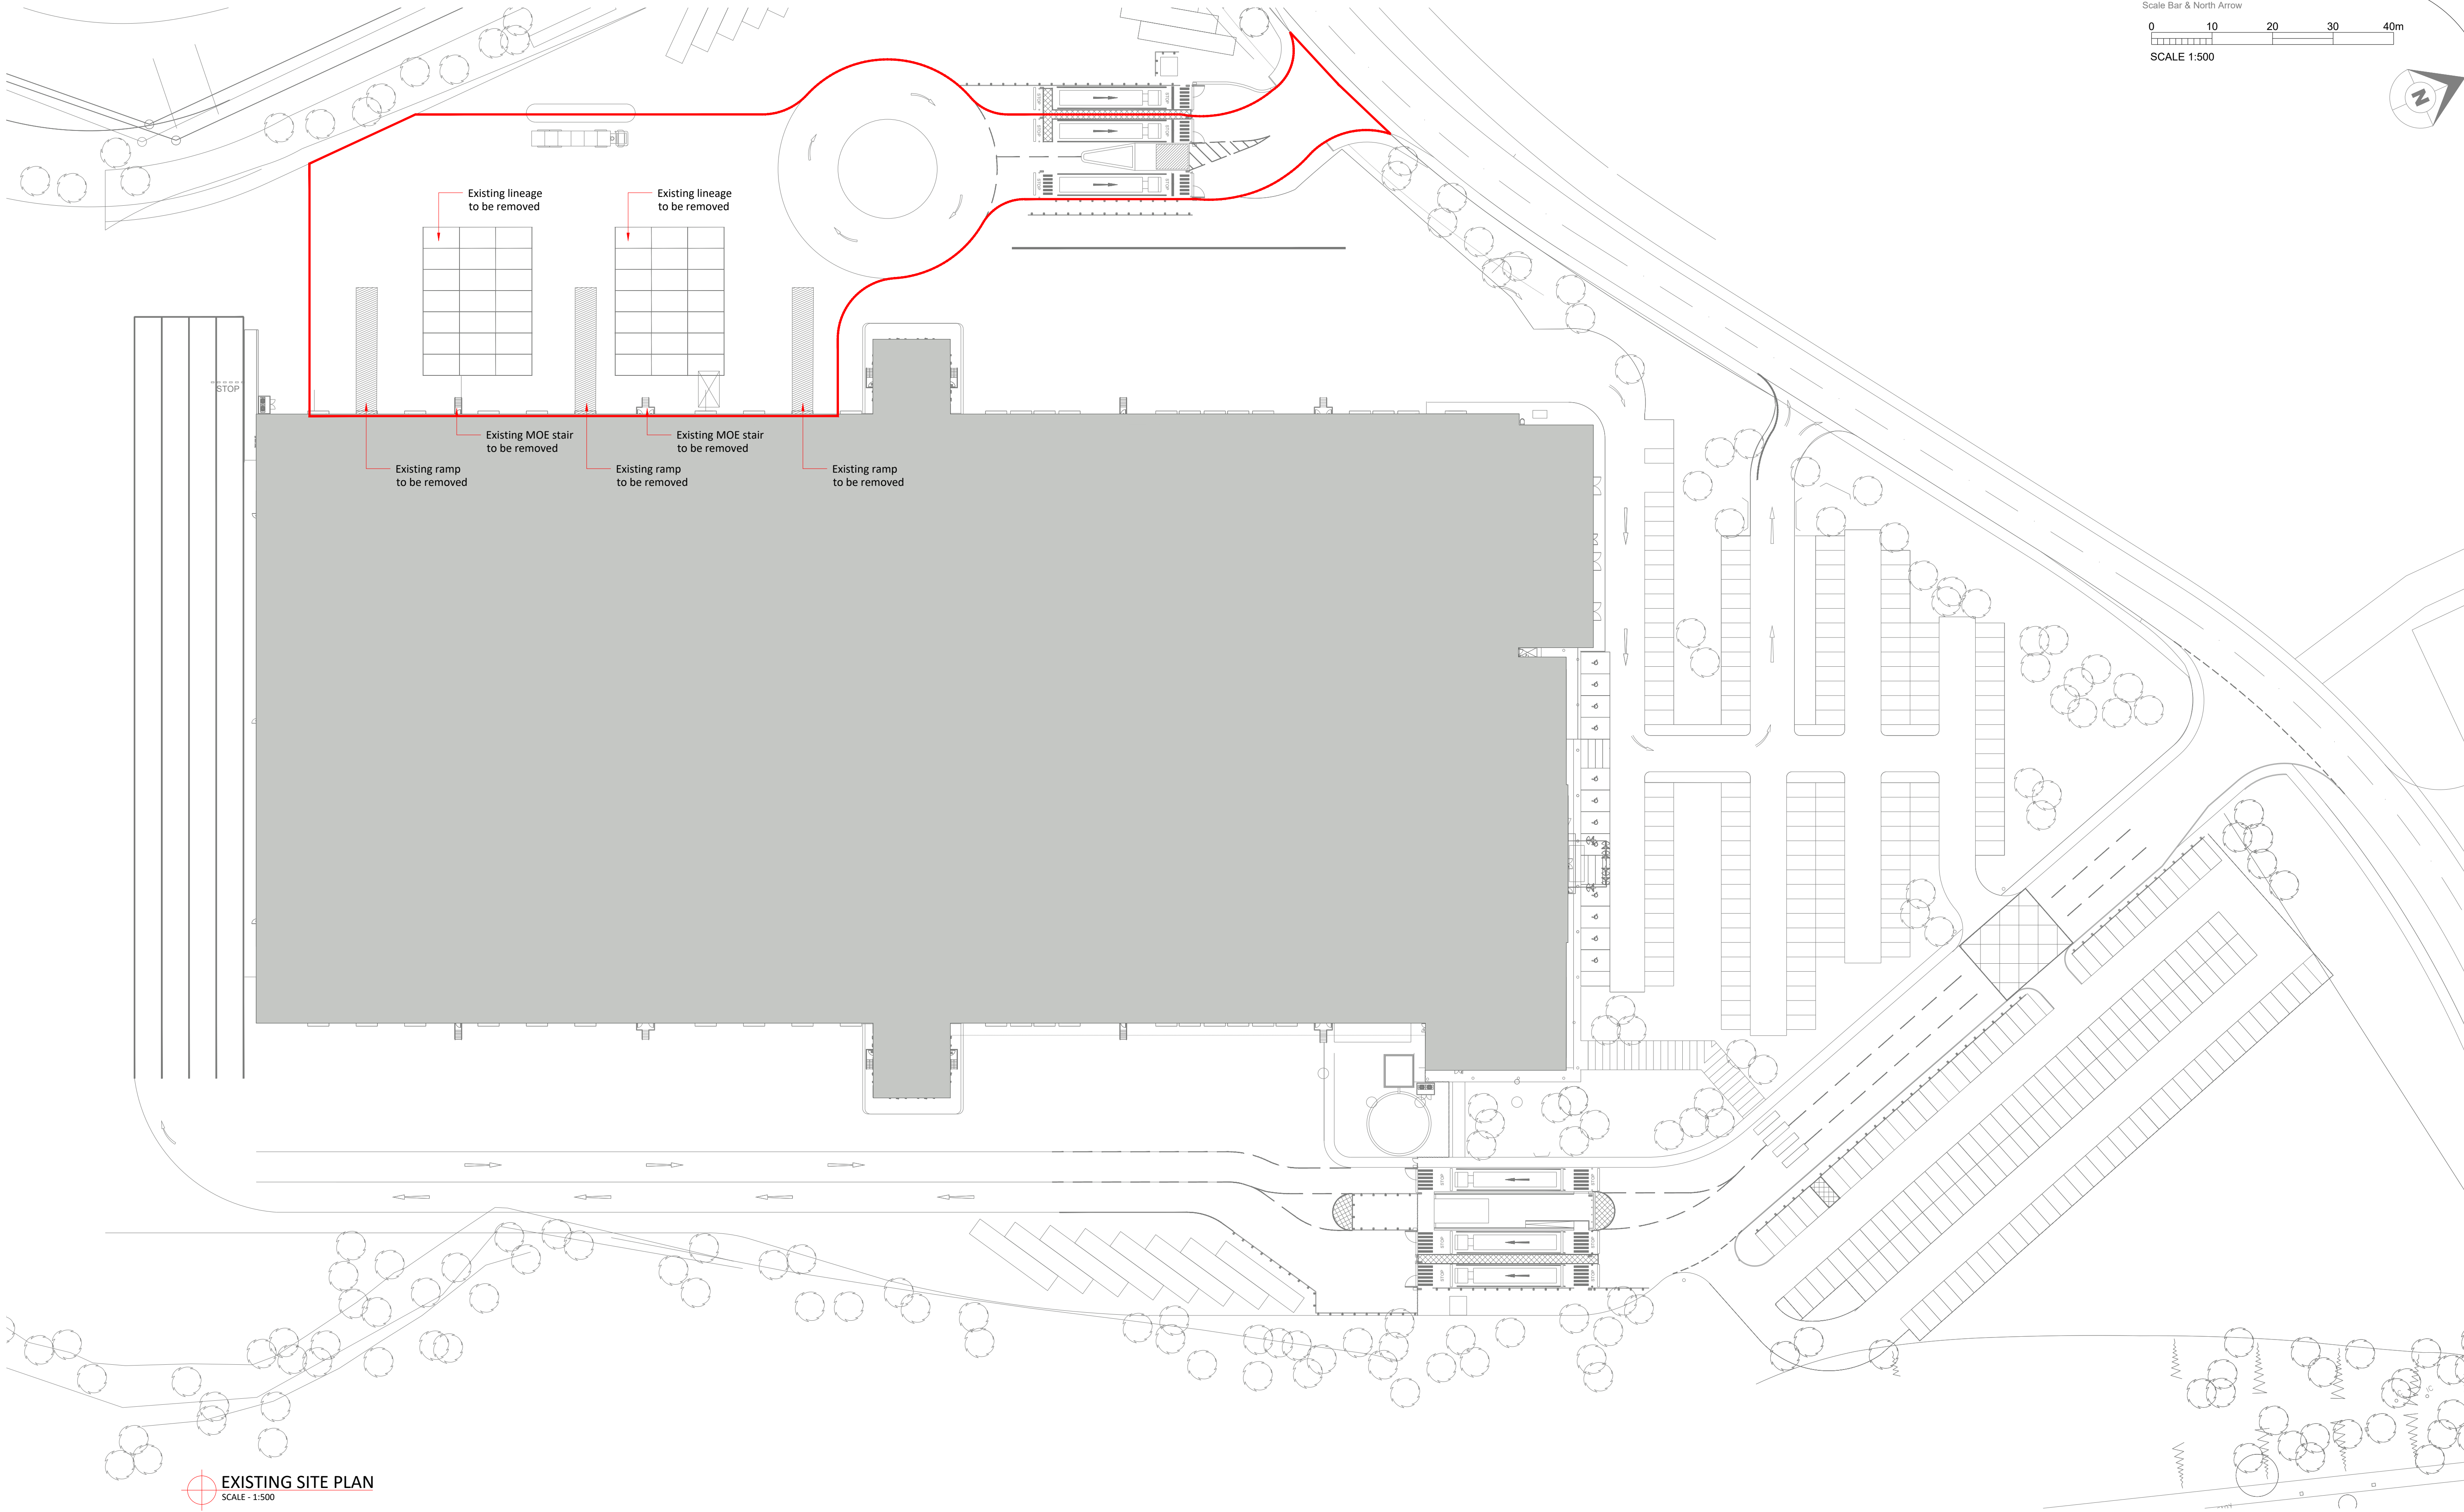

EXISTING SITE PLAN
SCALE - 1:500

Scale this drawing for planning purposes only.
Ashton Smith to be notified of discrepancies in figured dimensions.
Contractors must check all dimensions from site.
This drawing is copyright and is for use on this site only.
This drawing is to be used solely for information as entitled.
For other information refer to the latest revision of any cross referenced drawing.



NOTES:

AREA SCHEDULE			HECTARES
LINE	NAME	AREA	AREA
—	Application Area	5,996 m²	0.59 hectare

P2	01/07/2025	DRAWING UPDATED TO SUIT COMMENTS FROM PLANNING CONSULTANT
P1	17/06/2025	
REV	DATE	DESCRIPTION
REVISIONS		

KN	RR
DRAWN BY	CHECK BY

PROJECT TITLE			
EXTERNAL WORKS			
INTERLINK WAY E			
BARDON HILL, COALVILLE LE67 1PD			
DRAWING TITLE			
Existing Site Plan			
RIBA STAGE	STATUS	DRAWN BY	CHECKED BY
N/A	PLANNING	KN	RR
SHEET	SCALE	DATE	SUITABILITY
A1	1 : 500	01/06/2025	S0
DRAWING NO.		REVISION	
25038 - ASA - 00 - EX.SI - D - ARC - 0002 _ (S0 - P2)		P2	

CLIENT	
LYSANDER	
AshtonSmith Beyond Design	
Ashton Smith, Belvedere House, 2 Victoria Avenue, Harrogate, North Yorkshire, HG1 3EL Tel: 01423 522882 Fax: 01423 565104 www.ashtonsmith.co.uk	