




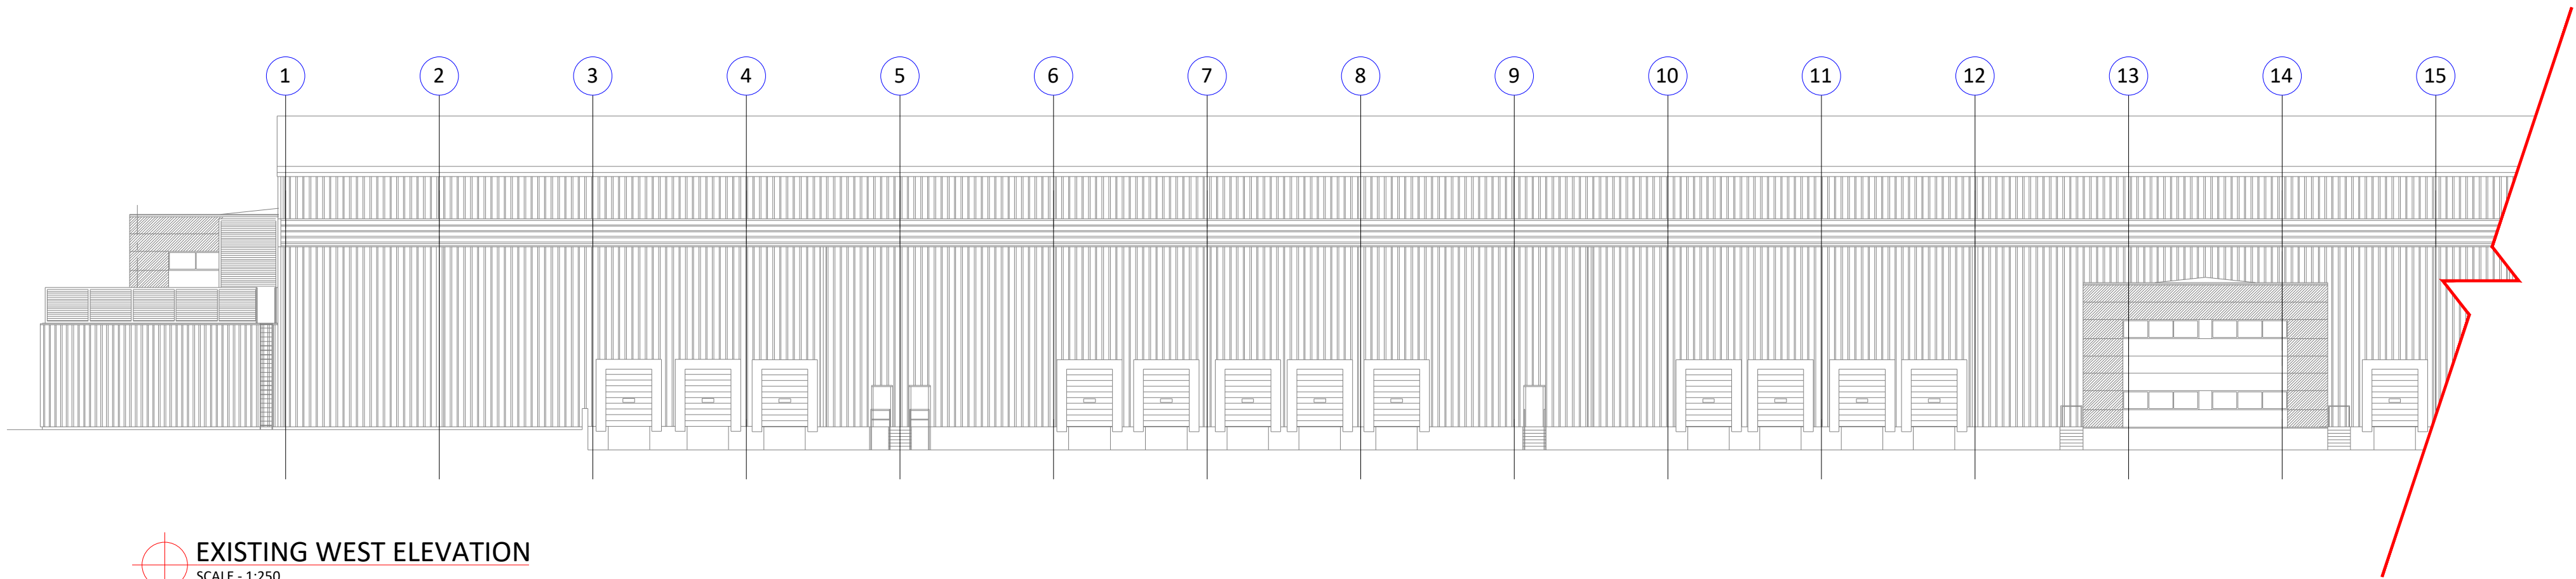

EXISTING WEST ELEVATION
SCALE - 1:250

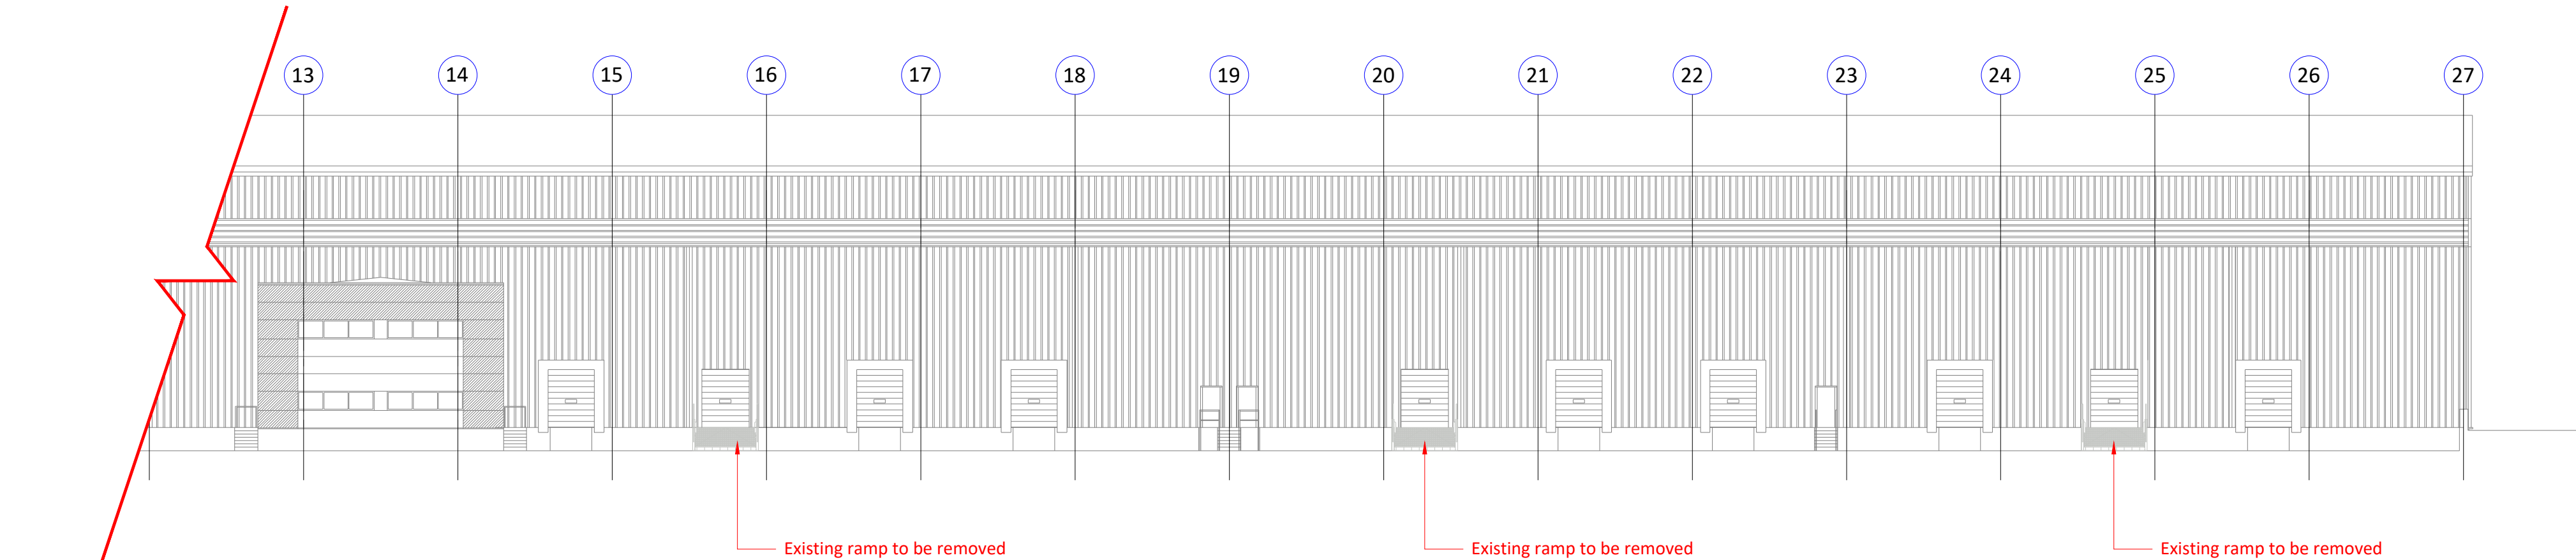

EXISTING WEST ELEVATION
SCALE - 1:250

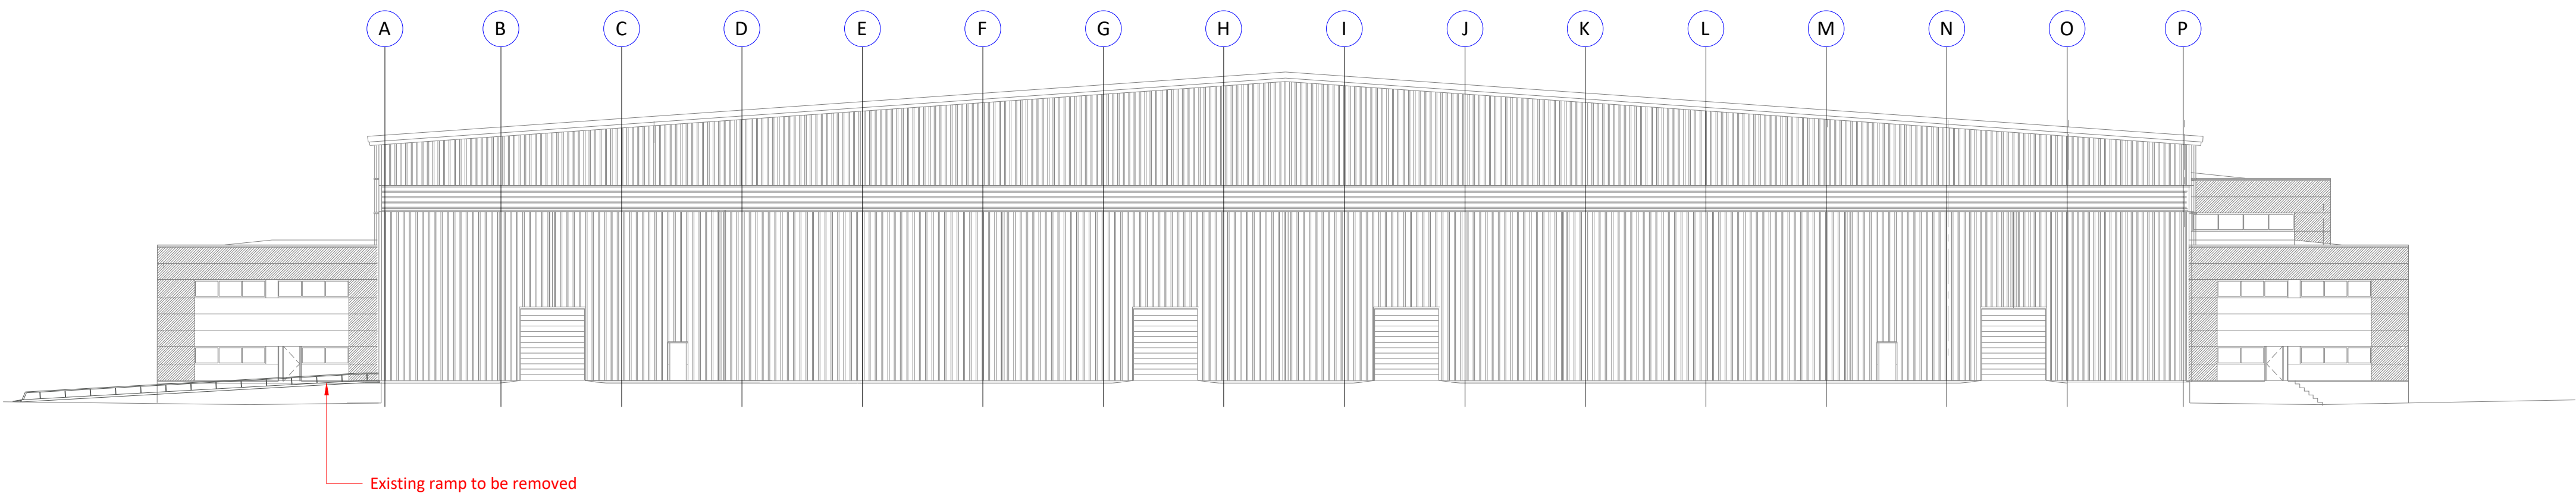

EXISTING SOUTH ELEVATION
SCALE - 1:250

Scale this drawing for planning purposes only.
Ashton Smith to be notified of discrepancies in figured dimensions.
Contractors must check all dimensions from site.
This drawing is copyright and is for use on this site only.
This drawing is to be used solely for information as entitled.
For other information refer to the latest revision of any cross referenced drawing.



LOCATION PLAN:

NOTES:

P1	01/07/2025	INITIAL ISSUE
REV	DATE	DESCRIPTION
REVISIONS		

KN	RR
DRAWN BY	CHECK BY

PROJECT TITLE			
EXTERNAL WORKS			
INTERLINK WAY E			
BARDON HILL, COALVILLE LE67 1PD			
DRAWING TITLE			
Existing Elevations			
RIBA STAGE	STATUS		DRAWN BY
N/A	PLANNING		KN
CHECKED BY	RR	SUITABILITY	REVISION
A1	1 : 250	01/06/2025	P1
DRAWING NO.			
25038 - ASA - 00 - EX.SI - D - ARC - 0004 _ (S0 - P1)			

CLIENT	
LYSANDER	
AshtonSmith Beyond Design	
Ashton Smith, Belvedere House, 2 Victoria Avenue, Harrogate, North Yorkshire, HG1 1EL Tel: 01423 522882 Fax: 01423 565104 www.ashtonsmith.co.uk	