



PROPOSED WEST ELEVATION
SCALE - 1:250

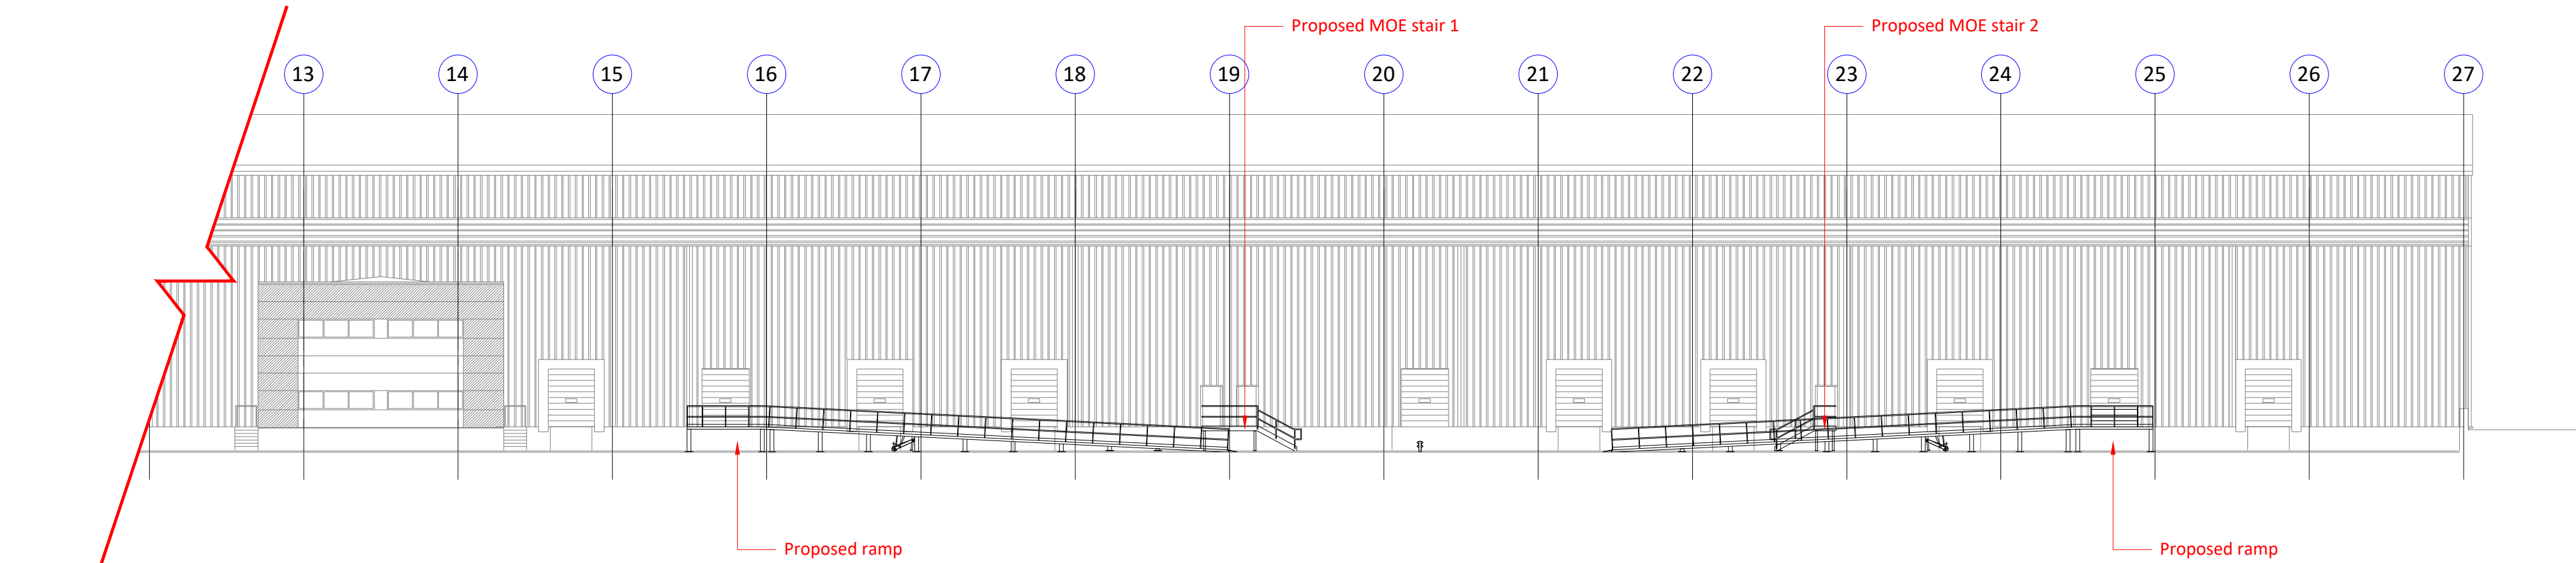

PROPOSED WEST ELEVATION
SCALE - 1:250

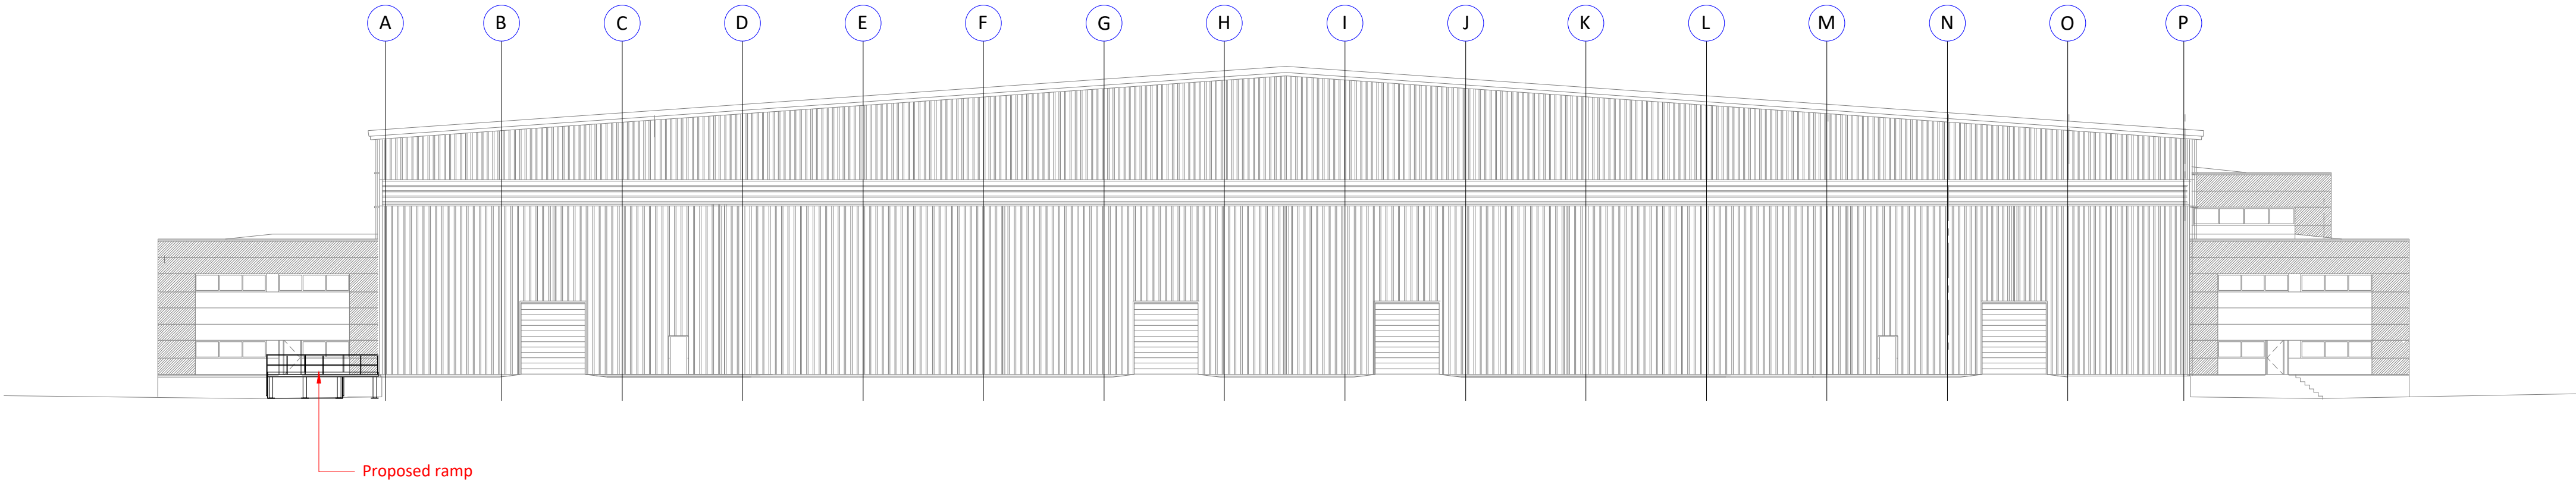

PROPOSED SOUTH ELEVATION
SCALE - 1:250

Scale this drawing for planning purposes only.
Ashton Smith to be notified of discrepancies in figured dimensions.
Contractors must check all dimensions from site.
This drawing is copyright and is for use on this site only.
This drawing is to be used solely for information as entitled.
For other information refer to the latest revision of any cross referenced drawing.



LOCATION PLAN:

NOTES:

P1	01/07/2025	INITIAL ISSUE	KN	RR
REV	DATE	DESCRIPTION	DRAWN BY	CHECK BY
REVISIONS				

PROJECT TITLE EXTERNAL WORKS INTERLINK WAY E BARDON HILL, COALVILLE LE67 1PD DRAWING TITLE Proposed Elevations			
RIBA STAGE N/A	STATUS PLANNING	DRAWN BY KN	CHECKED BY RR
SHEET A1	SCALE 1 : 250	DATE 01/06/2025	SUITABILITY S0
DRAWING NO. 25038 - ASA - 00 - EX.SI - D - ARC - 0005 _ (S0 - P1)			

CLIENT LYSANDER	
AshtonSmith Beyond Design	
Ashton Smith, Belvedere House, 2 Victoria Avenue, Harrogate, North Yorkshire, HG1 1EL Tel: 01423 522882 Fax: 01423 565104 www.ashtonsmith.co.uk	