



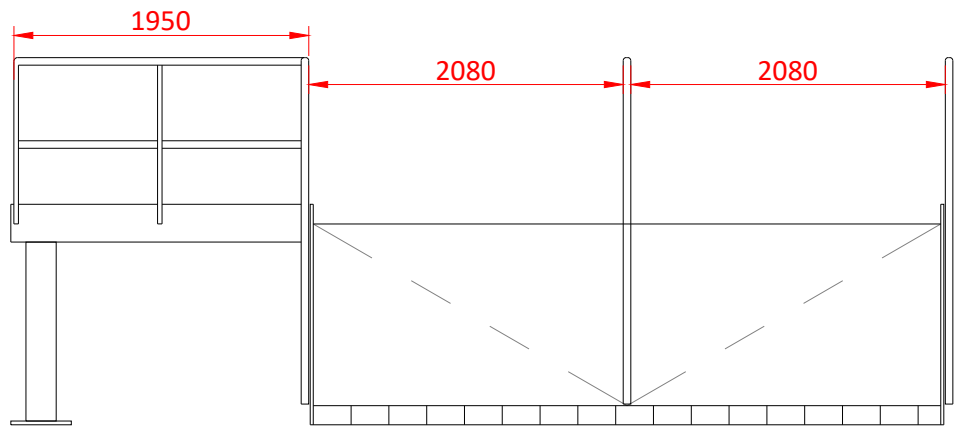


PROPOSED RAMP FRONT ELEVATION
SCALE - 1:50

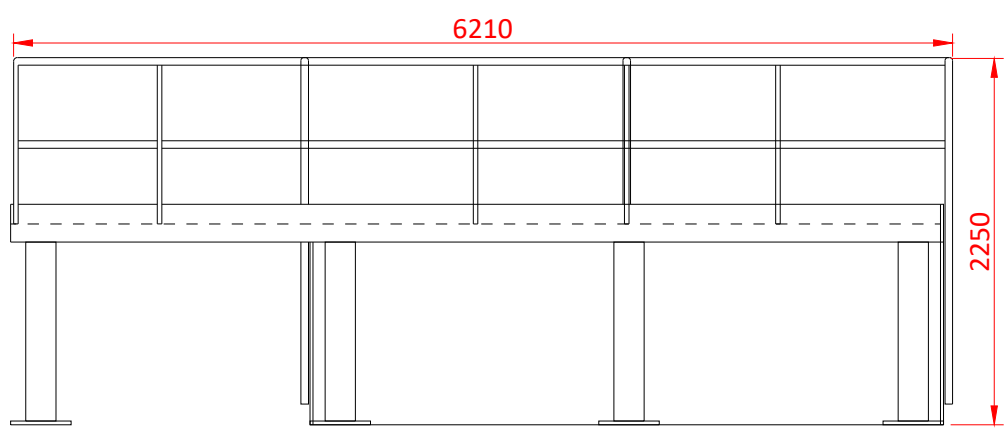


PROPOSED RAMP REAR ELEVATION
SCALE - 1:50



TYPICAL IMAGE OF PROPOSED RAMP

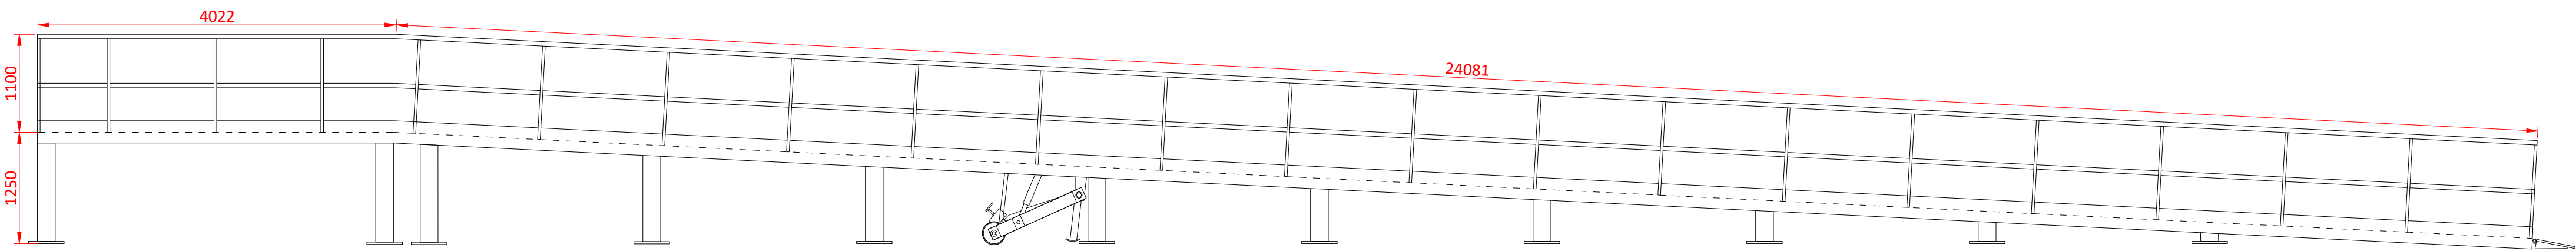

PROPOSED RAMP SIDE ELEVATION
SCALE - 1:50

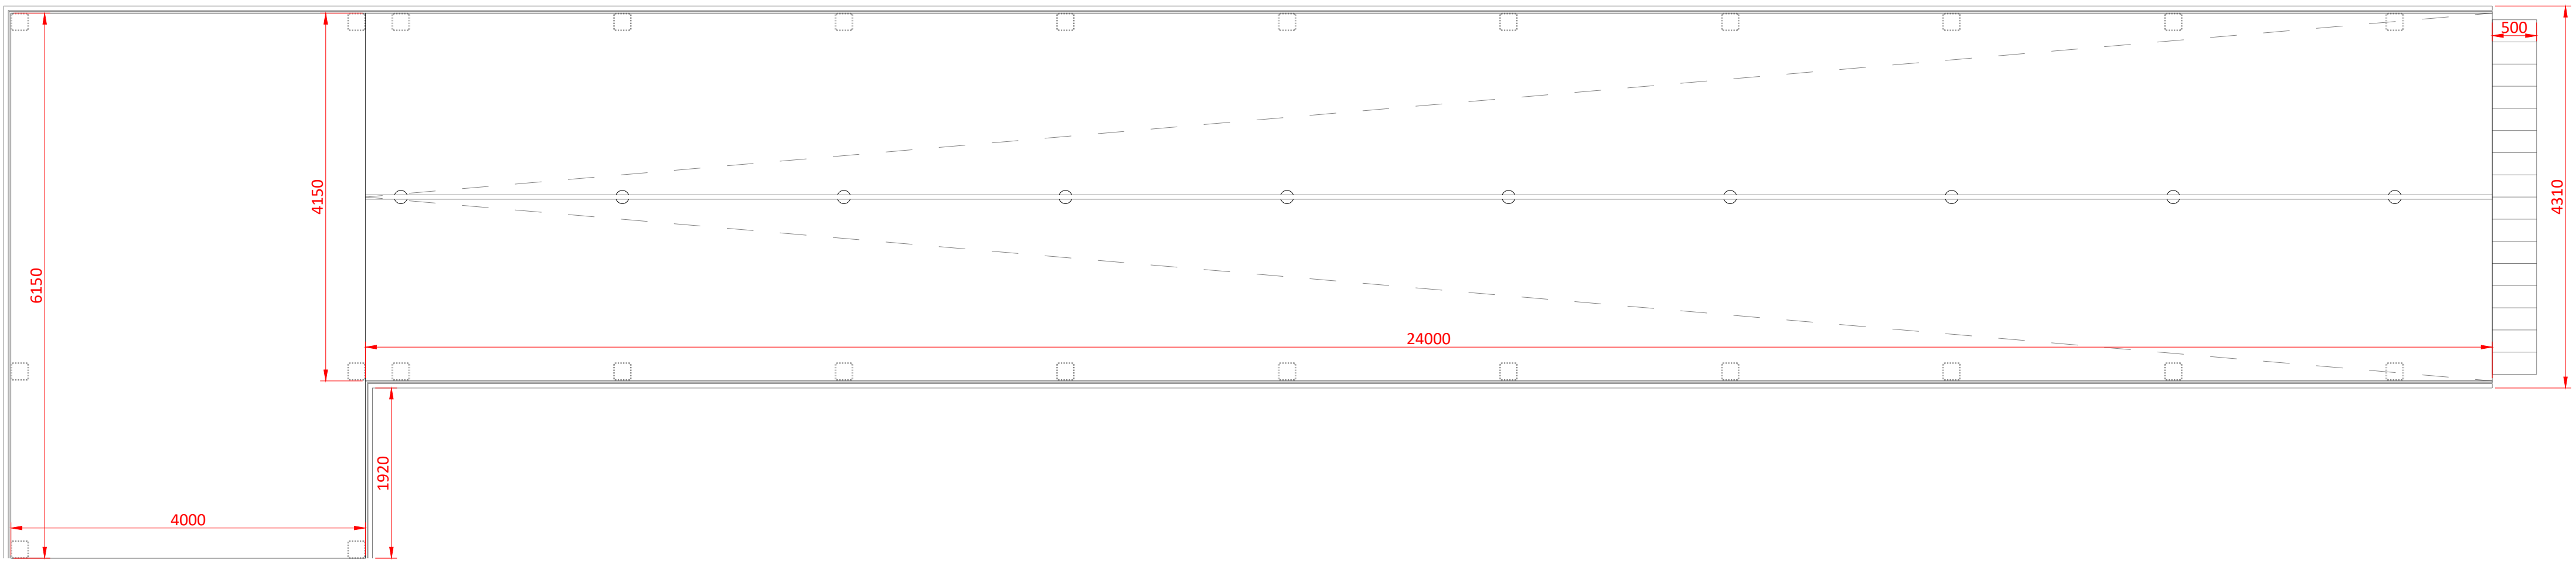

PROPOSED RAMP PLAN
SCALE - 1:50

Scale this drawing for planning purposes only.
Ashton Smith to be notified of discrepancies in figured dimensions.
Contractors must check all dimensions from site.
This drawing is copyright and is for use on this site only.
This drawing is to be used solely for information as entitled.
For other information refer to the latest revision of any cross referenced drawing.



LOCATION PLAN:

NOTES:

REV	DATE	DESCRIPTION	DRAWN BY	CHECK BY
P1	01/07/2025	INITIAL ISSUE	KN	RR
REVISIONS				

PROJECT TITLE EXTERNAL WORKS INTERLINK WAY E BARDON HILL, COALVILLE LE67 1PD DRAWING TITLE Proposed Ramp Details			
RIBA STAGE N/A	STATUS PLANNING	DRAWN BY KN	CHECKED BY RR
SHEET A1	SCALE 1 : 50	DATE 01/06/2025	SUITABILITY S0
DRAWING NO. 25038 - ASA - 00 - EX.SI - D - ARC - 0006 _ (S0 - P1)	REVISION P1		

CLIENT LYSANDER
AshtonSmith Beyond Design
Ashton Smith, Belvedere House, 2 Victoria Avenue, Harrogate, North Yorkshire, HG1 3EL Tel: 01423 522882 Fax: 01423 565104 www.ashtonsmith.co.uk