




Front Elevation
@ Scale 1:100

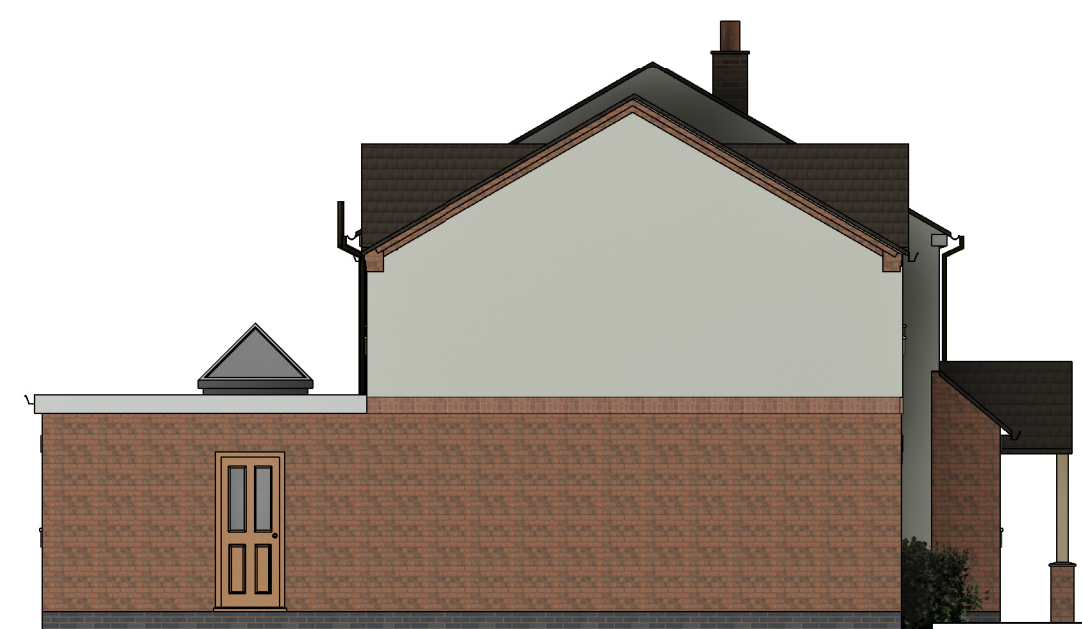


Side Elevation 1
@ Scale 1:100




Rear Elevation
@ Scale 1:100



Side Elevation 2
@ Scale 1:100

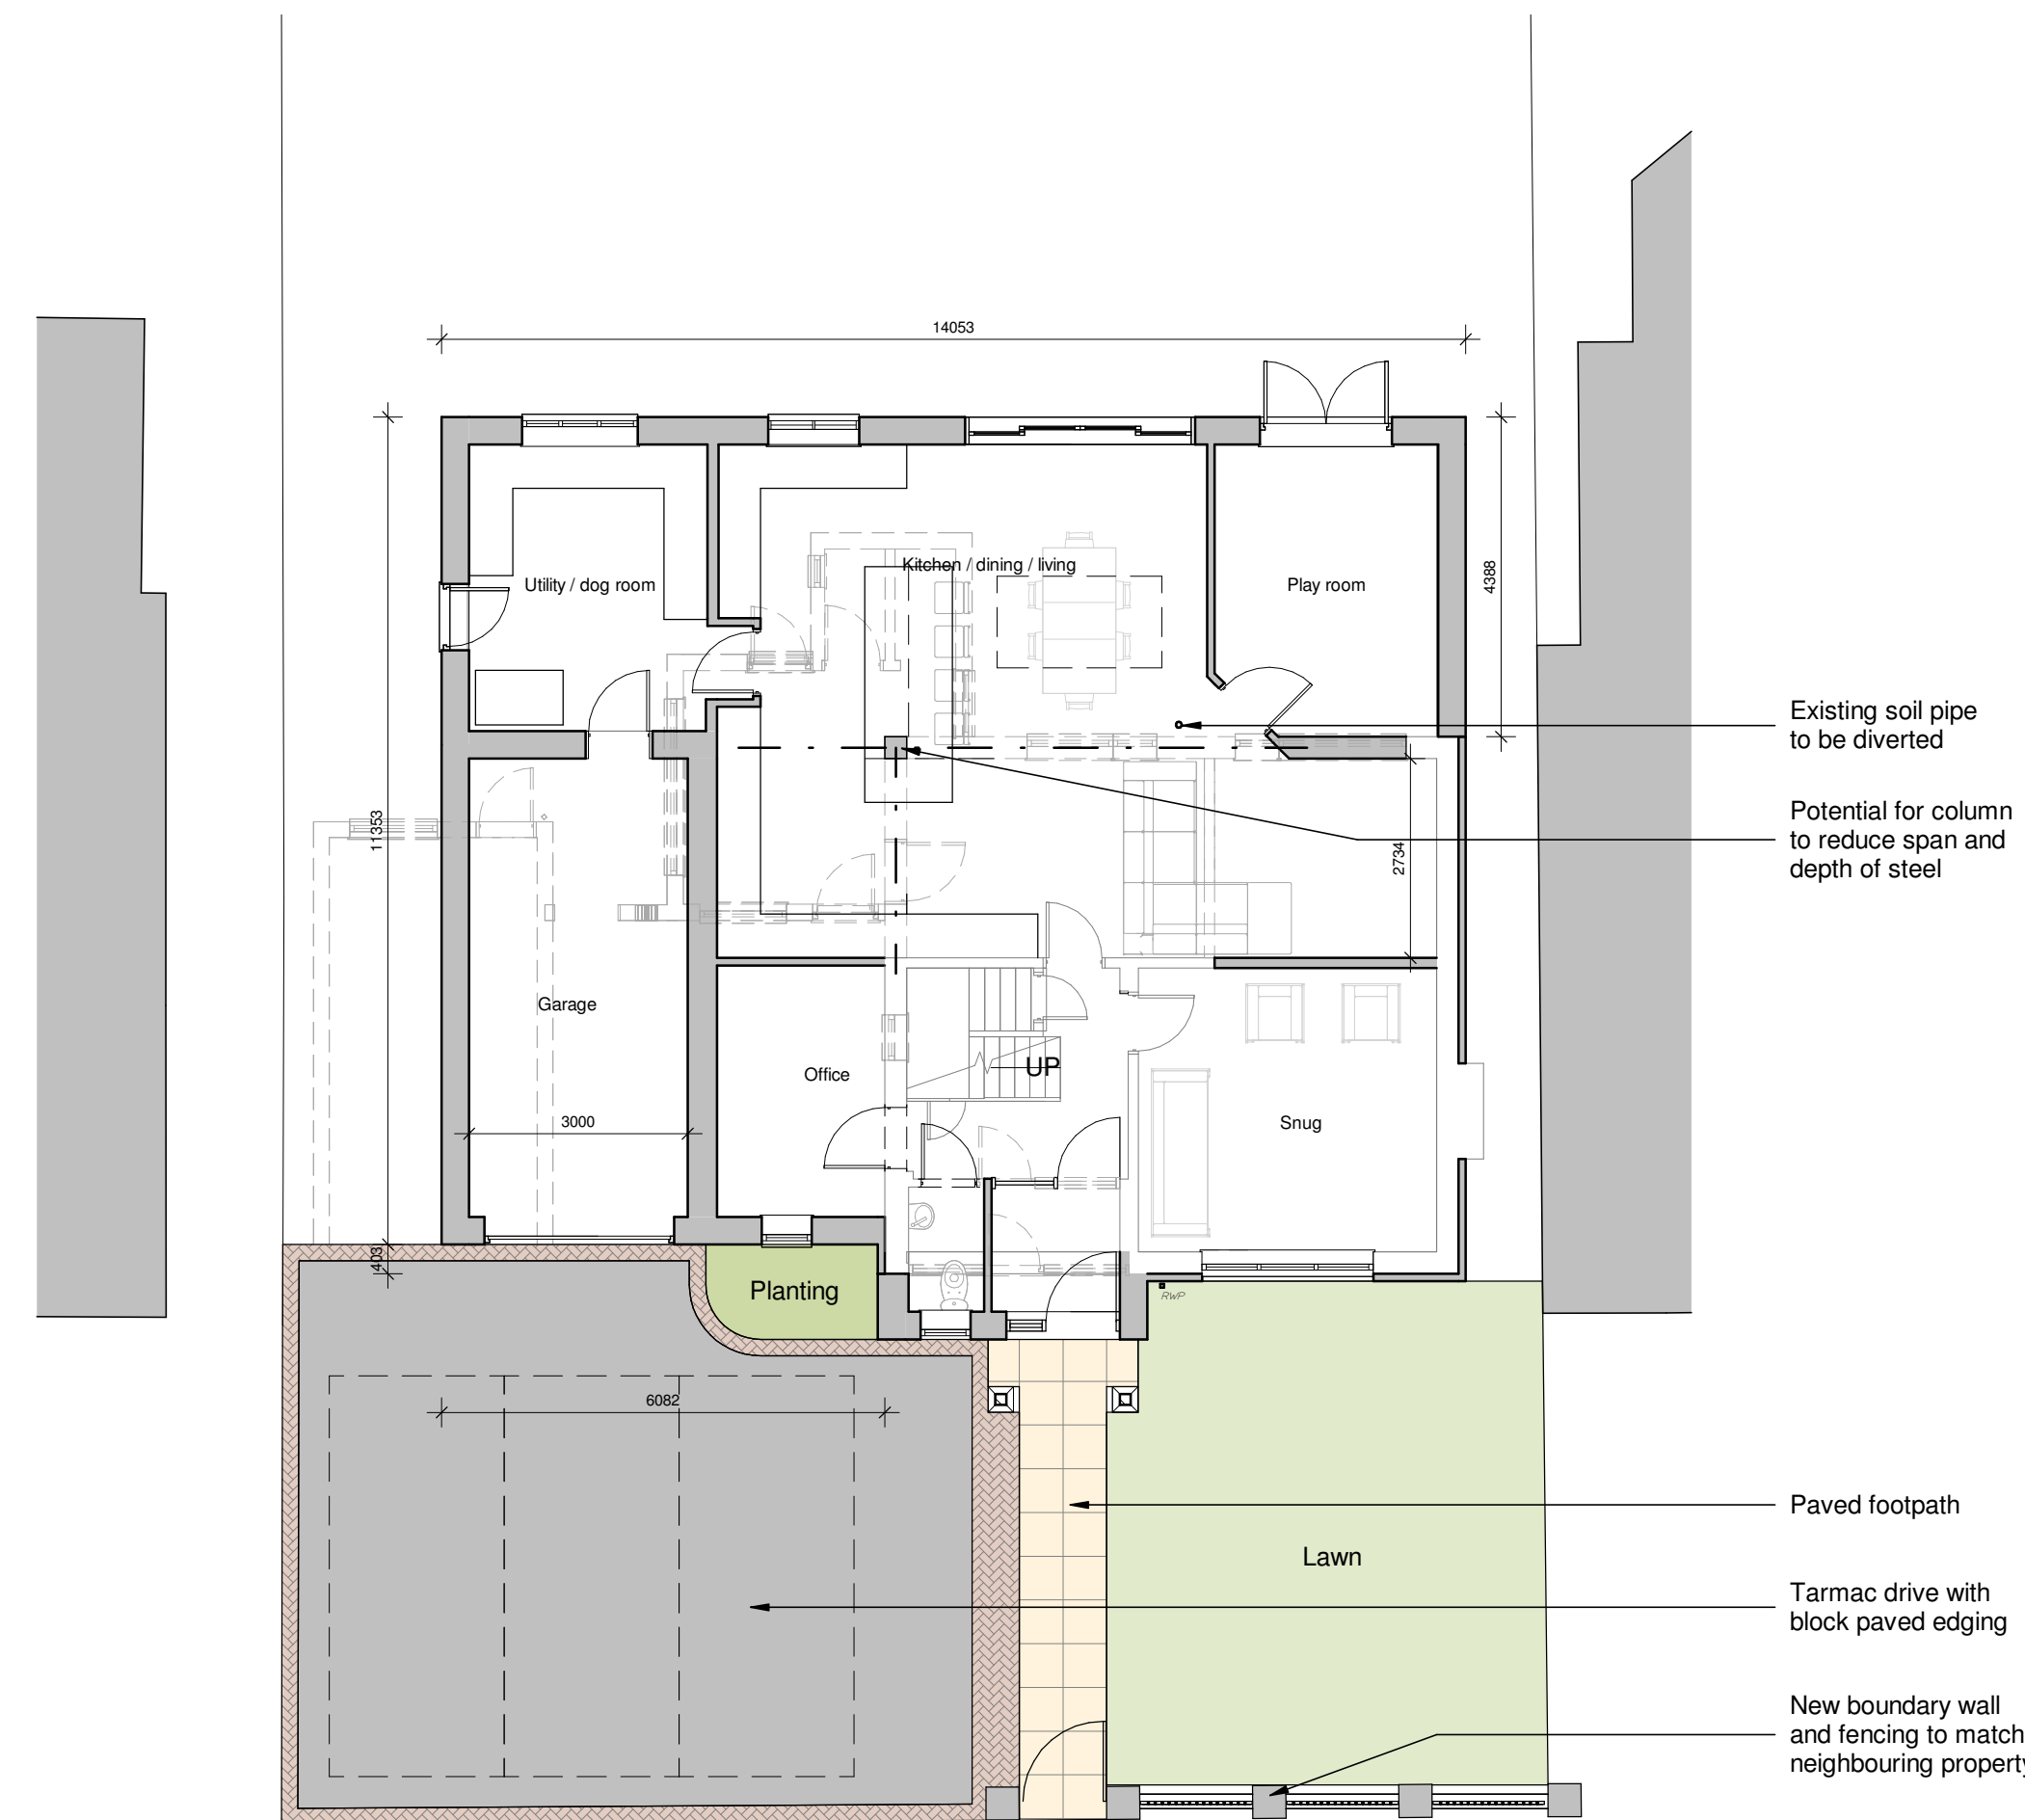


Ground Floor Plan
@ Scale 1:100

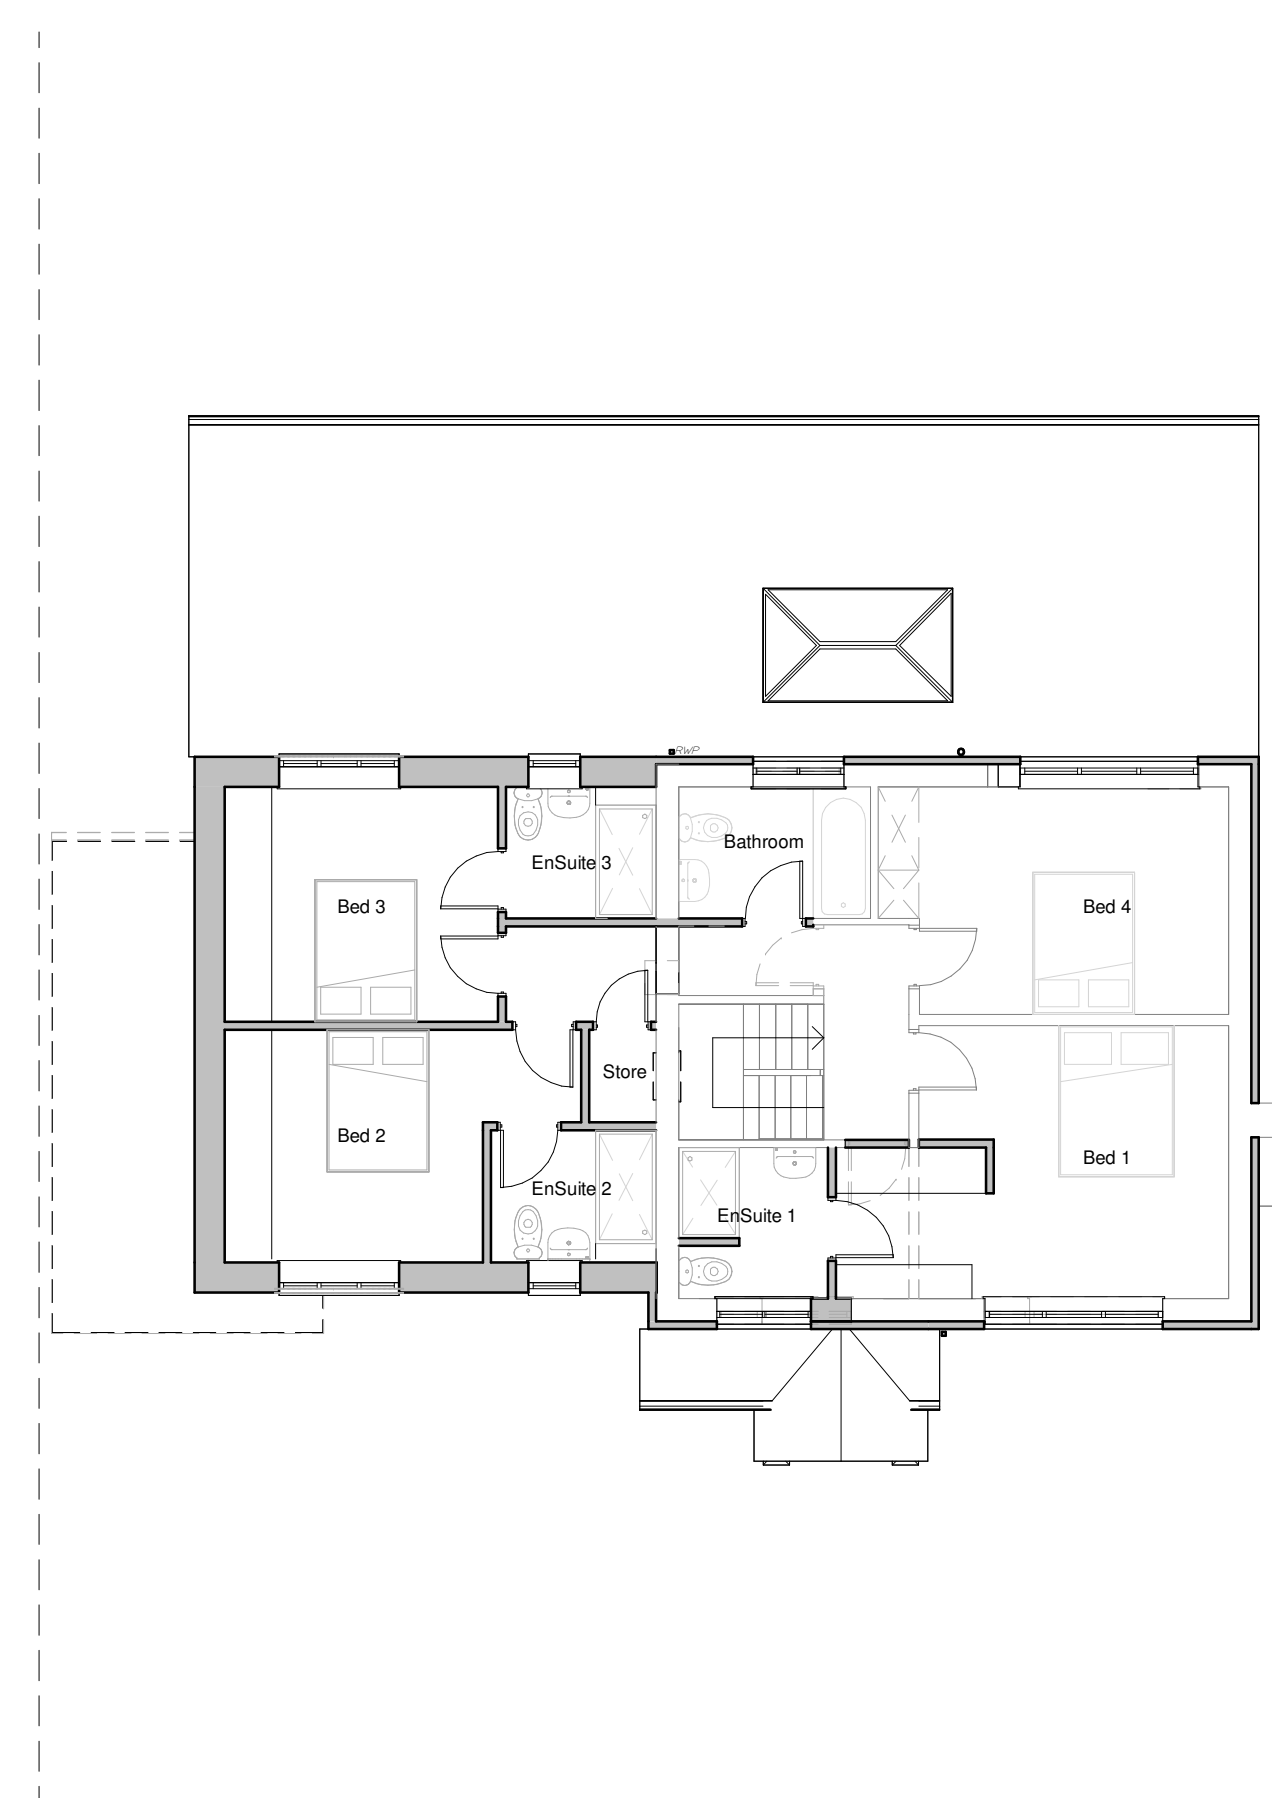

First Floor Plan
@ Scale 1:100



3D View
@ Scale N/A

 

Client Morris		HAYWARD architects	
Project Title Alterations & Extensions Equity Road East Earl Shilton			
Drawing Title As proposed		19 Station Road Hinckley Leicestershire LE10 1AW Tel: 01455 635 665 www.haywardarchitects.co.uk	
Scale 1:100	Date June 2025	Sheet A1	Job No. 25/53
Author ZLM	Checked by ..		
The copyright of this drawing is vested in Hayward Architects Ltd. No reproduction in any form without the written consent of Hayward Architects Ltd. This drawing is the property of the copyright holder, and no scale, price or name is to be published, disseminated or to be sold.		Status Planning	