



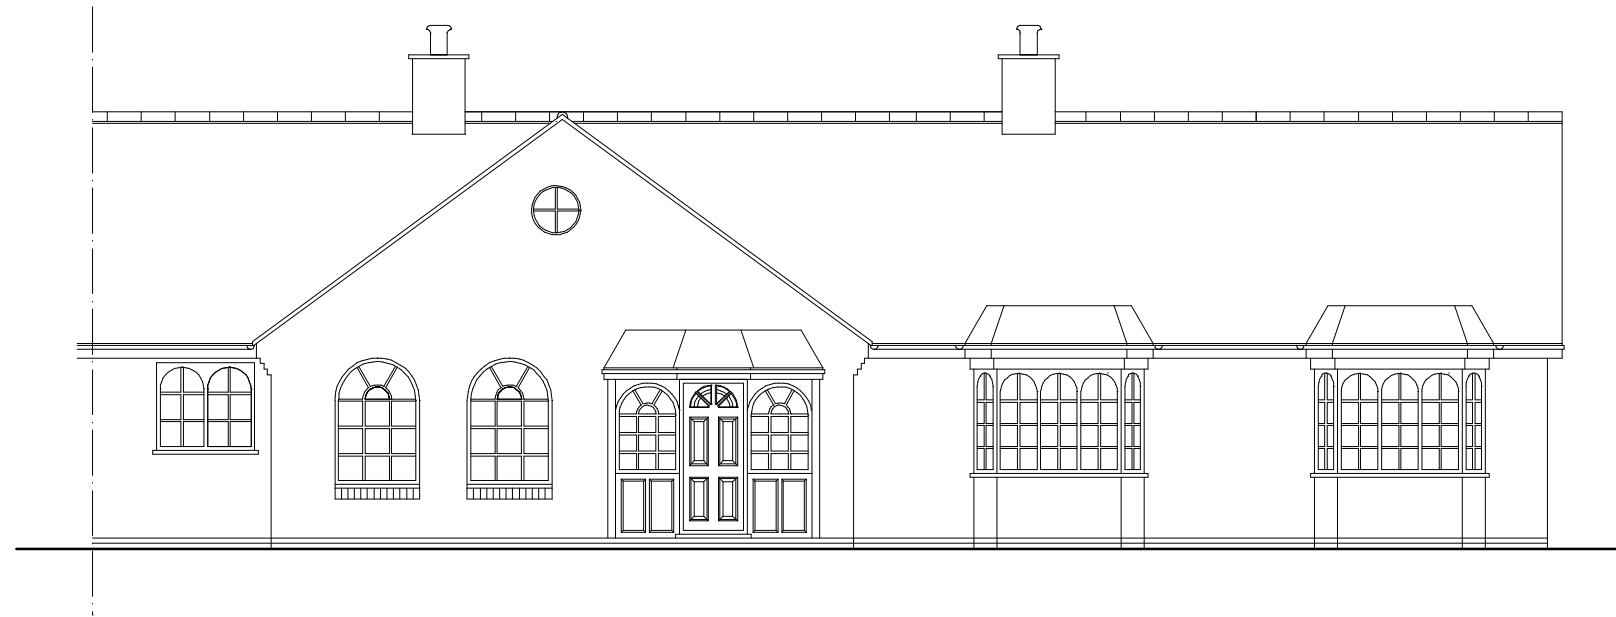


Existing Front Elevation

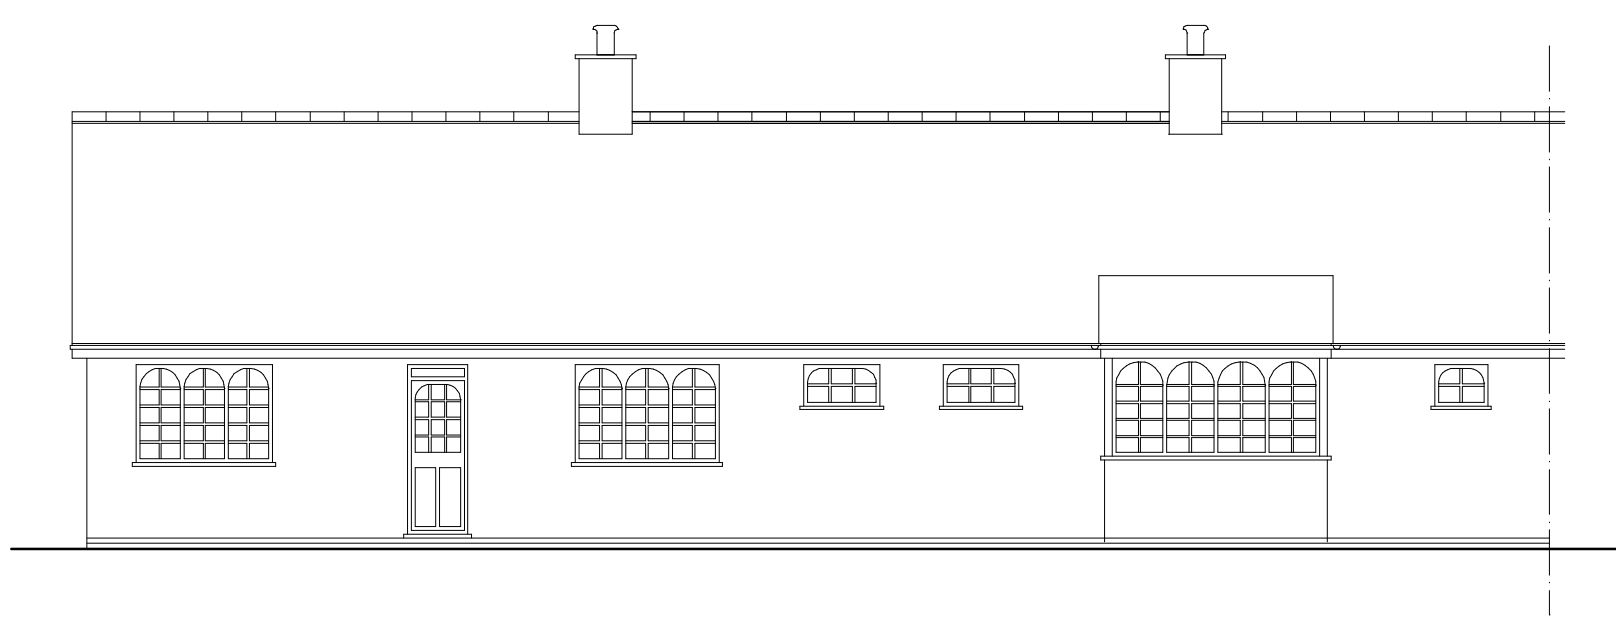


Existing Rear Elevation



Existing Elevation To No 6A

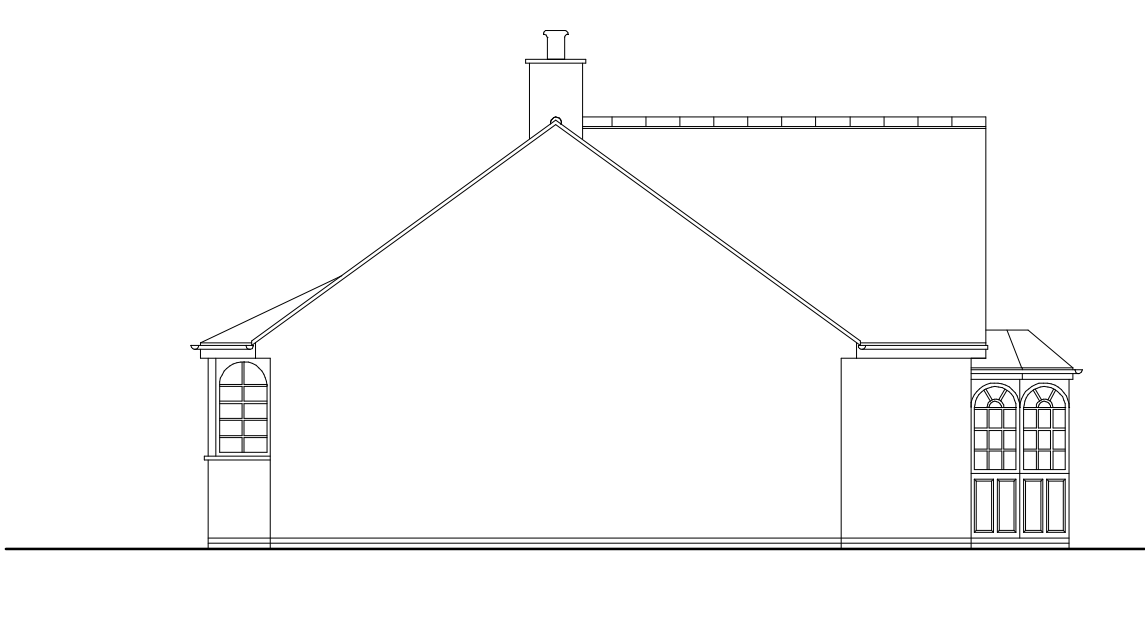

Existing Elevation To No 5A

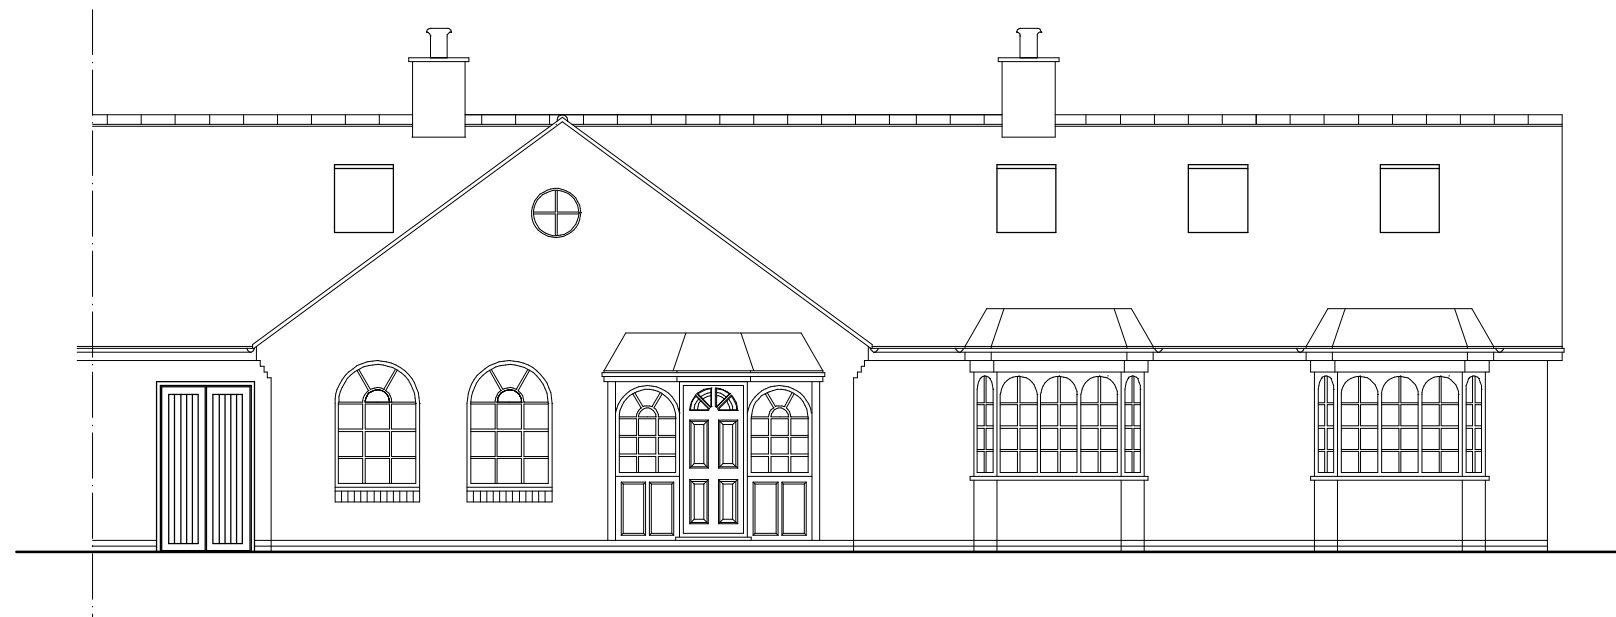


Proposed Front Elevation




Proposed Rear Elevation




Proposed Elevation To No 6A

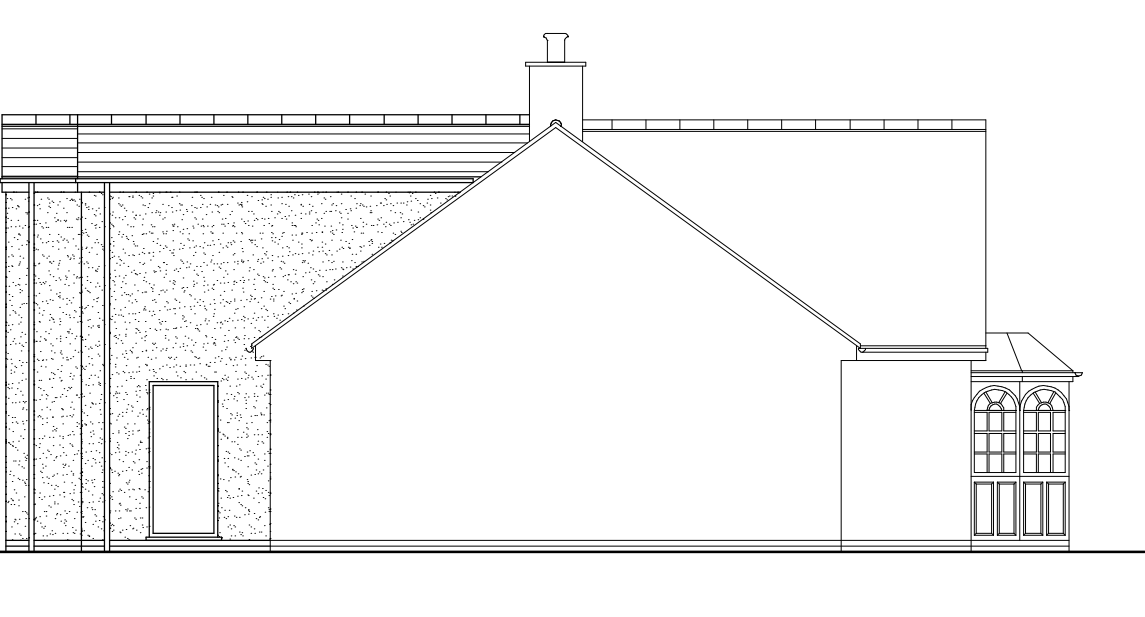


Proposed Elevation To No 5A

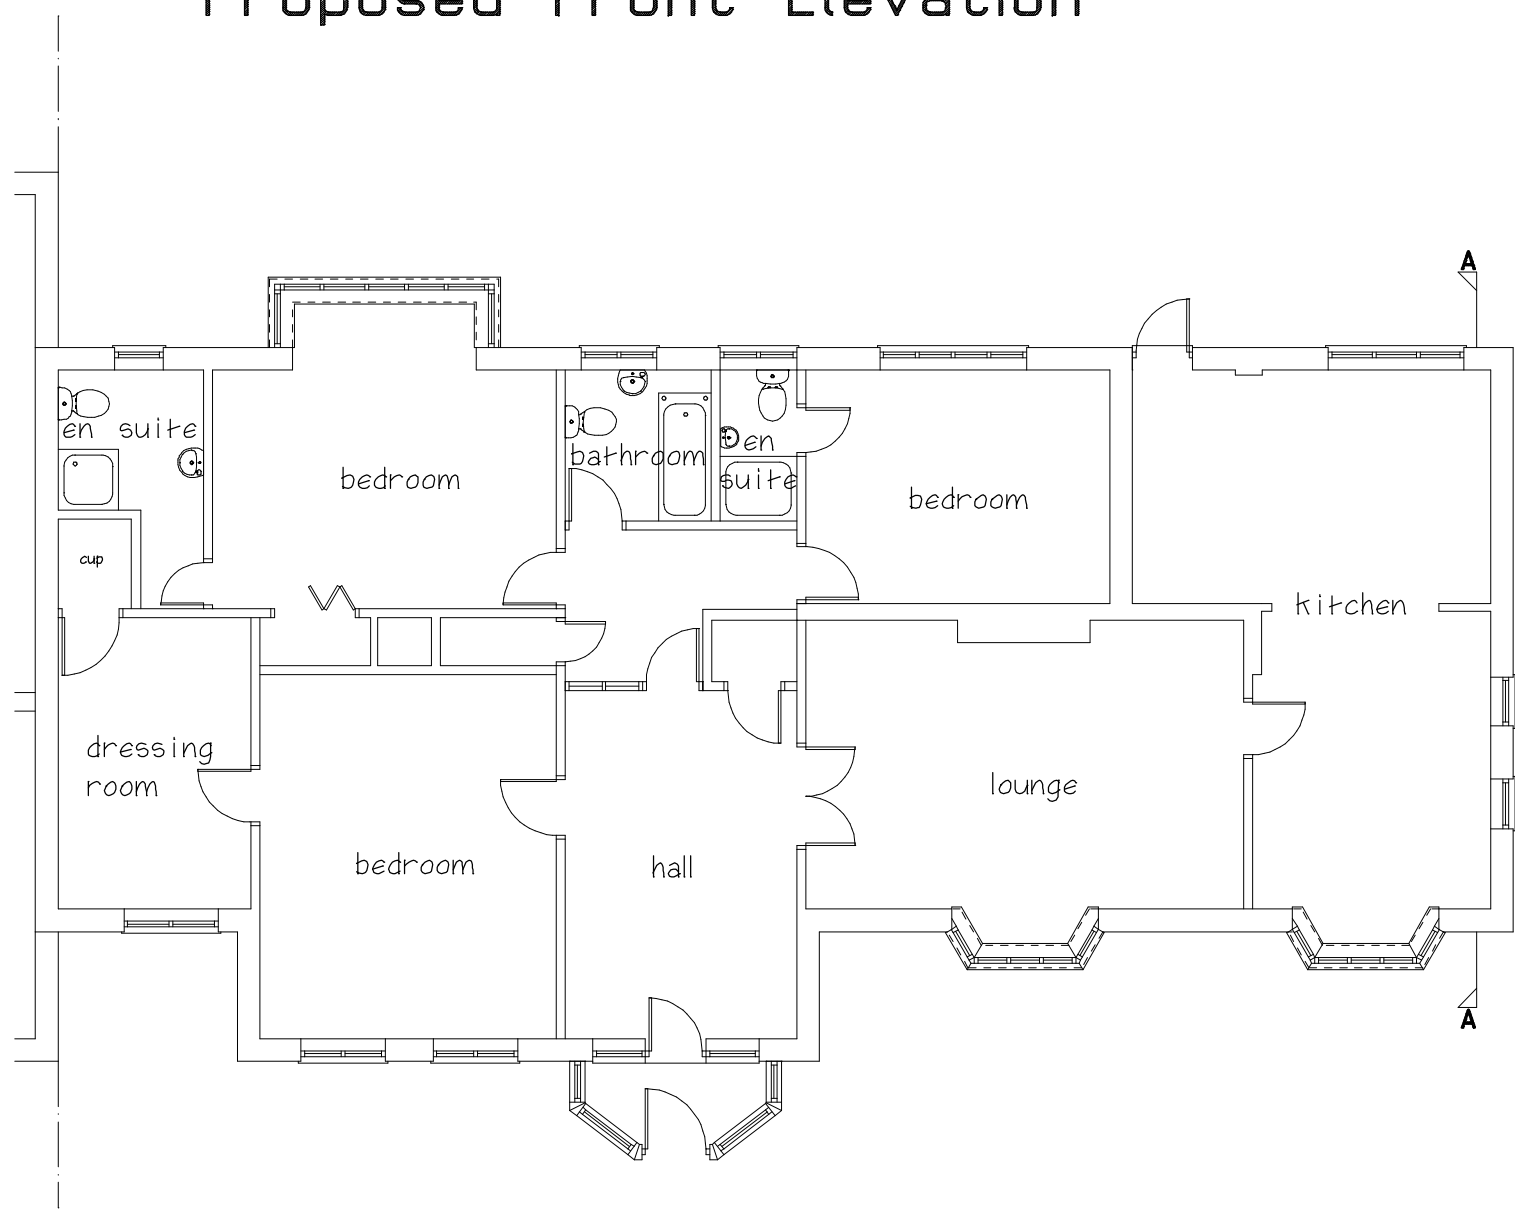

Existing Ground Floor Plan

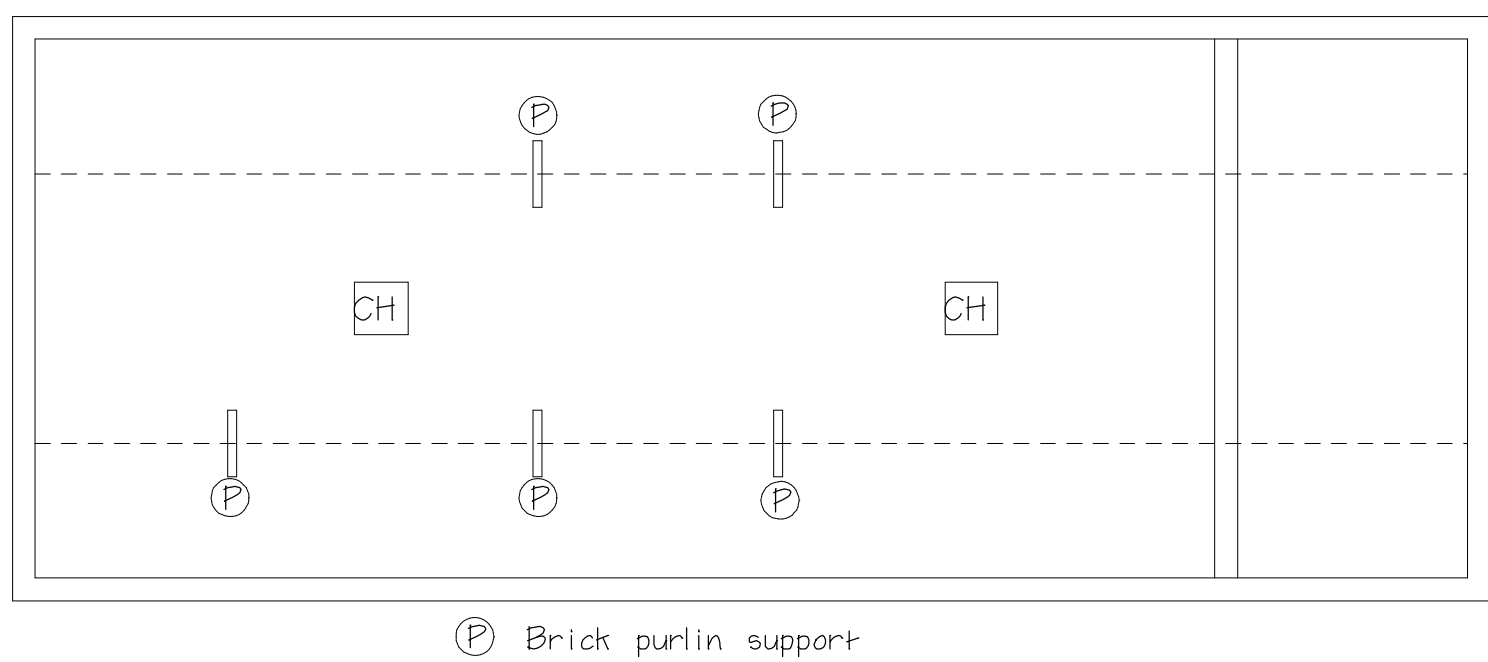


Existing First Floor Plan

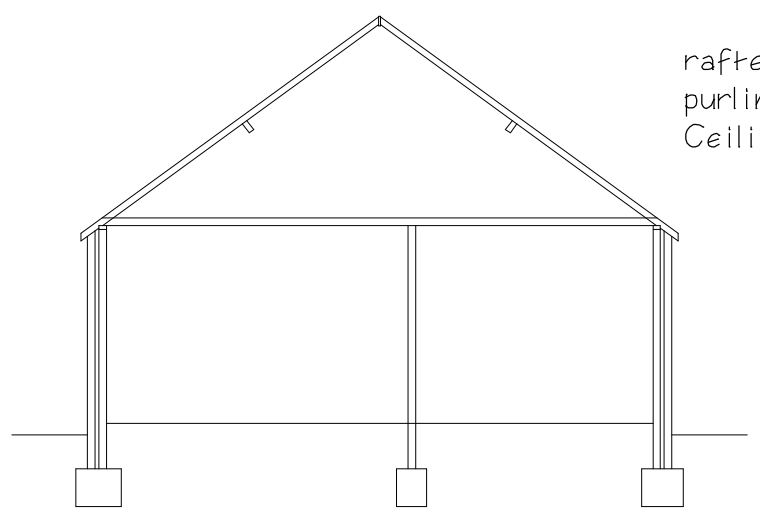


Existing Section AA


rafters 85 x 50mm
purlins 150 x 75mm
Ceiling beams 100 x 50mm

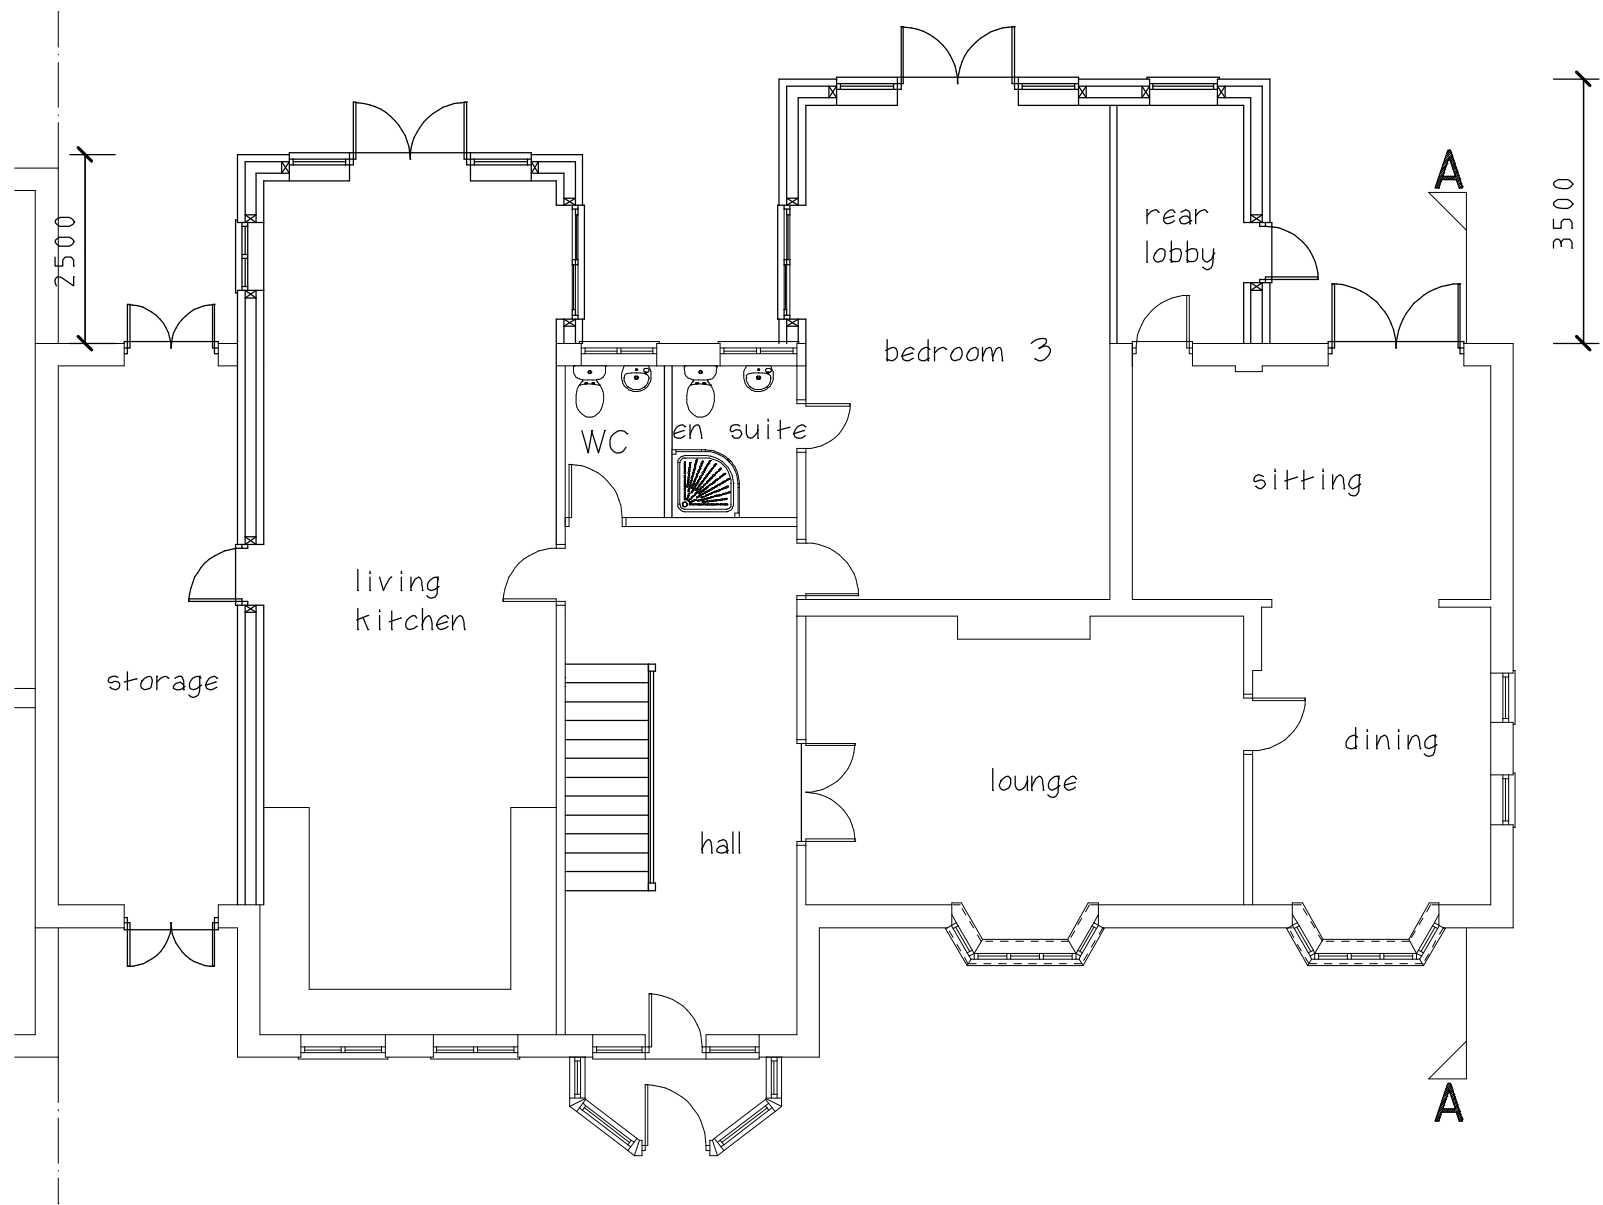

Proposed Ground Floor Plan

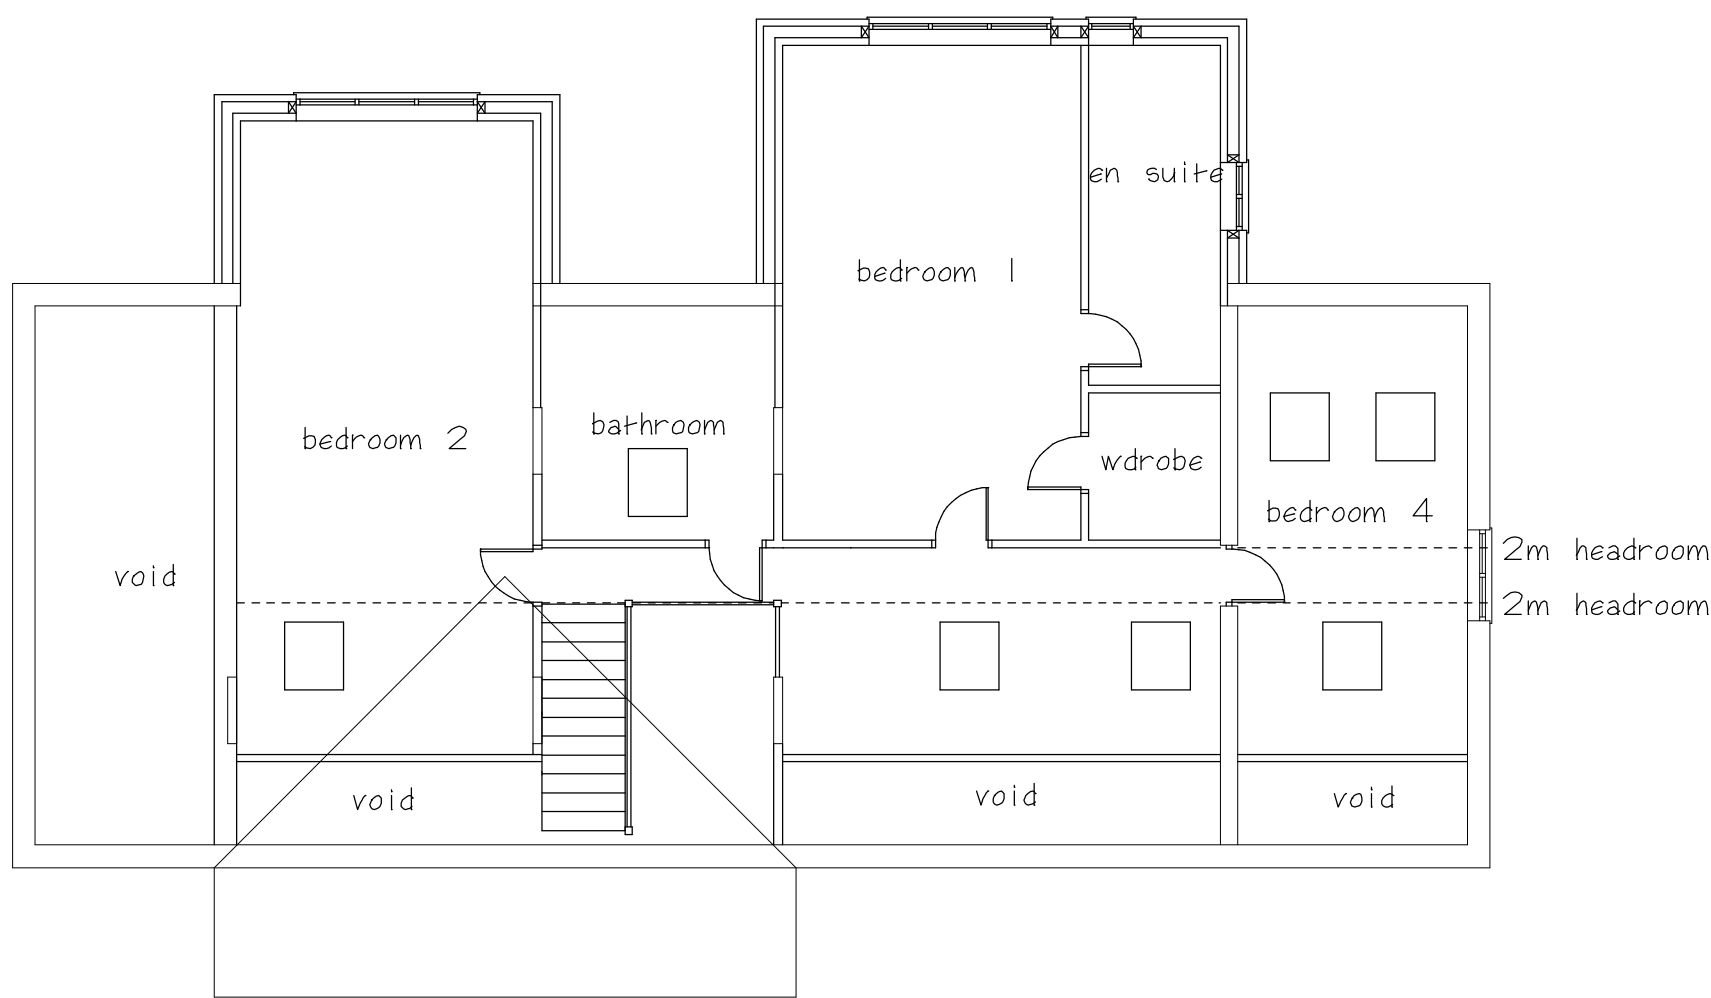

Proposed First Floor Plan

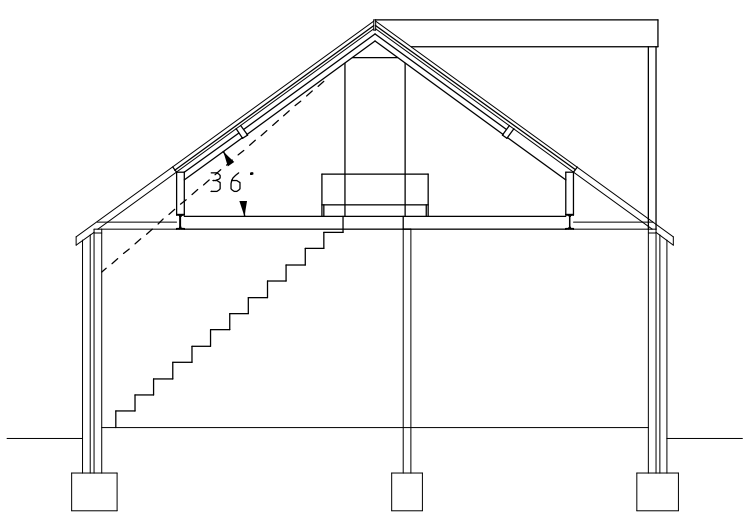

Proposed Section AA

CLIENT			
Mr & Mrs Puglisi			
JOB TITLE			
6 Shakespeare Drive Hinckley Leics LE10 0BG			
DRAWING TITLE			
Loft Conversion And Extensions To Existing Bungalow Proposed Floor Plan And Elevations			
SCALE	SHEET	DATE	DRAWN BY
1:50 & 1:100	A1	Aug 2023	A Moore
ANDREW MOORE ARCHITECTURAL SERVICES Tel; 07973397765 Email; andrewmoore@workmail.com			
DRG NO		SHEET NO	
1621		2	