


This drawing must not be copied or reproduced without written permission or consent from planapp.


Only figured dimensions to be taken from this drawing, do not scale.

The Author of this drawing does not accept any liability for details or information provided by outside organisations.


Boundaries are shown for indicative purposes only, all boundaries are to be confirmed by the legal owner.

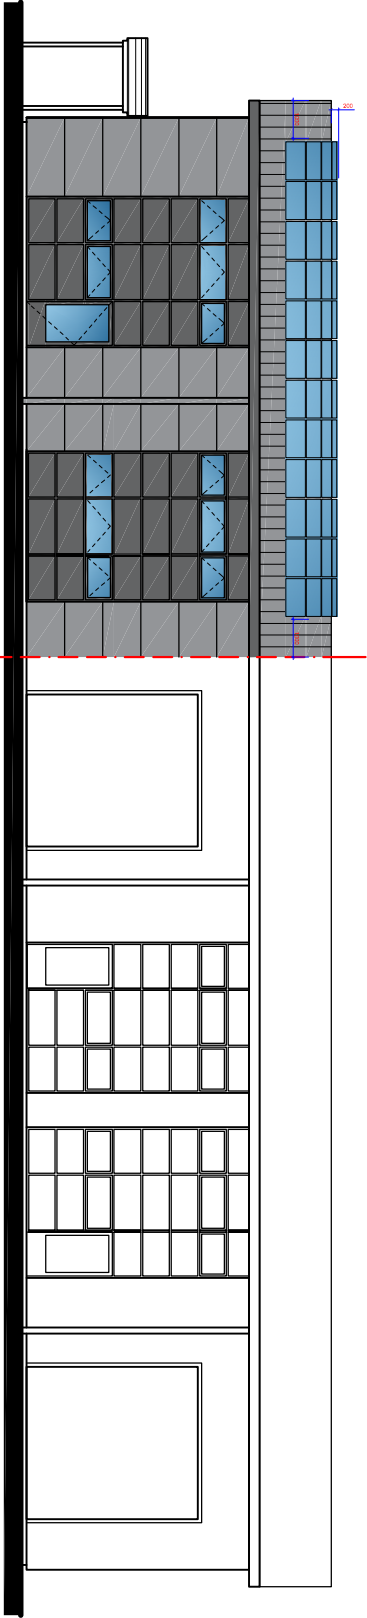


EAST ELEVATION

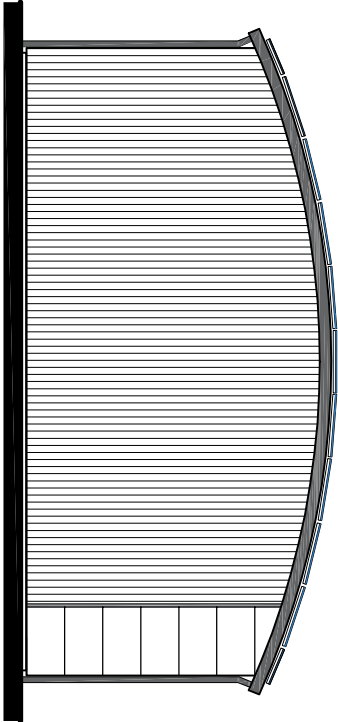


NORTH ELEVATION

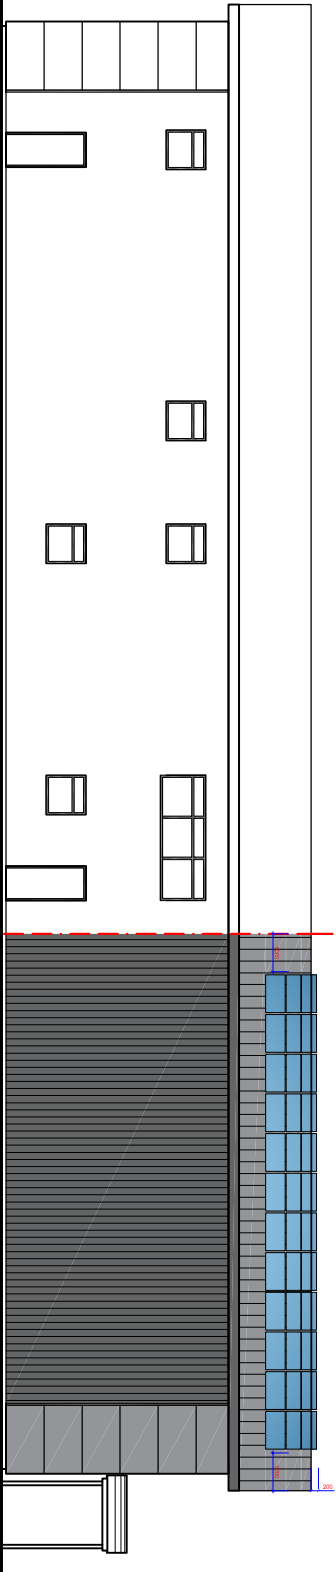

WEST ELEVATION

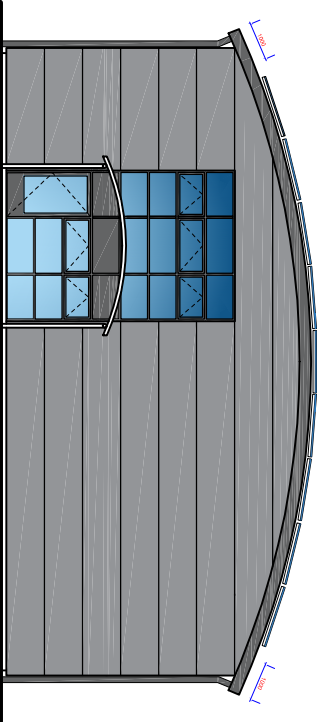

SOUTH ELEVATION

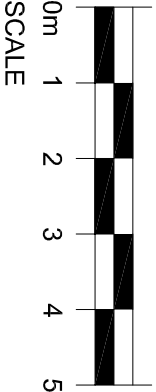

SCALE

A	UPDATE FOR PRIOR NOTIFICATION	24.04.23
Rev.	Revision notes	Date

Issue

tender ☐ preliminary ☒

contract/site ☐ H&S file ☐

Client
N Lines


Project
Unit 6
Marina Court, Maple Drive

Drawing
Proposed Building

planapp

Vision House
119 Factory Road
Hinckley
LE110 0DP

planapp@gmail.com
07764 840444

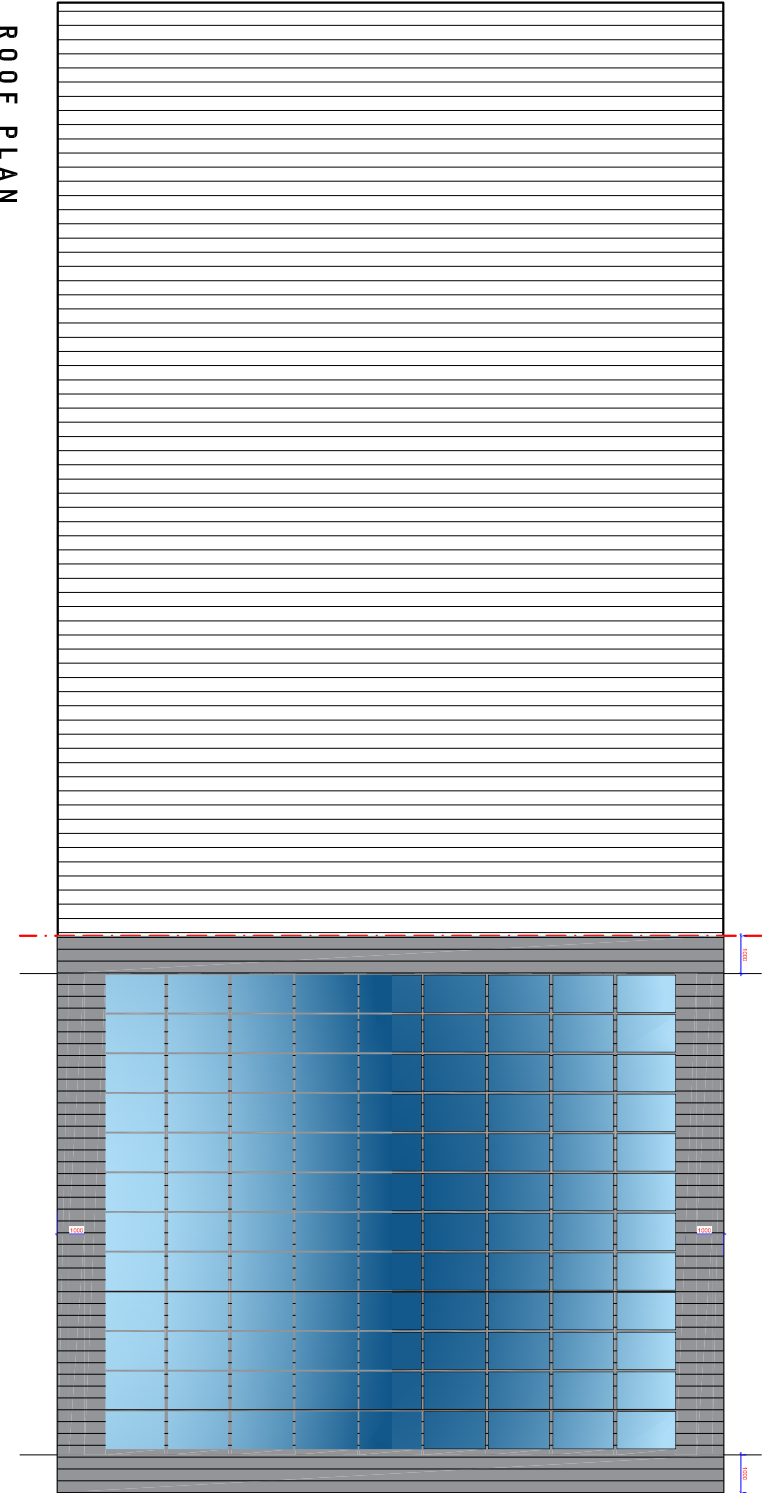

ROOF PLAN

Scale	Date	Drawn
1:200@A3	14.04.23	AA
Job No	Drawing No	Revision
405	004	A