


This drawing must not be copied or reproduced without written permission or consent from planapp.


Only figured dimensions to be taken from this drawing, do not scale.

The Author of this drawing does not accept any liability for details or information provided by outside organisations.


Boundaries are shown for indicative purposes only, all boundaries are to be confirmed by the legal owner.

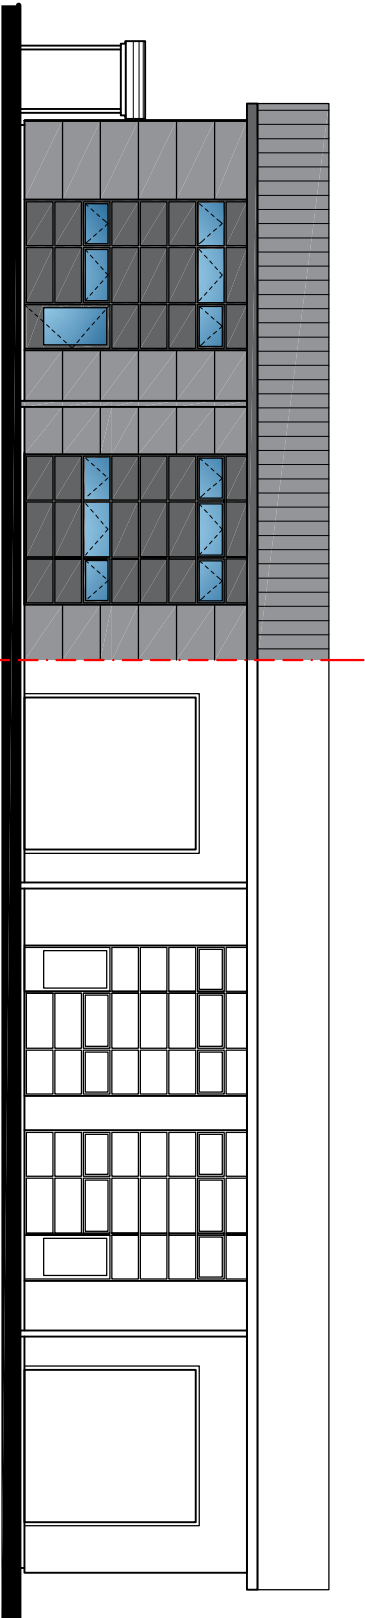


EAST ELEVATION

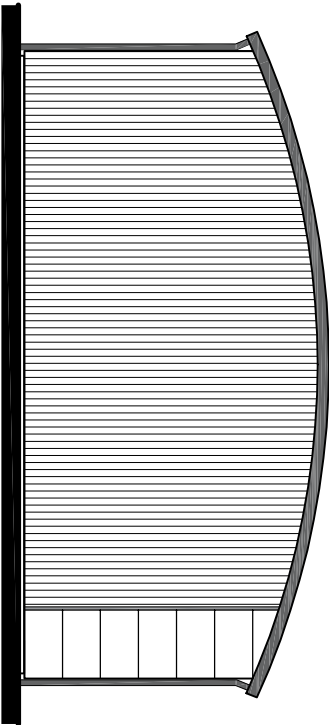



NORTH ELEVATION

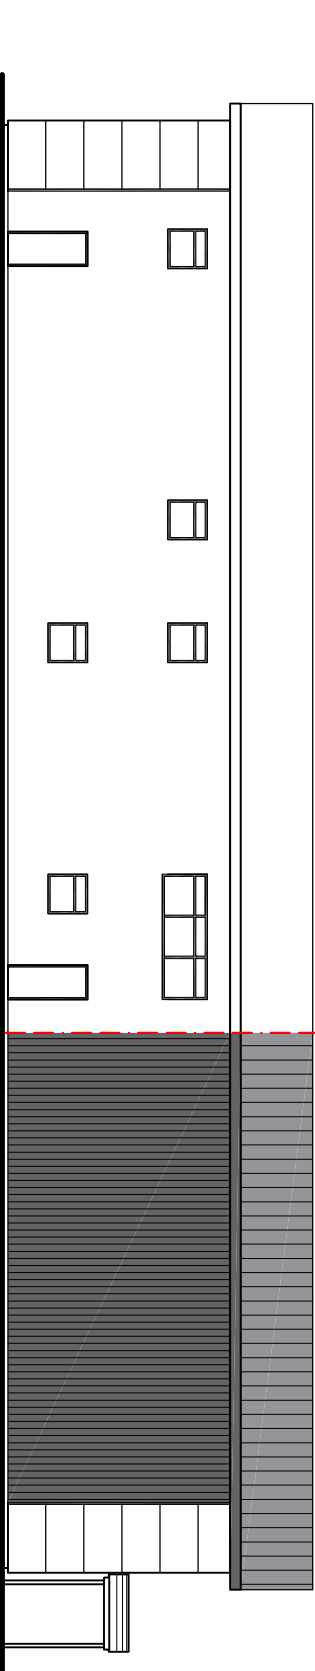

WEST ELEVATION

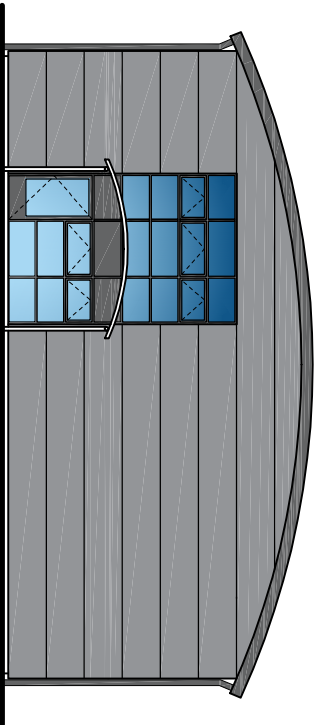

SOUTH ELEVATION

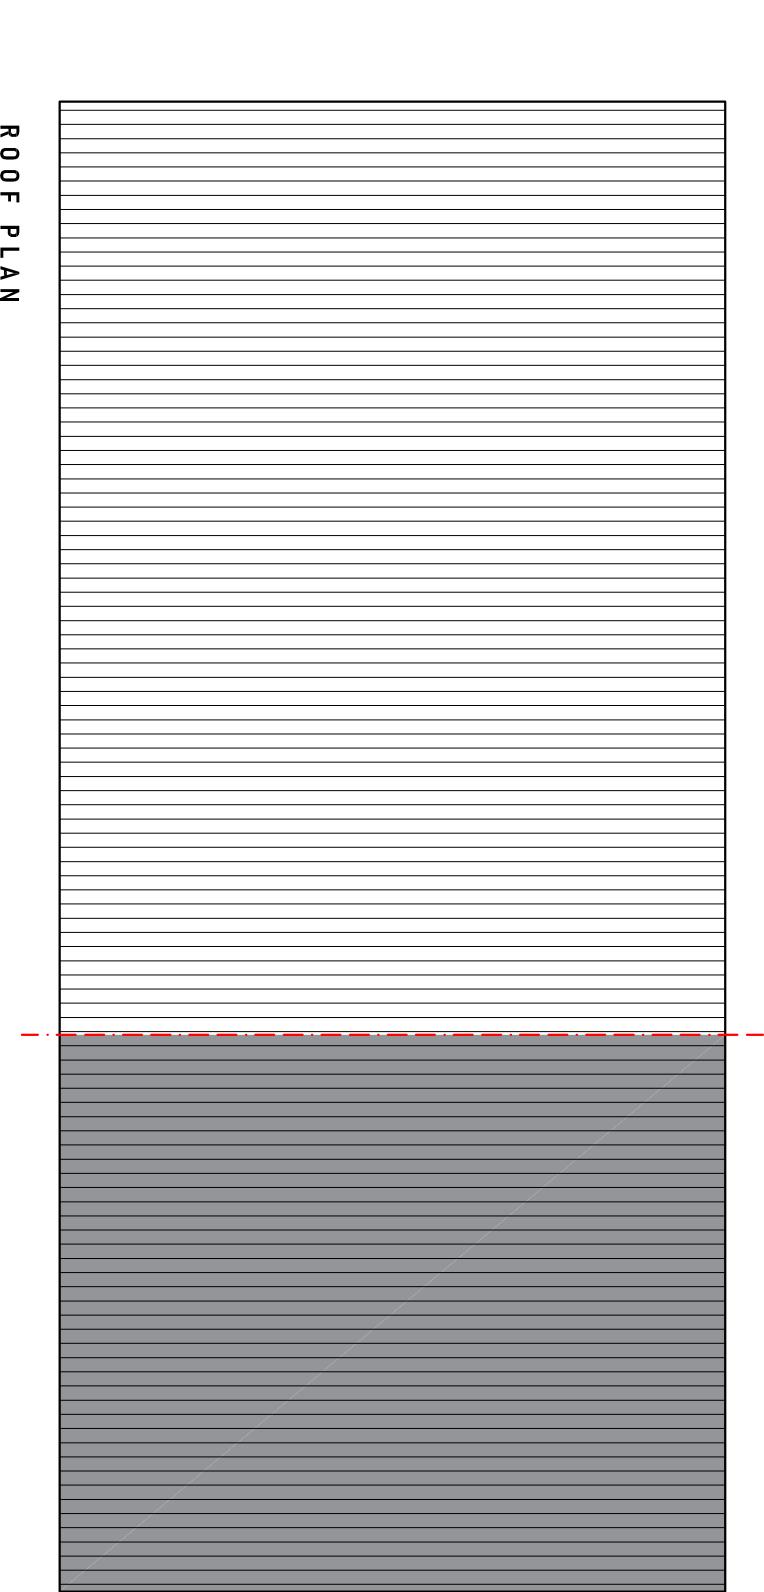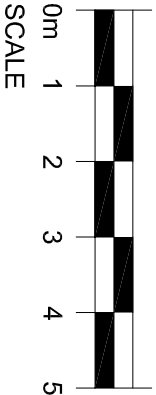

ROOF PLAN

Rev.	Revision notes	Date
Issue		
tender	☐	preliminary ☒
contract/site	☐	H&S file ☐
Client		
N Lines		
Project		
Unit 6		
Marina Court, Maple Drive		
Drawing		
Existing Building		
planapp		
Vision House 119 Factory Road Hinckley LE110 0DP		
planapp@gmail.com 07764 840444		
Scale	Date	Drawn
1:200@A3	14 04 23	AA
Job No	Drawing No	Revision
405	003	