




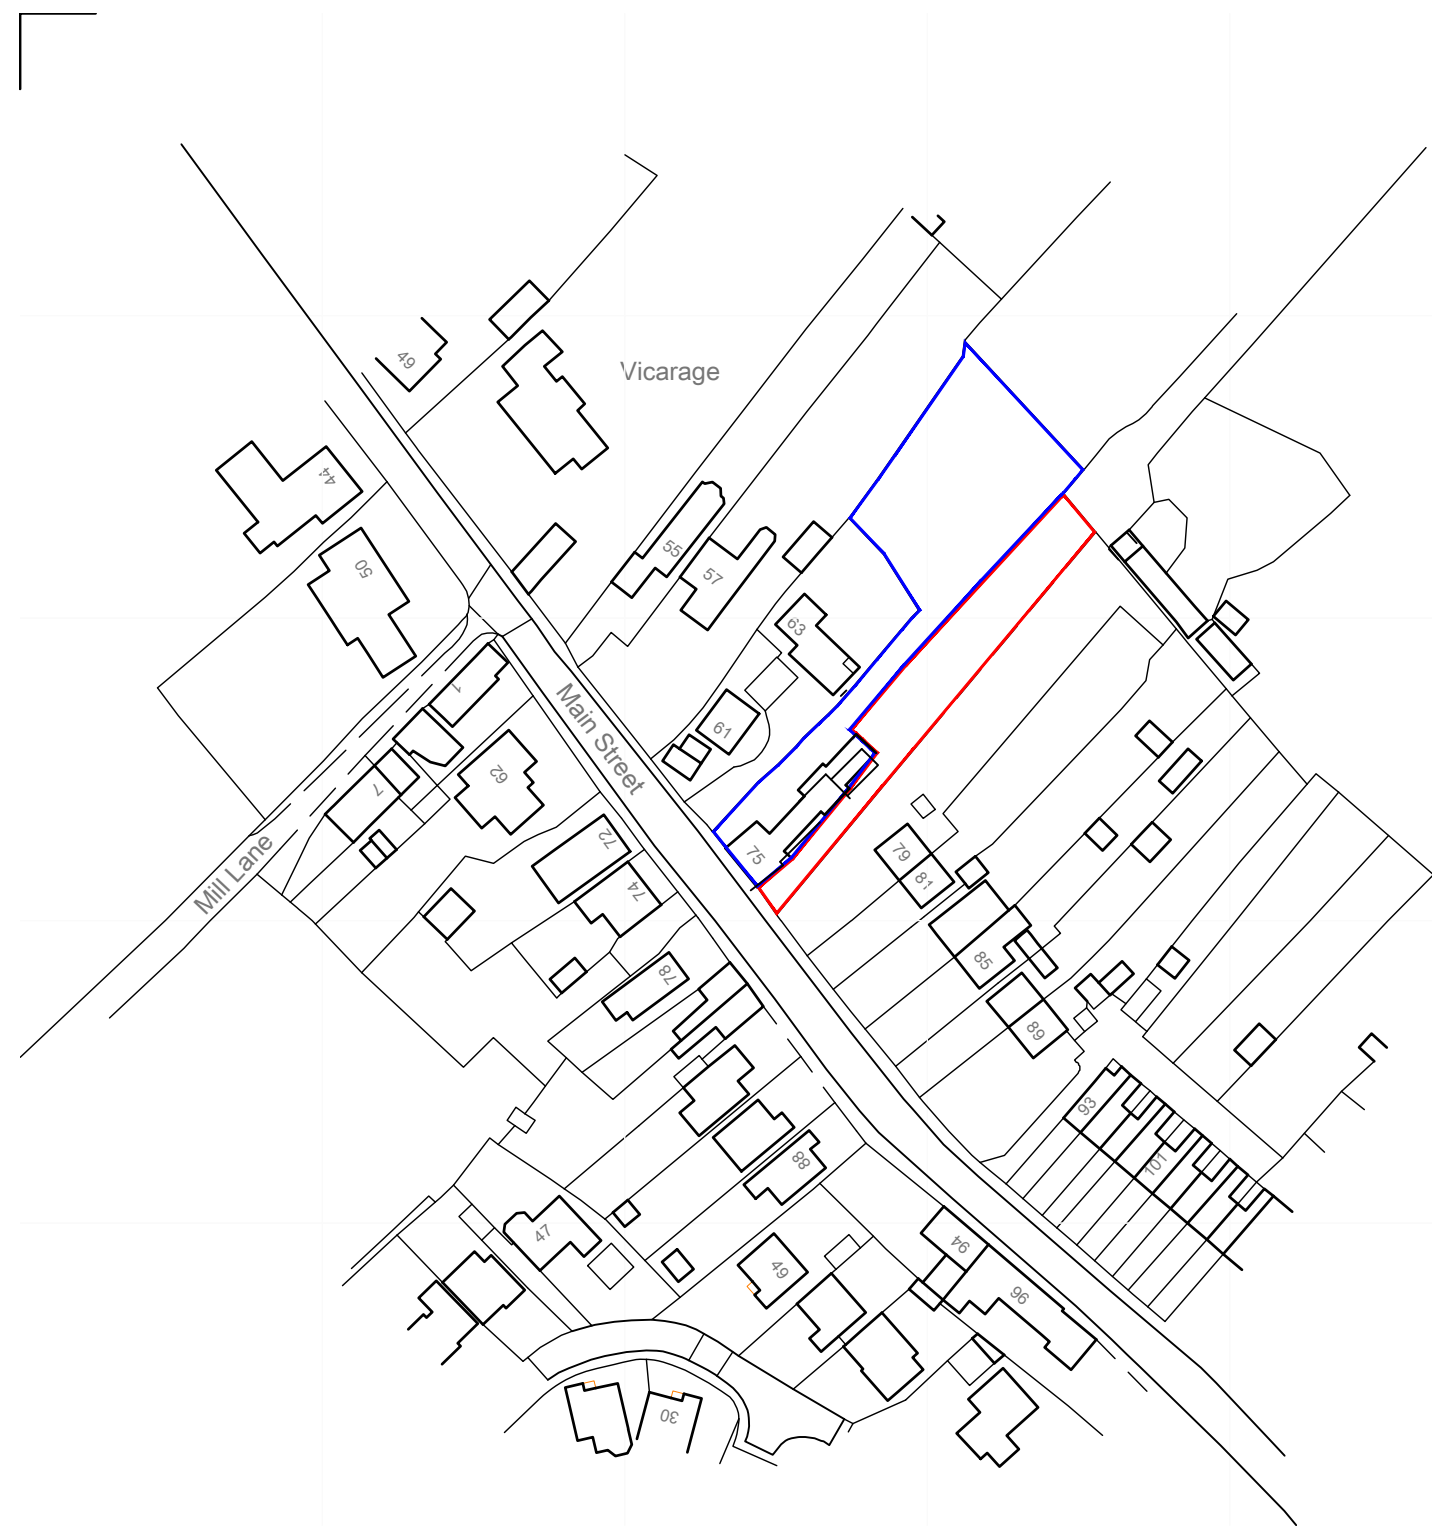


SITE LOCATION PLAN 1:1250

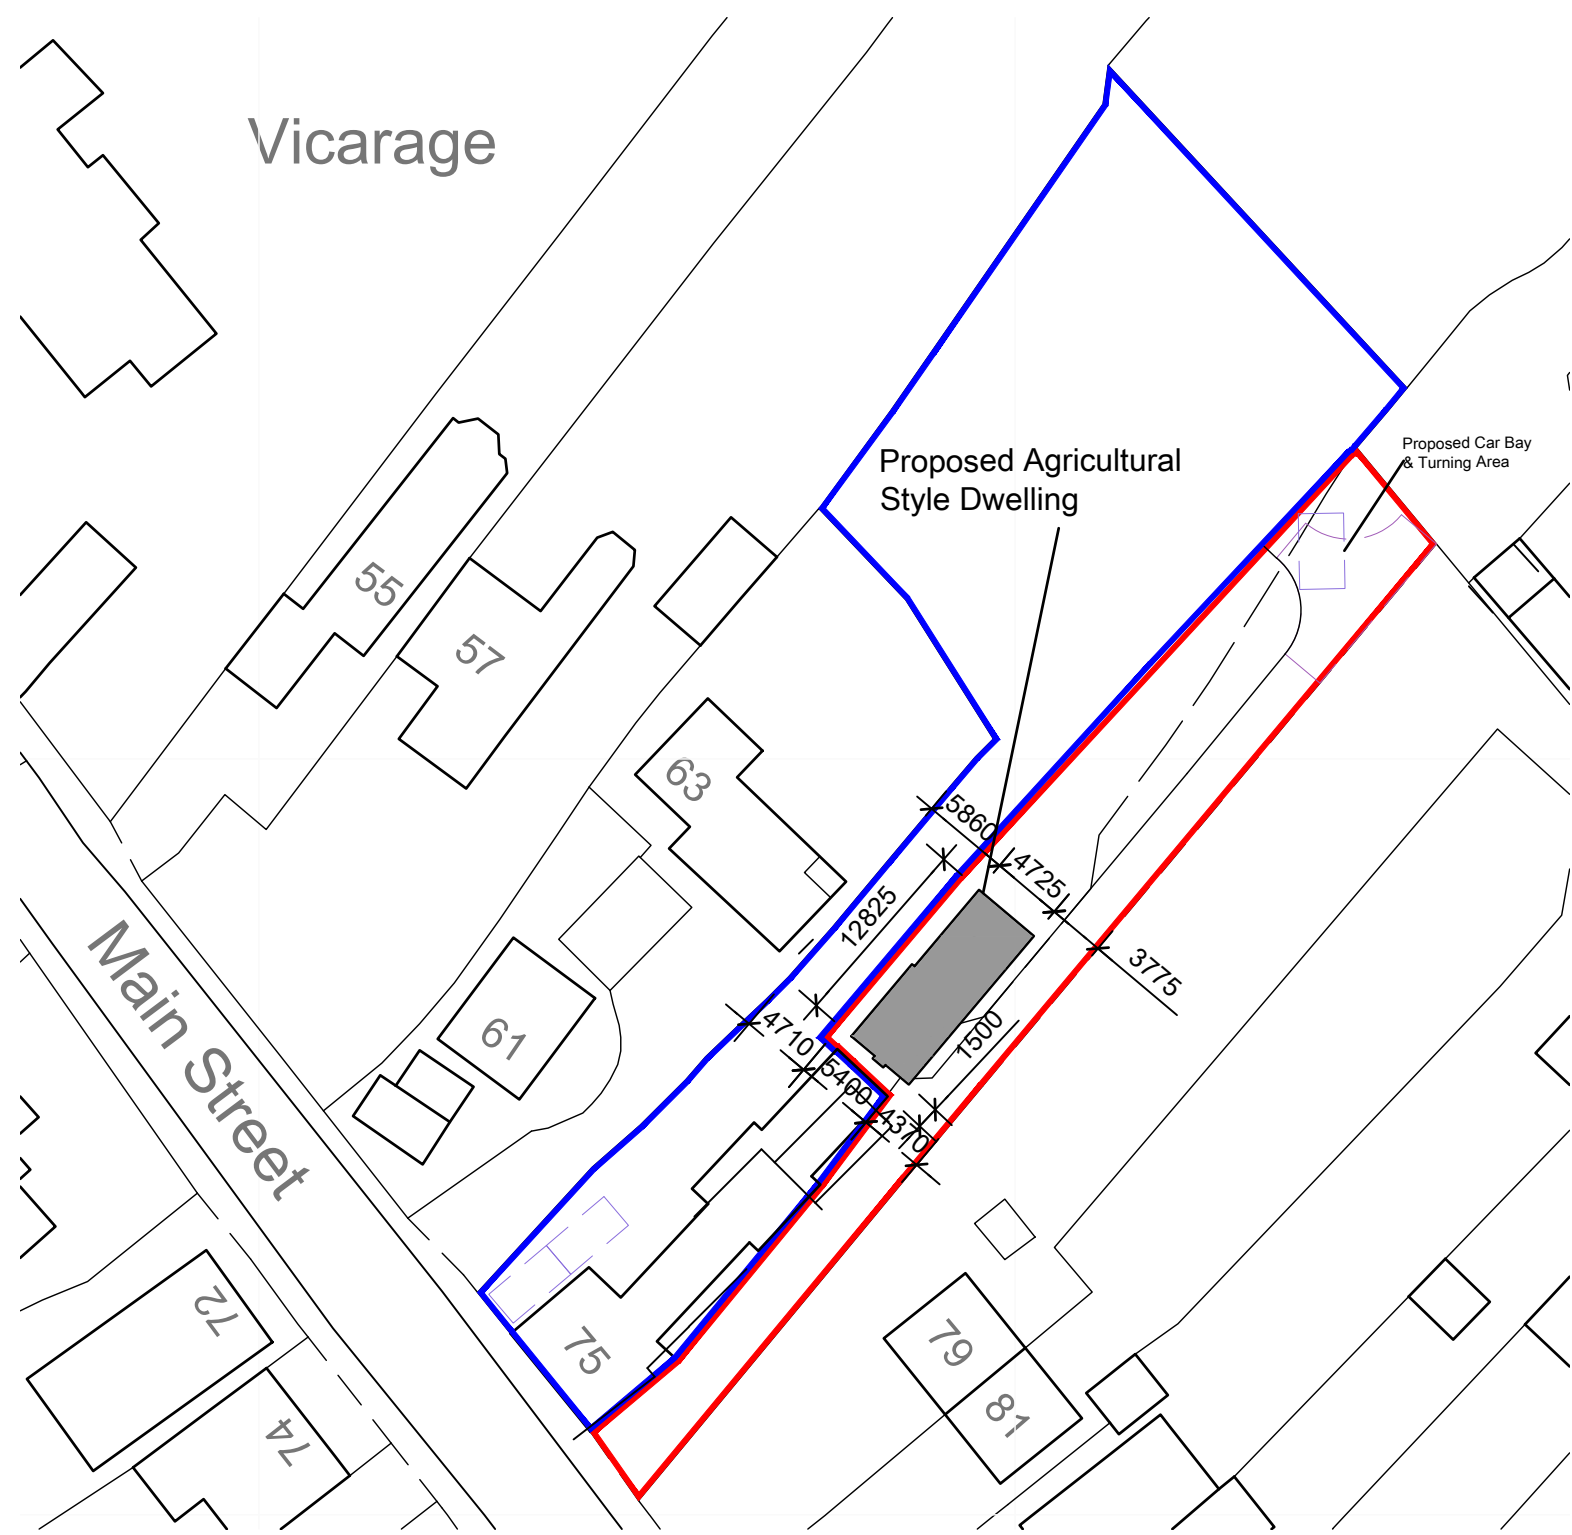

SITE BLOCK PLAN 1:500

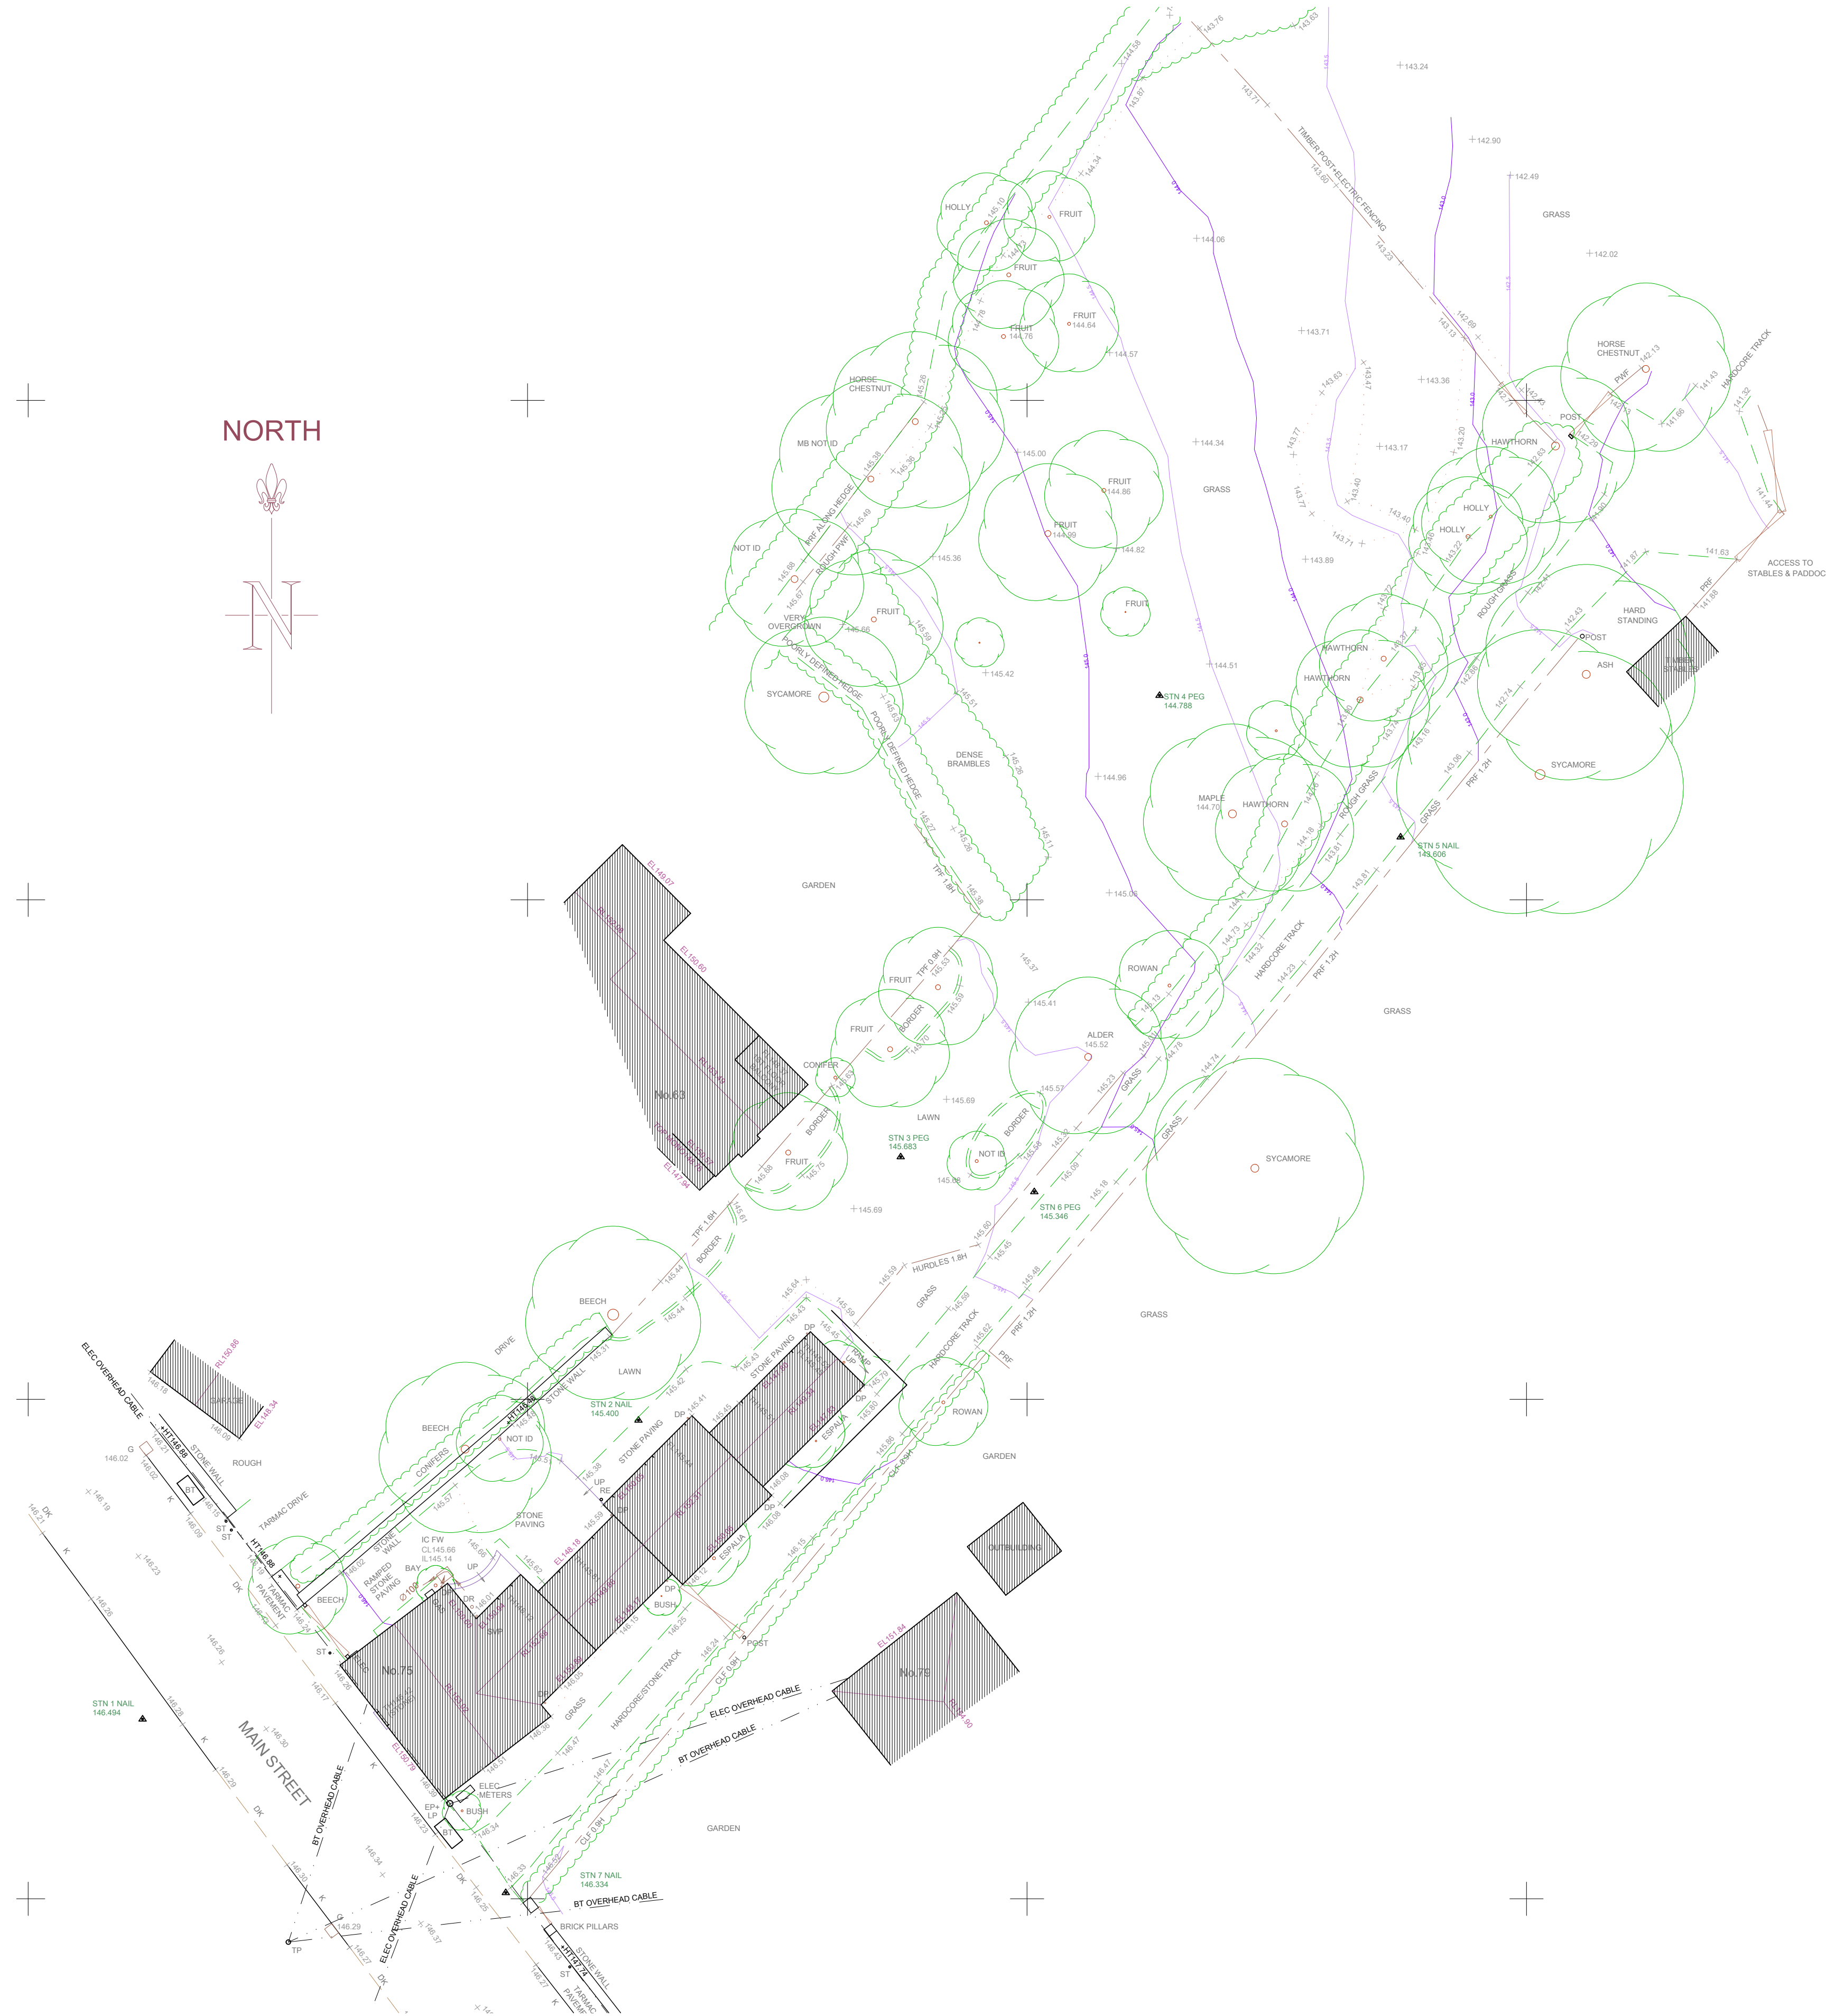

EXISTING SITE PLAN 1:200

 

THIS DRAWING IS COPYRIGHT
DIMENSIONS ARE NOT TO BE SCALED FROM THIS DRAWING UNLESS
DONE SO BY THE LOCAL PLANNING AUTHORITY.
AXONarchitects CANNOT BE LIABLE FOR THIRD PARTY REPRODUCTION
ELECTRONIC DATA IS NOT TO BE AMENDED/DELETED WITHOUT
AXONarchitects PERMISSION
Ordnance Survey (c) Crown Copyright 2012. All rights reserved.
Licence number 0100031673
Supplied by EMAPSITE (Ordnance Survey Licensed Partner)

REV	DATE	INIT	DESCRIPTION
A	24-09-2023	NJA	SITE BLOCK PLAN UPDATED FOLLOWING LPA COMMENTS

DISCLAIMER NOTES:
DRAWING SUBJECT TO FOLLOWING
CONDITIONS:
SITE LEVEL SURVEY
MEASURED BUILDING SURVEY
CONFIRMATION OF LEGAL BOUNDARY & EASEMENTS
GROUND INVESTIGATION BY OTHERS
STATUTORY AUTHORITY SERVICES INVESTIGATION
PLANNING AUTHORITY COMMENTS/ APPROVAL
HIGHWAY AUTHORITY COMMENTS/ APPROVAL
CONSERVATION OFFICER COMMENTS/ APPROVAL
FLOOD RISK ASSESSMENT
PARTY WALL ACT 1996

A1 SHEET

Spaces Northgate House
2nd & 3rd Floors, Northgate House
Upper Borough Walls, Bath, BA1 1RG, England.
T: 07903 073451
E: studio@axonarchitects.co.uk
W: www.axonarchitects.co.uk

CLIENT

Mr & Mrs Westacott

PROJECT

Proposed Residential Unit
to Rear of No. 75
Main Street, Thornton

STATUS

Planning

DRAWN

nja

CHECKED

pmp

DATE

26-07-2023

SCALE

as noted

DRAWING

Location Plan, Site Block Plan and Existing Site Plan

DRAWING No.

231543-PL01

REVISION

A