

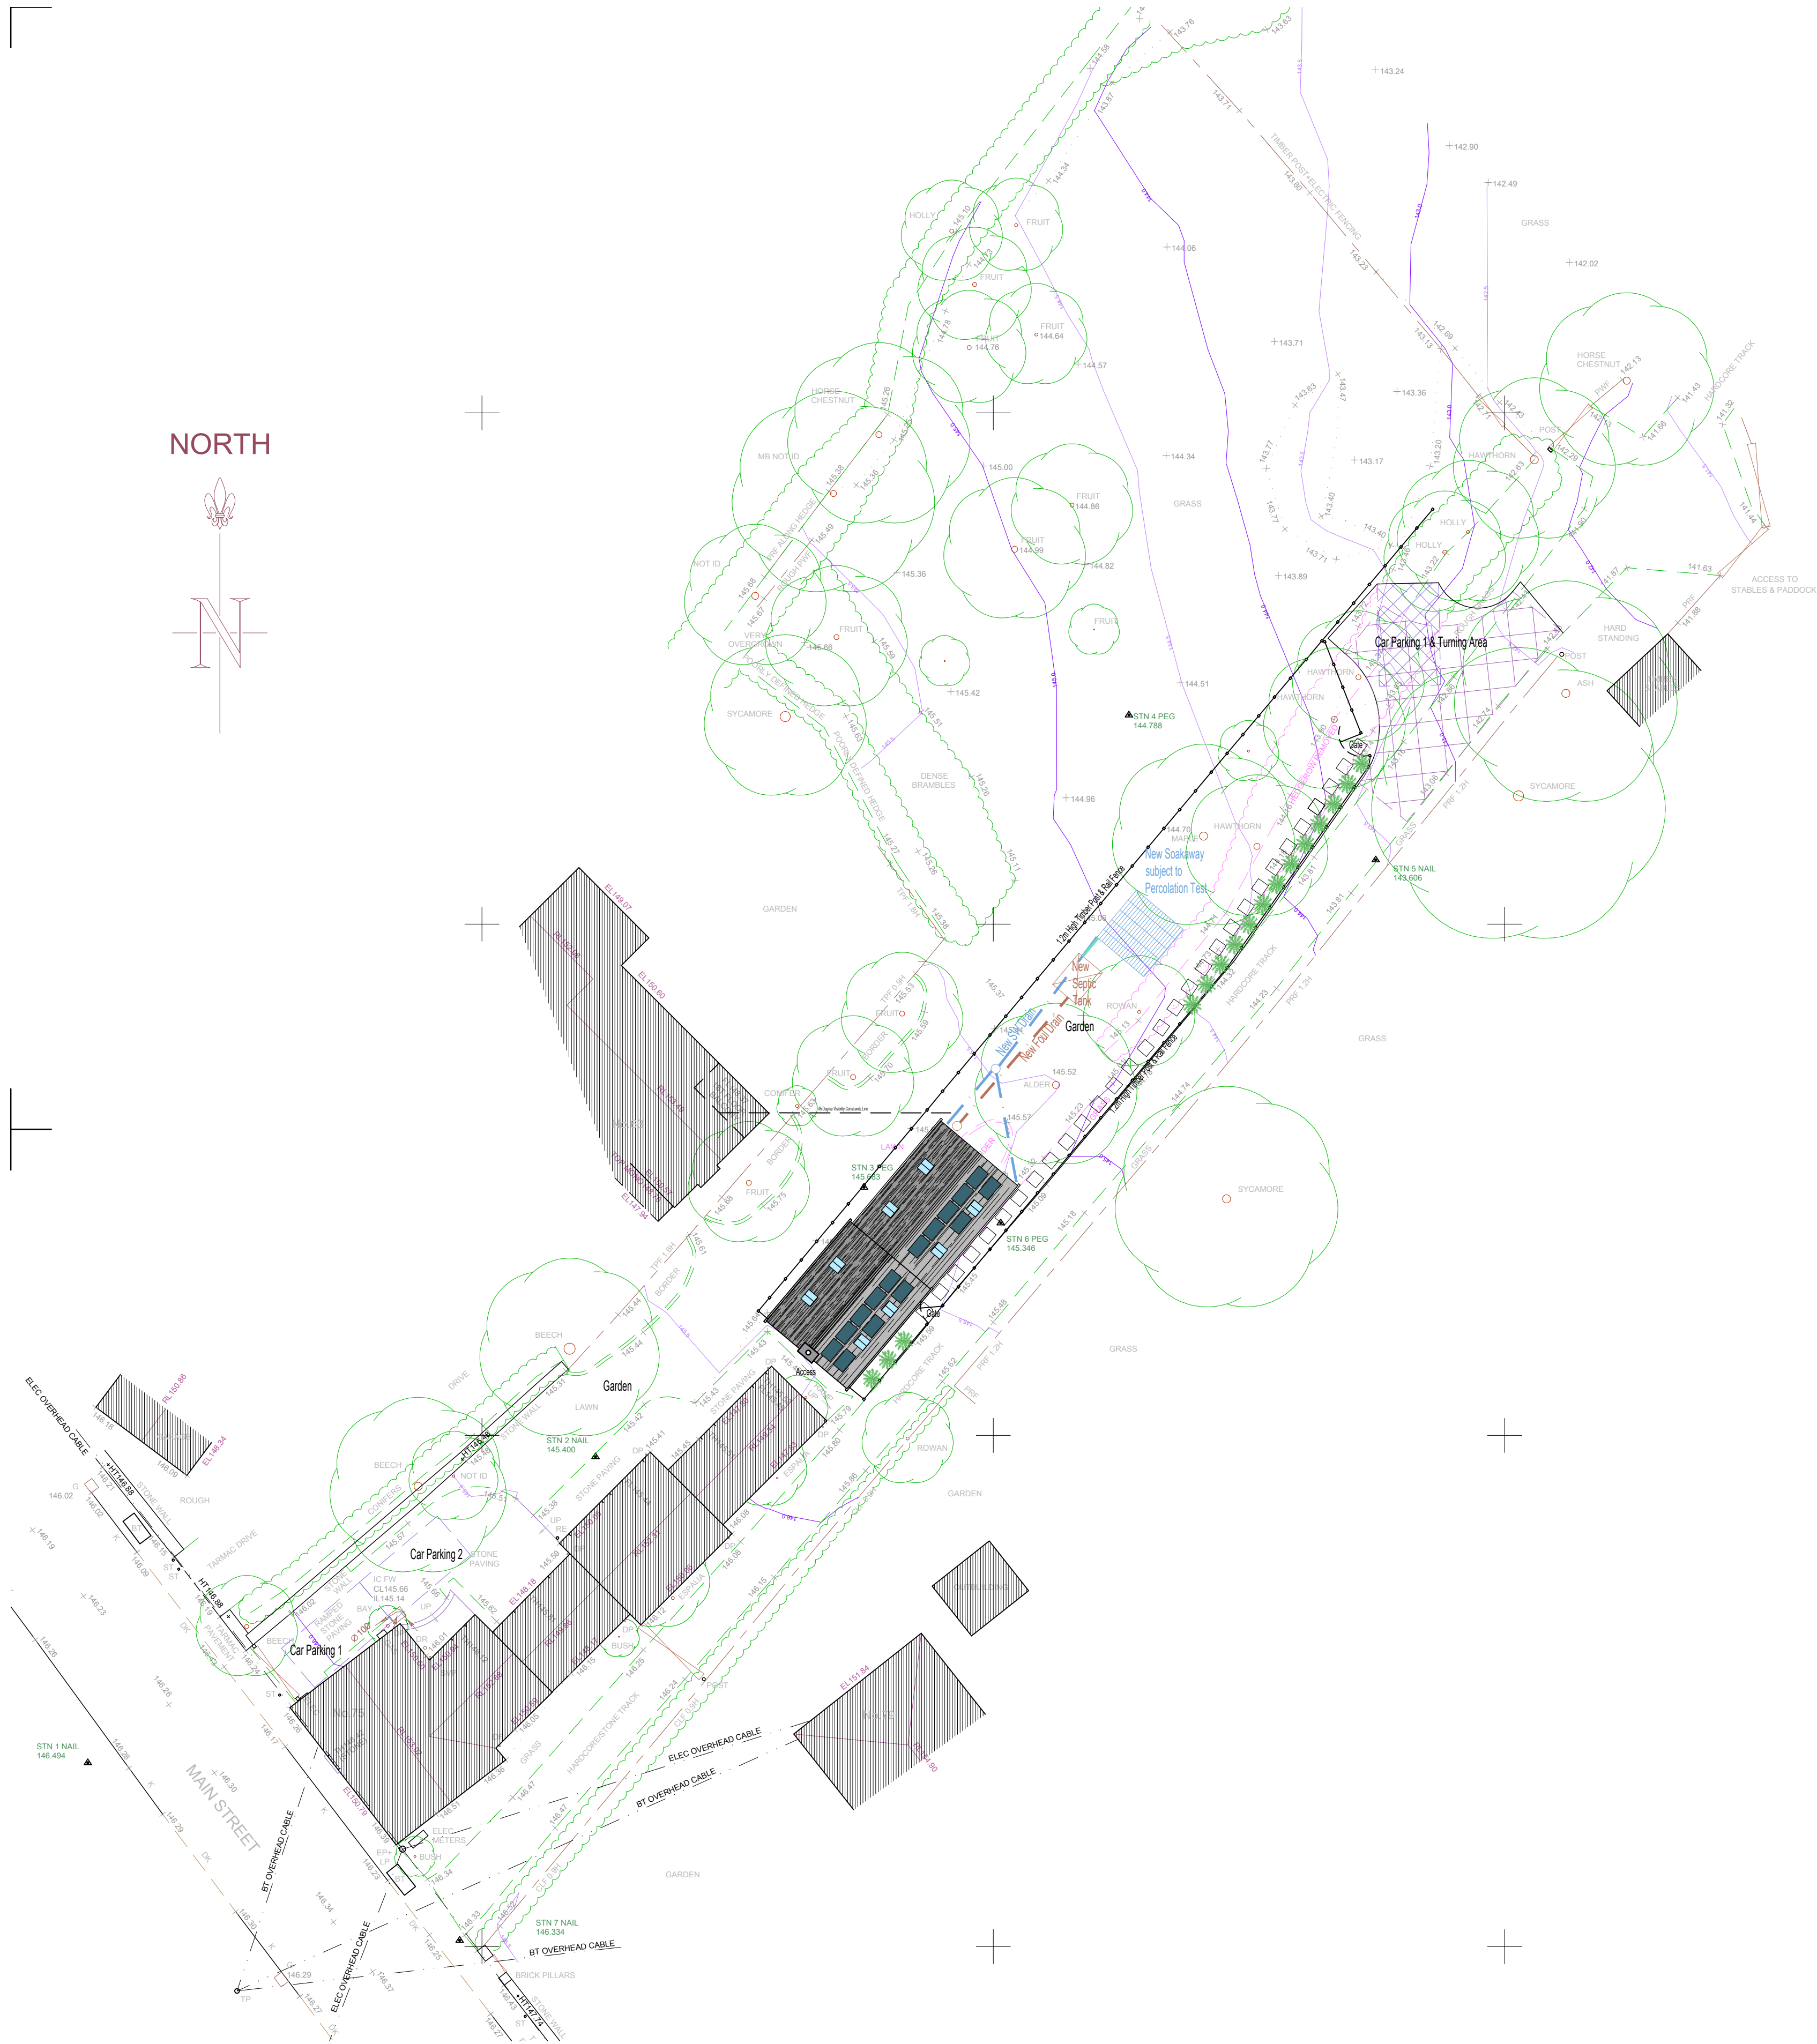
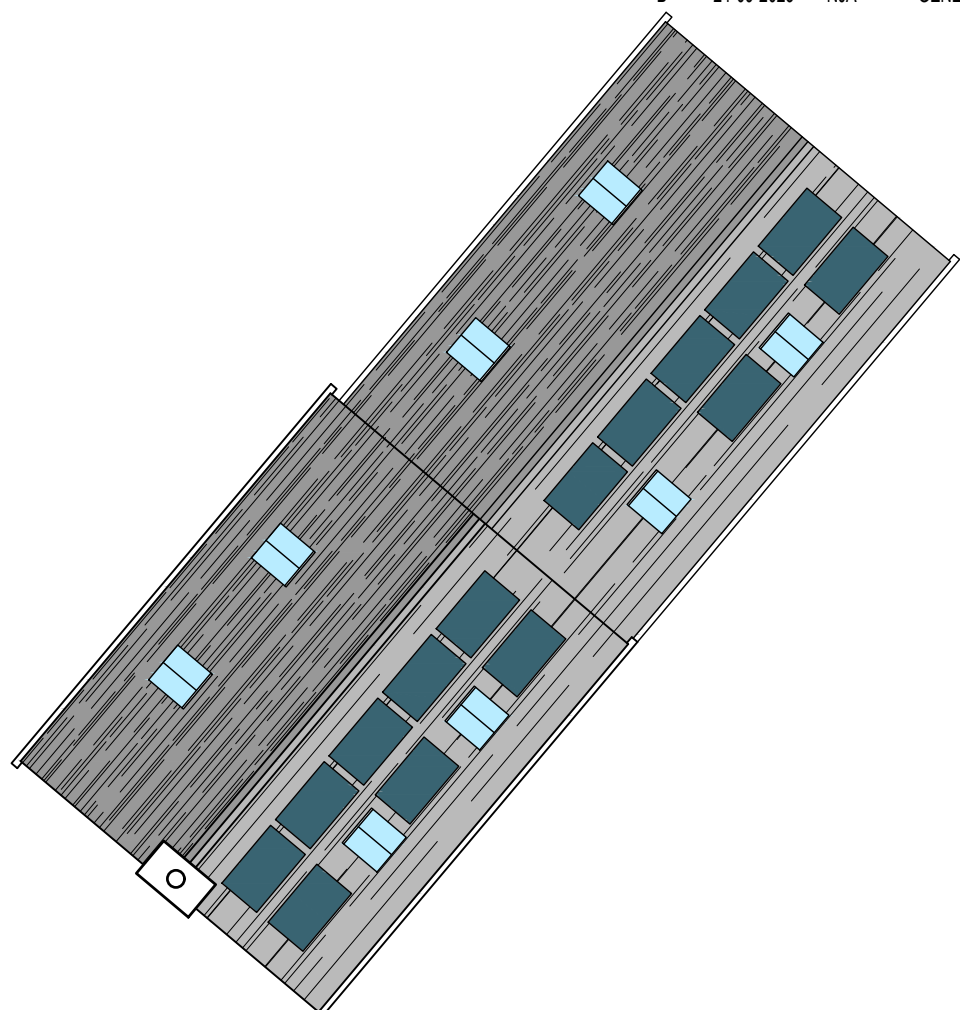


NORTH

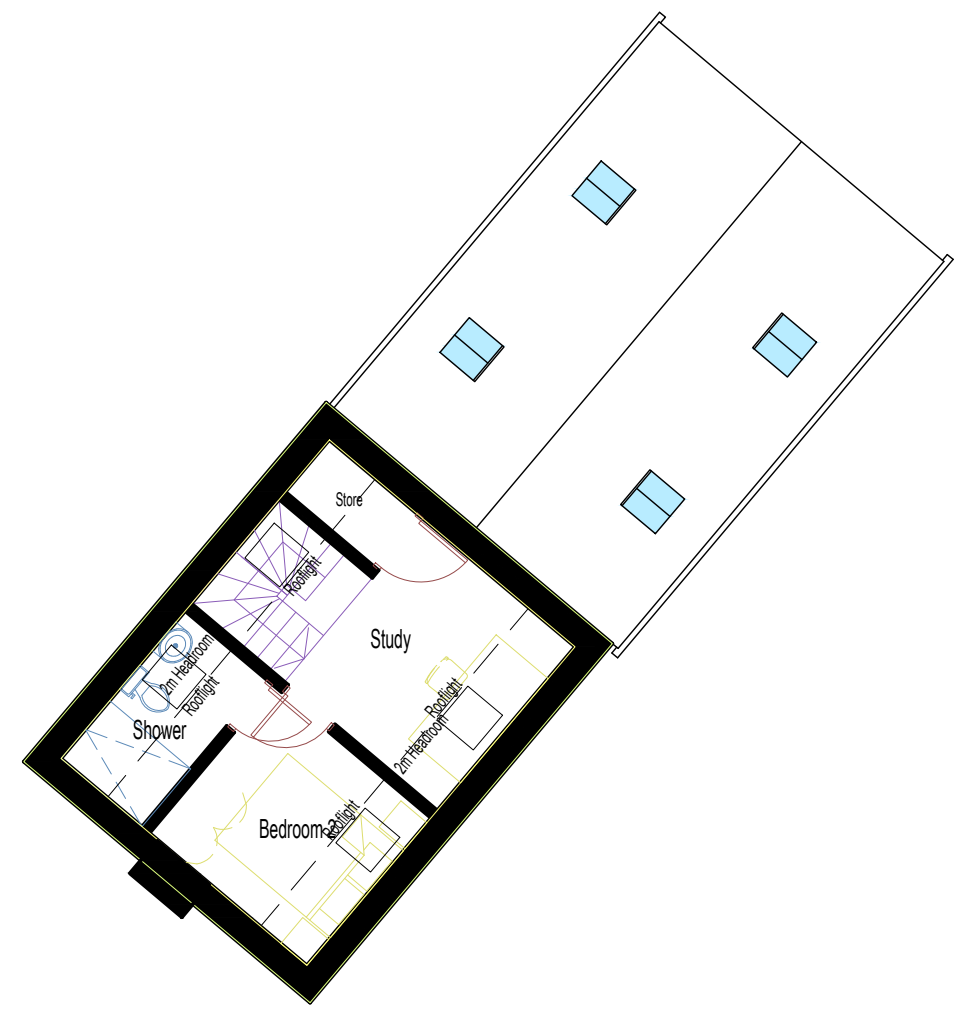


PROPOSED SITE PLAN 1:200

 

Mezzanine Level

Roof Plan

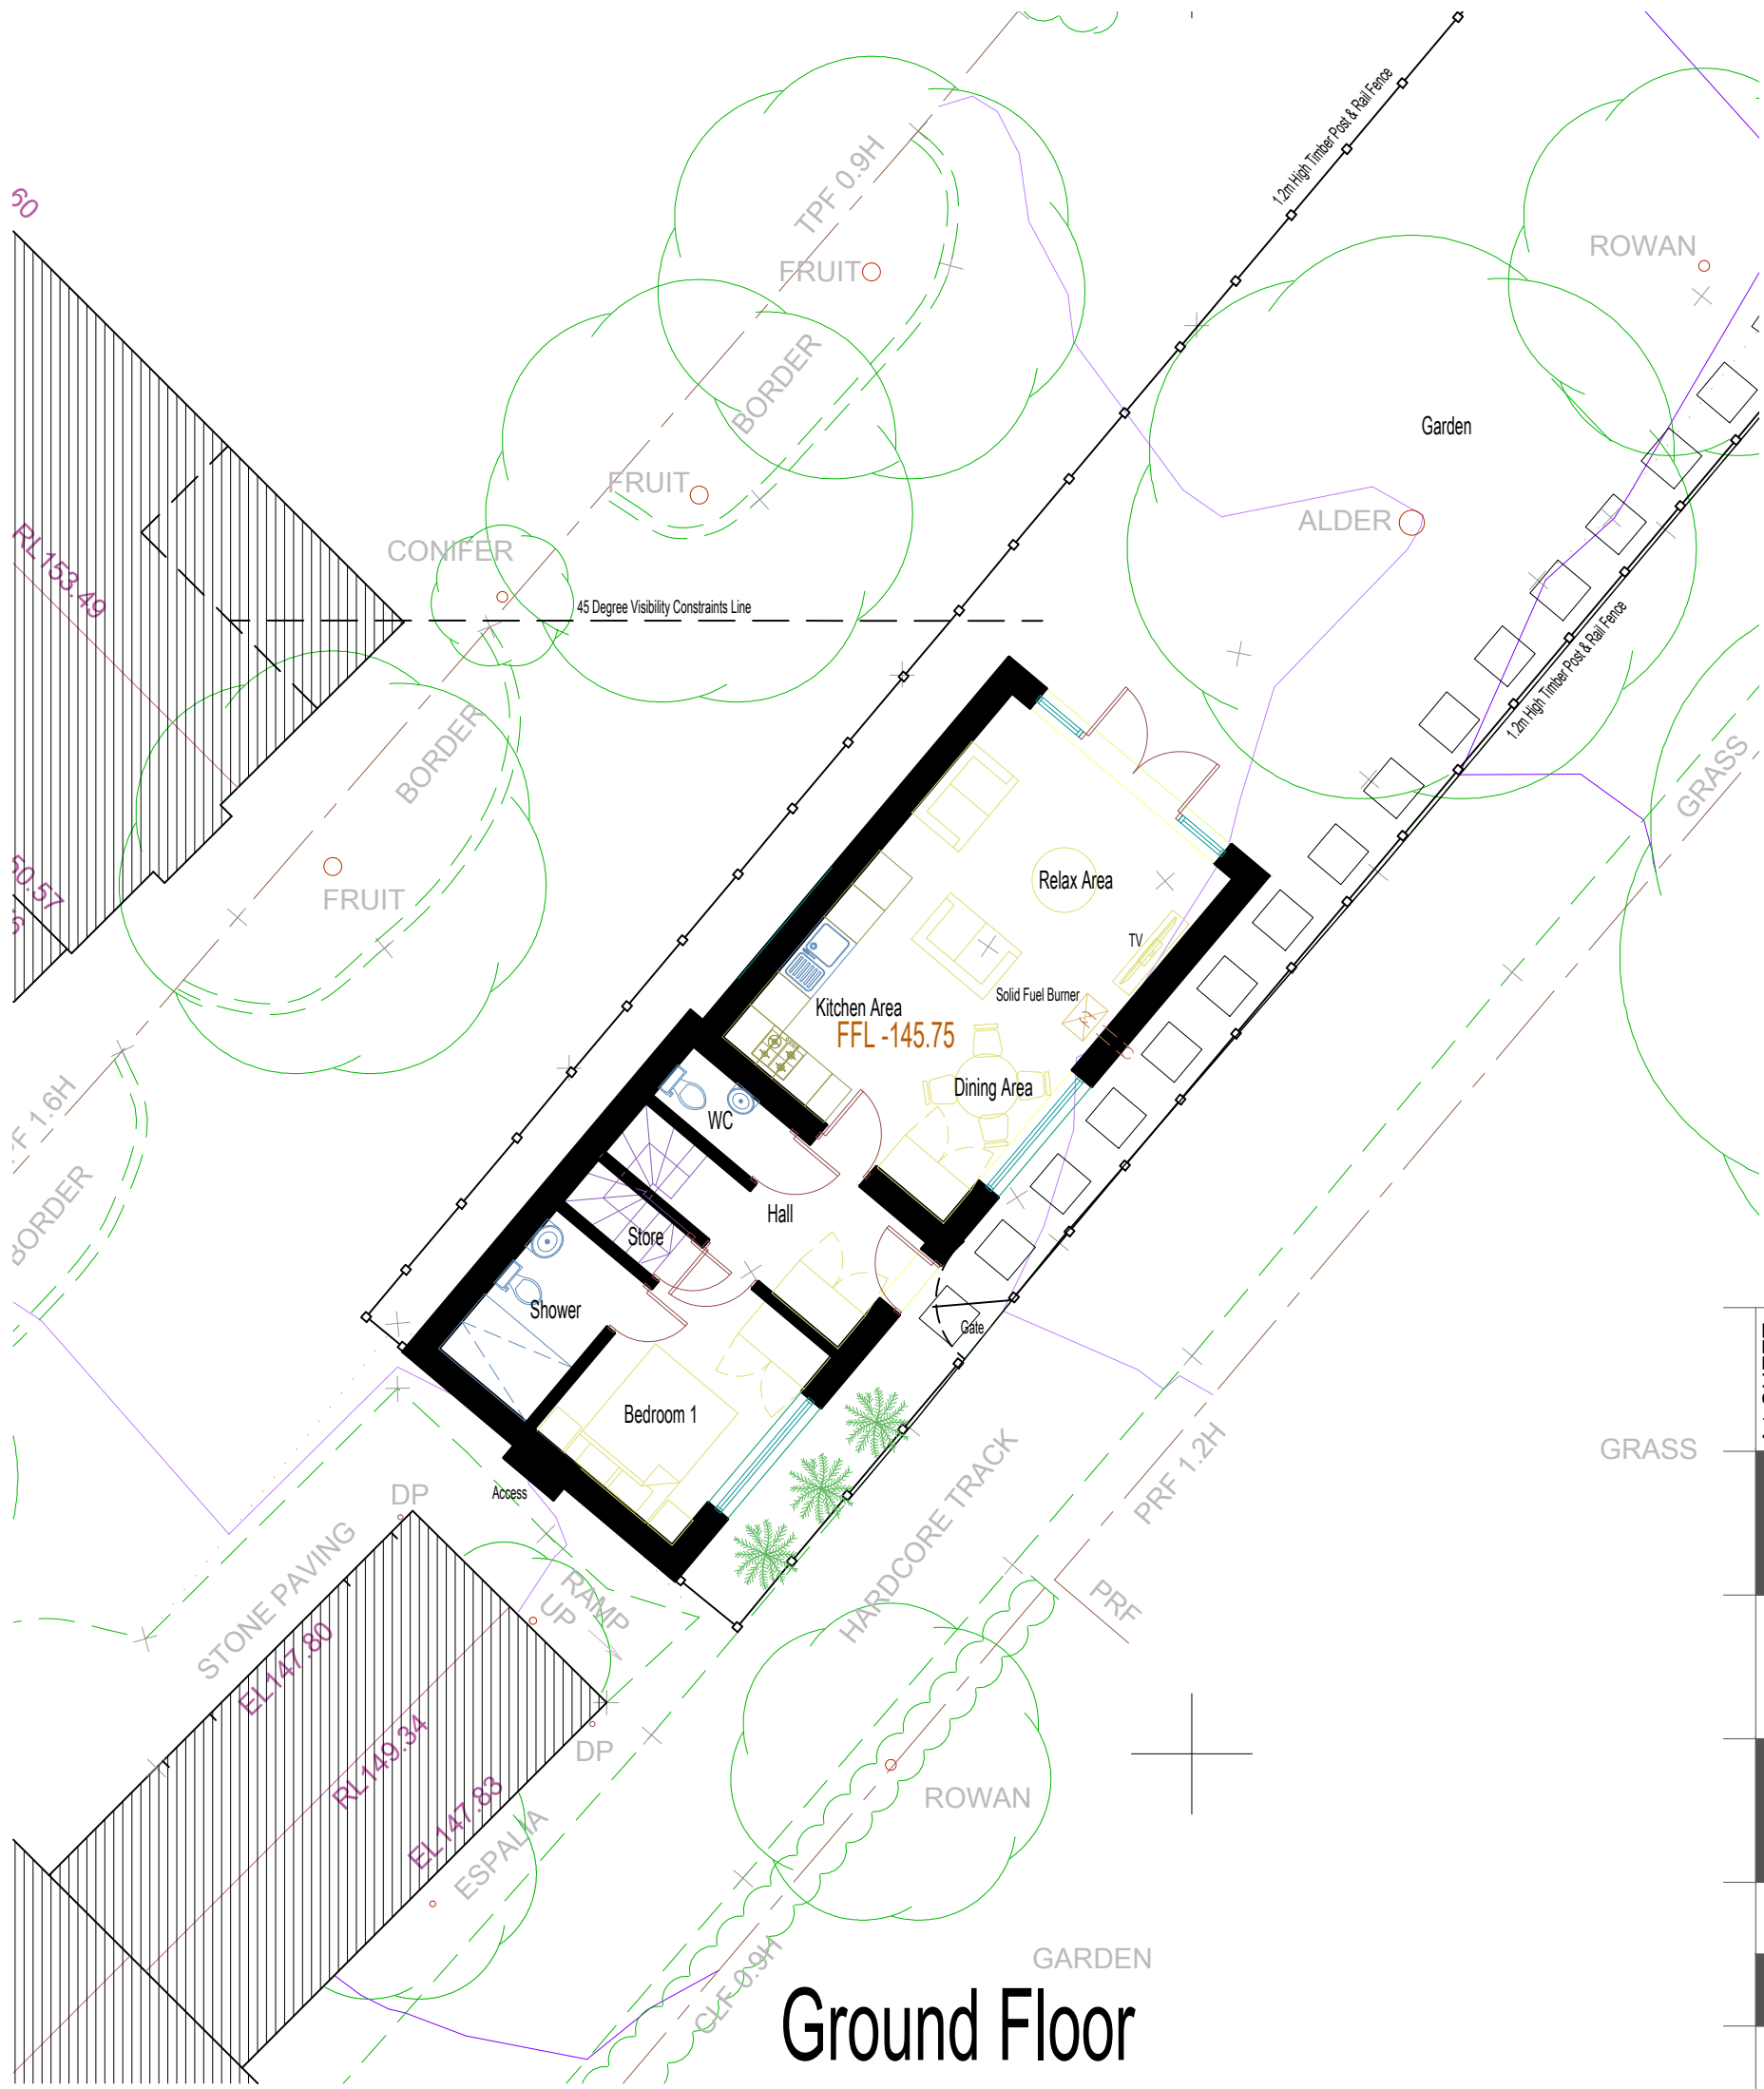


PROPOSED FLOOR PLANS 1:100



DISCLAIMER NOTES:
DRAWING SUBJECT TO FOLLOWING
CONDITIONS:
SITE LEVEL SURVEY
MEASURED BUILDING SURVEY
CONFIRMATION OF LEGAL BOUNDARY & EASEMENTS
GROUND INVESTIGATION BY OTHERS
STATUTORY AUTHORITY SERVICES INVESTIGATION
PLANNING AUTHORITY COMMENTS/ APPROVAL
HIGHWAY AUTHORITY COMMENTS/ APPROVAL
FLOOD RISK ASSESSMENT
PARTY WALL ACT 1996

Axon Architects

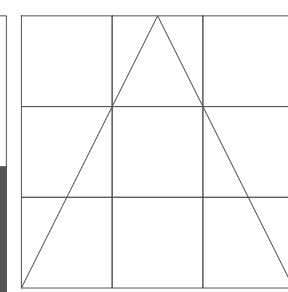

Spaces Northgate House
2nd & 3rd Floors, Northgate House
Upper Borough Walls, Bath, BA1 1RG, England.
T: 07903 073451
E: studio@axonarchitects.co.uk
W: www.axonarchitects.co.uk

CLIENT
Mr & Mrs Westacott

PROJECT
Proposed Residential Unit
to Rear of No. 75
Main Street, Thornton

STATUS
Planning

DRAWN
nja

DRAWING

Proposed Site Plan

DRAWING No.
231543-PL02

DATE
26-07-2023
SCALE
as noted

REVISION
B