




Side/Boundary Elevation

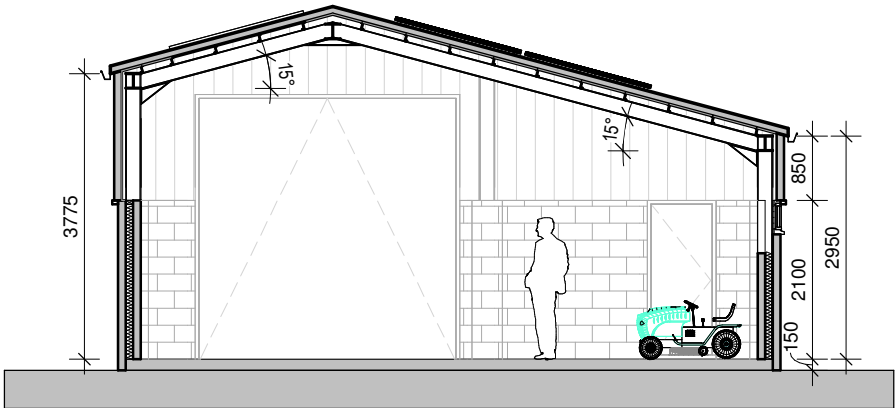

Section




Front Elevation




Side/Driveway Elevation



Rear Elevation

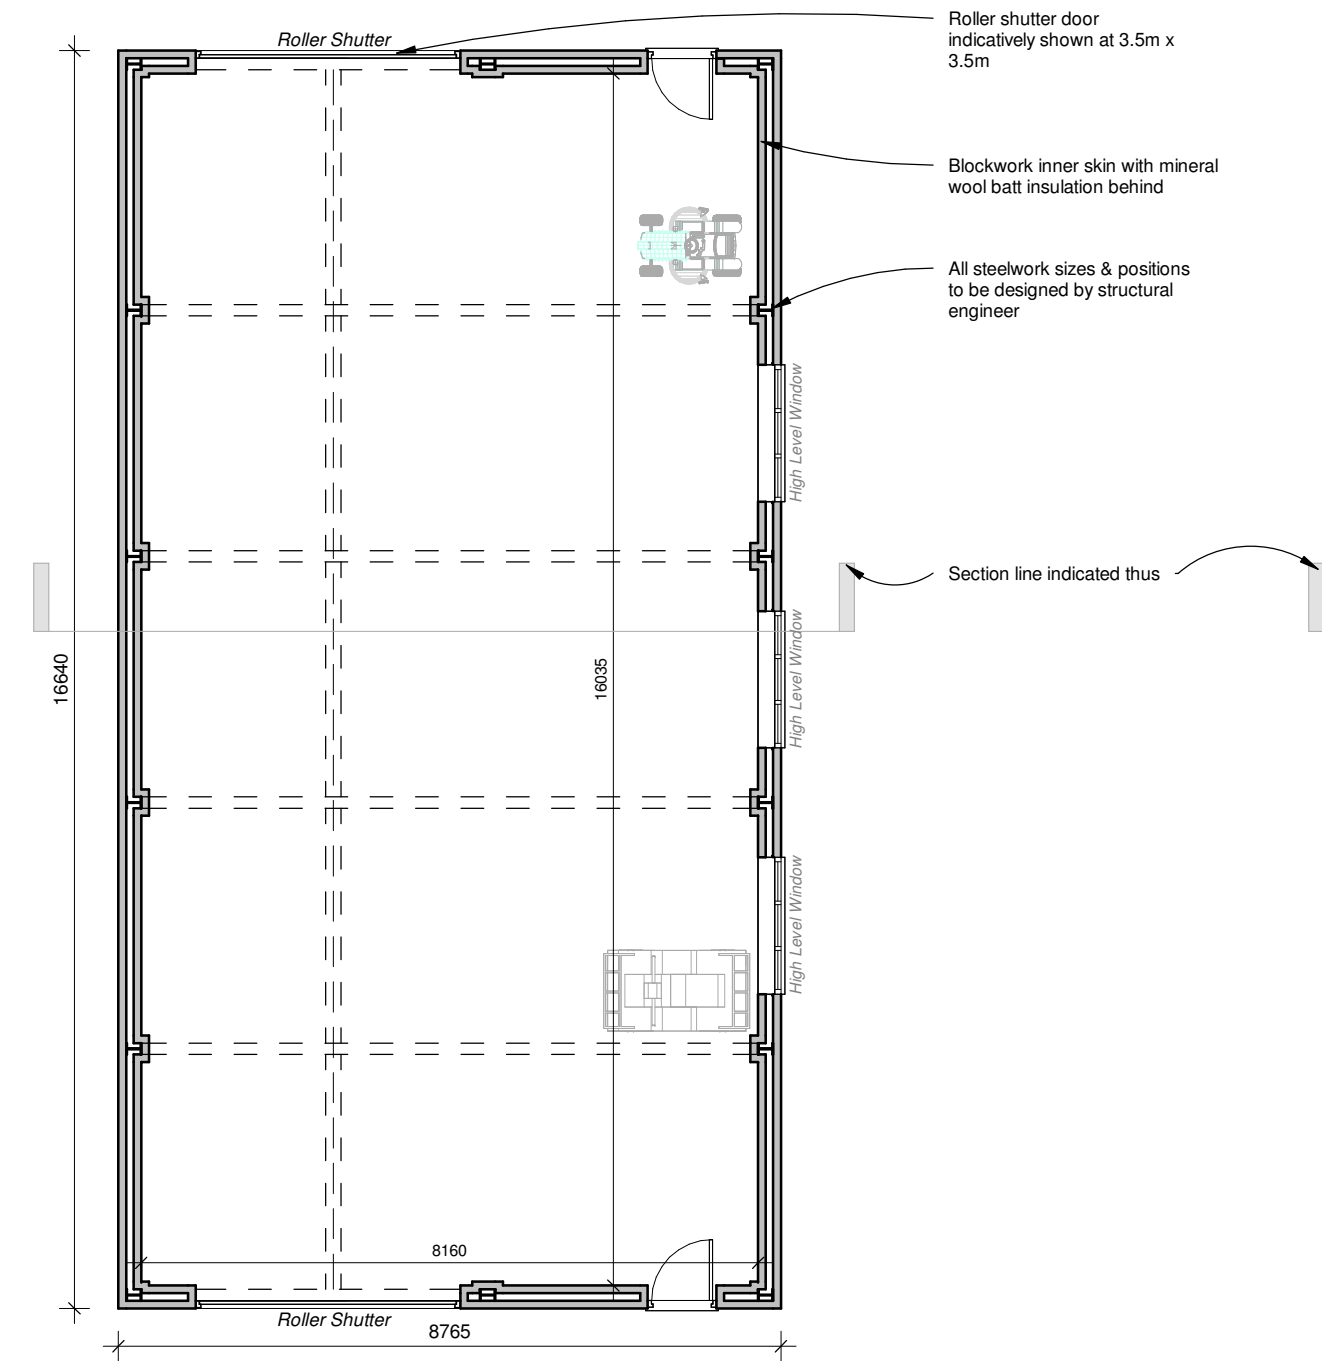

Ground Floor Plan

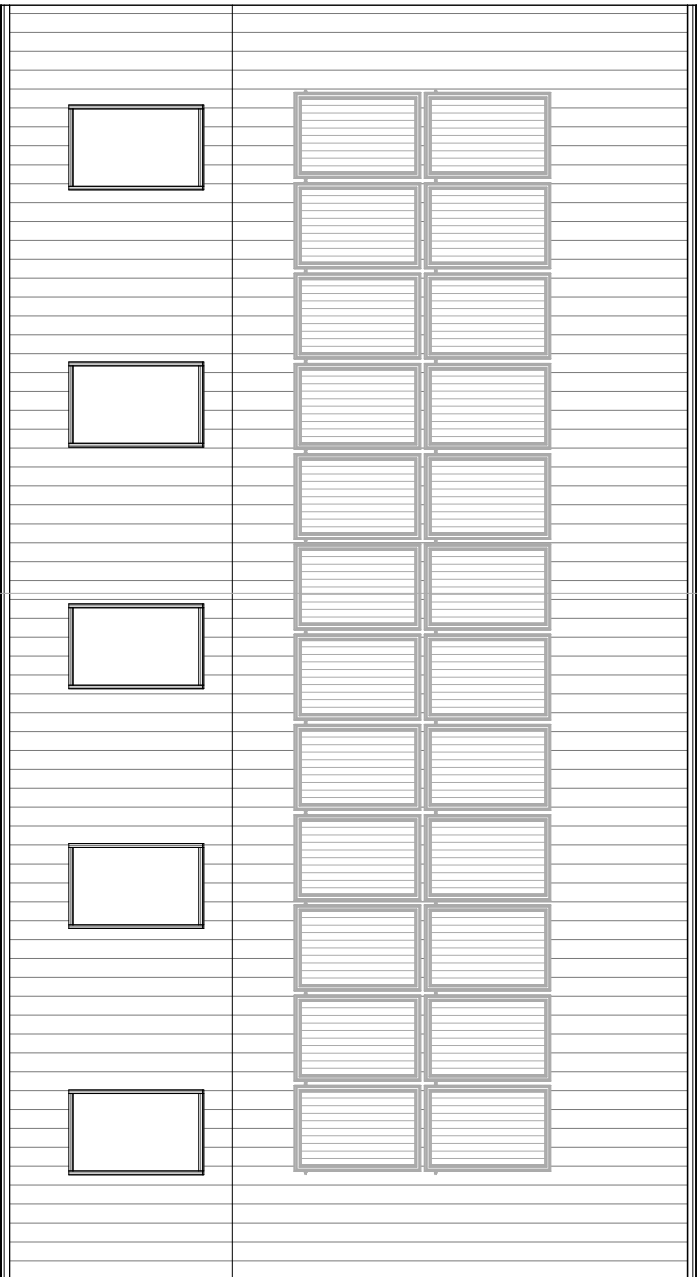

Roof Plan



3D View



Client Mr & Mrs Smith			HAYWARD architects	
Project Title Proposed Barn, The Old Barn, Drayton Lane, Fenny Drayton, CV13 6AY				
Drawing Title Proposed - Agricultural Barn - Scheme 01			19 Station Road Hinckley Leicestershire LE10 1AW	
Scale 1:100	Date 08/2024	Sheet A2	Job No. 24/89	Tel: 01455 635 665 www.haywardarchitects.co.uk
Author SS	Checked by LJW		Drawing No. 03A	
THE COPYRIGHT OF THIS DRAWING IS VESTED IN HAYWARD ARCHITECTS LTD. REPRODUCTION IN ANY FORM, EITHER IN WHOLE OR IN PART IS FORBIDDEN WITHOUT THE PRIOR WRITTEN PERMISSION OF THE COPYRIGHT HOLDER. (DO NOT SCALE FROM DRAWING AND ONLY FIGURED DIMENSIONS ARE TO BE USED)			Status Planning Stage	