
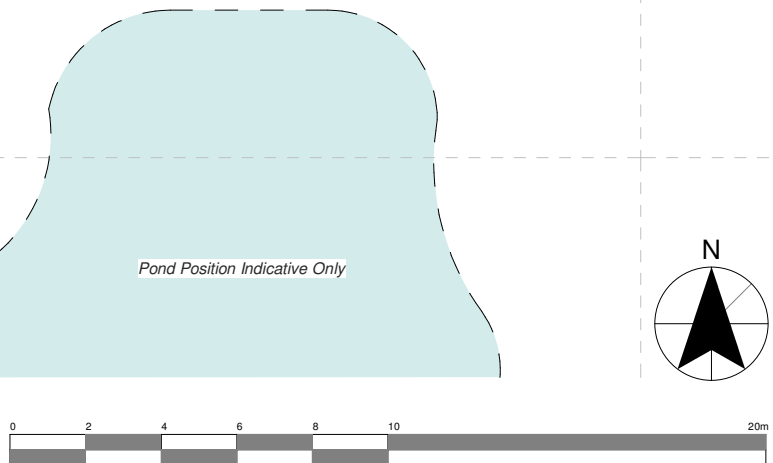


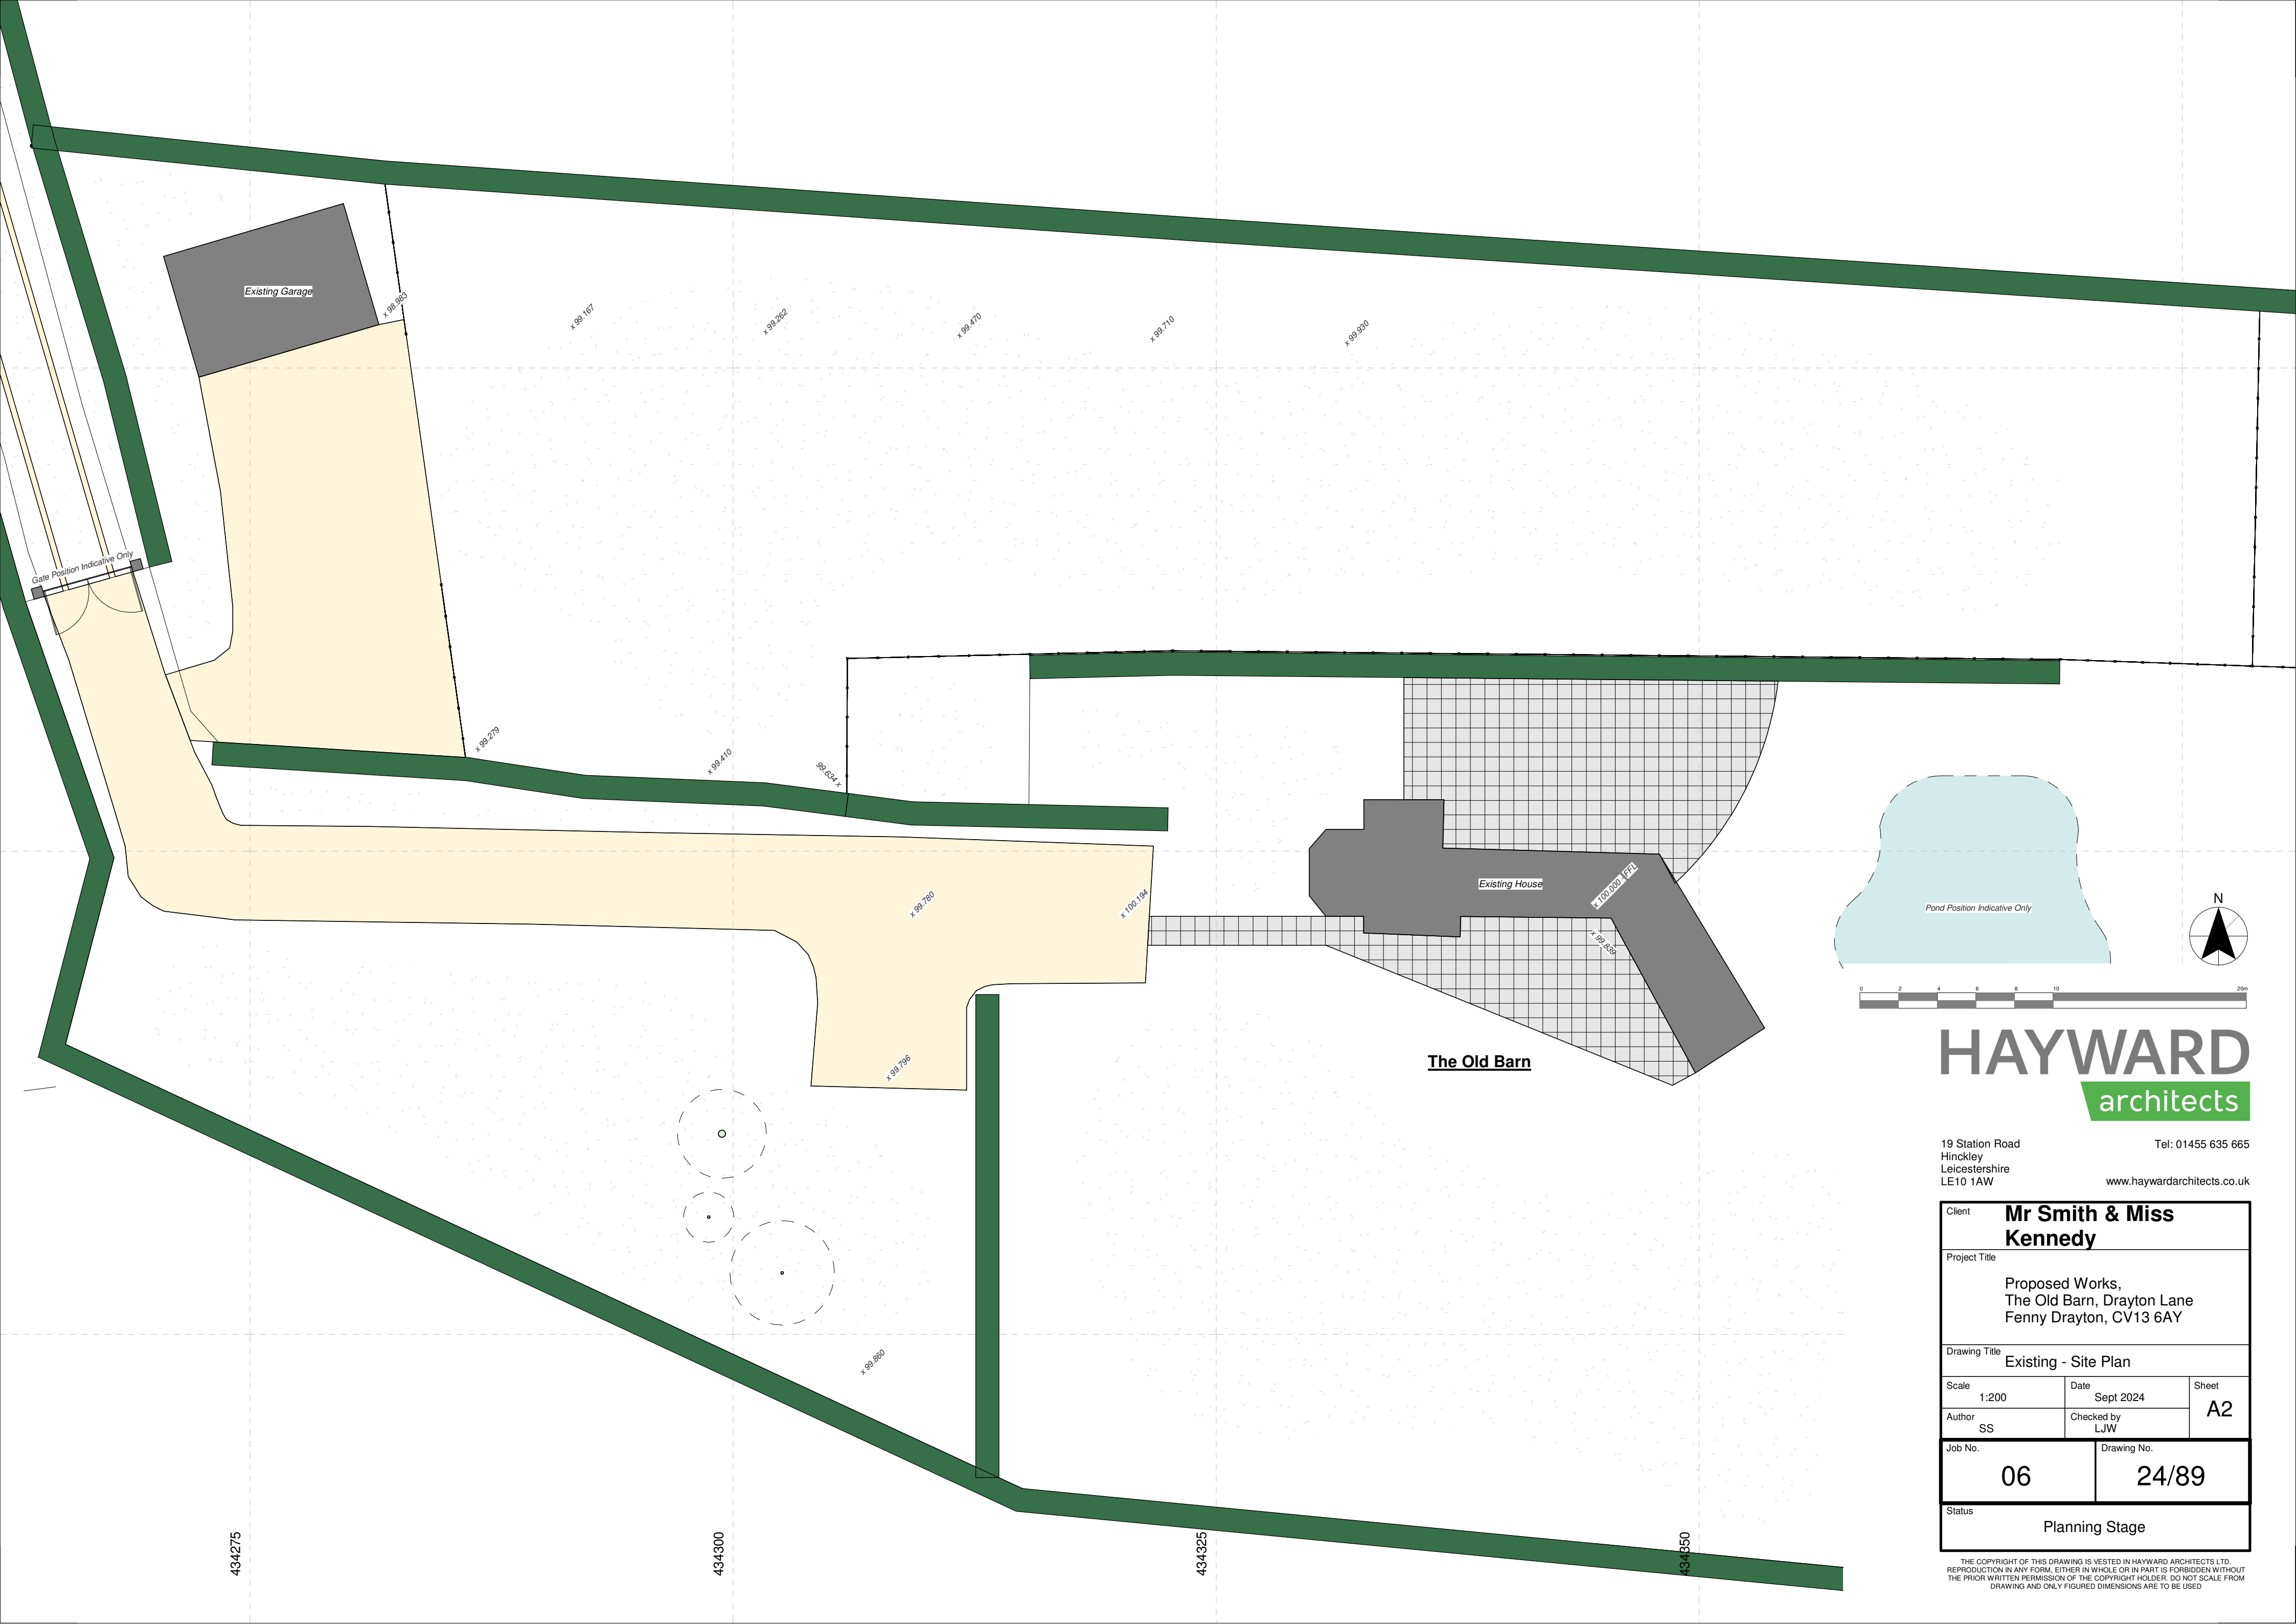

HAYWARD
architects

19 Station Road
Hinckley
Leicestershire
LE10 1AW

Tel: 01455 635 665

www.haywardarchitects.co.uk

Client	Mr Smith & Miss Kennedy		
Project Title	Proposed Works, The Old Barn, Drayton Lane Fenny Drayton, CV13 6AY		
Drawing Title	Existing - Site Plan		
Scale	1:200	Date	Sept 2024
Author	SS	Checked by	LJW
Job No.	06	Drawing No.	24/89
Status	Planning Stage		

THE COPYRIGHT OF THIS DRAWING IS VESTED IN HAYWARD ARCHITECTS LTD.
REPRODUCTION IN ANY FORM, EITHER IN WHOLE OR IN PART IS FORBIDDEN WITHOUT
THE PRIOR WRITTEN PERMISSION OF THE COPYRIGHT HOLDER. DO NOT SCALE FROM
DRAWING AND ONLY FIGURED DIMENSIONS ARE TO BE USED