



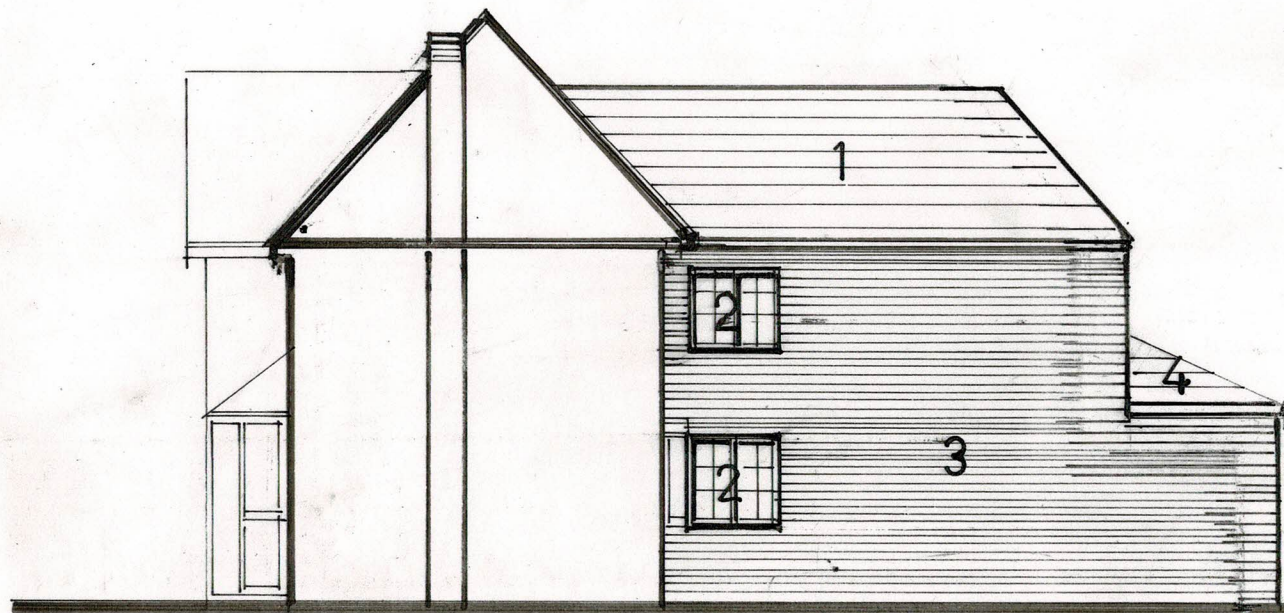


REVISED SIDE ELEVATION

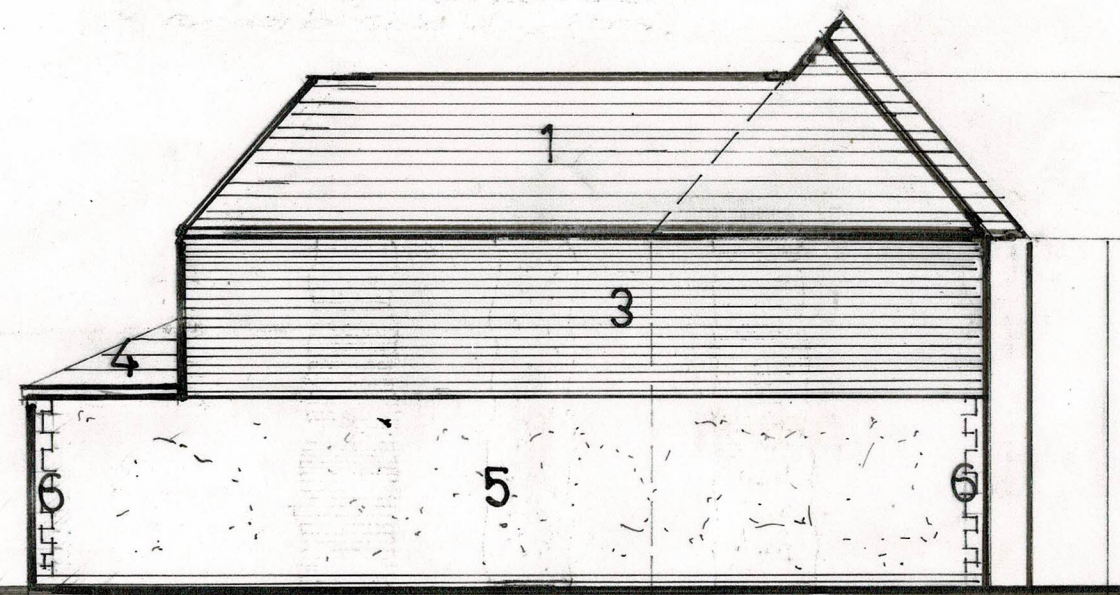


REVISED SIDE ELEVATION .

500 mm

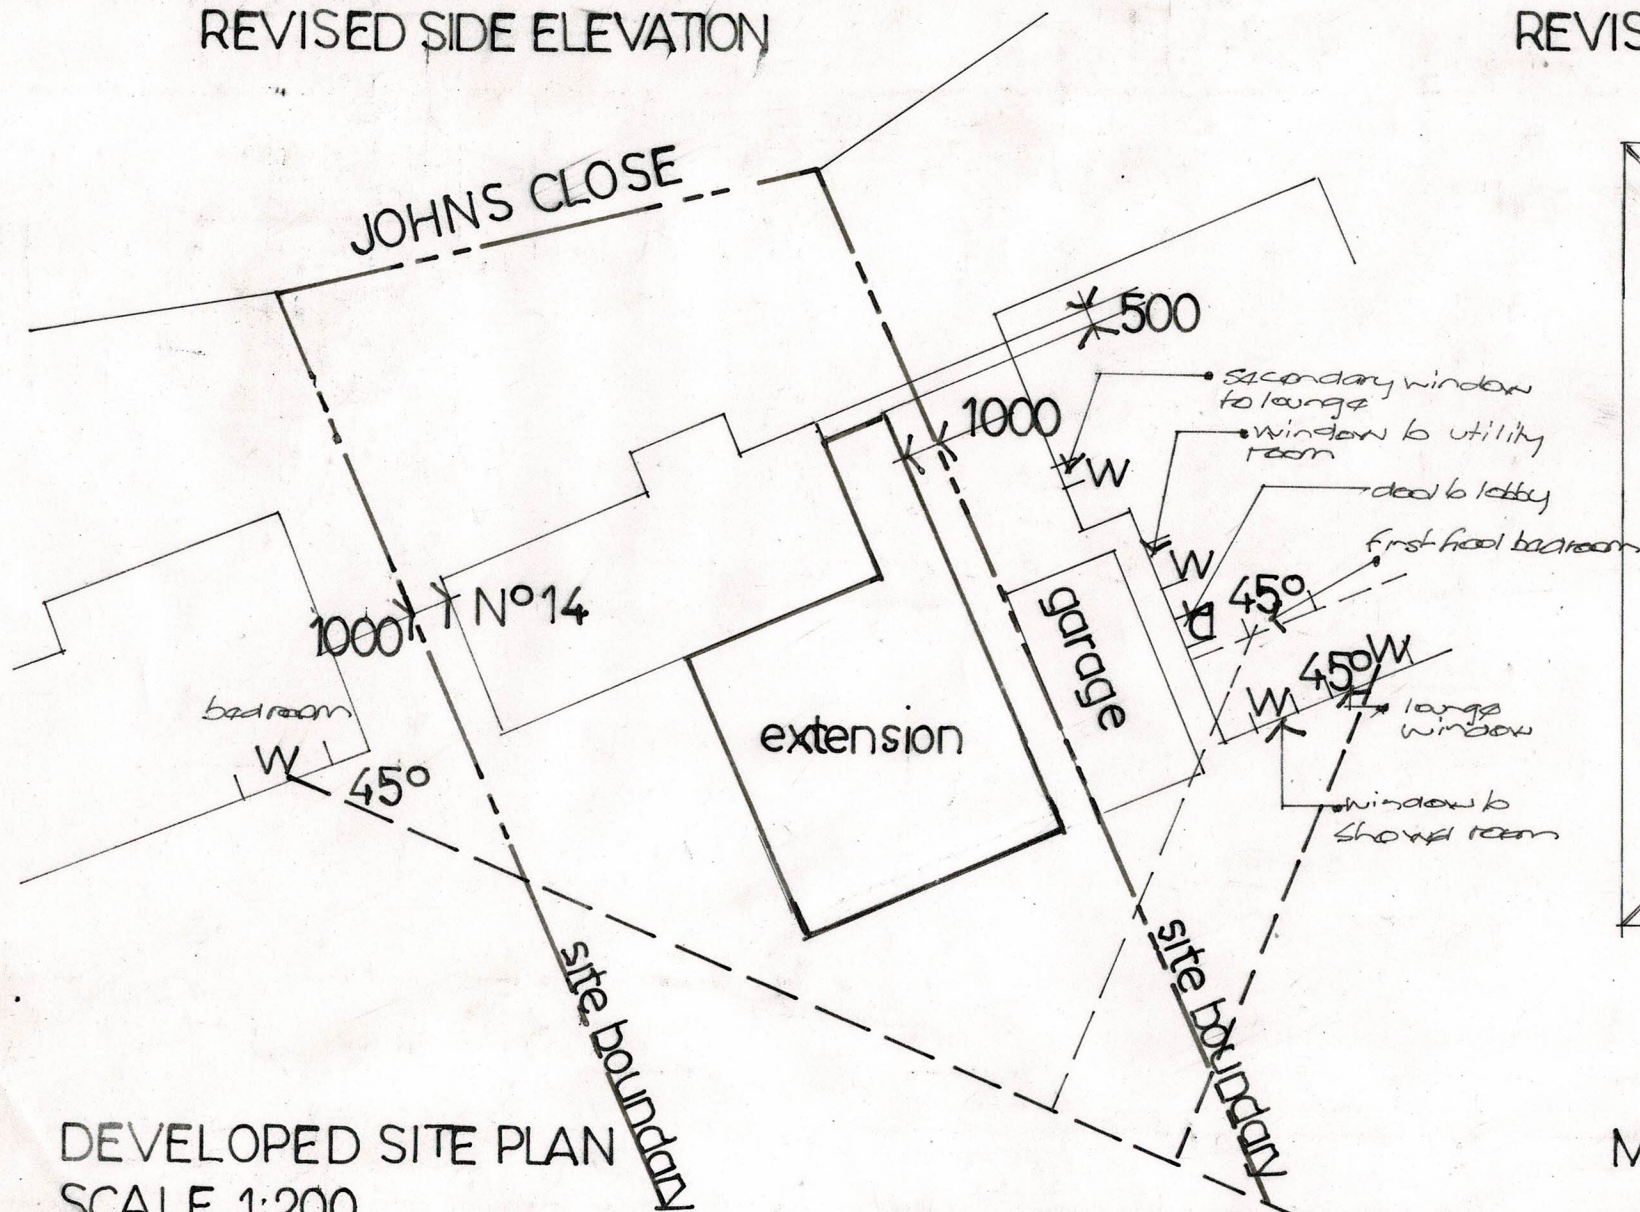

DEVELOPED SITE PLAN
SCALE 1:200

note window and door locations confirmed
with on-site survey dimensions

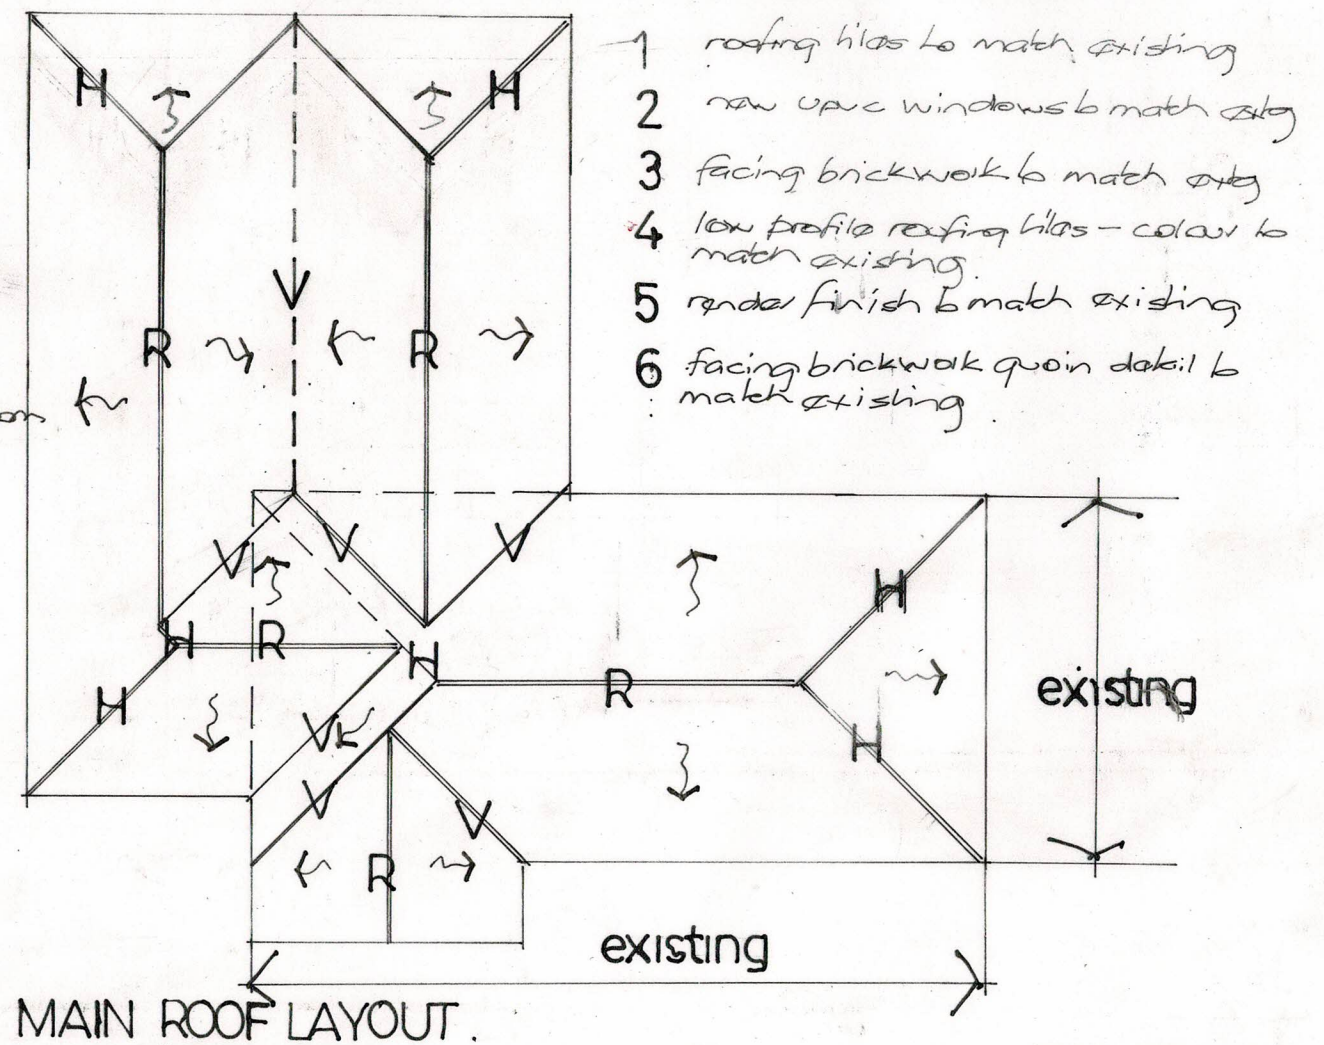

MAIN ROOF LAYOUT.

14 JOHNS CLOSE BURBAGE LE10 2LY
REVISED ELEVATIONS AND DEVELOPED SITE PLAN.

SCALE 1:100 AT A3.
DRWG N° 05/04