



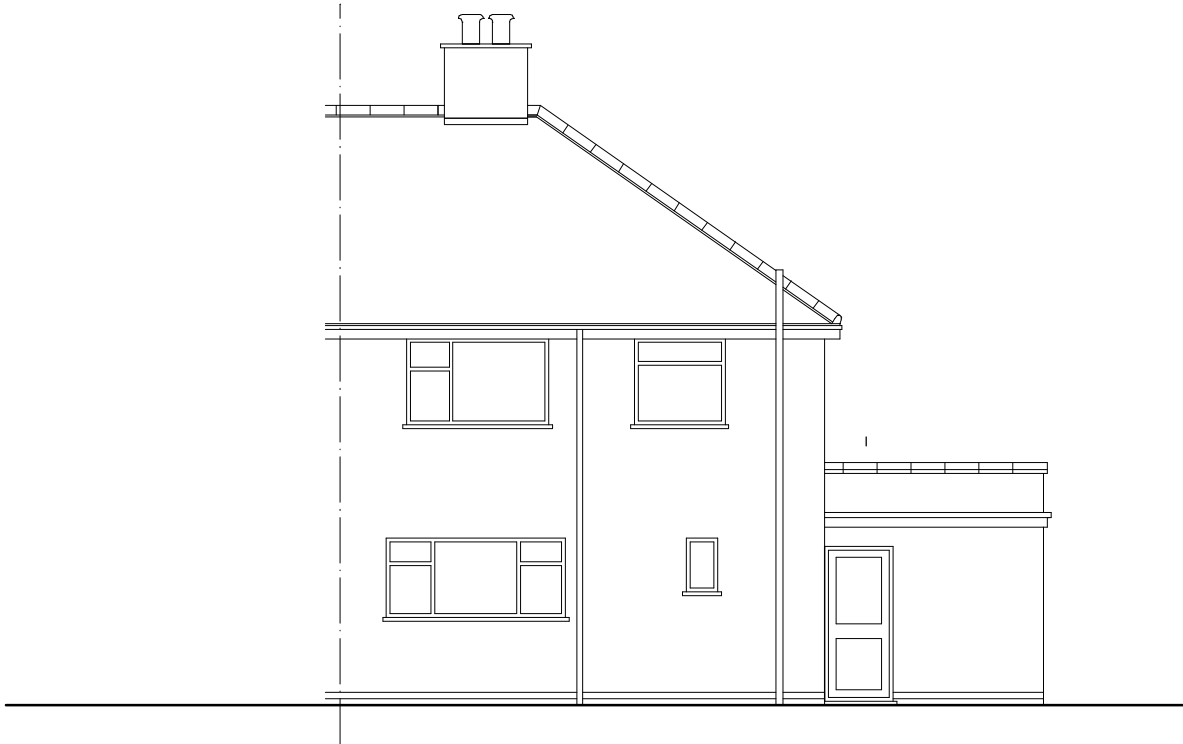

Existing Front Elevation



Existing Rear Elevation

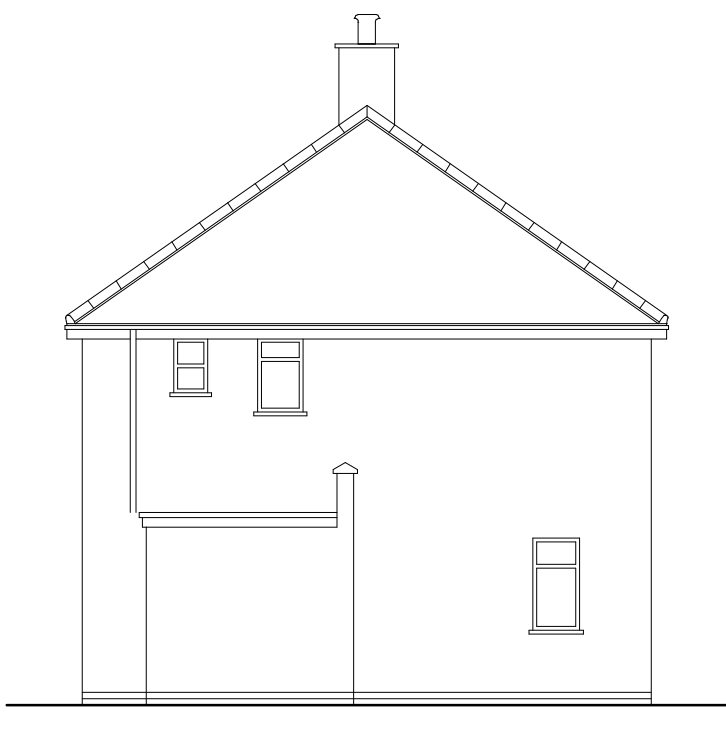

Existing Side Elevation




Proposed Front Elevation




Proposed Rear Elevation



Proposed Side Elevation

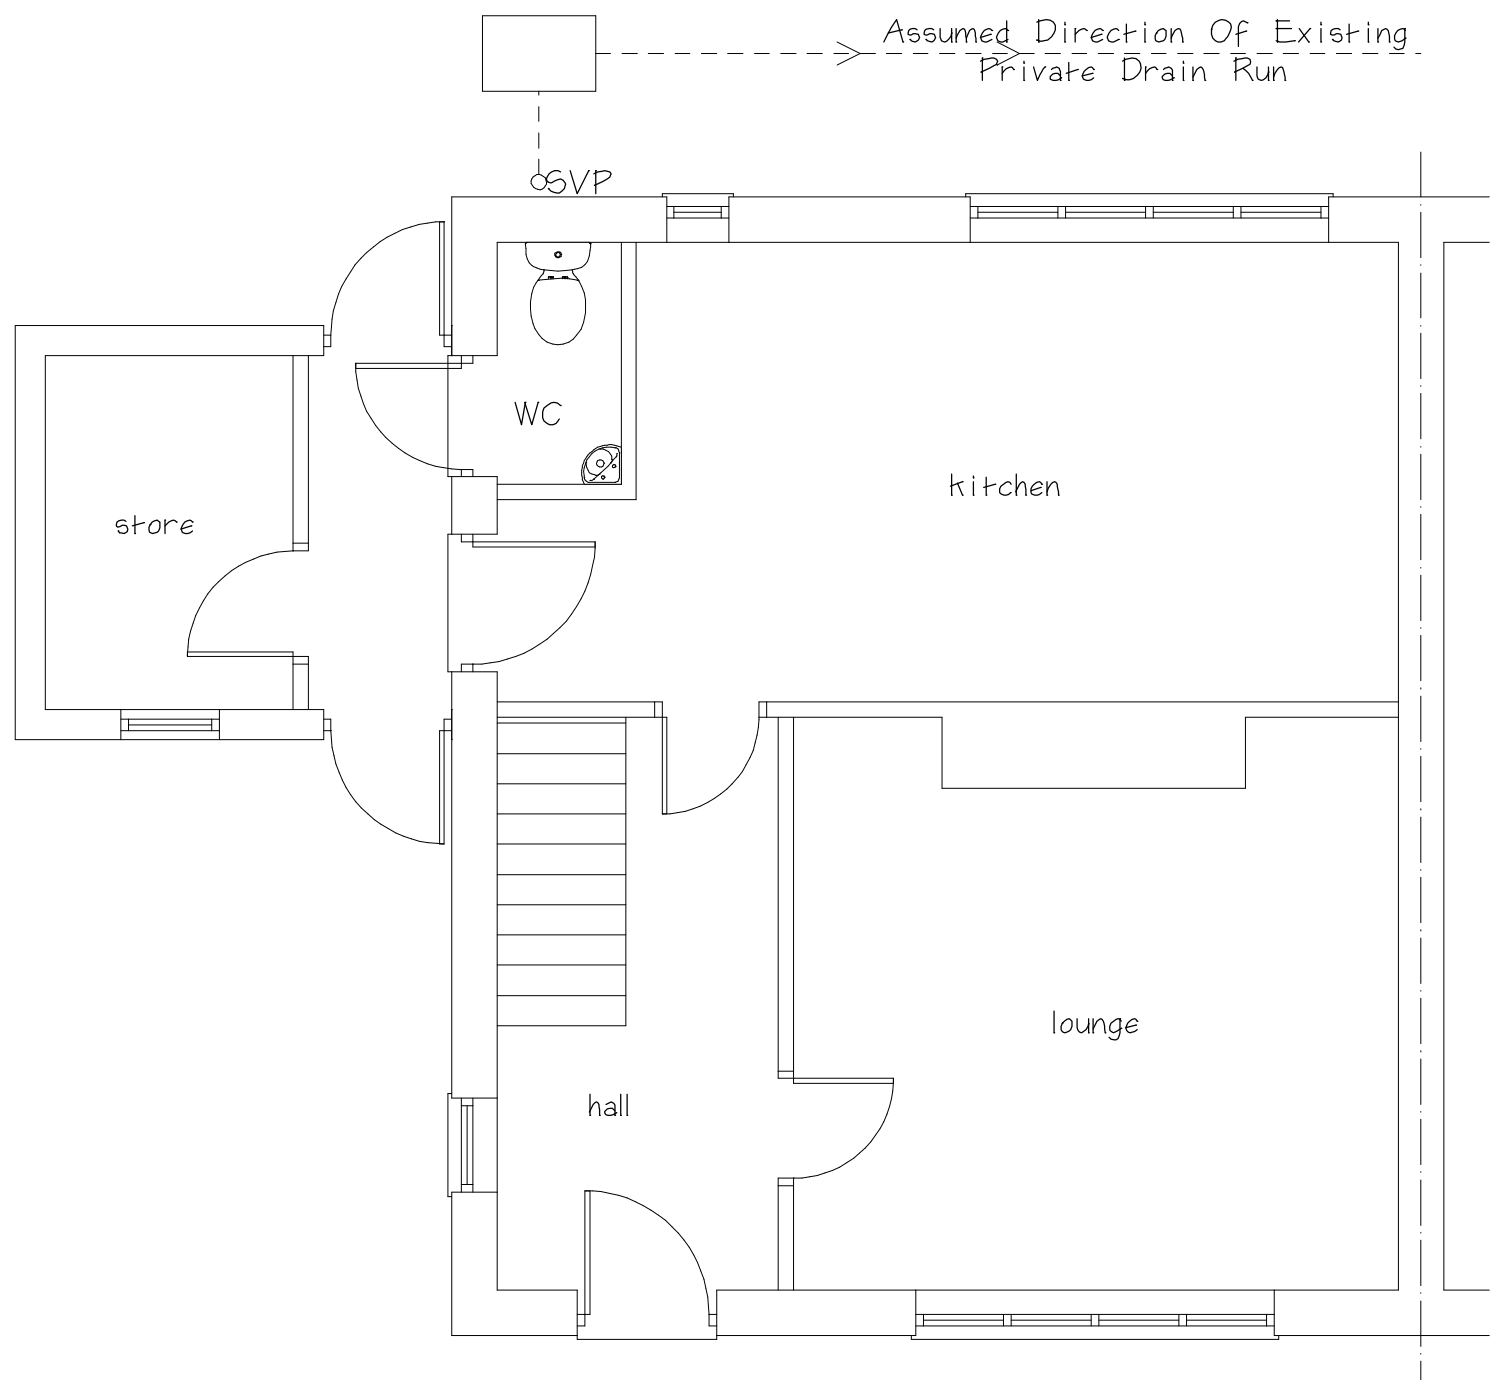

Existing Ground Floor Plan

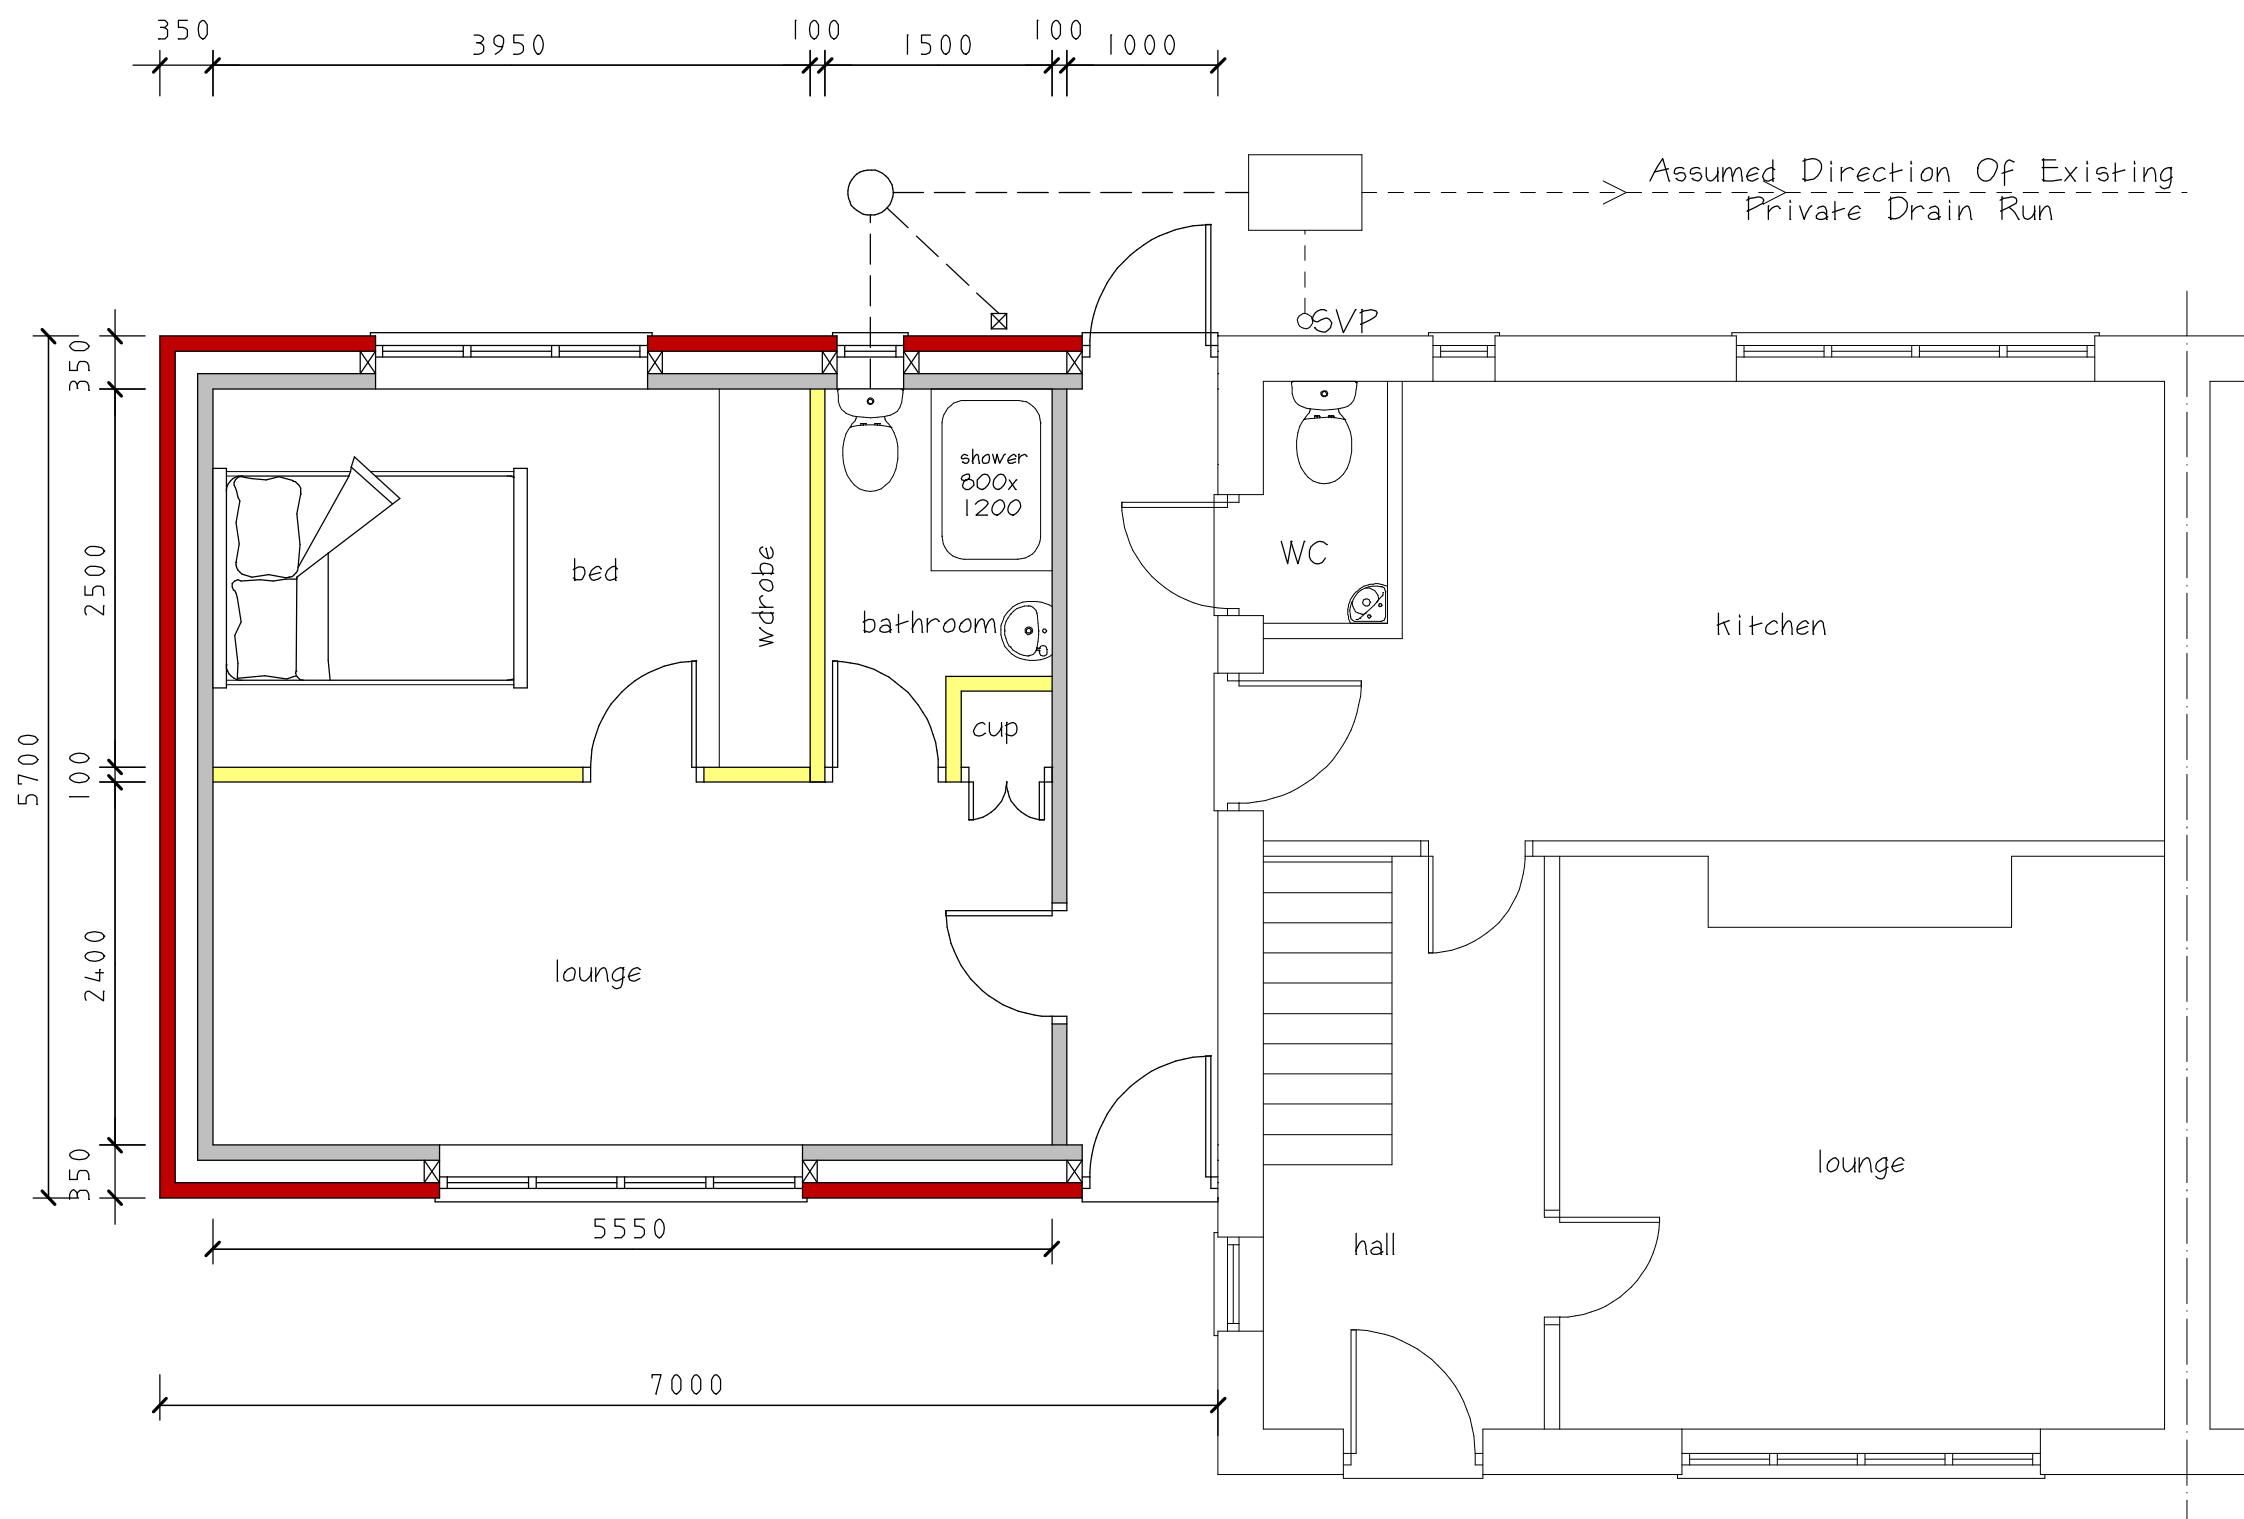

Proposed Ground Floor Plan

CLIENT			
Mr & Mrs Savage			
JOB TITLE			
51 Avenue South Earl Shilton Leicester LE9 7AB			
DRAWING TITLE			
Proposed Extension To The Side Of Semi Detached House To Create Ancillary Accommodation For A Dependant Relative			
SCALE	SHEET	DATE	DRAWN BY
1:50 & 1:100	A1	June 2025	A Moore
ANDREW MOORE ARCHITECTURAL SERVICES Tel; 07973397765 Email;andrewmoore@workmail.com			
DRG NO		SHEET NO	
1695			