





Front Elevation
Scale @ 1:100




Side Elevation 1
Scale @ 1:100

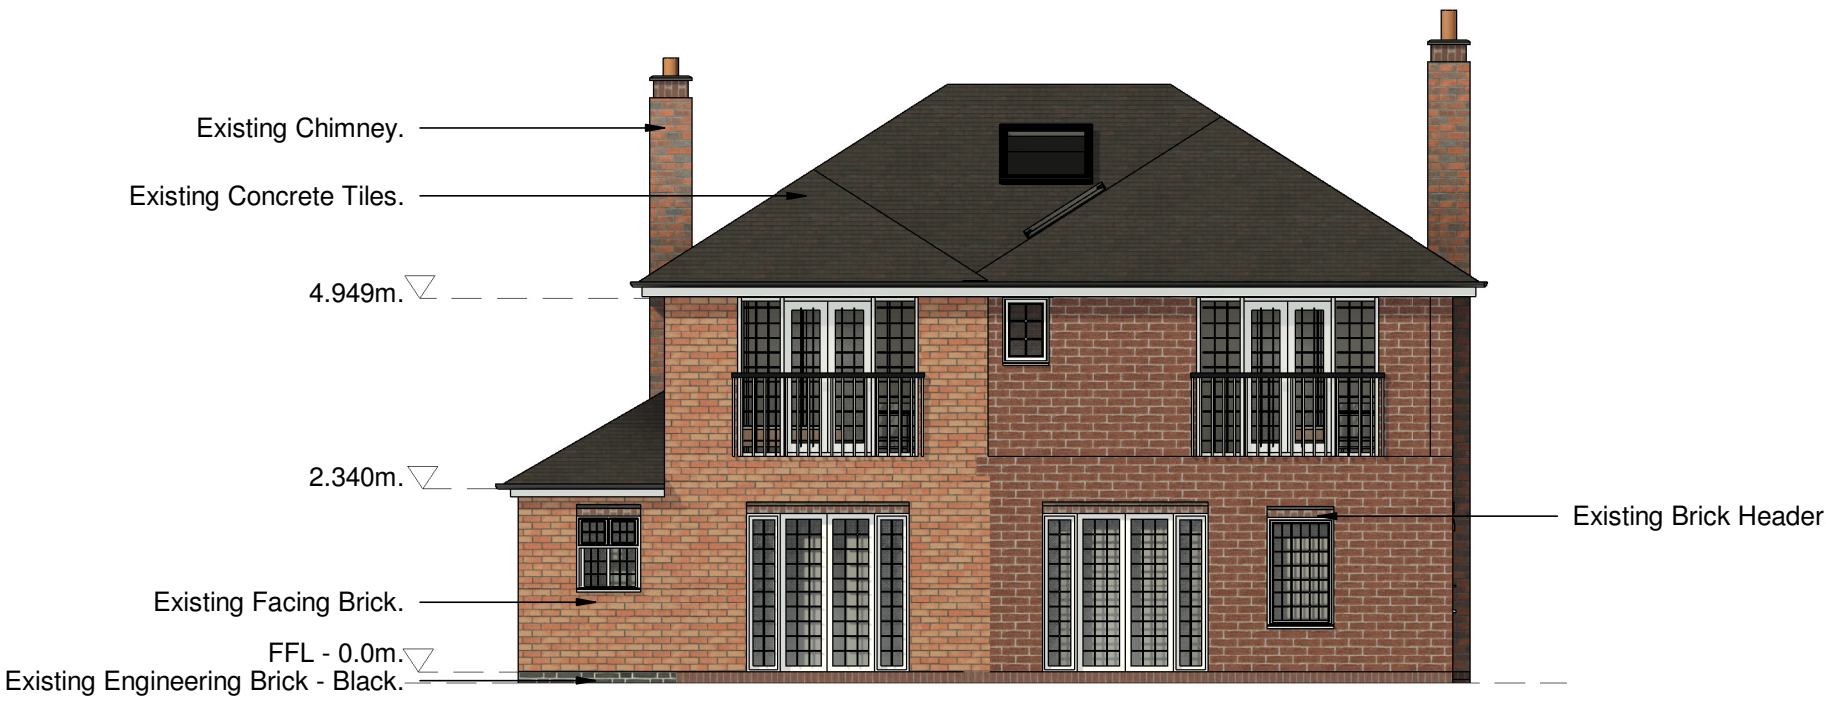

Rear Elevation
Scale @ 1:100

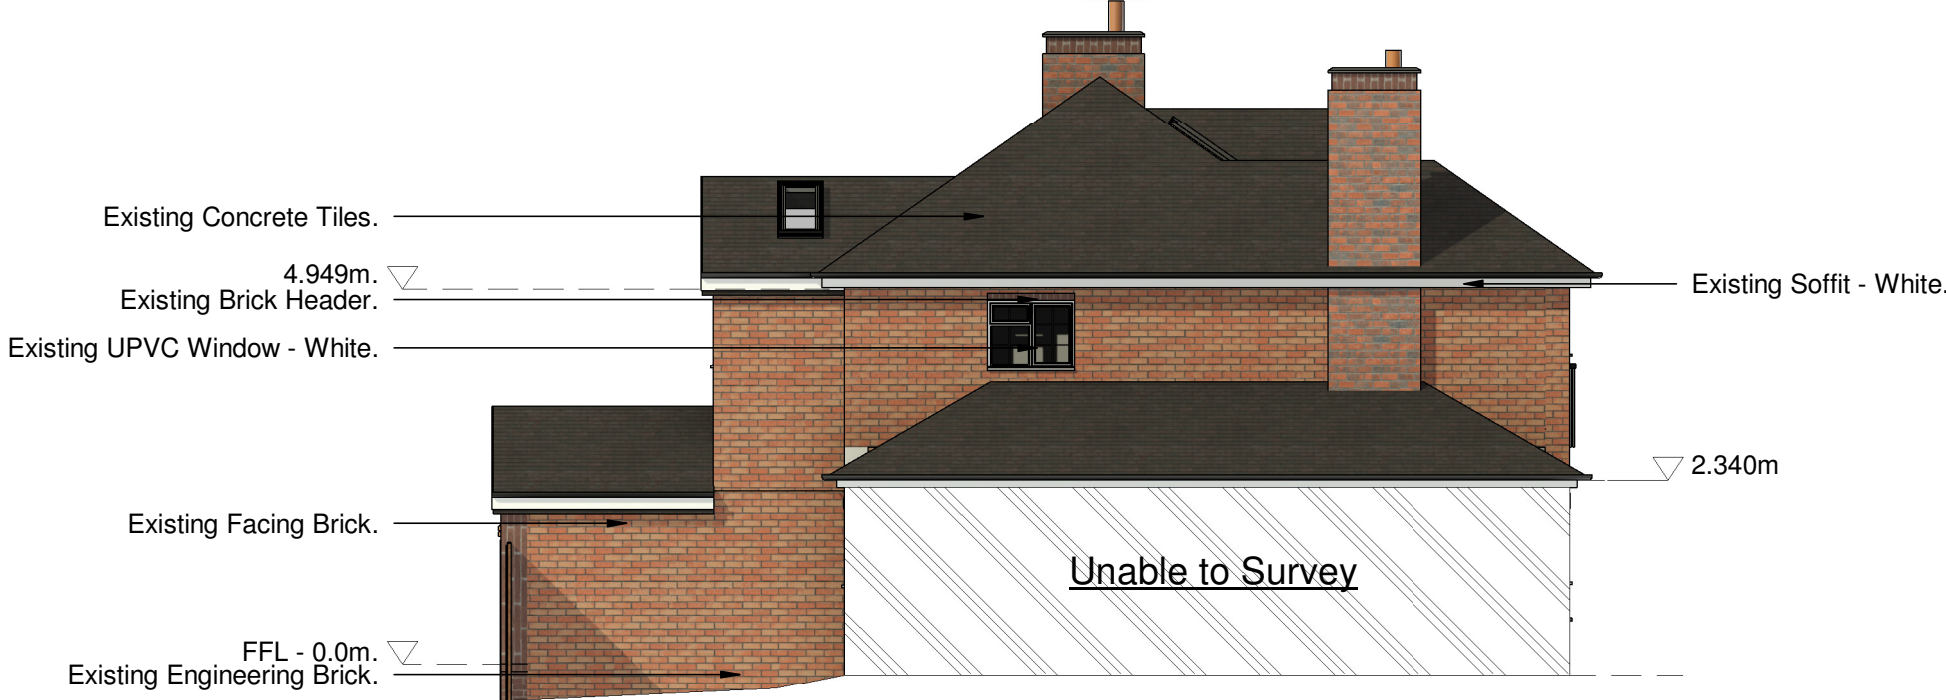


Side Elevation 2
Scale @ 1:100

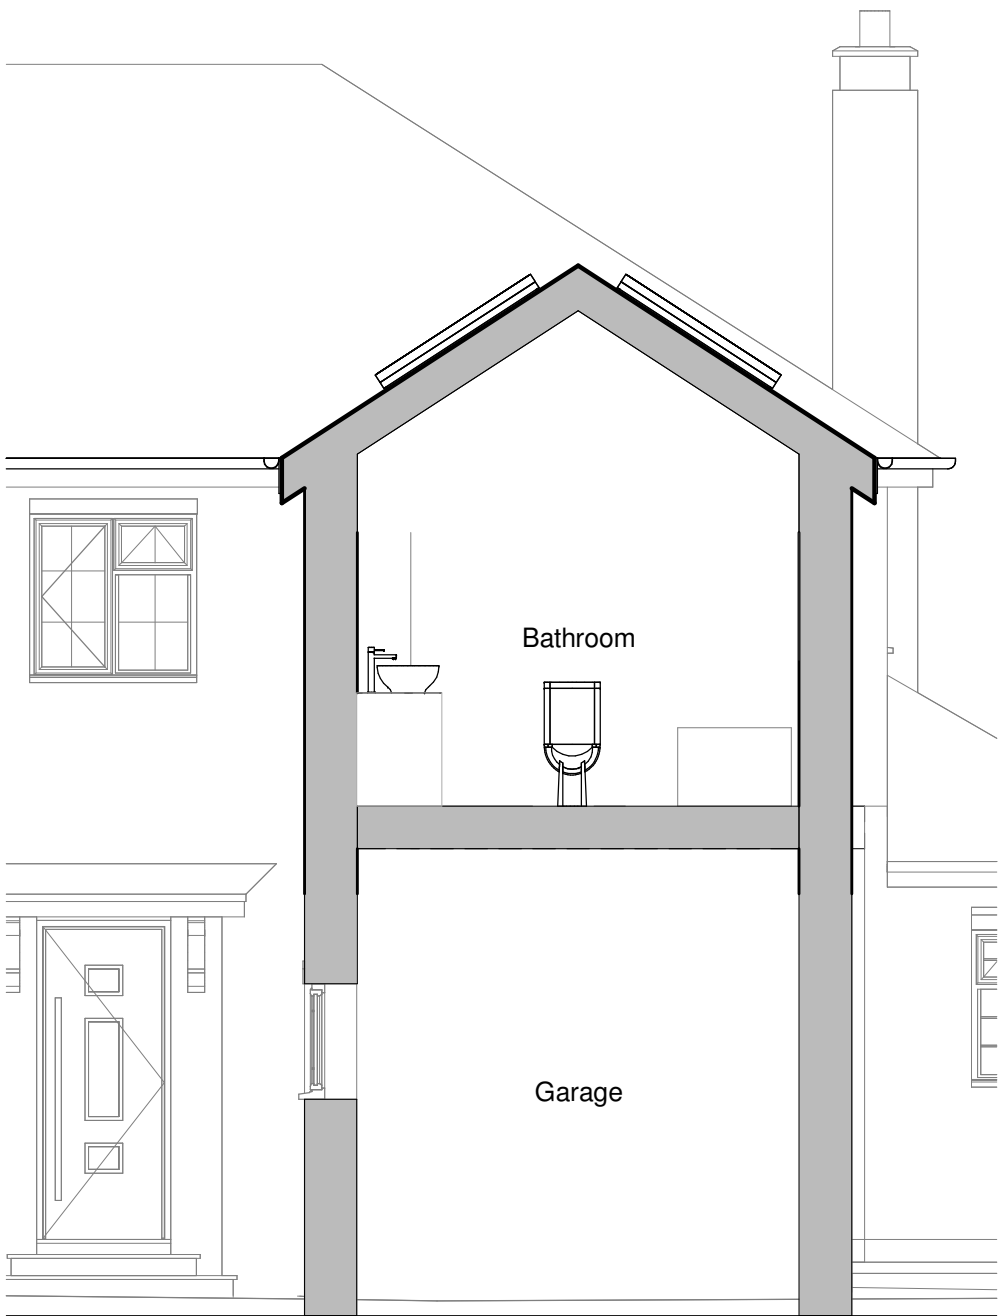


Section
Scale @ 1:50



Not to scale

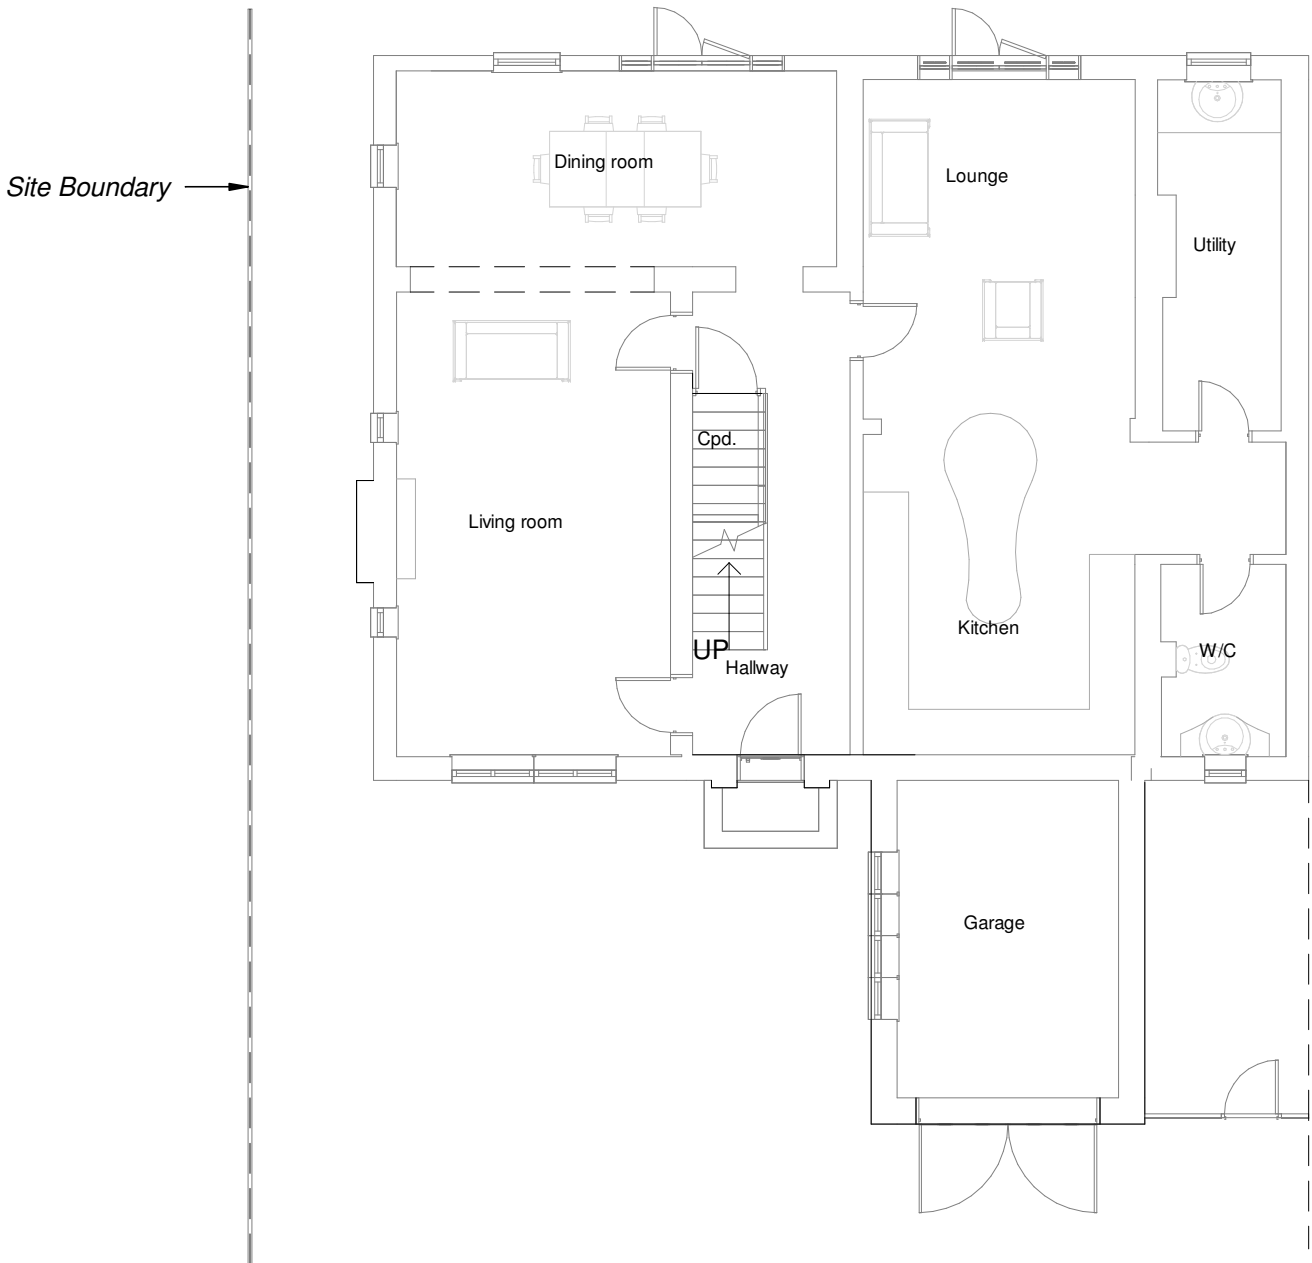

Ground Floor Plan
Scale @ 1:100

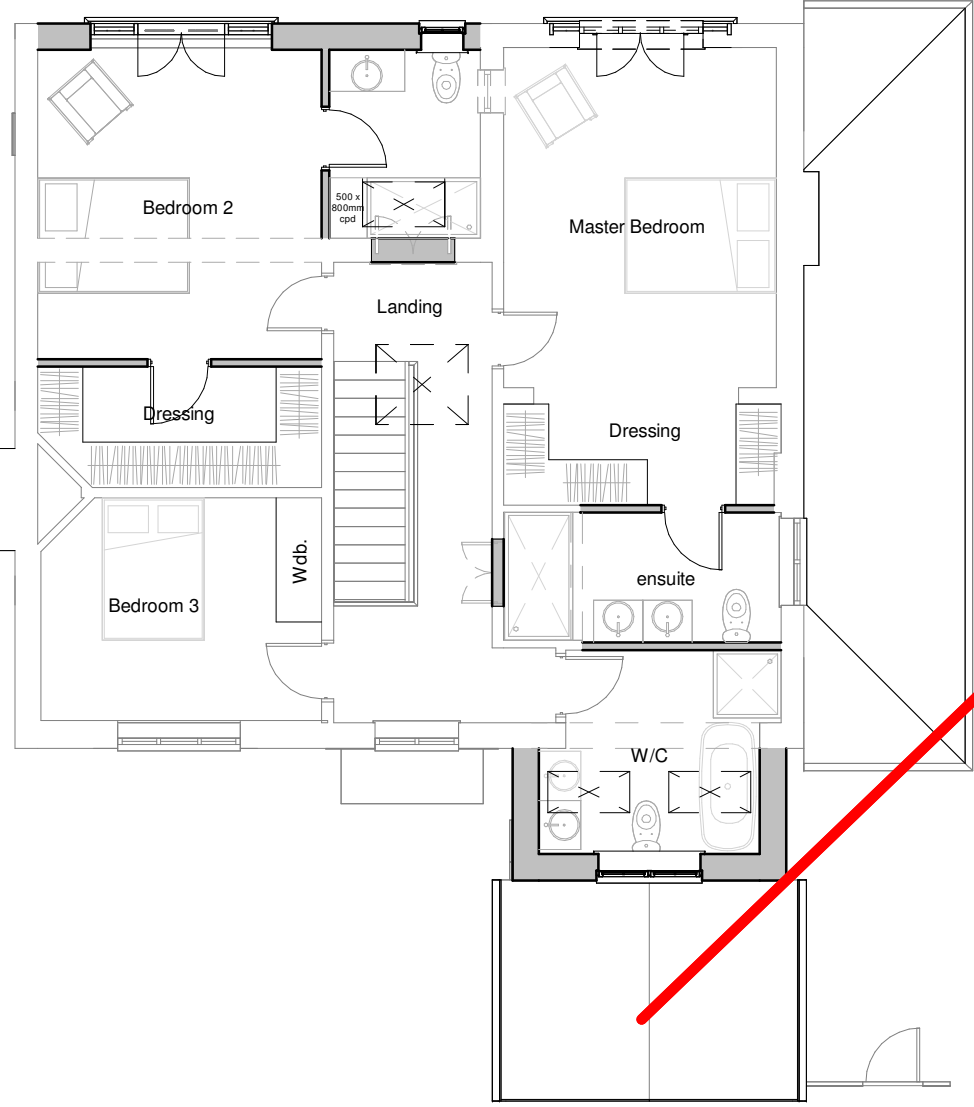

First Floor Plan
Scale @ 1:100

123456789101112							
Client Martin				hayward ARCHITECTS LTD 19 Station Road Hinckley Leicestershire LE10 1AW Tel: 01455 635 665 Fax: 01455 618 971 www.hayward-architects.co.uk			
Project Title Alterations and Extensions Clarence Road Hinckley							
Drawing Title Scheme 4				Job No. 24/39 Drawing No. 10 B			
Scale As Indicated	Date May 2025	Sheet A1					
Author MO	Checked by SS			Status Planning			
THE COPYRIGHT OF THIS DRAWING IS VESTED IN HAYWARD ARCHITECTS LTD. REPRODUCTION IN ANY FORM OR BY ANY MEANS OR IN ANY MANNER WITHOUT THE PRIOR WRITTEN PERMISSION OF THE COPYRIGHT HOLDER, OR IN ANY MANNER FROM OR DERIVED FROM OR BY ANY MEANS, IS STRICTLY PROHIBITED.							