


Scale 1:100
Issue 4.3




CL474
FRONT ELEVATION

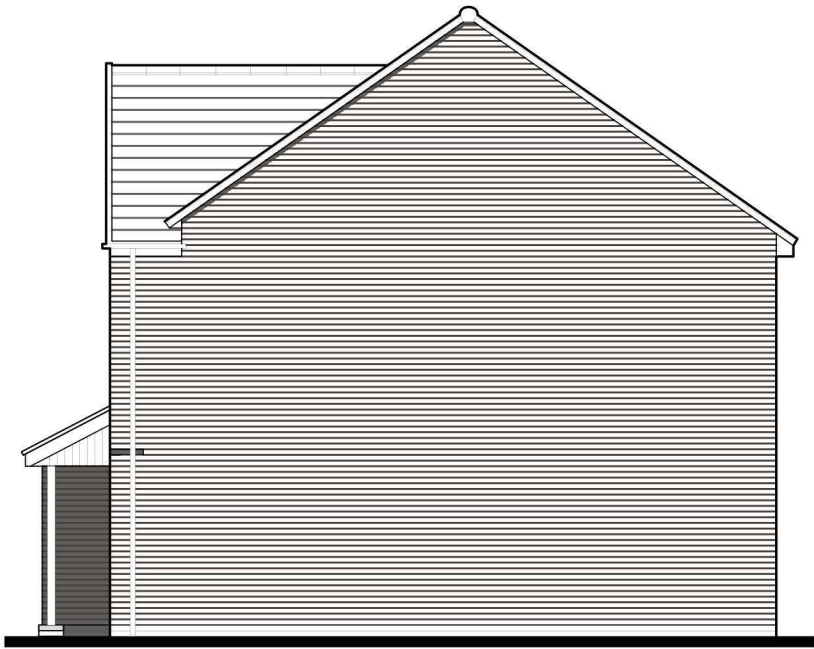

CL474
SIDE ELEVATION



CL474
REAR ELEVATION

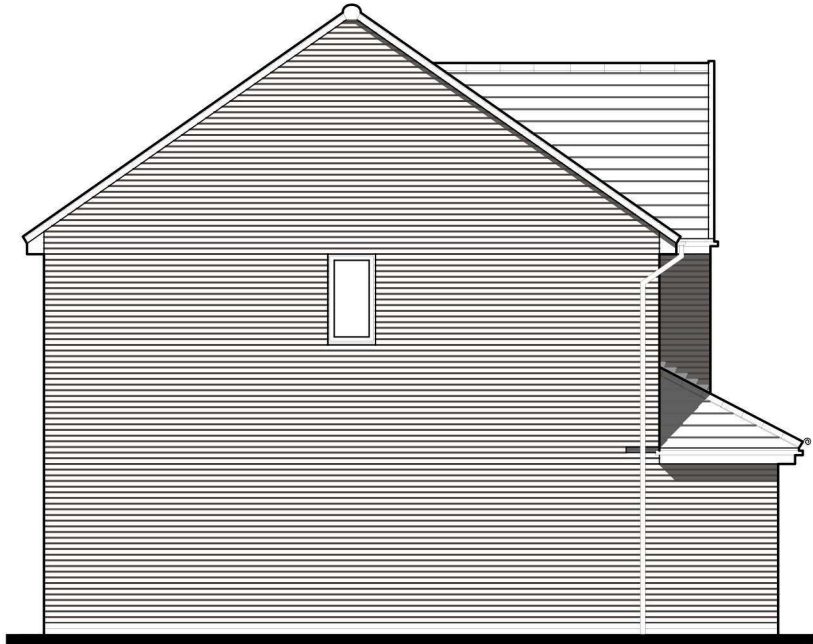

CL474
SIDE ELEVATION

Skelton

BRICK
CL474.PL-01


DATE: MAY 2020
SCALE: 1:100 @ A3

DRAWN: TBW
CHECKED: GPM

REV:

118.47m²
1275ft²


BLOOR HOMES

 

Scale 1:100
Issue 4.3




CL474-1
FRONT ELEVATION

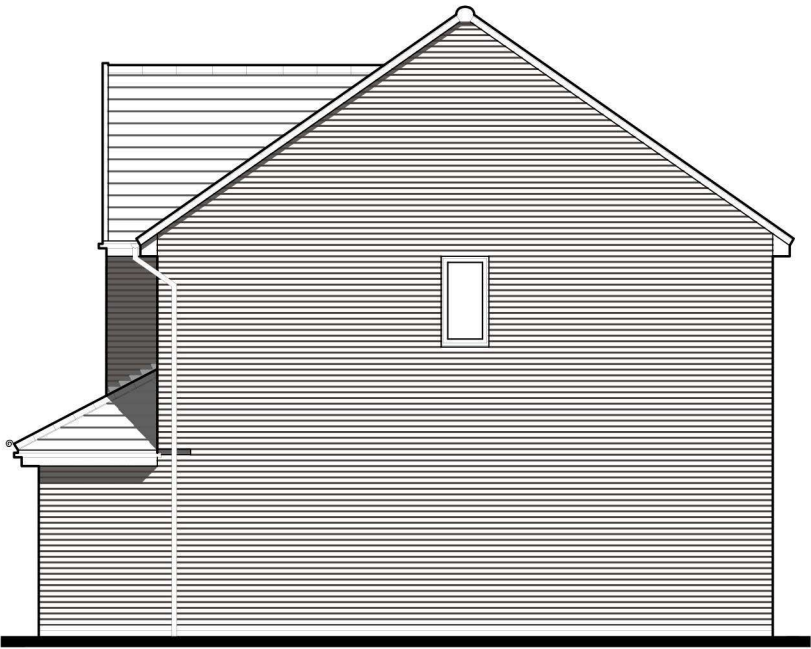

CL474-1
SIDE ELEVATION



CL474-1
REAR ELEVATION

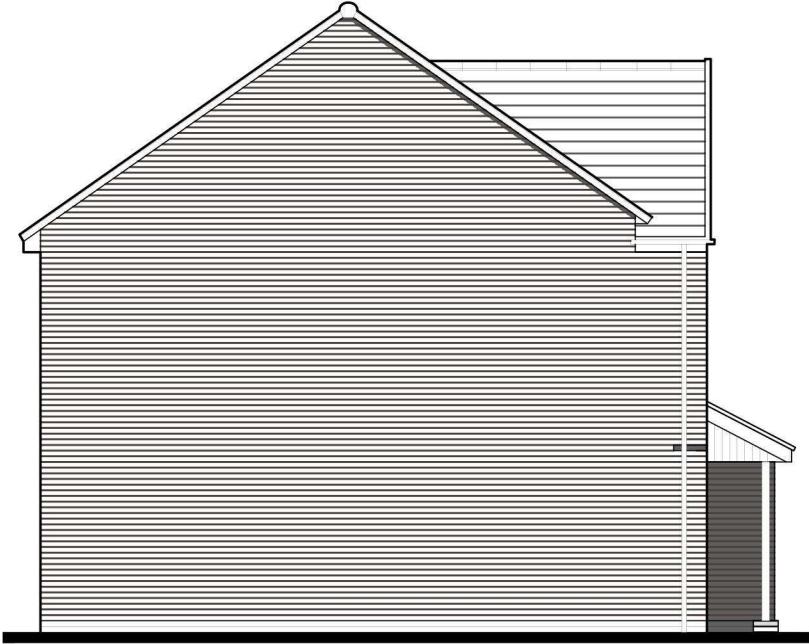


CL474-1
SIDE ELEVATION

Skelton
BRICK
CL474-1.PL-01

DATE: MAY 2020 REV:
SCALE: 1:100 @ A3


DRAWN: TBW 118.47m²
CHECKED: GPM 1275ft²

 

Scale 1:100
Issue 4.6



GROUND FLOOR PLAN

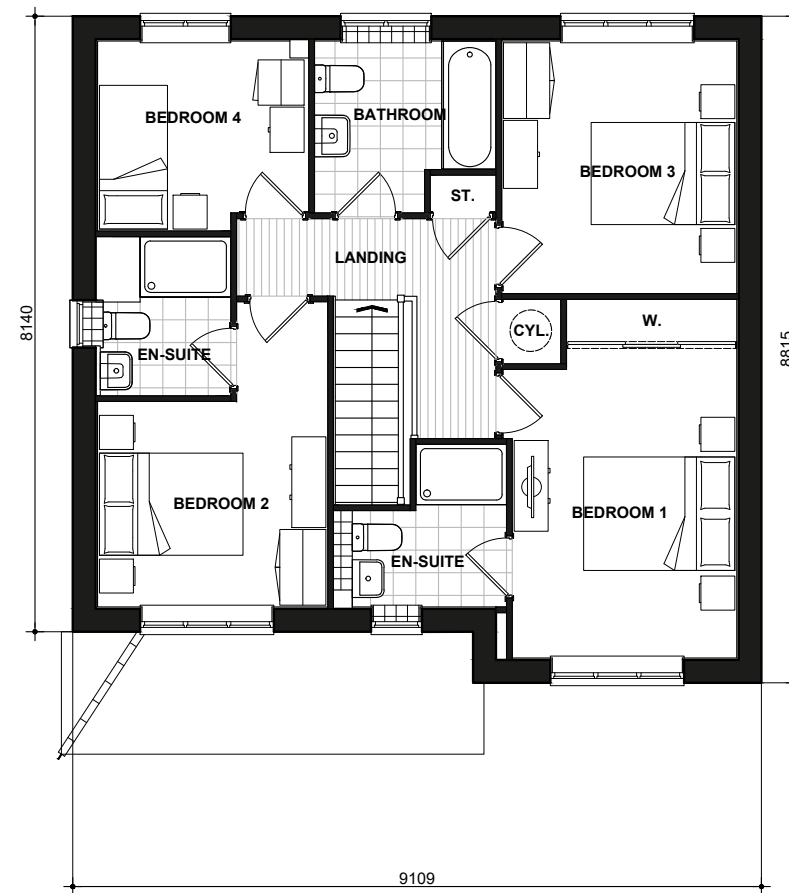


FIRST FLOOR PLAN

Skelton


474.PL-05

DATE: JUNE 2019
SCALE: 1:100 @ A3
DRAWN: JDT
CHECKED: GPM
REV:
118.47m²
1275ft²


BLOOR HOMES

 

Scale 1:100
Issue 4.6

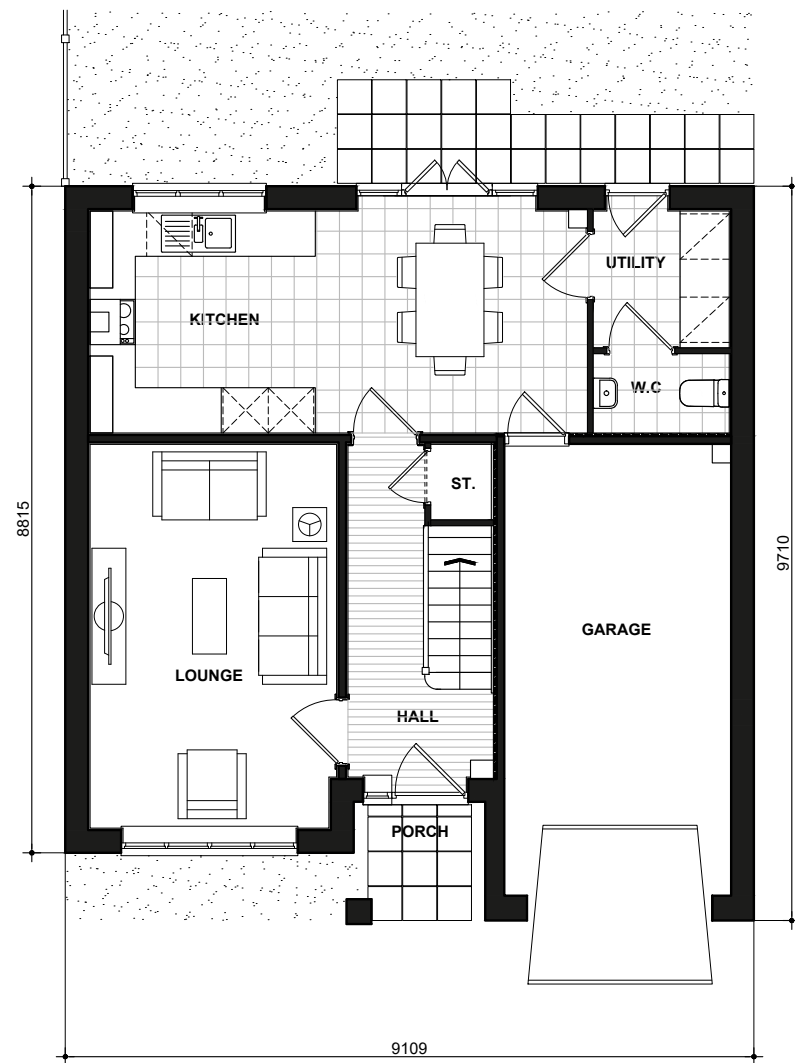

GROUND FLOOR PLAN

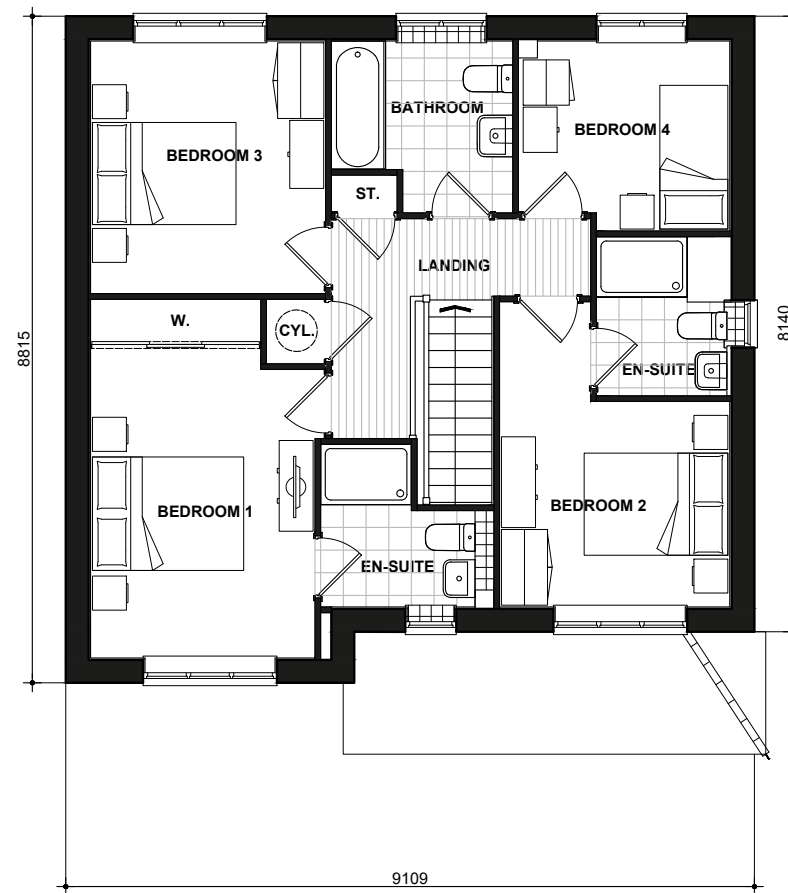


FIRST FLOOR PLAN

Skelton

474-1.PL-05

DATE: JUNE 2019 REV:
SCALE: 1:100 @ A3
DRAWN: JDT 118.47m²
CHECKED: GPM 1275ft²

BLOOR HOMES

 

Scale 1:100
Issue 4.2




CL480
FRONT ELEVATION



CL480
SIDE ELEVATION



CL480
REAR ELEVATION

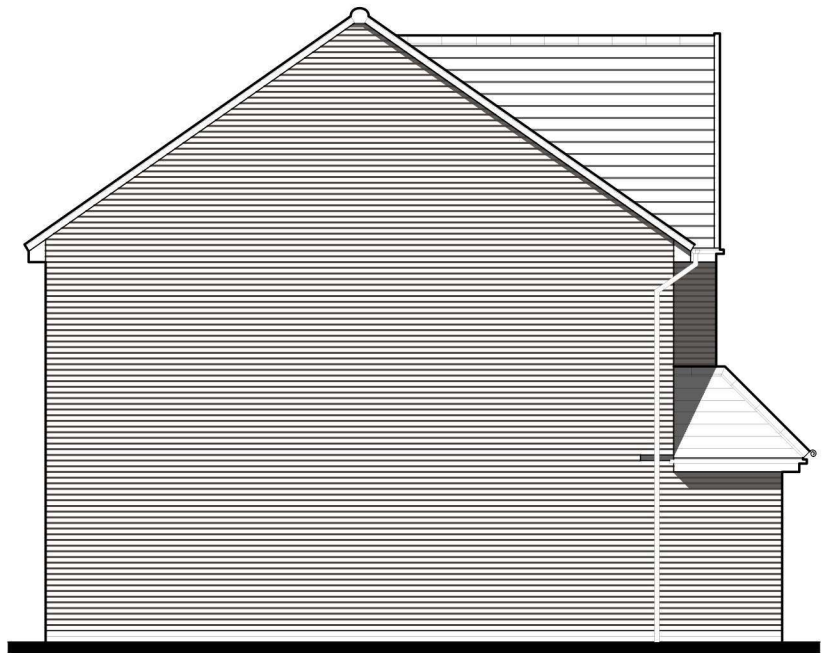

CL480
SIDE ELEVATION

Shakespeare

BRICK
CL480.PL-01


DATE: MAY 2020
SCALE: 1:100 @ A3

REV:

DRAWN: TBW
CHECKED: GPM

135.63m²
1460ft²


BLOOR HOMES

 

Scale 1:100
Issue 4.2




CL480-1
FRONT ELEVATION

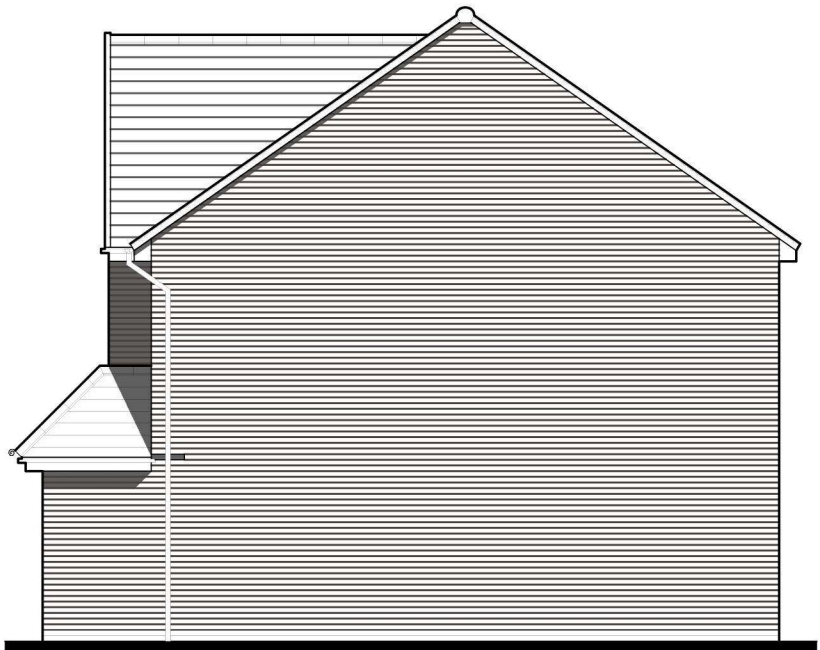

CL480-1
SIDE ELEVATION



CL480-1
REAR ELEVATION

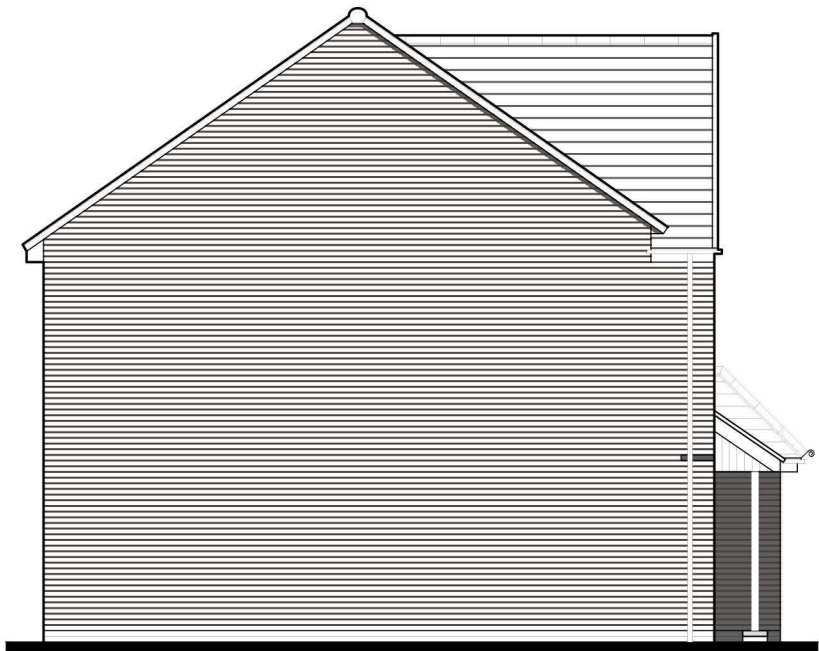

CL480-1
SIDE ELEVATION

Shakespeare
BRICK
CL480-1.PL-01


DATE: MAY 2020
SCALE: 1:100 @ A3

REV:

DRAWN: TBW
CHECKED: GPM

135.63m²
1460ft²


BLOOR HOMES

 

Scale 1:100
Issue 4.2




CL480
FRONT ELEVATION

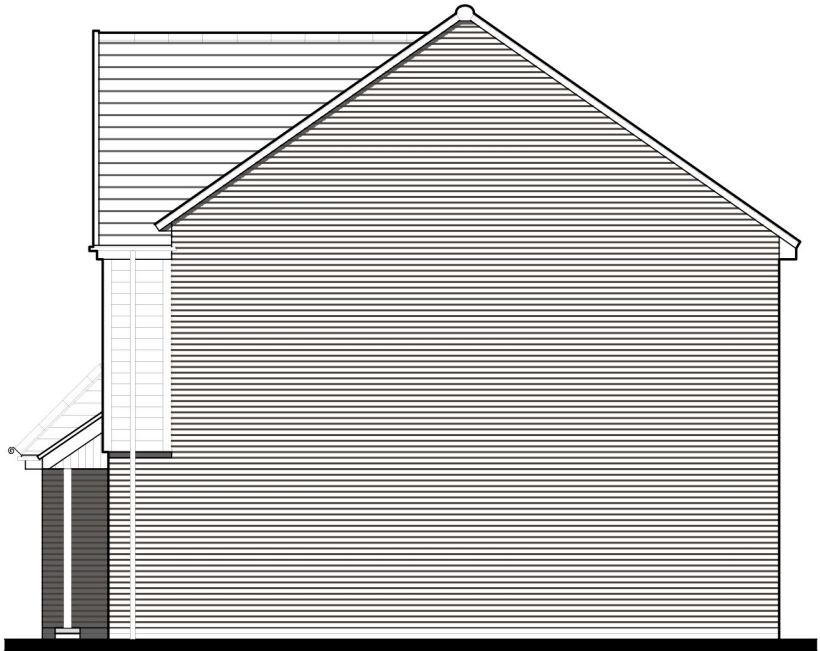

CL480
SIDE ELEVATION



CL480
REAR ELEVATION

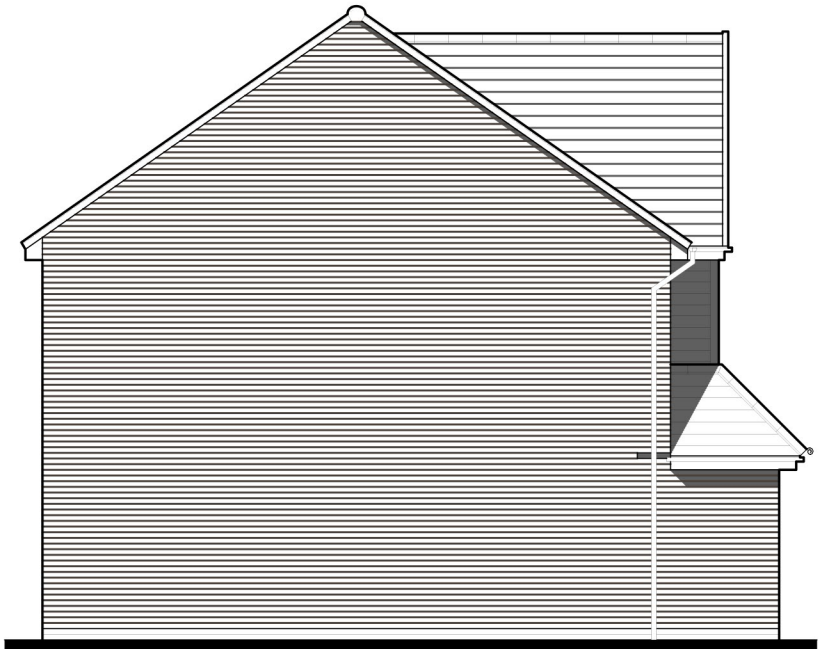

CL480
SIDE ELEVATION

Shakespeare

BOARDING
CL480.PL-02

DATE: MAY 2020
SCALE: 1:100 @ A3

DRAWN: TBW
CHECKED: GPM

REV:

135.63m²
1460ft²


BLOOR HOMES



Scale 1:100
Issue 4.2




CL480-1
FRONT ELEVATION

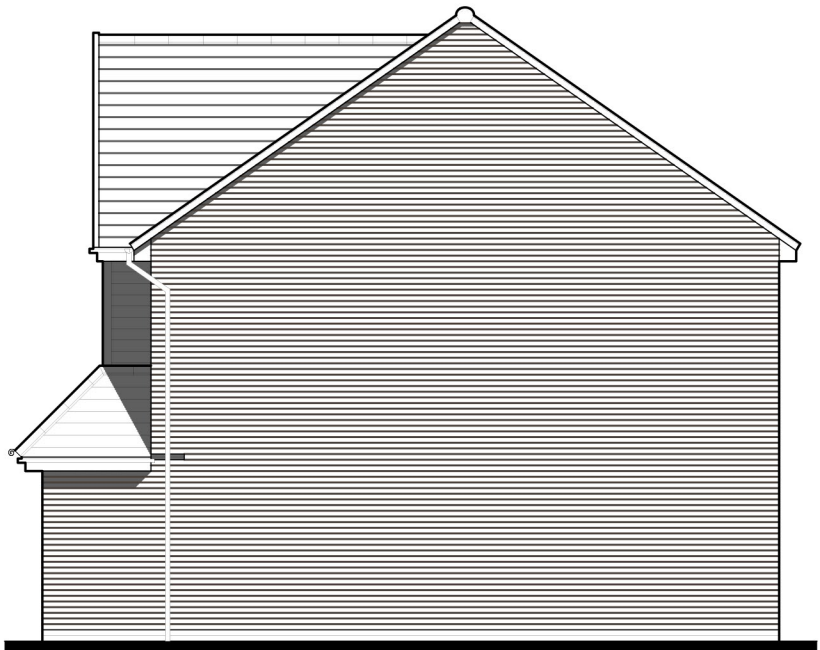

CL480-1
SIDE ELEVATION



CL480-1
REAR ELEVATION

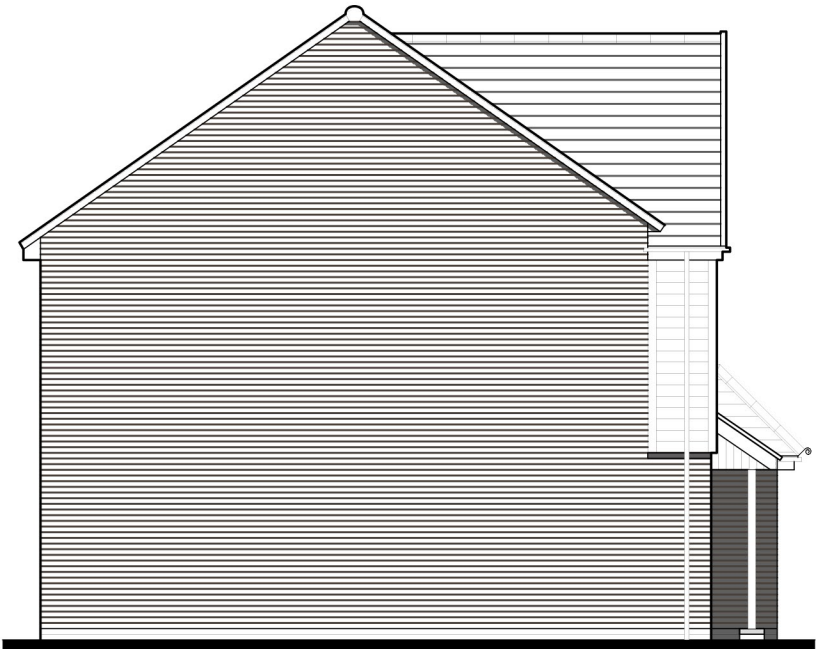

CL480-1
SIDE ELEVATION

Shakespeare

BOARDING
CL480-1.PL-02


DATE: MAY 2020
SCALE: 1:100 @ A3

REV:


DRAWN: TBW
CHECKED: GPM

135.63m²
1460ft²


BLOOR HOMES

 

Scale 1:100
Issue 4.7

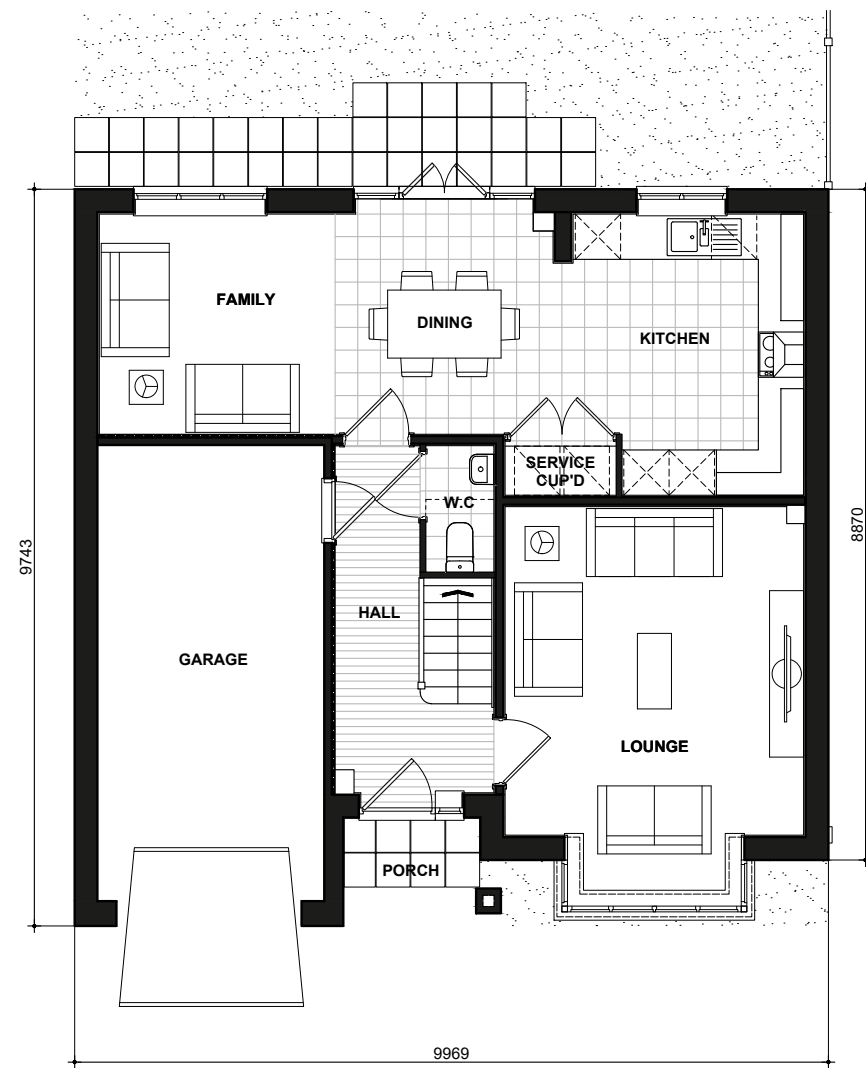

GROUND FLOOR PLAN

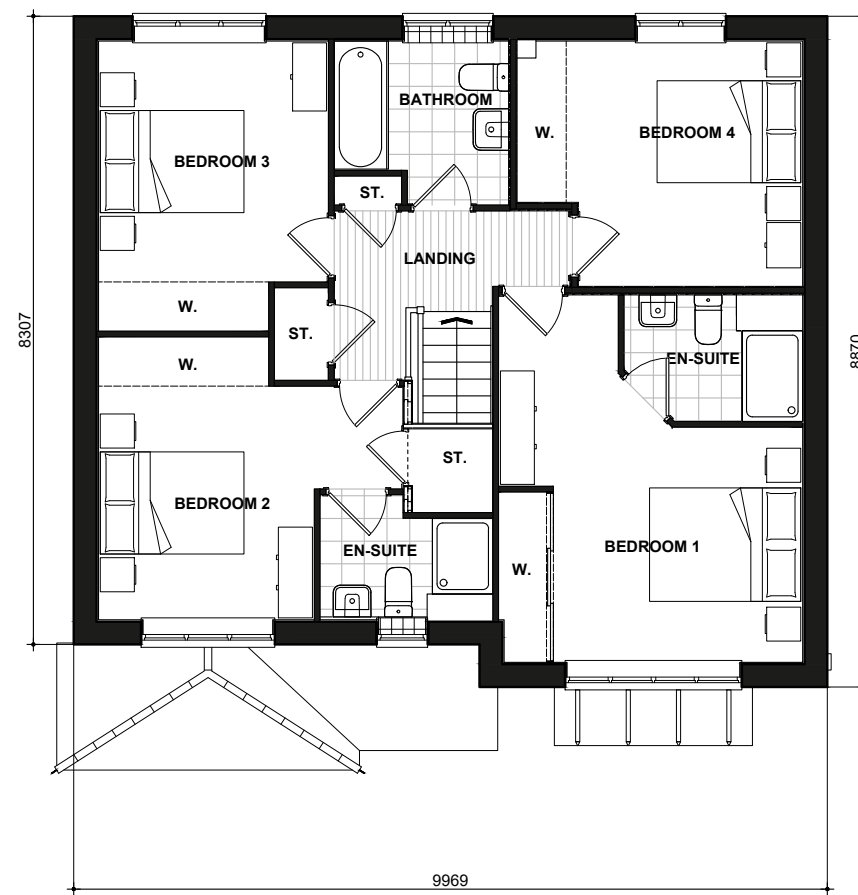

FIRST FLOOR PLAN


Shakespeare

480.PL-05


DATE: JULY 2019 REV:
SCALE: 1:100 @ A3

DRAWN: CN 135.63m²
CHECKED: GPM 1460ft²


BLOOR HOMES

 

Scale 1:100
Issue 4.7

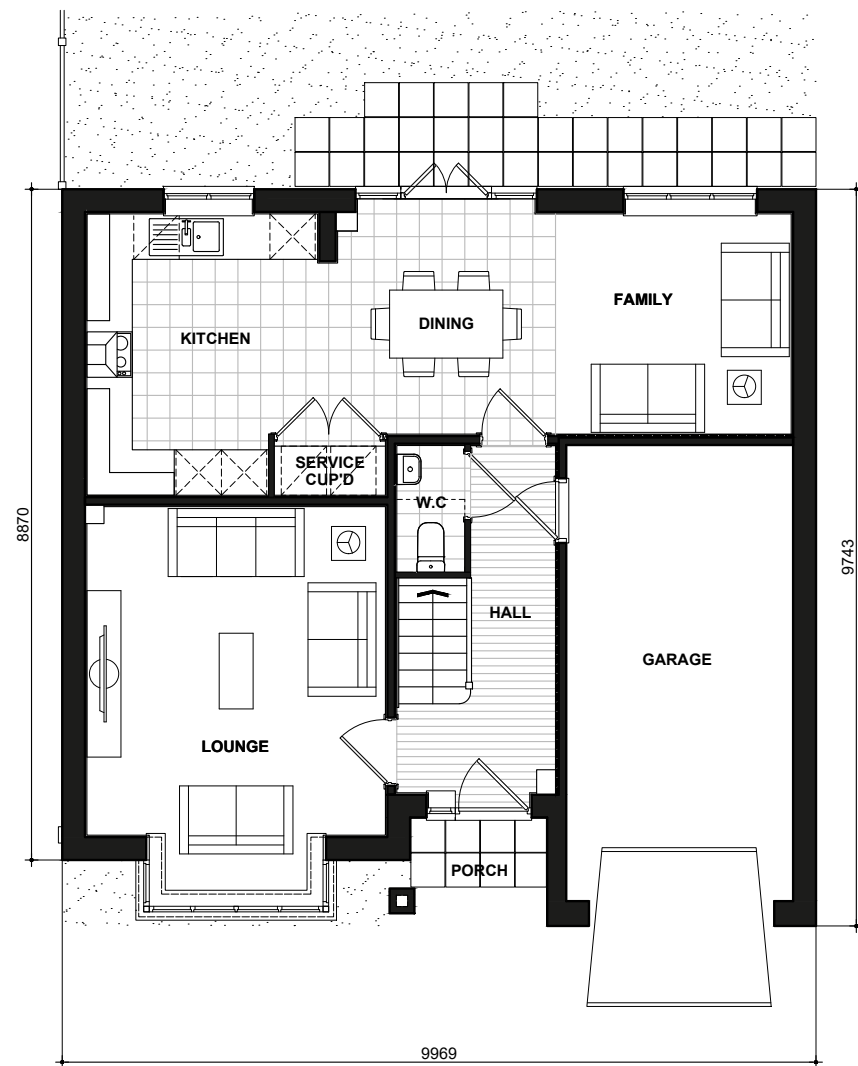

GROUND FLOOR PLAN

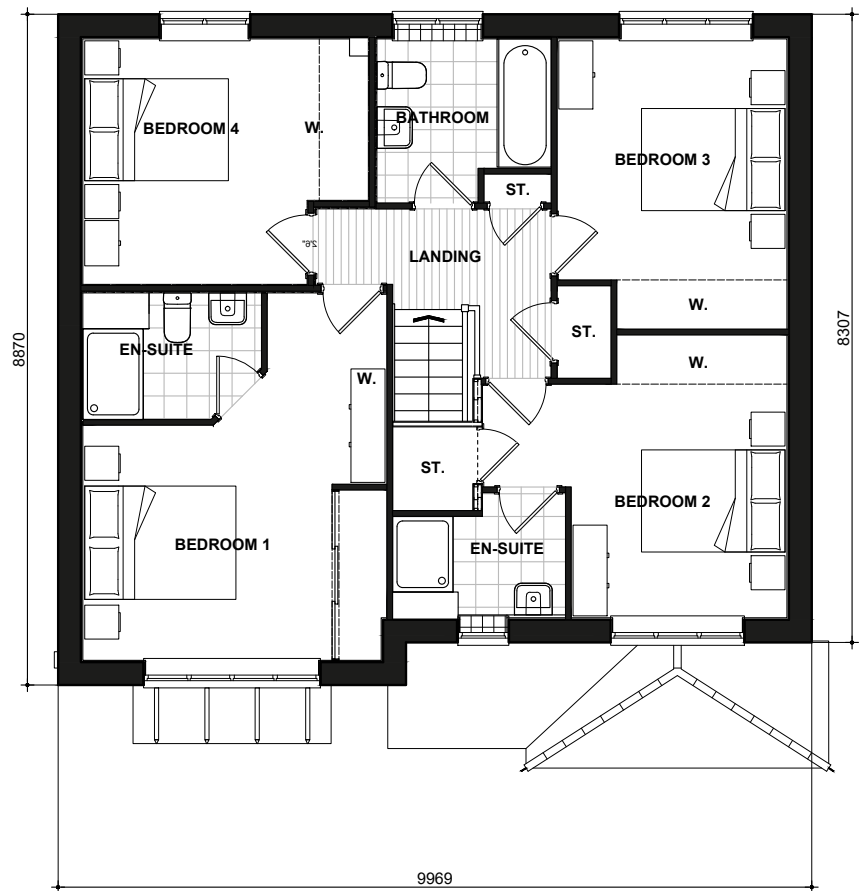

FIRST FLOOR PLAN


Shakespeare

480-1.PL-05

DATE: JULY 2019 REV:
SCALE: 1:100 @ A3

DRAWN: KS 135.63m²
CHECKED: GPM 1460ft²

BLOOR HOMES

 


Scale 1:100
Issue 4.4



CL481
FRONT ELEVATION



CL481
SIDE ELEVATION

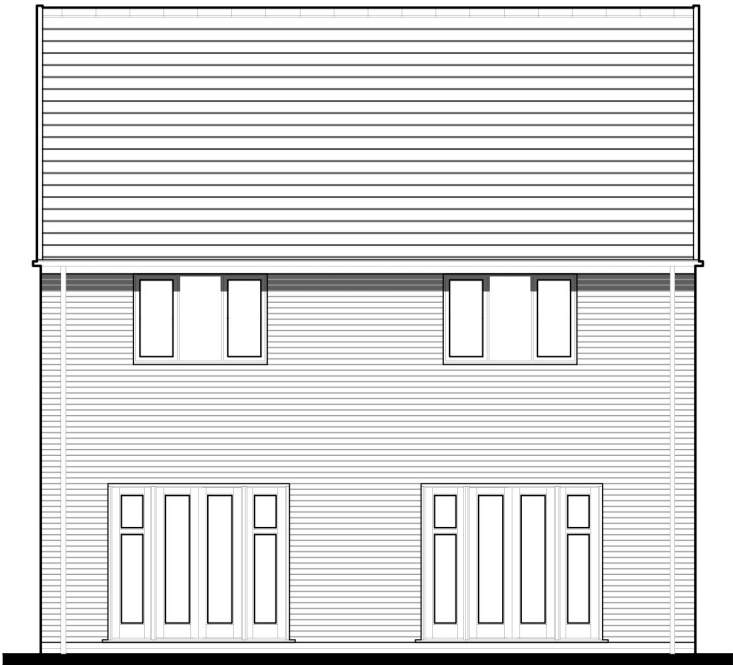

CL481
REAR ELEVATION



CL481
SIDE ELEVATION


Harwood

BRICK
CL481.PL-01

DATE: MARCH 2020 REV:
SCALE: 1:100 @ A3

DRAWN: CN 137.65m²
CHECKED: GPM 1482ft²

BLOOR HOMES

 


Scale 1:100
Issue 4.4



CL481-1
FRONT ELEVATION



CL481-1
SIDE ELEVATION

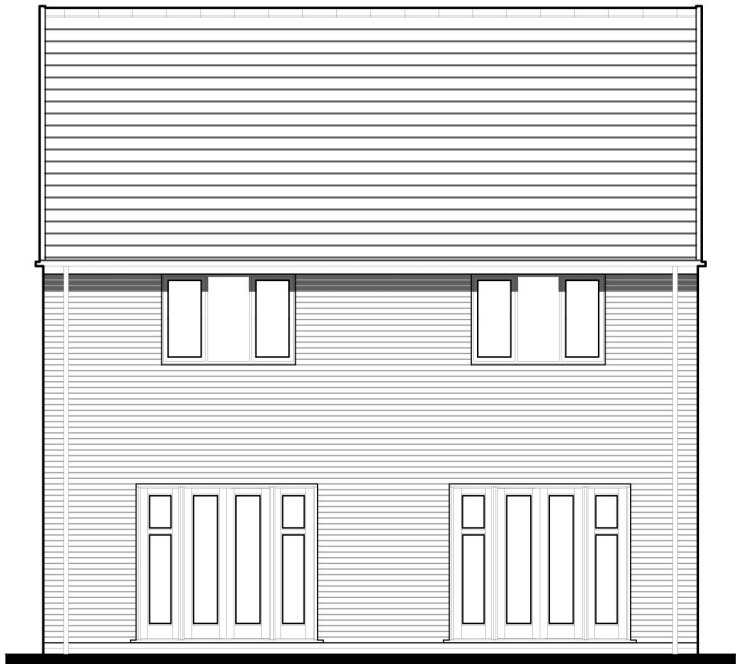

CL481-1
REAR ELEVATION



CL481-1
SIDE ELEVATION

Harwood
BRICK
CL481-1.PL-01

DATE: MARCH 2020 REV:
SCALE: 1:100 @ A3

DRAWN: JG 137.65m²
CHECKED: GPM 1482ft²

BLOOR HOMES[®]



Scale 1:100
Issue 4.4



CL481
FRONT ELEVATION



CL481
SIDE ELEVATION



CL481
REAR ELEVATION



CL481
SIDE ELEVATION

Harwood

BOARDING
CL481.PL-02

DATE: MARCH 2020 REV:
SCALE: 1:100 @ A3

DRAWN: CN 137.65m²
CHECKED: GPM 1482ft²

BLOOR HOMES




Scale 1:100
Issue 4.4



CL481-1
FRONT ELEVATION



CL481-1
SIDE ELEVATION

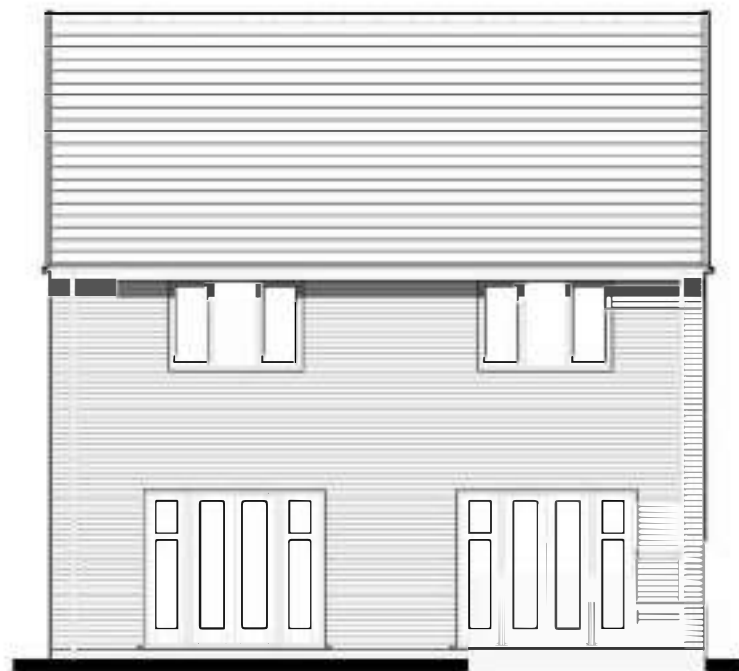

CL481-1
REAR ELEVATION



CL481-1
SIDE ELEVATION

Harwood


BOARDING

CL481-1.PL-02


DATE: MARCH 2020 REV:
SCALE: 1:100 @ A3

DRAWN: JG 137.65m²
CHECKED: GPM 1482ft²


BLOOR HOMES

 

Scale 1:100
Issue 4.8

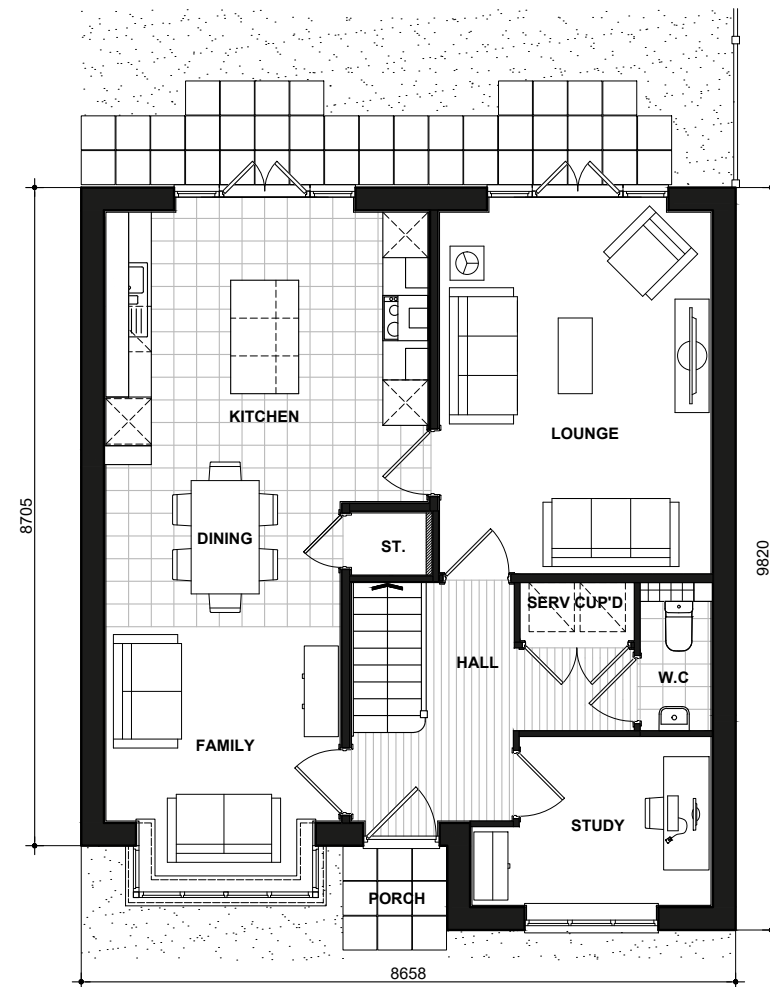

GROUND FLOOR PLAN

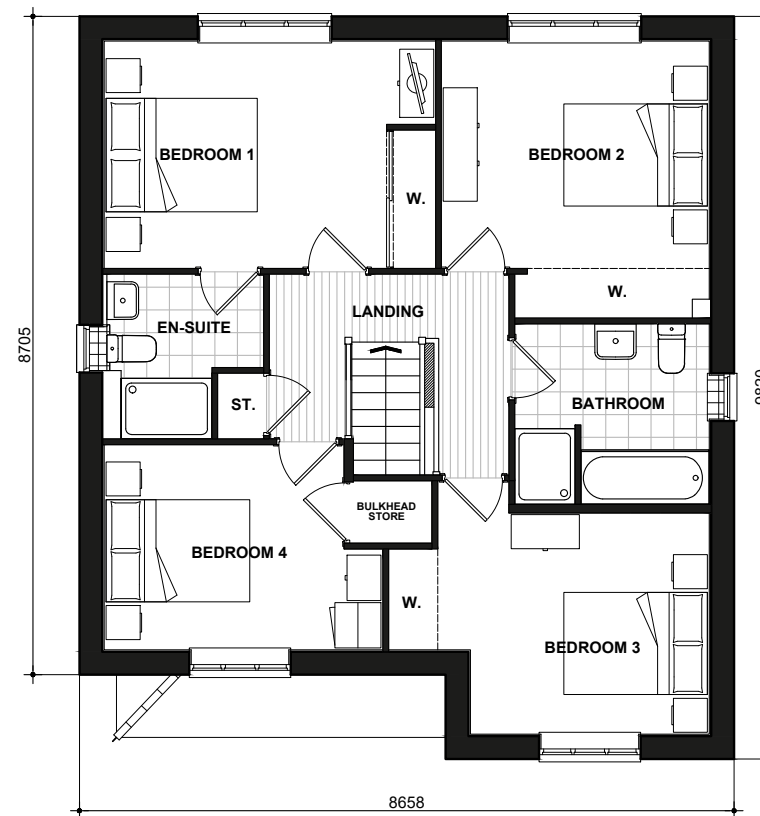


FIRST FLOOR PLAN

Harwood


481.PL-05

DATE: JULY 2019
SCALE: 1:100 @ A3
DRAWN: CN
CHECKED: GPM
REV:
139.14m²
1498ft²


BLOOR HOMES

 

Scale 1:100
Issue 4.8

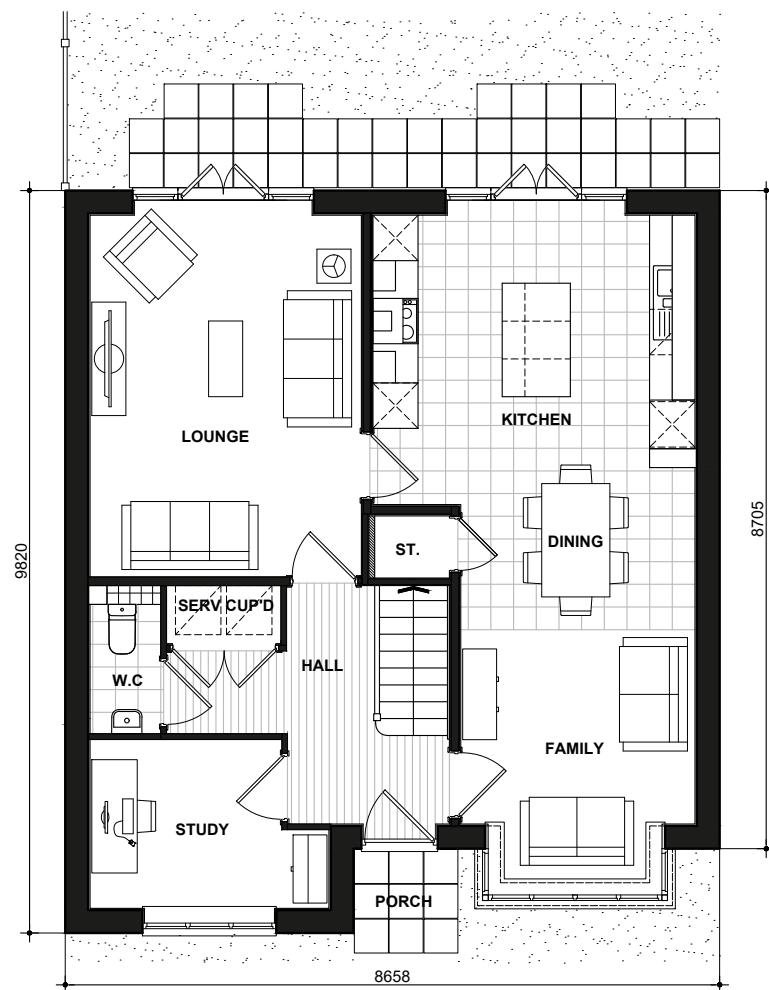

GROUND FLOOR PLAN

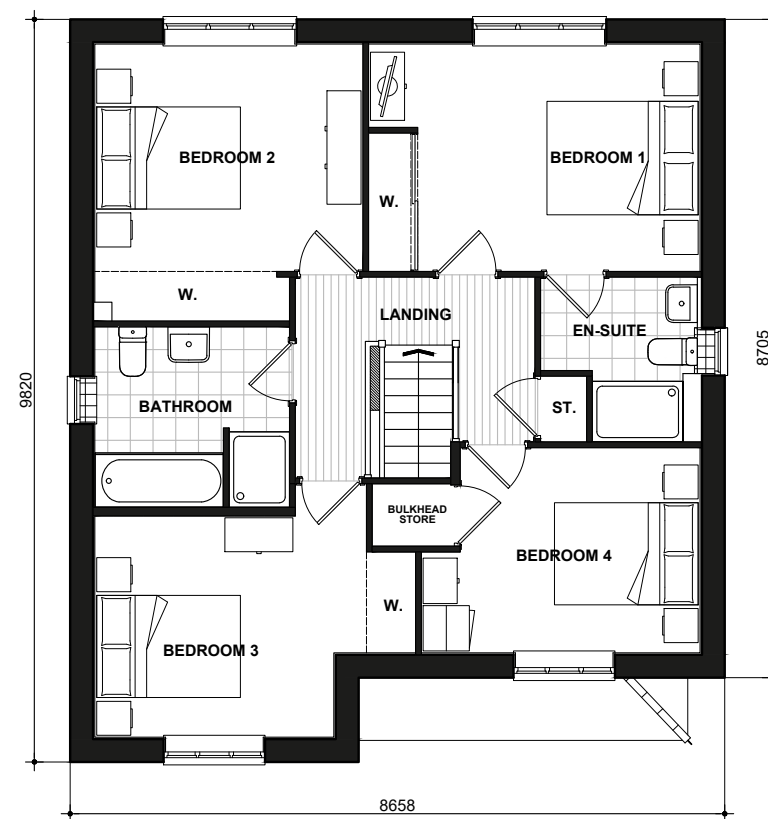


FIRST FLOOR PLAN

Harwood

481-1.PL-05

DATE: JULY 2019 REV:
SCALE: 1:100 @ A3
DRAWN: JDT 139.14 m²
CHECKED: GPM 1498 ft²


BLOOR HOMES

 


Scale 1:100
Issue 4.2



CL476
FRONT ELEVATION

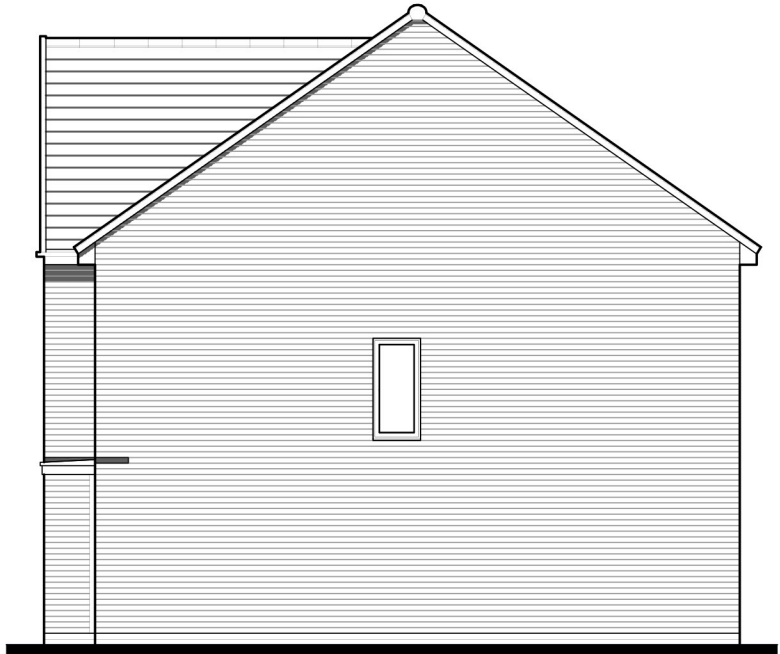

CL476
SIDE ELEVATION

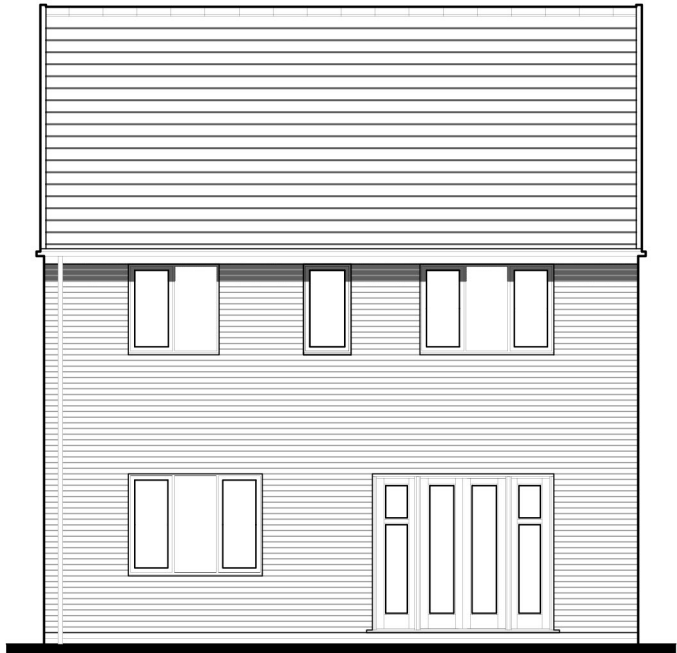

CL476
REAR ELEVATION



CL476
SIDE ELEVATION

Wyatt
BRICK
CL476.PL-01


DATE: FEB 2020
SCALE: 1:100 @ A3

DRAWN: MF
CHECKED: GPM

REV:

120.33m²
1295ft²

BLOOR HOMES

 


Scale 1:100
Issue 4.2



CL476-1
FRONT ELEVATION



CL476-1
SIDE ELEVATION

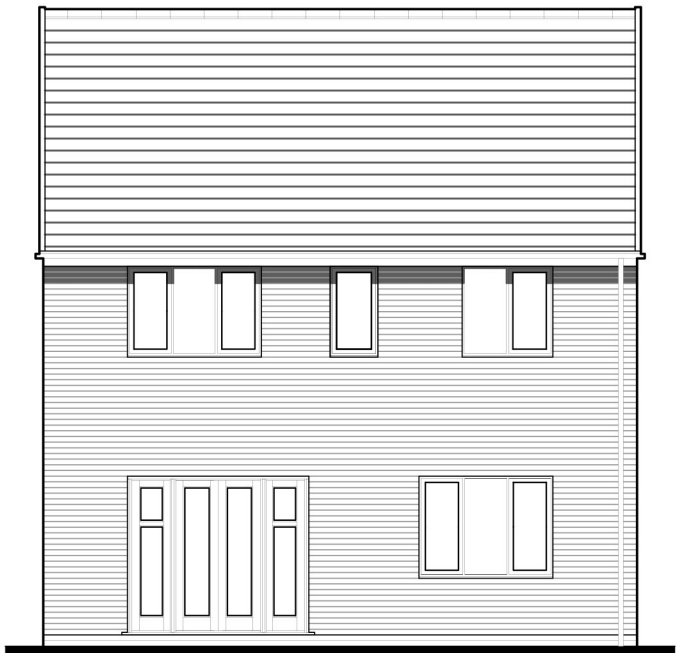

CL476-1
REAR ELEVATION



CL476-1
SIDE ELEVATION

Wyatt
BRICK
CL476-1.PL-01


DATE: FEB 2020
SCALE: 1:100 @ A3

DRAWN: MF
CHECKED: GPM

REV:

120.33m²
1295ft²


BLOOR HOMES

 


Scale 1:100
Issue 4.2



CL476
FRONT ELEVATION

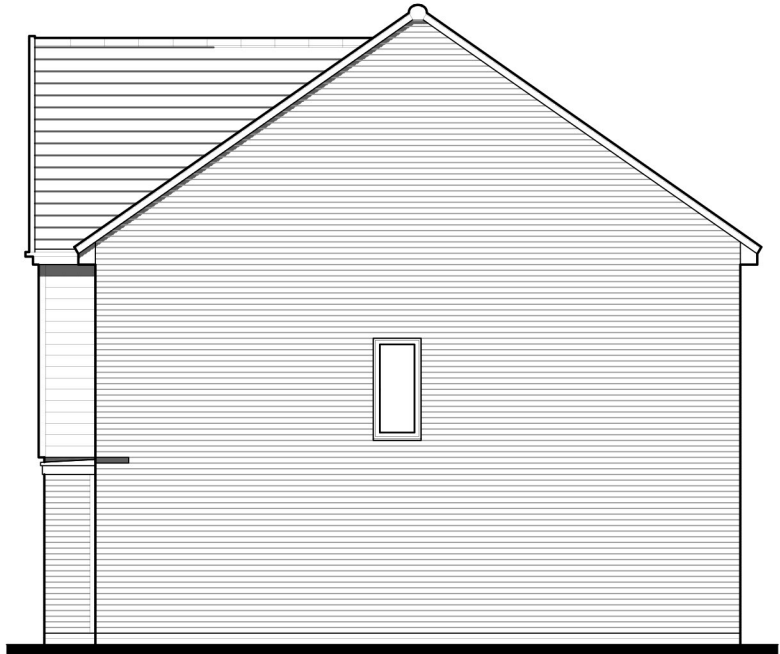

CL476
SIDE ELEVATION

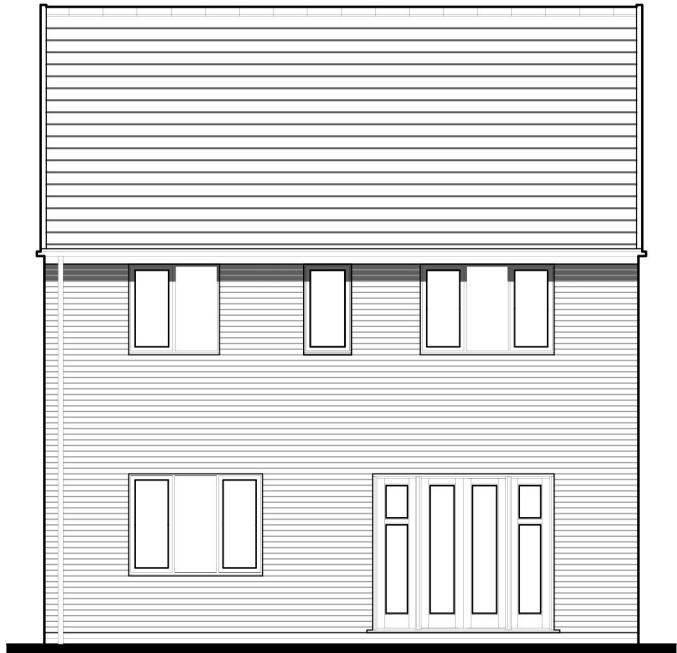

CL476
REAR ELEVATION



CL476
SIDE ELEVATION

Wyatt

BOARDING
CL476.PL-02


DATE: FEB 2020
SCALE: 1:100 @ A3

DRAWN: MF
CHECKED: GPM

REV:

120.33m²
1295ft²

BLOOR HOMES

 


Scale 1:100
Issue 4.2



CL476-1
FRONT ELEVATION



CL476-1
SIDE ELEVATION

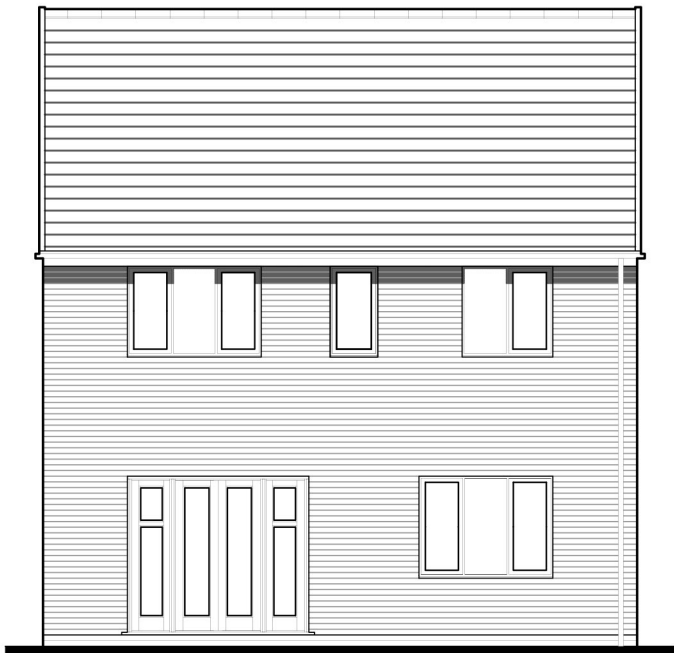

CL476-1
REAR ELEVATION



CL476-1
SIDE ELEVATION

Wyatt
BOARDING
CL476-1.PL-02

DATE: FEB 2020
SCALE: 1:100 @ A3

DRAWN: MF
CHECKED: GPM


REV:

120.33m²
1295ft²


BLOOR HOMES



Scale 1:100
Issue 4.2

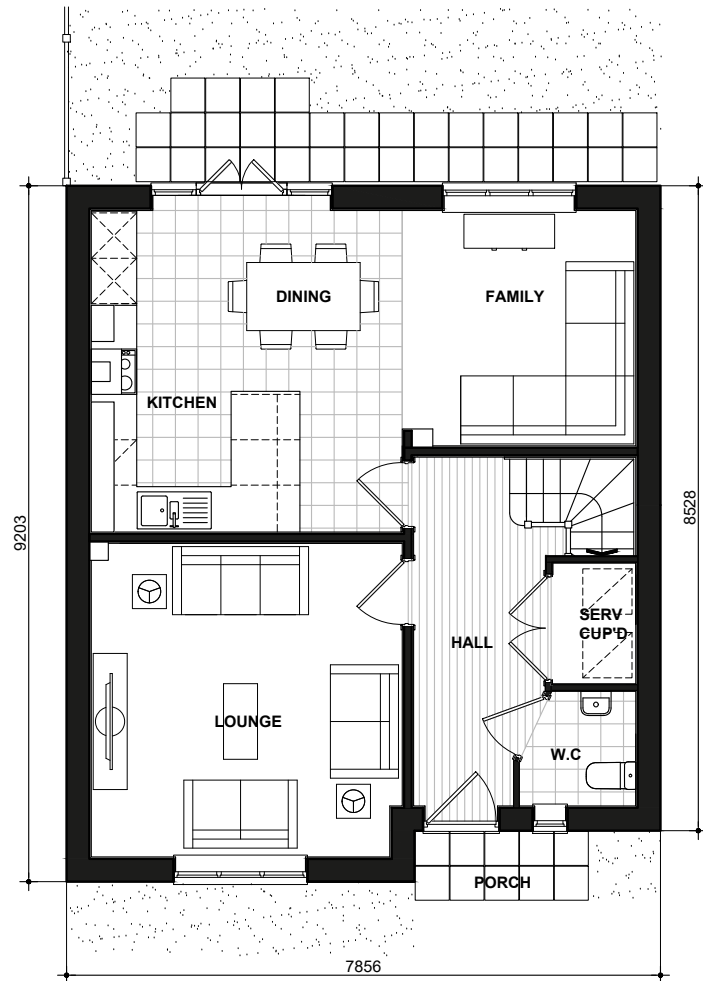

GROUND FLOOR PLAN

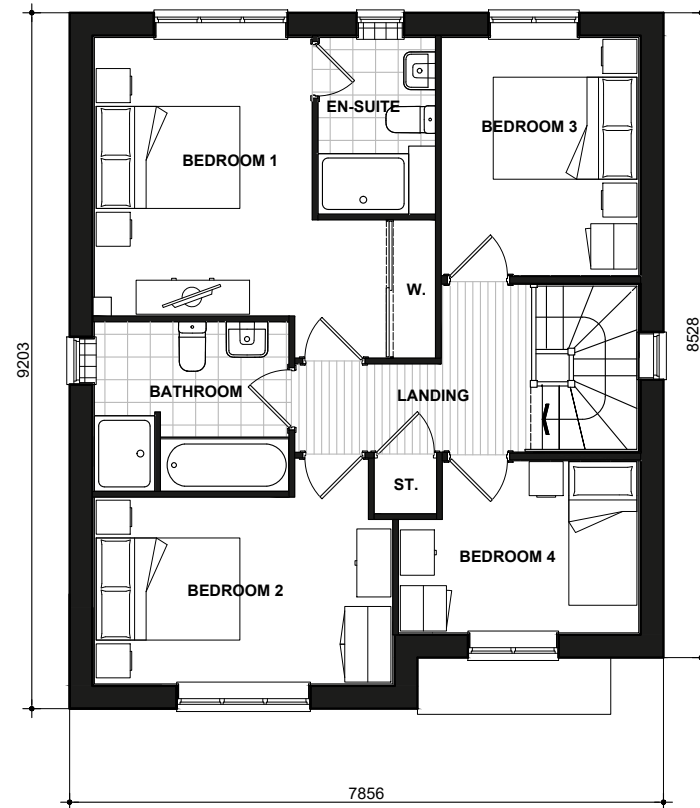

FIRST FLOOR PLAN

Wyatt

FLOOR PLANS

CL476.PL-04

DATE: FEB 2020
SCALE: 1:100 @ A3
DRAWN: MF
CHECKED: GPM
REV:
120.33m²
1295ft²

BLOOR HOMES