


The contractor is responsible to ensure that no products are to be utilised that do not comply with relevant British and/or European Standards and/or Codes of Practice, COSHH Regulations, Construction Regulations, or which are known or suspected at the time of product selection and/or construction to be deleterious to health and safety or to durability of the work or not in accordance with good building practices.

The contractor is responsible for checking dimensions, tolerances, levels and references. This drawing is to be read in conjunction with all relevant consultants or specialists drawings. Any discrepancy is to be notified to Surveyors to Education Ltd and rectified before proceeding with the works on site or shop drawings.


Where an item is covered by drawings to different scales, the larger scale drawing is to be worked to.

Figured dimensions to be worked to in all cases.

This drawing and the copyrights and patents therein are the property of Surveyors to Education and may not be used or reproduced without consent or attribution.

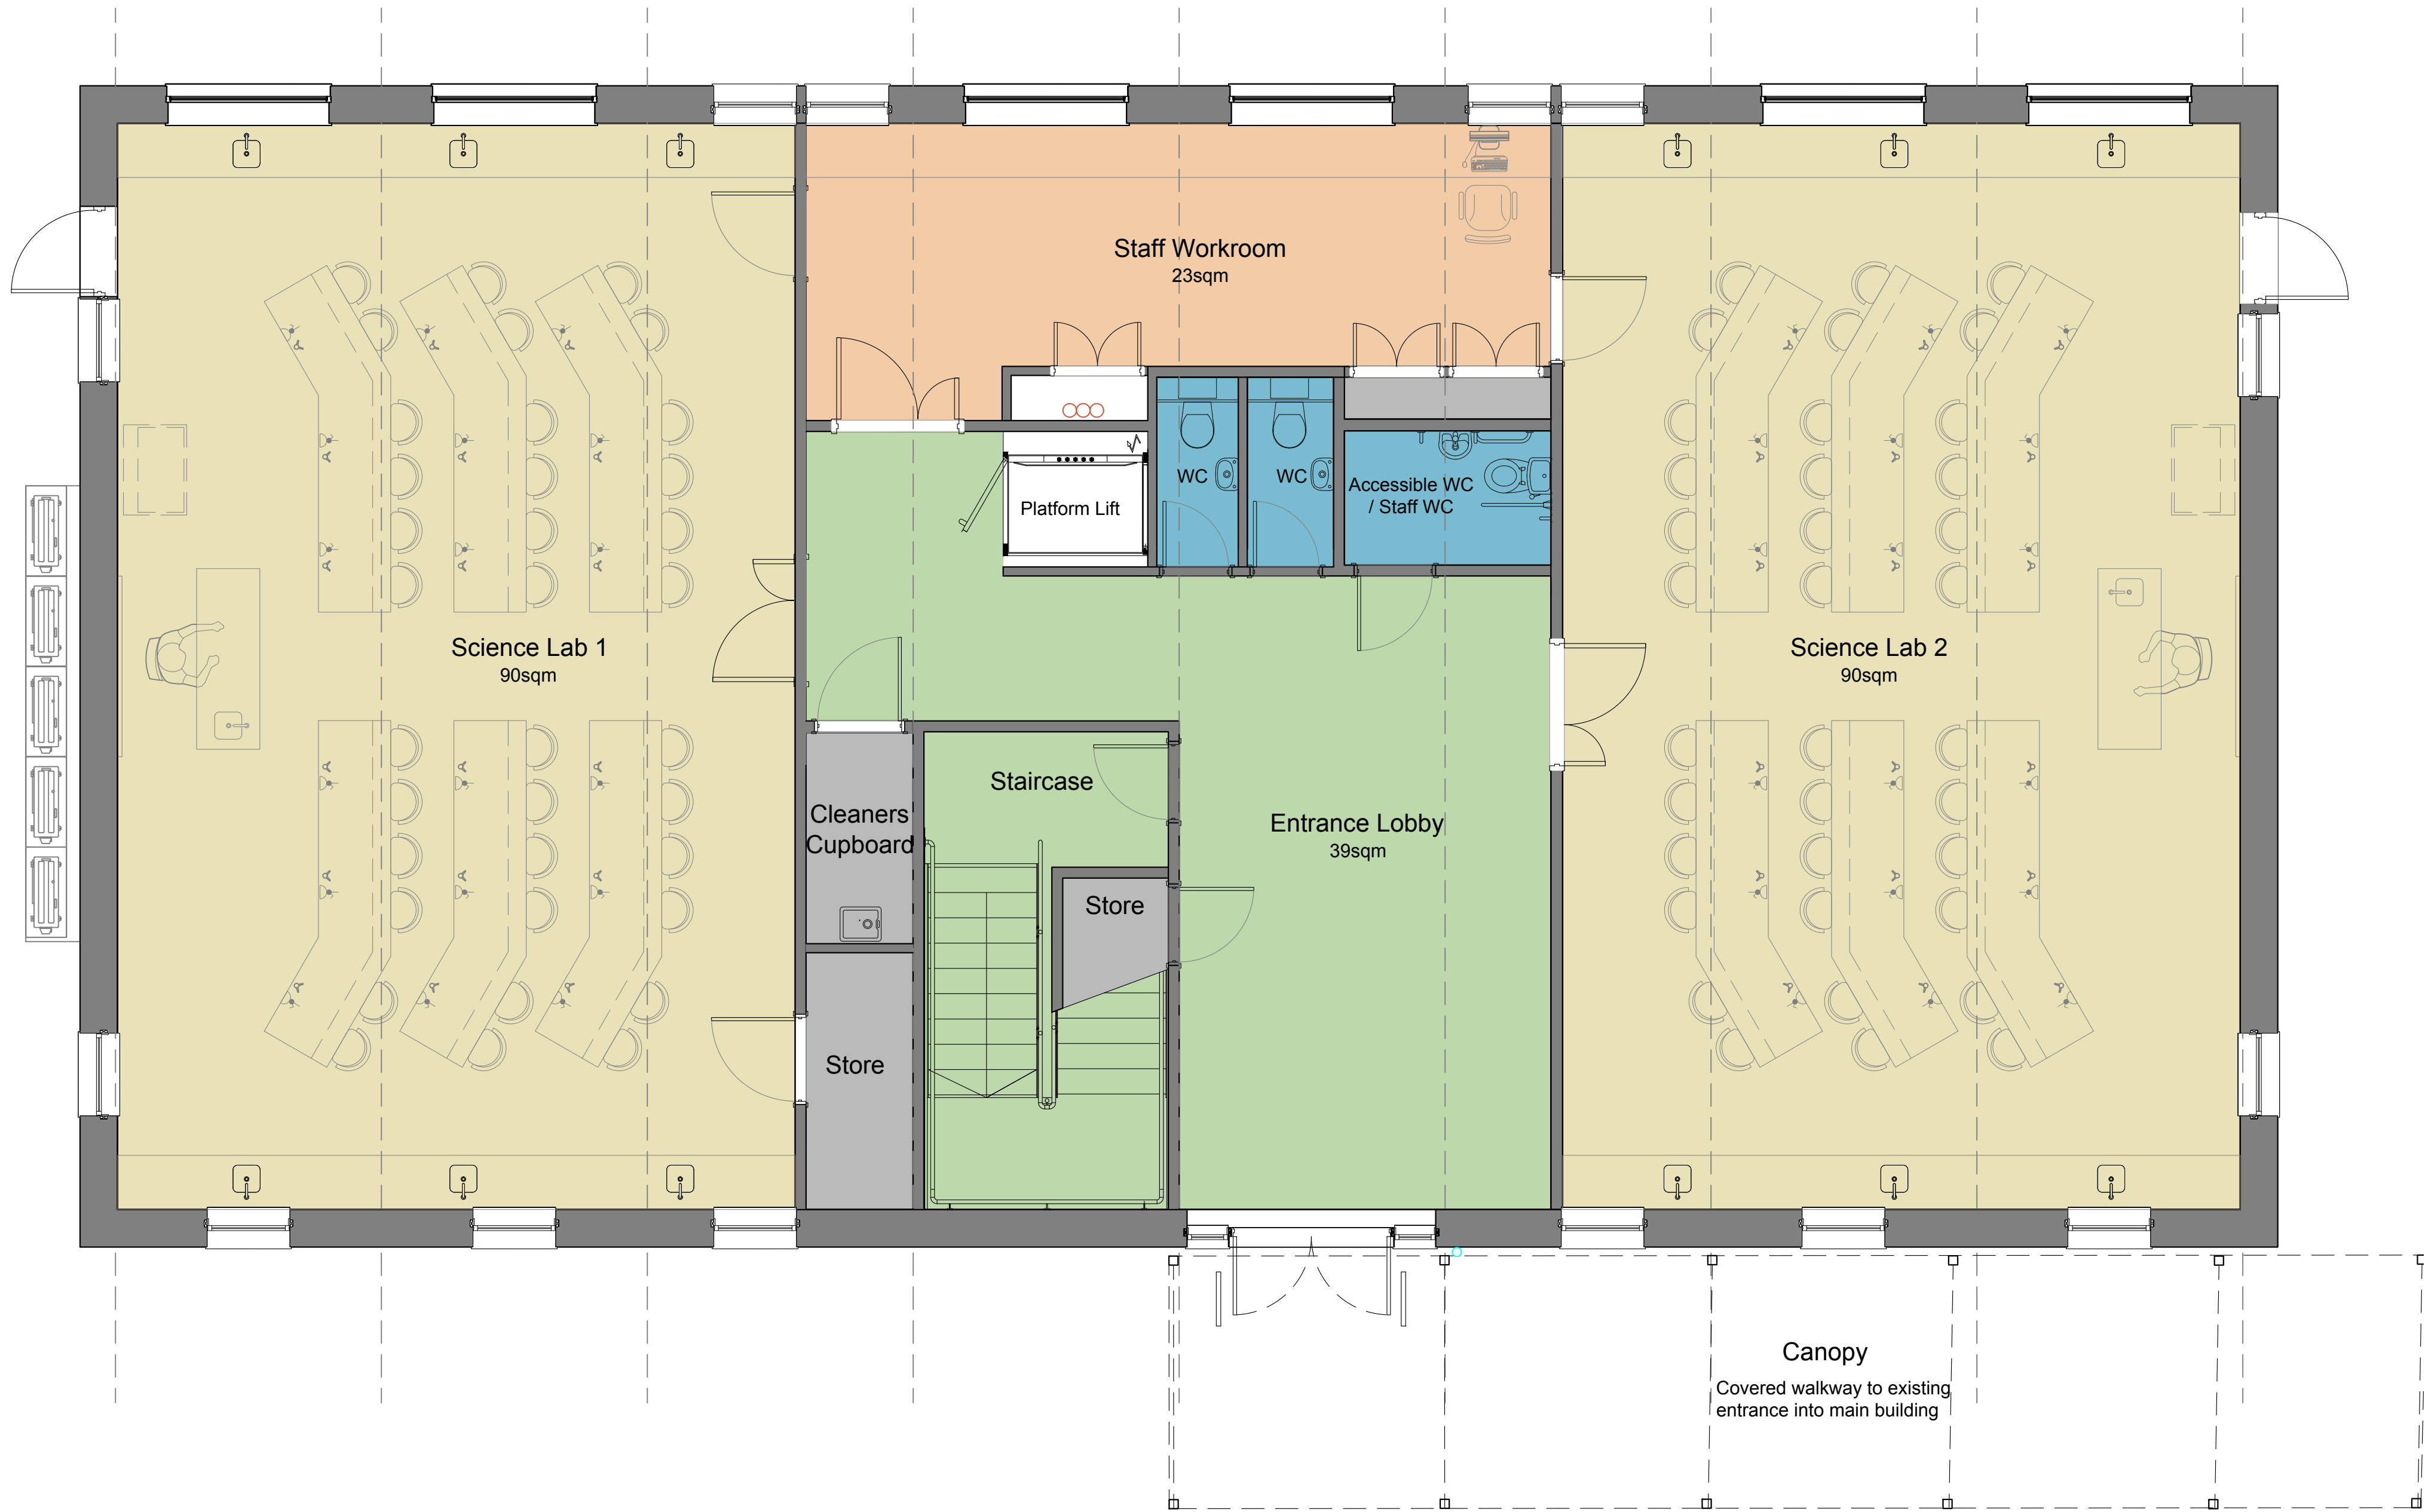

0 Proposed Ground Floor Plan GEA: 312 sqm
(SCALE 1:50)

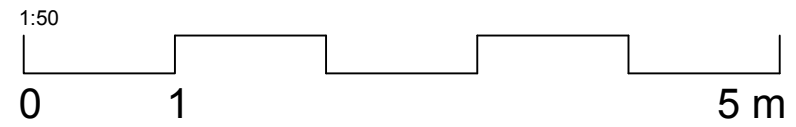

P2:	Scale bar added. Canopy added.	EH	RP	16/11/23
P1:	PLANNING ISSUE	EH	RP	18/10/23
B:	Updated to comments	EH	WT	20/09/23
A:	Developed and updated to comments	EH	RP	12/05/23
--:	Issued for comment.	EH	RP	25/03/23

Rev.	Description	D	C	Date
S2e Surveyors to Education ACADEMY PREMISES PLANNING & FUNDING CONSULTANTS				
CLIENT: Redmoor Academy				
PROJECT ADDRESS: Redmoor Academy Wykin Road, Hinckley, Leicestershire, LE10 0EP				
PROJECT: New Science Block				
TITLE: Proposed Ground Floor Plan				
DRAWN:	CHECKED:	ISSUE:	DATE:	
EH	RP	PLANNING	25/03/2023	
JOB NO:	DRG NO:	SCALE @ A1:		REVISION:
23216	110	1:50		P2