


The contractor is responsible to ensure that no products are to be utilised that do not comply with relevant British and/or European Standards and/or Codes of Practice, COSHH Regulations, Construction Regulations, or which are known or suspected at the time of product selection and/or construction to be deleterious to health and safety or to durability of the work or not in accordance with good building practices.

The contractor is responsible for checking dimensions, tolerances, levels and references. This drawing is to be read in conjunction with all relevant consultants or specialists drawings. Any discrepancy is to be notified to Surveyors to Education Ltd and rectified before proceeding with the works on site or shop drawings.

Where an item is covered by drawings to different scales, the larger scale drawing is to be worked to.

Figured dimensions to be worked to in all cases.

This drawing and the copyrights and patents therein are the property of Surveyors to Education and may not be used or reproduced without consent or attribution.

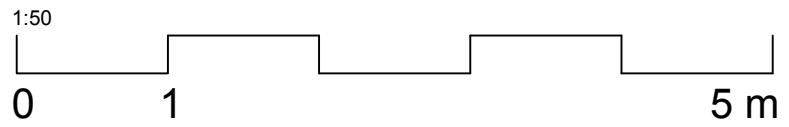

1 Proposed First Floor Plan GEA: 312 sqm  
(SCALE 1:50)

|     |                                        |    |    |          |
|-----|----------------------------------------|----|----|----------|
| P2: | Scale bar added                        | EH | RP | 16/11/23 |
| P1: | PLANNING ISSUE                         | EH | RP | 18/10/23 |
| B:  | Updated to comments. Chem store added. | EH | WT | 20/09/23 |
| A:  | Developed and updated to comments      | EH | RP | 12/05/23 |
| --: | Issued for comment.                    | EH | RP | 25/03/23 |

| Rev.   | Description | D           | C          | Date |
|---|-------------|-------------|------------|------|
| <div><div><div>S2e</div><div>Surveyors to Education</div><div>ACADEMY PREMISES PLANNING &amp; FUNDING CONSULTANTS</div></div></div> |             |             |            |      |
| CLIENT:<br>Redmoor Academy   |             |             |            |      |
| PROJECT ADDRESS:<br>Redmoor Academy<br>Wykin Road, Hinckley,<br>Leicestershire,<br>LE10 0EP                                         |             |             |            |      |
| PROJECT:<br>New Science Block   |             |             |            |      |
| TITLE:<br>Proposed First Floor Plan                                                                                                 |             |             |            |      |
| DRAWN:   | CHECKED:    | ISSUE:      | DATE:      |      |
| EH   | RP          | PLANNING    | 25/03/2023 |      |
| JOB NO:   | DRG NO:     | SCALE @ A1: | REVISION:  |      |
| 23216   | 111         | 1:50        | P2         |      |