



A Proposed Elevation A - Front Elevation
(SCALE 1:50)

KEY

- A** Rainscreen Cladding
Shades of white or light grey
- B** Feature Rainscreen Cladding
Burgundy
- C** Aluminium Framed Glazing
Framing PPC mid grey
- D** Brickwork
Red brick similar to existing
- E** Metal Profile Roofing
- F** Aluminium Rainwater Goods
PPC mid grey
- G** Brickwork Plinth
Blue engineering brick
-


The contractor is responsible to ensure that no products are to be utilised that do not comply with relevant British and/or European Standards and/or Codes of Practice, COSHH Regulations, Construction Regulations, or which are known or suspected at the time of product selection and/or construction to be deleterious to health and safety or to durability of the work or not in accordance with good building practices.

The contractor is responsible for checking dimensions, tolerances, levels and references. This drawing is to be read in conjunction with all relevant consultants or specialists drawings. Any discrepancy is to be notified to Surveyors to Education Ltd and rectified before proceeding with the works on site or shop drawings.

Where an item is covered by drawings to different scales, the larger scale drawing is to be worked to.

Figured dimensions to be worked to in all cases.

This drawing and the copyrights and patents therein are the property of Surveyors to Education and may not be used or reproduced without consent or attribution.

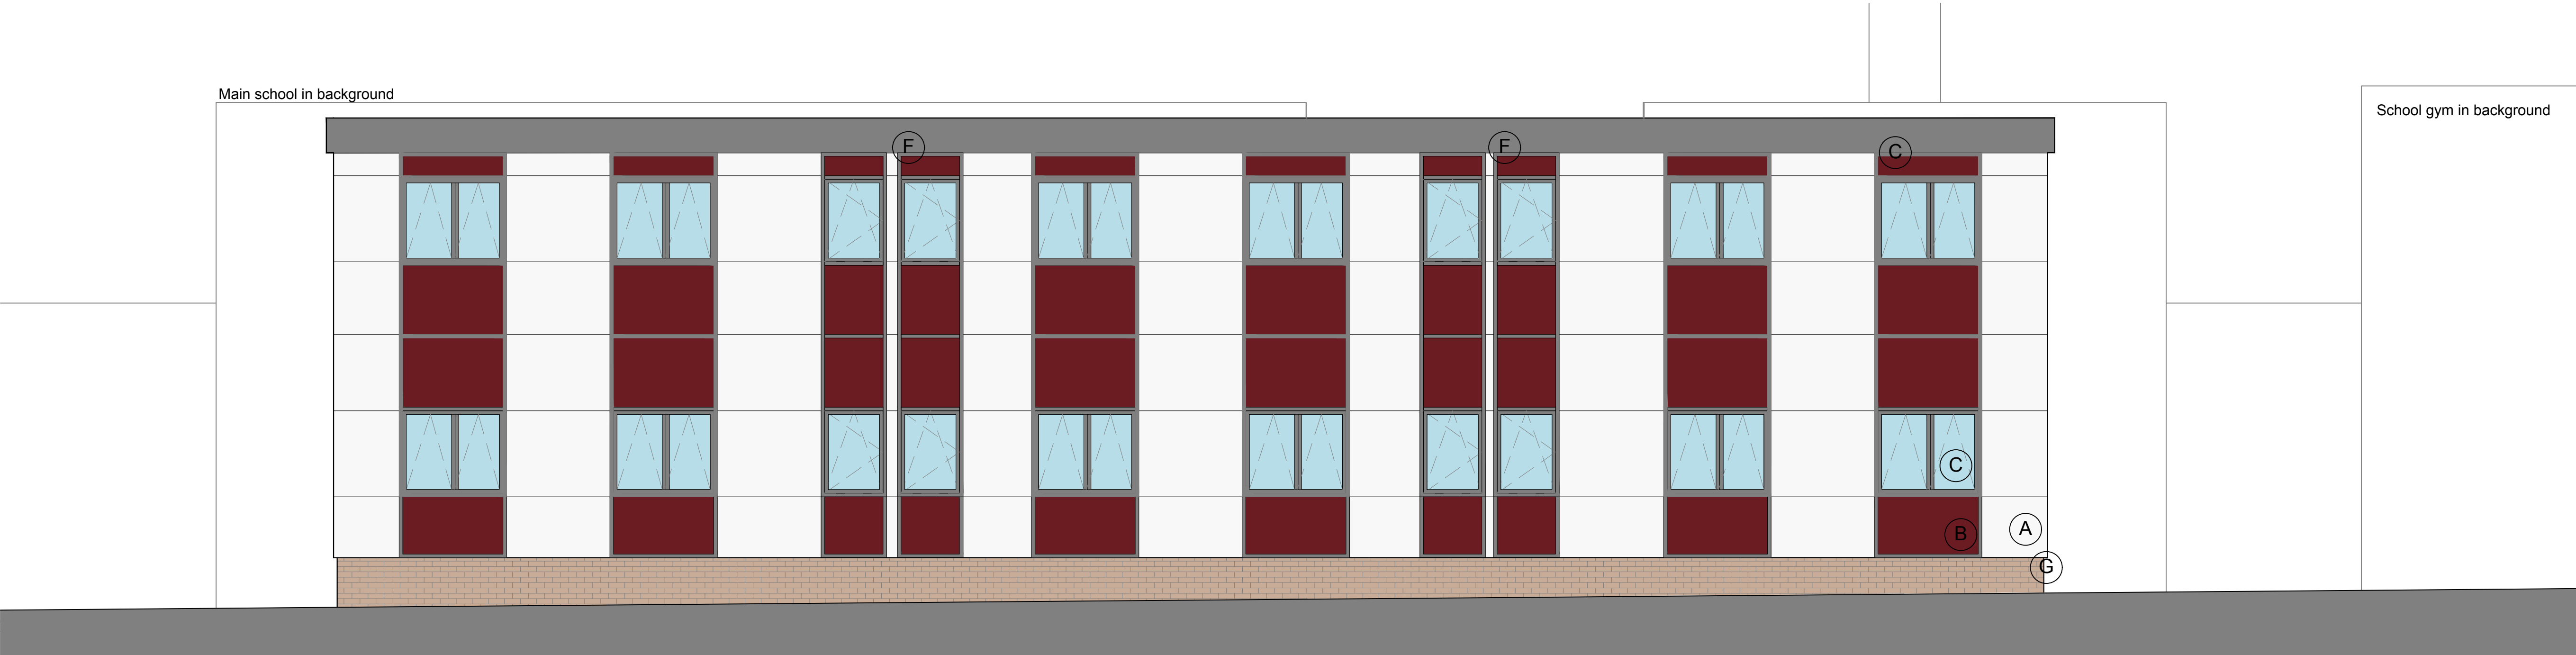


B Proposed Elevation B - Rear Elevation
(SCALE 1:50)



C Proposed Elevation C - Side Elevation
(SCALE 1:50)

D Proposed Elevation D - Side Elevation
(SCALE 1:50)

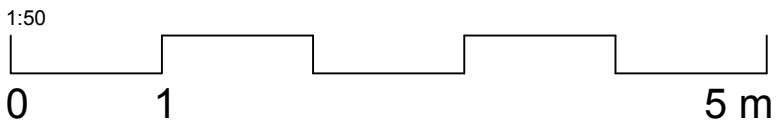

P2:	Scale bar added. Canopy elevations added.	EH	RP	16/11/23
P1:	PLANNING ISSUE	EH	RP	18/10/23
B:	Context added	EH	WT	04/10/23
A:	Updated to site levels	EH	RP	20/09/23
--:	Issued for comment.	EH	RP	12/05/23

Rev.	Description	D	C	Date
S2e Surveyors to Education ACADEMY PREMISES PLANNING & FUNDING CONSULTANTS				
CLIENT: Redmoor Academy				
PROJECT ADDRESS: Redmoor Academy Wykin Road, Hinckley, Leicestershire, LE10 0EP				
PROJECT: New Science Block				
TITLE: Proposed Elevations				
DRAWN:	CHECKED:	ISSUE:	DATE:	
EH	RP	PLANNING	12/05/2023	
JOB NO:	DRG NO:	SCALE @ A1:		REVISION:
23216	300	1:50		P2