



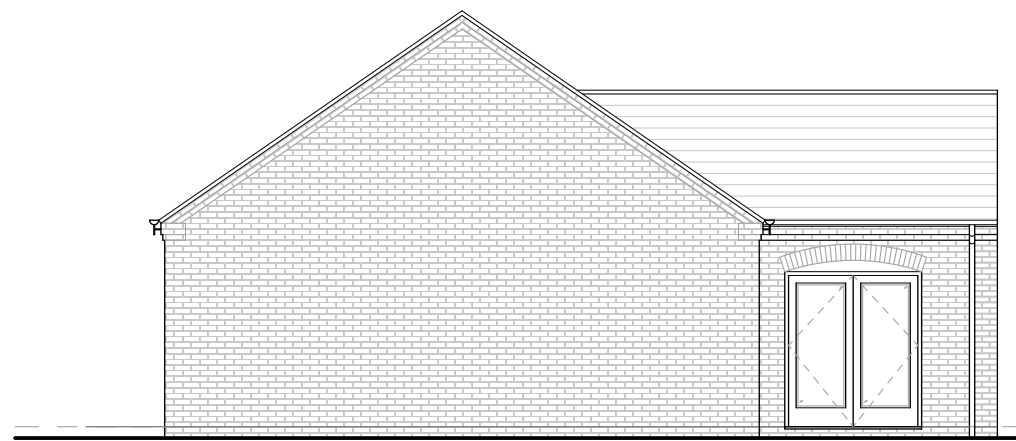

East Elevation

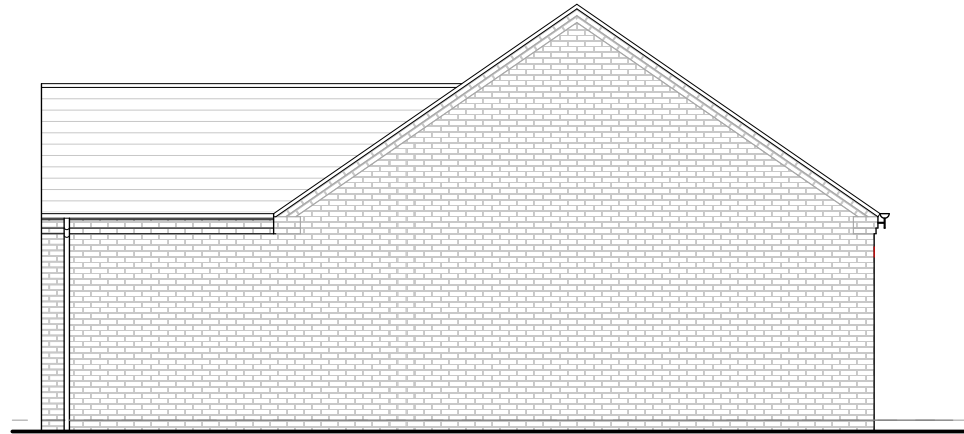


North Elevation




South Elevation



West Elevation

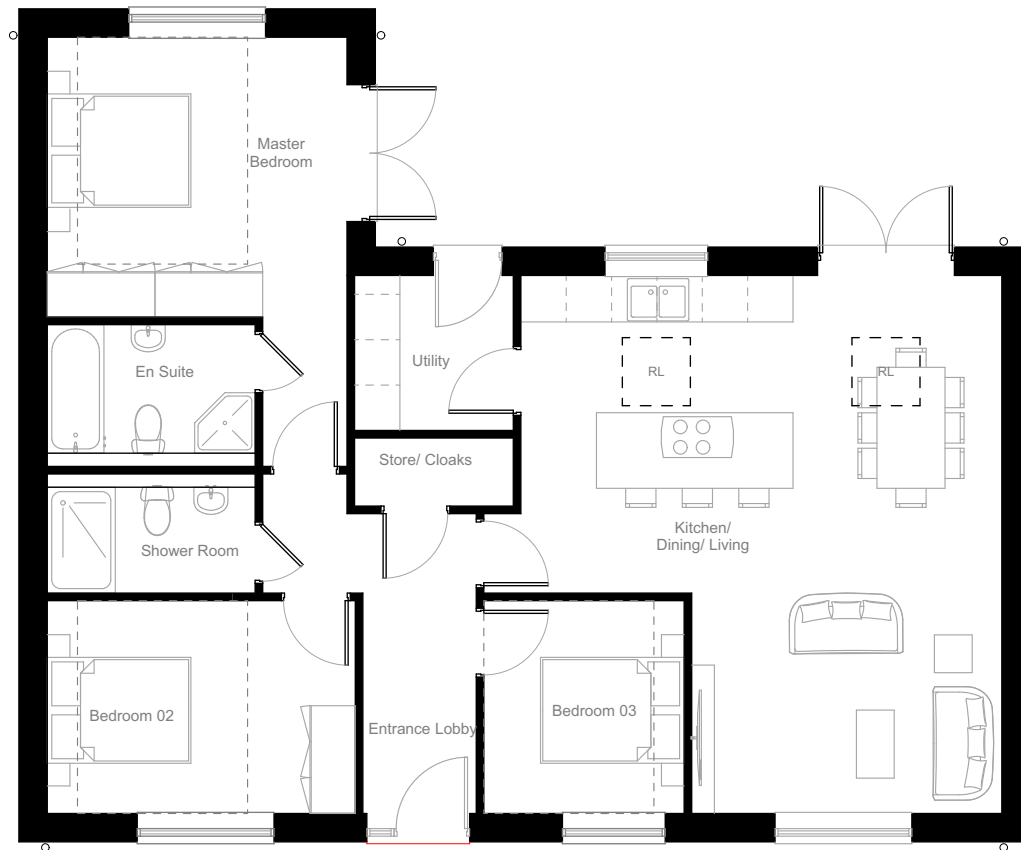

Ground Floor Plan

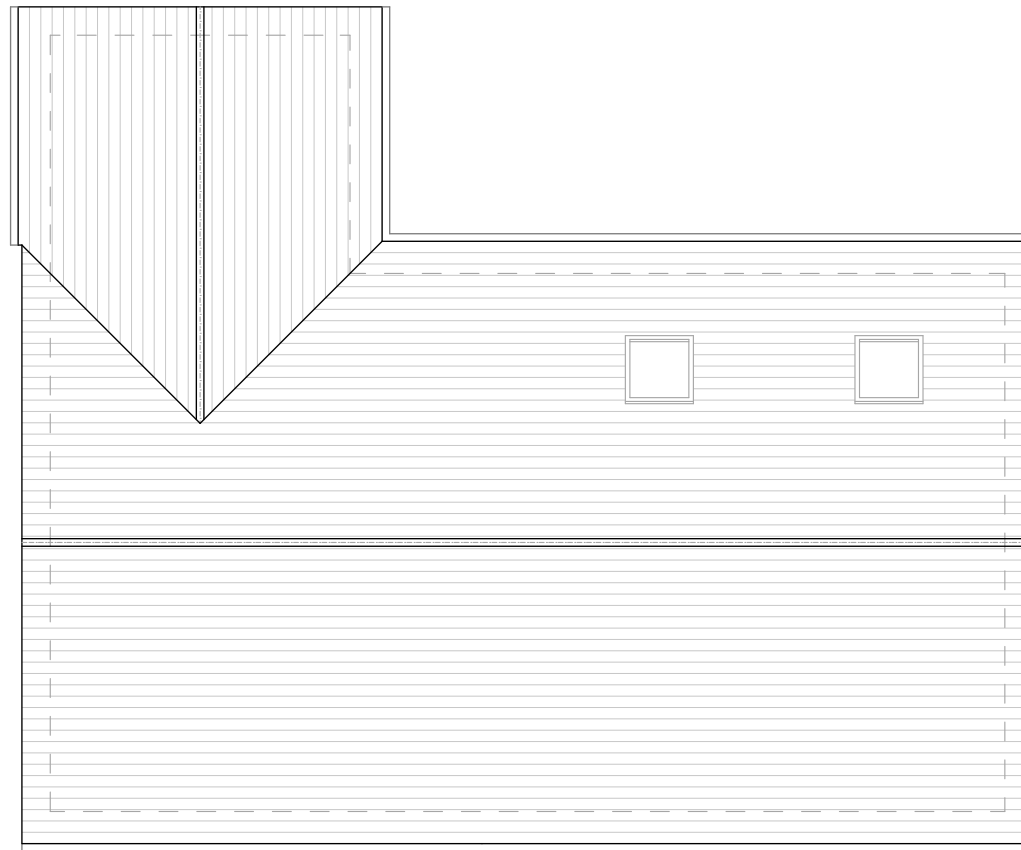

Roof Plan

Approved Drawings

[illegible]

Site Ref:

Project:
Proposed New Build Domestic Development on Land
to Rear of 122 Station Road, Market Bosworth

Drawing Title:
Approved Drawings

Drawing Reference:
1111-INK-STN-ZZ-DR-A-01504

Scale: 1:100@A2 Drawn by: DN

Status/Revision: S2 / P01 Checked by: -

Date: January 2025 Issued by: DN

inkDRAWN
ARCHITECTURE

Windermere House, 47 New Walk, Leicester, LE1 6TE

0116 2555114 www.inkdrawn.com mail@inkdrawn.com