


PREVIOUSLY APPROVED ELEVATIONS (DH330G)




FRONT ELEVATION
Scale 1:100

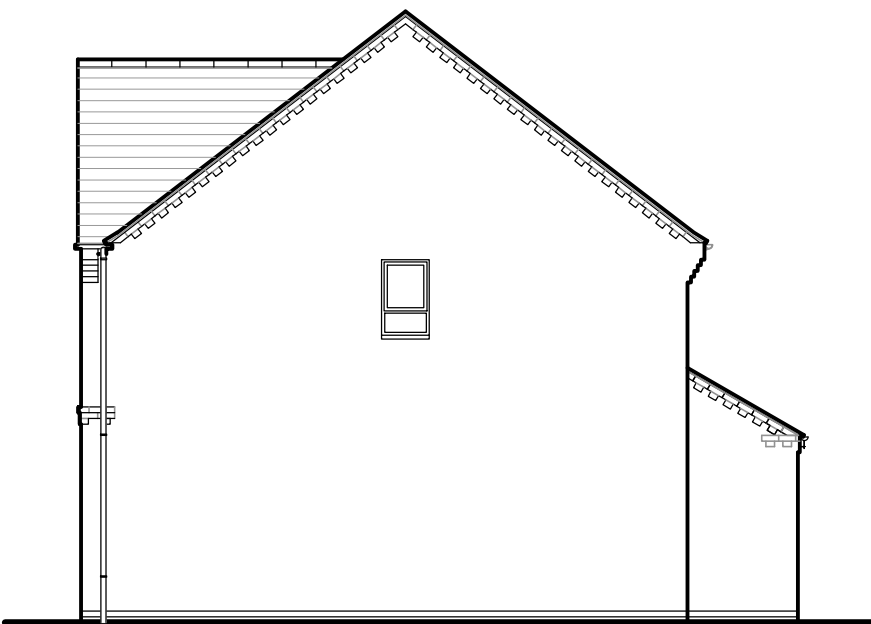

SIDE ELEVATION
Scale 1:100



REAR ELEVATION
Scale 1:100

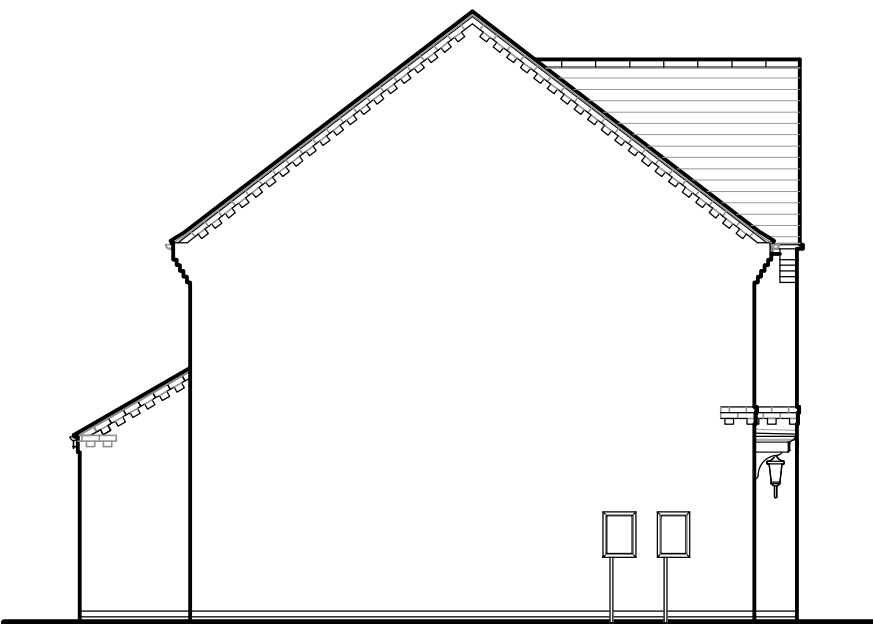


SIDE ELEVATION
Scale 1:100

PROPOSED ELEVATIONS (DH332)



FRONT ELEVATION
Scale 1:100

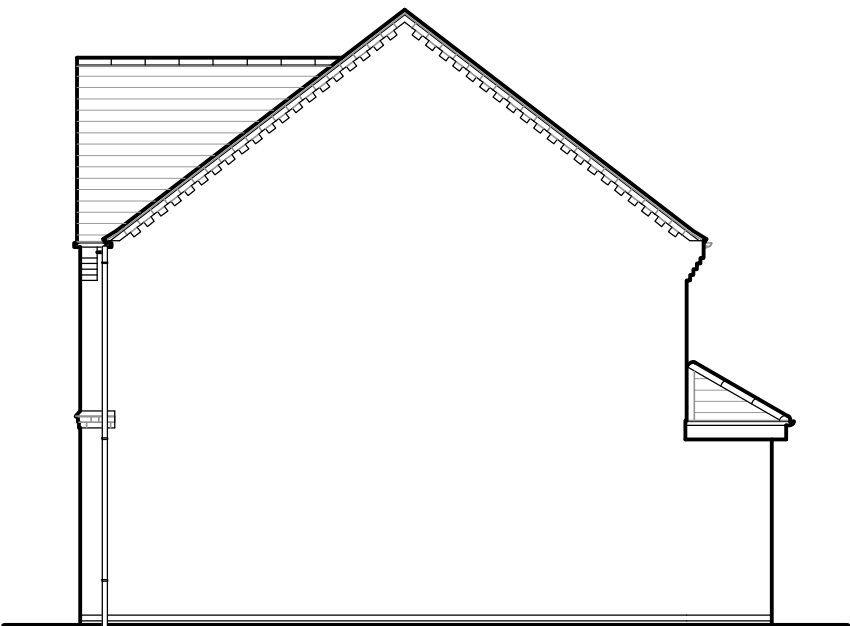

SIDE ELEVATION
Scale 1:100



REAR ELEVATION
Scale 1:100



SIDE ELEVATION
Scale 1:100


Drawing Number: 1186_112

Description: Comparison of Elevations (Plot 112)

Scale: 1:100 Date: 05/06/2025 Drawn: SW

Notes:
Number of PV panels and PV orientations are indicative only.

Rev:
-

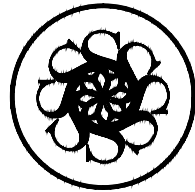

DAVIDSONS