


PREVIOUSLY APPROVED ELEVATIONS (DH330G)




FRONT ELEVATION
Scale 1:100

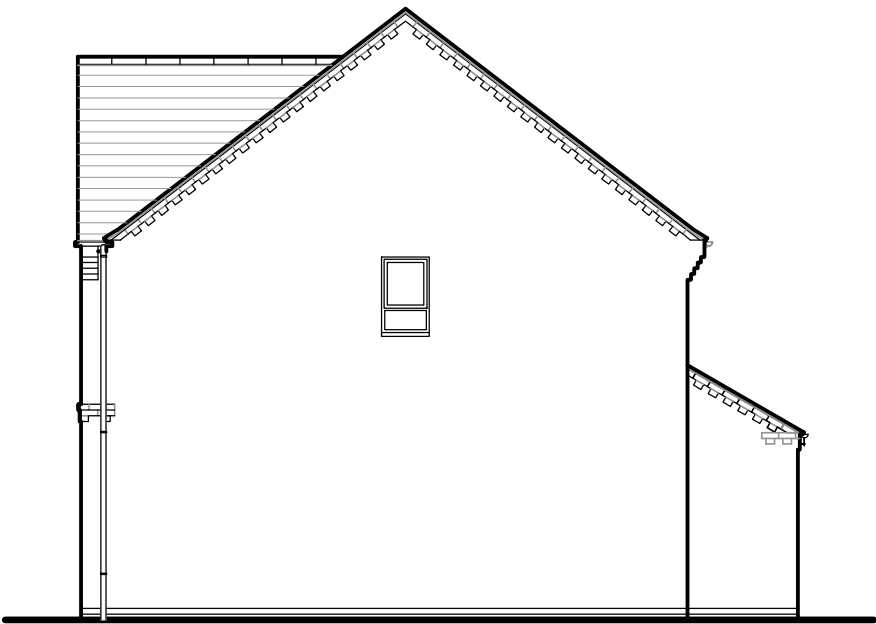

SIDE ELEVATION
Scale 1:100



REAR ELEVATION
Scale 1:100

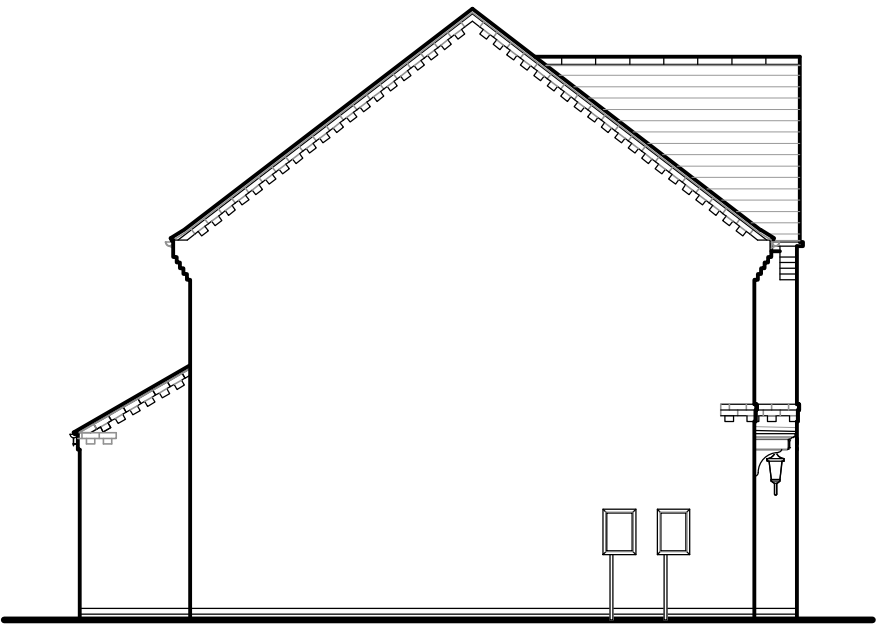


SIDE ELEVATION
Scale 1:100

PROPOSED ELEVATIONS (DH331)



FRONT ELEVATION
Scale 1:100

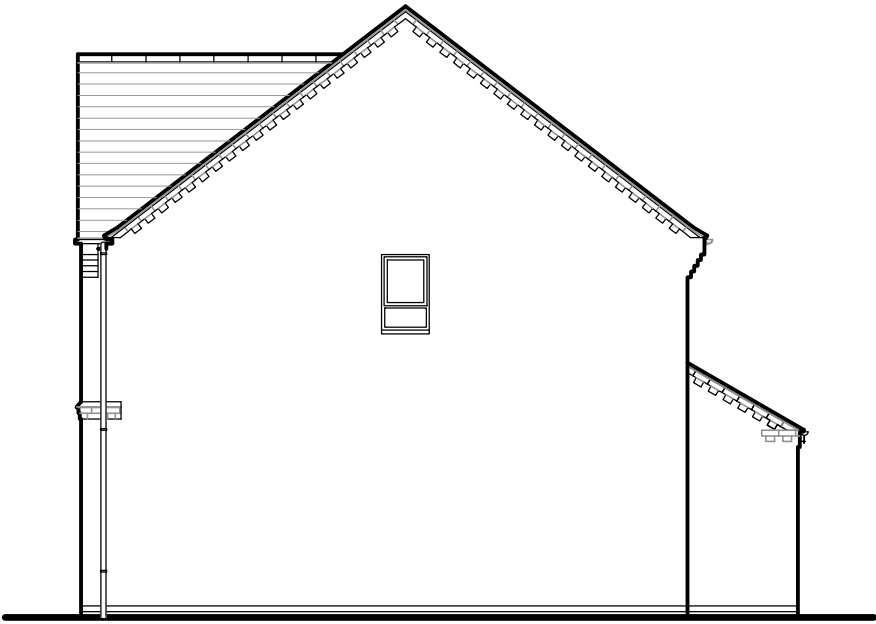


SIDE ELEVATION
Scale 1:100



REAR ELEVATION
Scale 1:100



SIDE ELEVATION
Scale 1:100

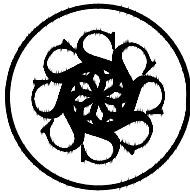

DAVIDSONS

Notes:
Number of PV panels and PV orientations are indicative only.

Rev:
.

Drawing Number: 1186_115

Description: Comparison of Elevations (Plot 115)

Scale: 1:100 Date: 05/06/2025 Drawn: SW