
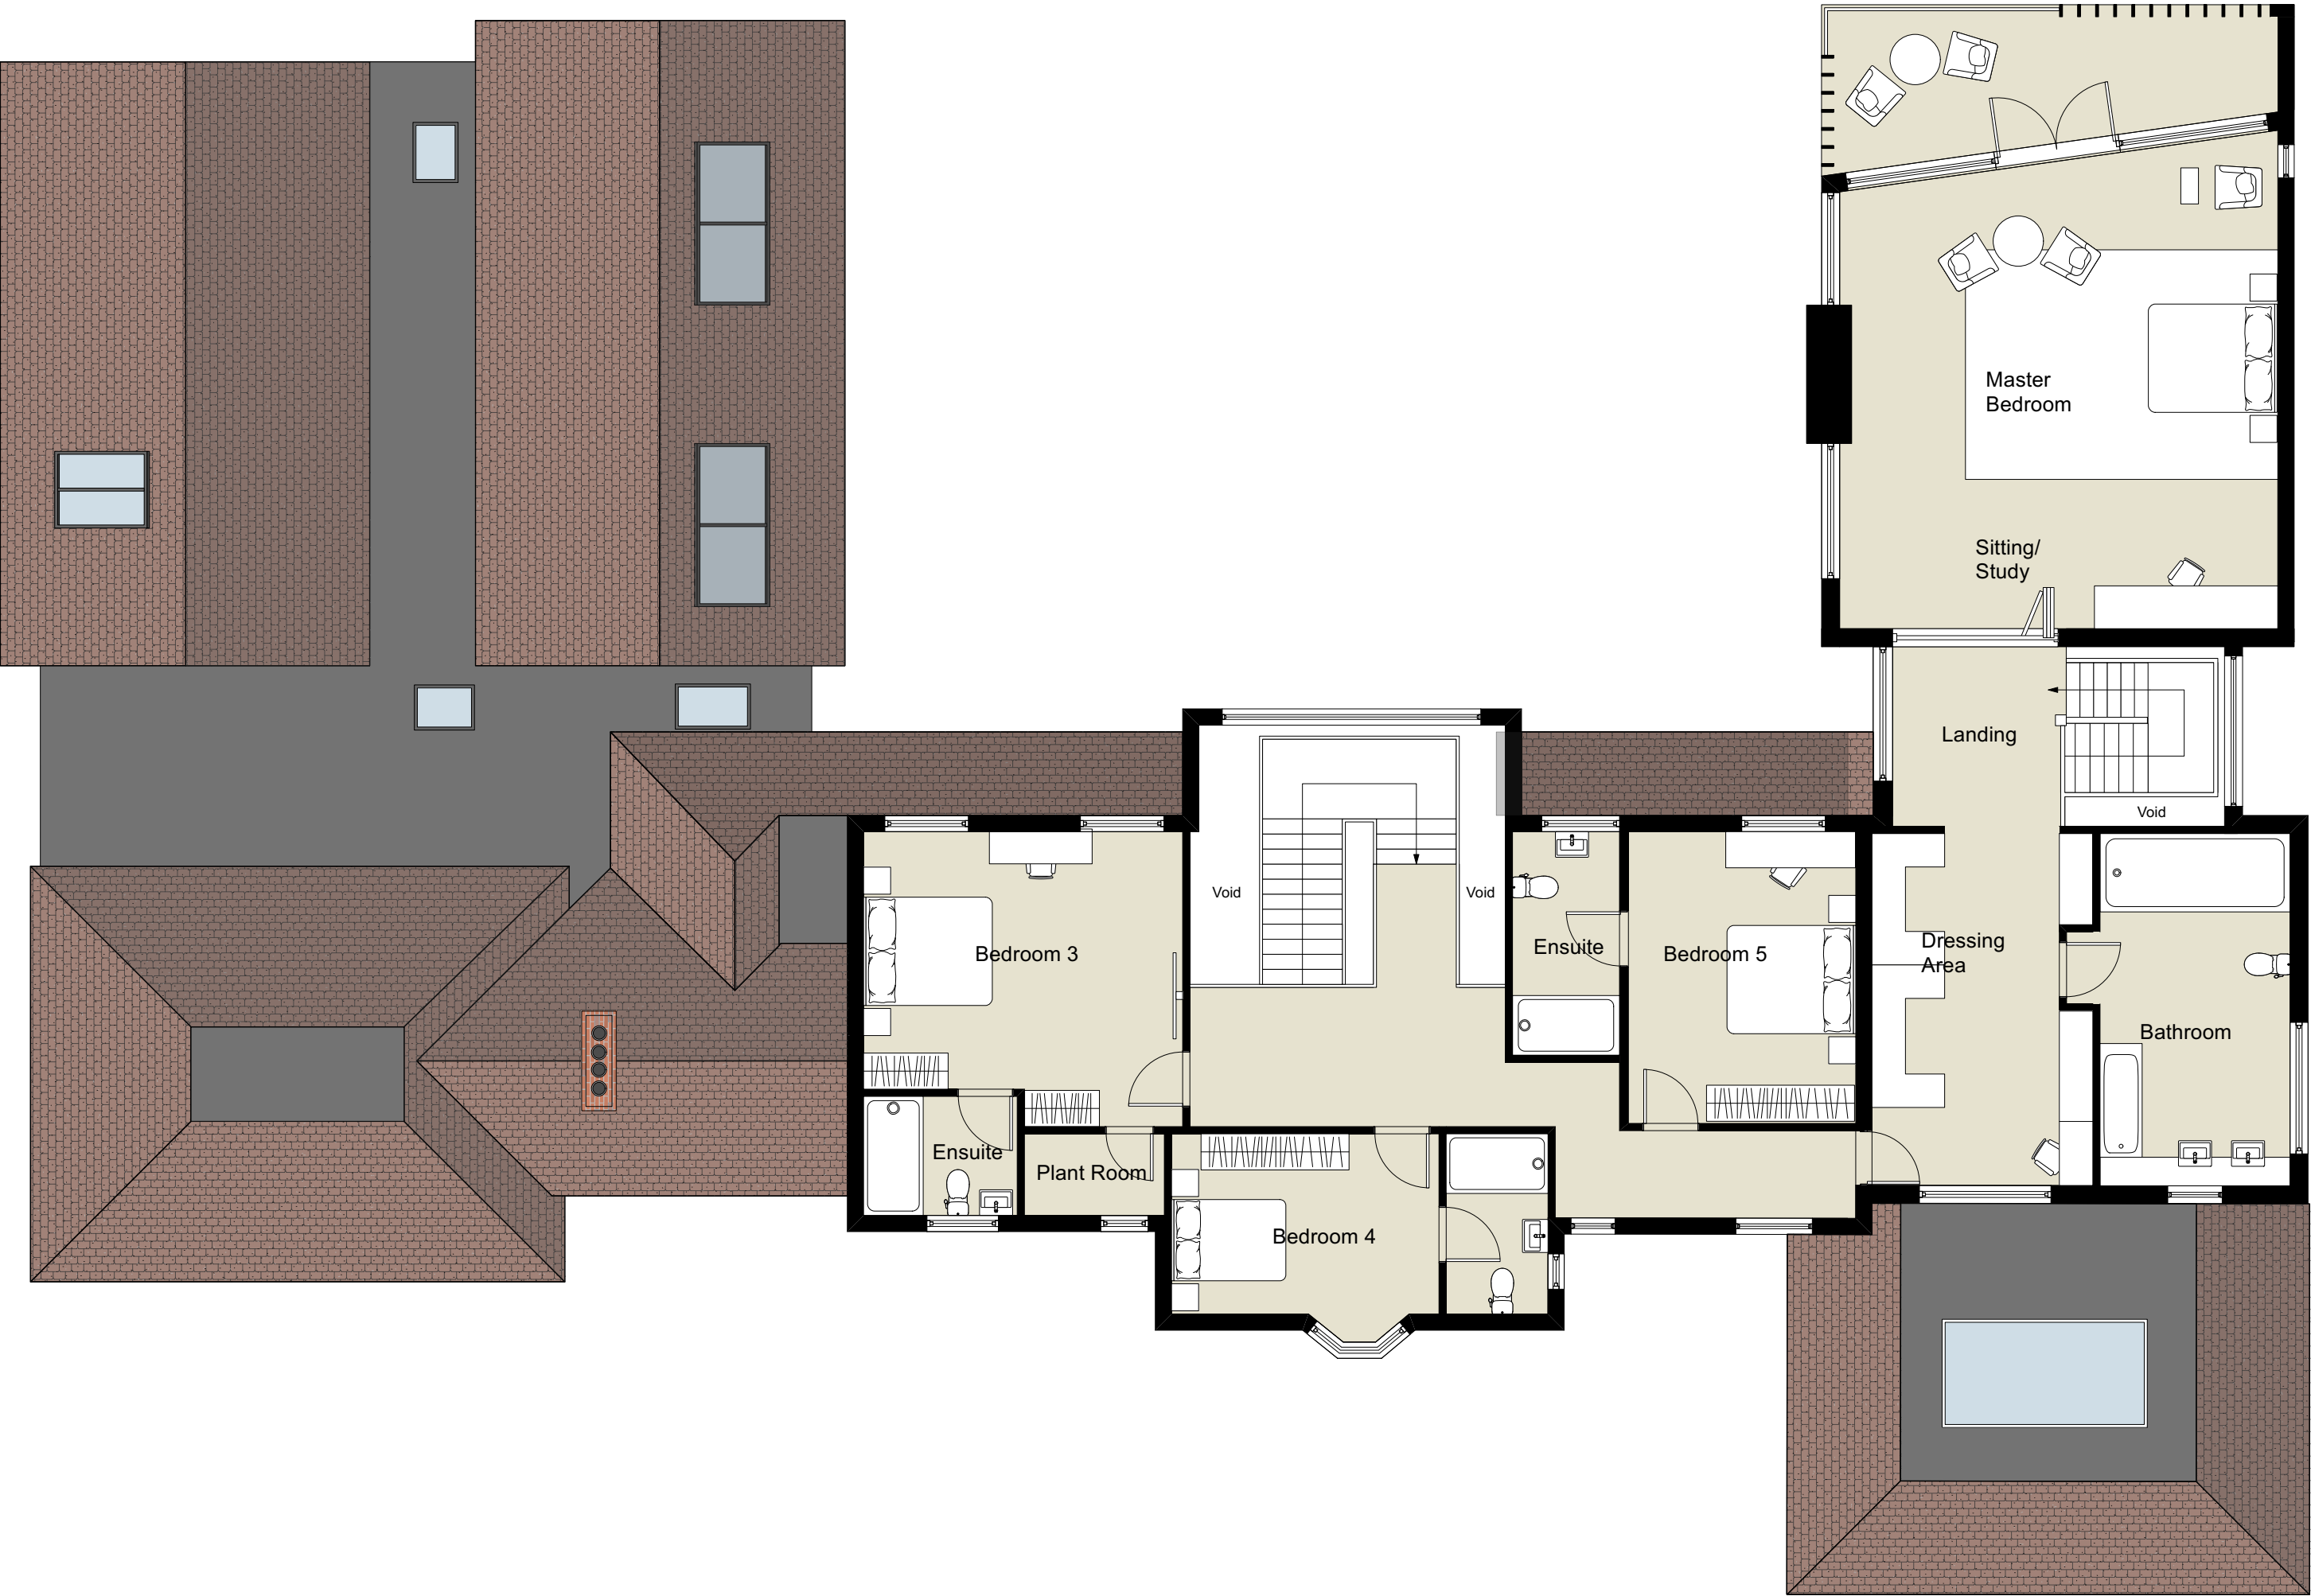
 


Client:
Mr. Ian Neale

 

Westwood Studios
59 Bitteswell Road
Lutterworth
Leicestershire LE17 4EP
Tel 01455 817217
www.timadamsarchitects.com

P04	09/06/2025	Drawing revised	FB
P03	04/06/2025	Floor Plan Amended	ID
P02	20/05/2025	Rear Roof Amended	ZA
P01	19/05/2025	Initial Issue	ZA

Rev	Date	Revision Details	Author
-----	------	------------------	--------

Job Ref.
Dwg. Title

Grove House, Burbage
Proposed First Floor Plan

Drawn	Date	Scale	Drawing Size
FB	Apr 2025	1:100	A2
Job Number			Revision
199-TAA-XX-01-DR-A-1206			P04

The copyright of this drawing is vested in the Architect/Designer and must not be copied or reproduced without his written consent. Figured dimensions only to be taken from this drawing. All contractors and / or specialists must visit the site and be responsible for taking and checking all dimensions relative to this work.