


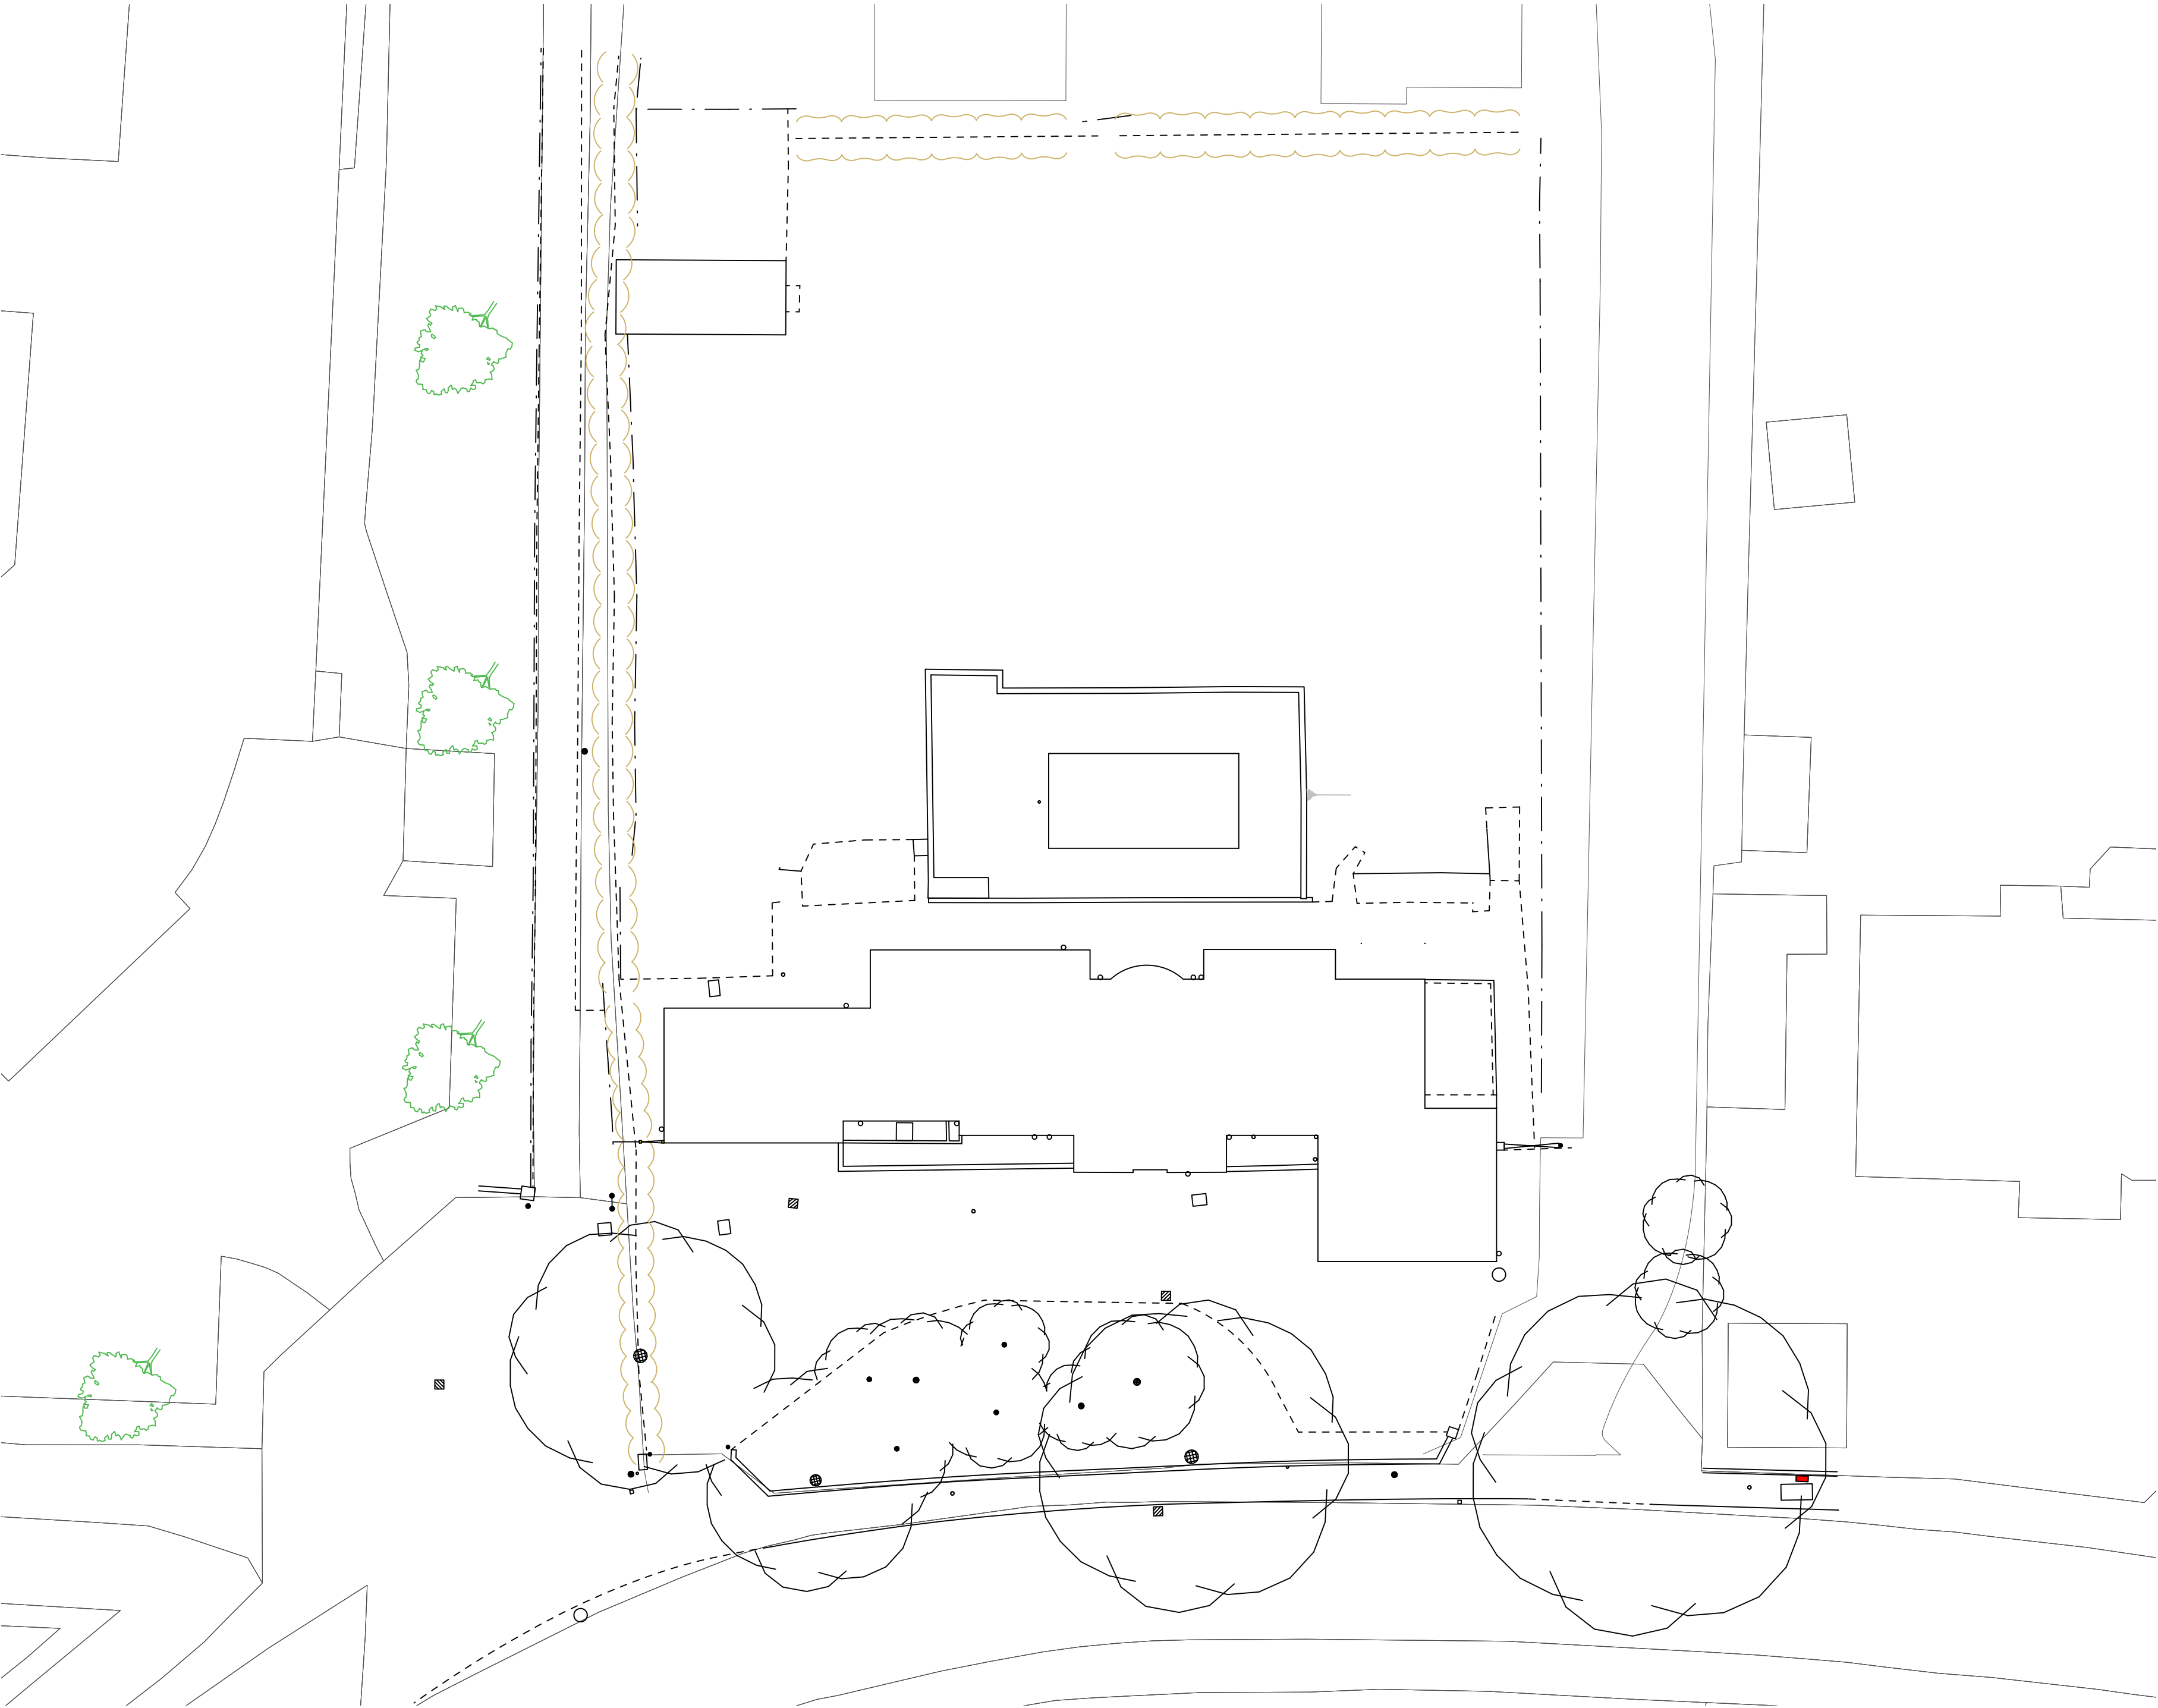


Notes:

This drawing is to be read in conjunction with all other consultants and specialist sub-contractors' drawings, throughout design, tender & construction. All structural and MEP information shown on these drawings is based on structural & MEP philosophy & is to be fully designed, detailed & dimensioned by others.

All specified manufacturers are 'for equal approval' whether stated or not. Any equivalent product or manufacturer must be approved in writing by the contract administrator and principal designer before use. All drawings are to be read in conjunction with project specific risks (national building specifications).

The main contractor is responsible for checking all dimensions prior to commencement of work. Any discrepancies discovered must be reported to the main contractor or contract administrator (ca) as soon as they become apparent.

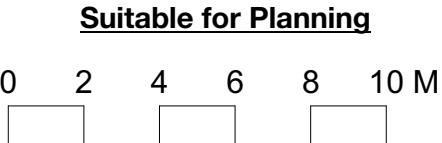

P01 05/07/2024 Initial Issue SD

Rev	Date	Revision Details	Author
-----	------	------------------	--------

TIM ADAMS ARCHITECTS

Client	Warwick Development LLP
Job	Grove House, Burbage
Title	Existing Site Plan

Drawn	Date	Checked	Date
SD	Jul 2024	TA	Jul 2024
Scale	1:100	Size	A2
Drawing Number			Revision
199-TAA-XX-ZZ-DR-A-0100			P01

Purpose For Issue	Status
Suitable for Planning	-

WESTWOOD STUDIOS
59 Bitteswell Road
Lutterworth
Leicestershire
LE17 4EP
Tel: 01162 985350
www.timadamsarchitects.co.uk

Registered company address: TAA Limited, 30 Nelson Street, Leicester LE1 7BA, Healthcare Design is a sub division of Tim Adams Architects Limited.
Company Number: 11081976

The copyright of this drawing is vested in the Architect/ Designer and must not be copied or reproduced without his written consent. Figured dimensions only to be taken from this drawing. All contractors and / or specialists must visit the site and be responsible for taking and checking all dimensions relative to this work.