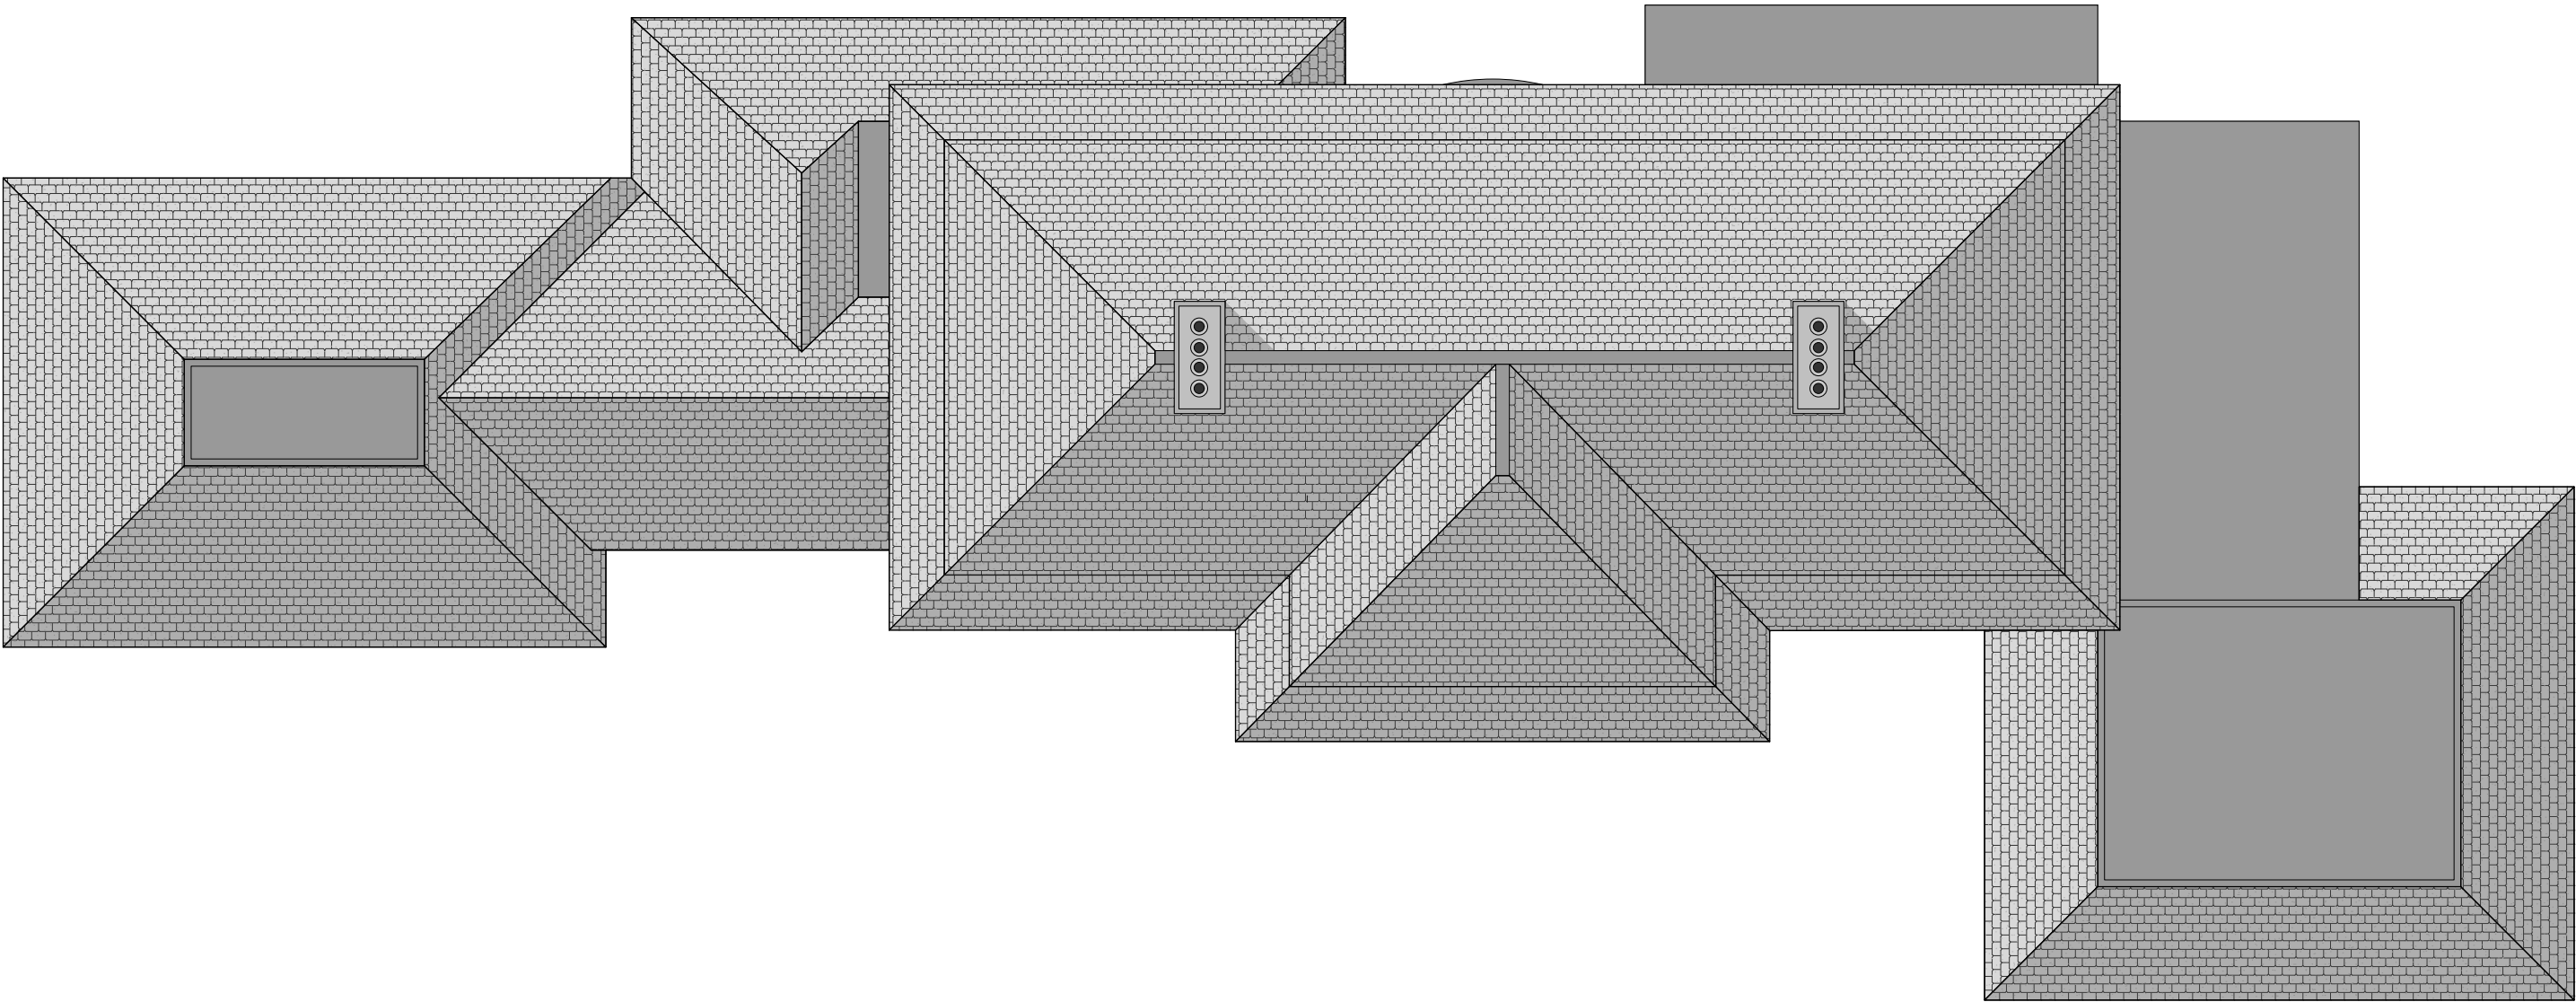
 


Client:
Mr Ian Neale

Westwood Studios
59 Bitteswell Road
Lutterworth
Leicestershire LE17 4EP
Tel 01455 817217
www.timadamsarchitects.com

P01	31/03/2025	Initial Issue	ZA
Rev	Date	Revision Details	Author

Job Ref.

Grove House

Dwg. Title

Existing Roof Plan

Drawn	Date	Scale	Drawing Size
ZA	Mar 2025	1:100	A3

Job Number	Revision
199-TAA-XX-ZZ-DR-A-0300	P01

The copyright of this drawing is vested in the Architect/ Designer and must not be copied or reproduced without his written consent. Figured dimensions only to be taken from this drawing. All contractors and / or specialists must visit the site and be responsible for taking and checking all dimensions relative to this work.