
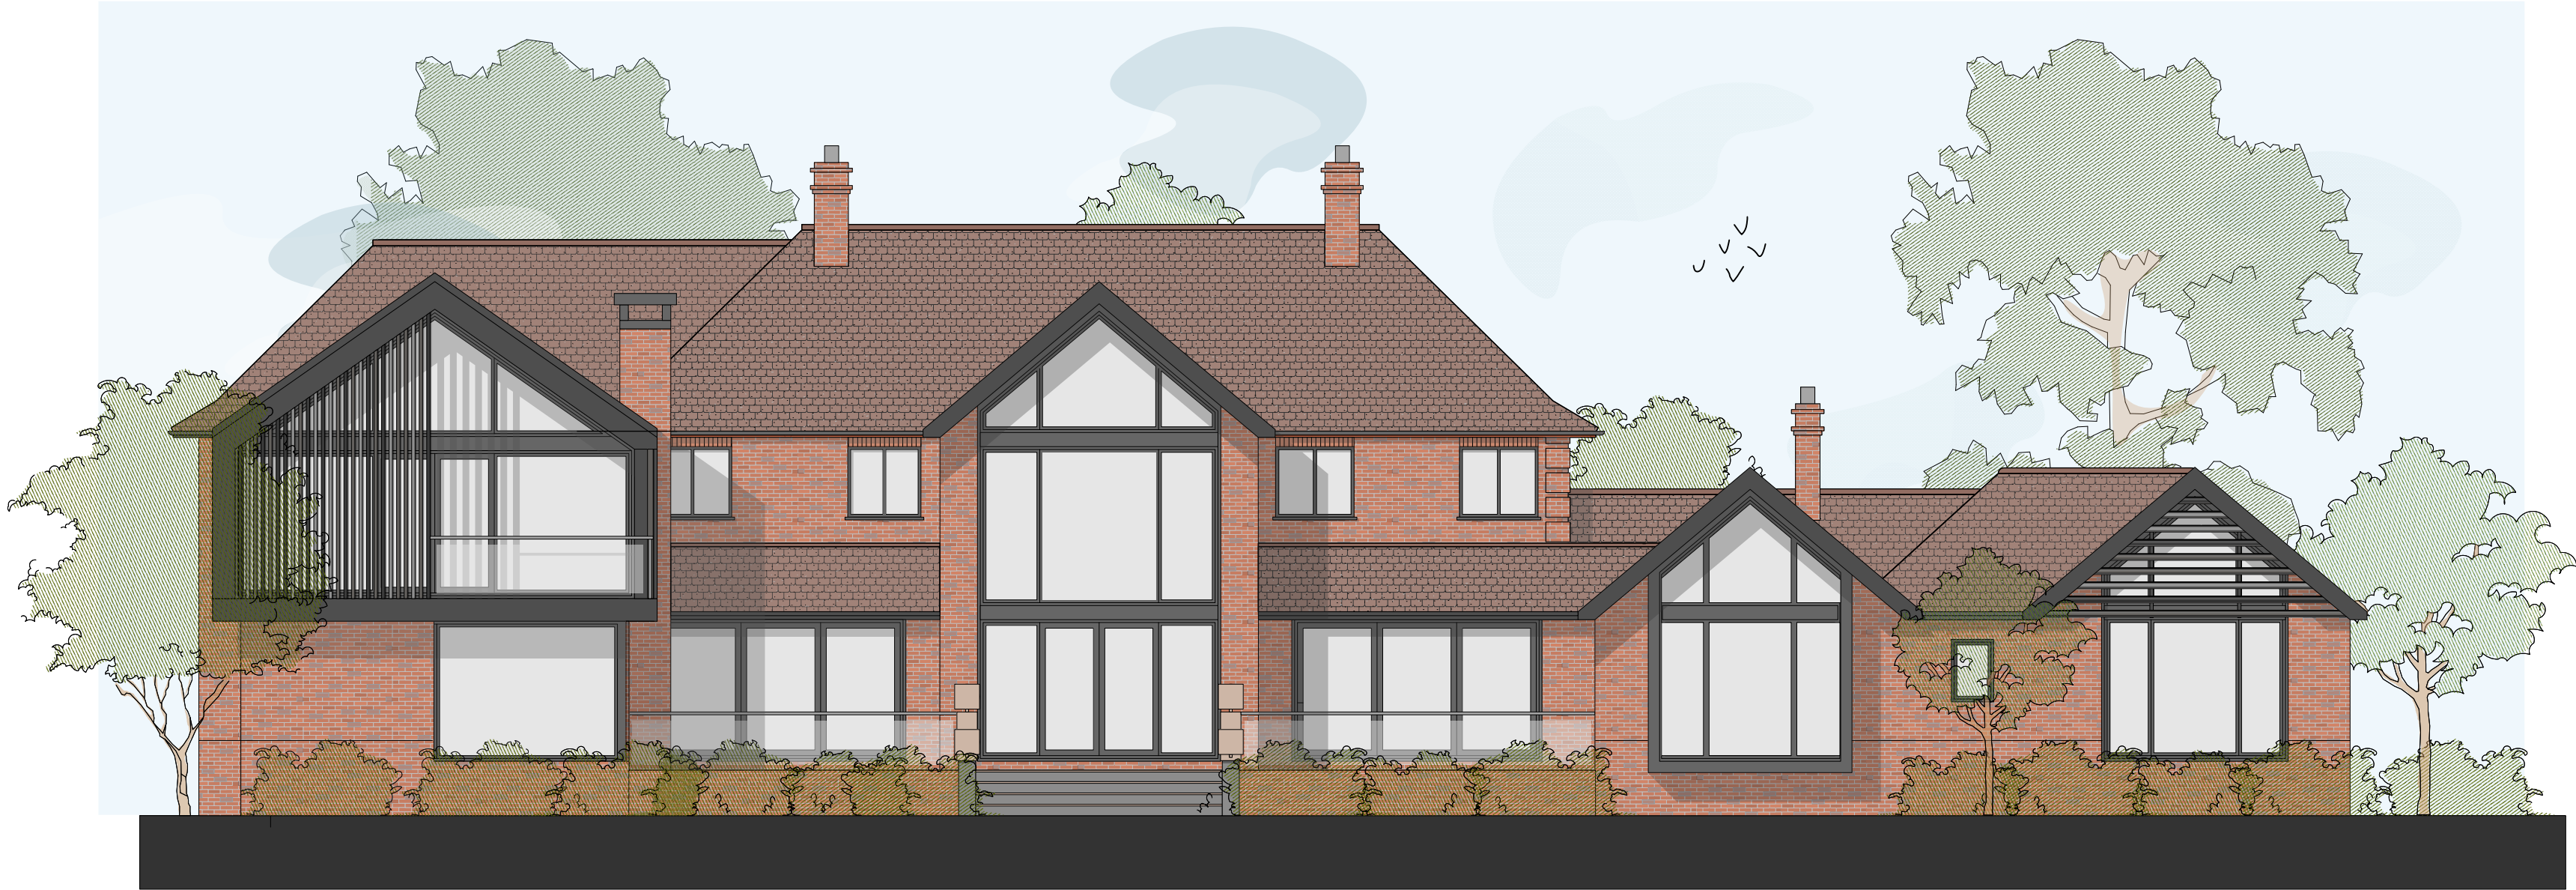
 


Client:
Mr. Ian Neale

 

Westwood Studios
59 Bitteswell Road
Lutterworth
Leicestershire LE17 4EP
Tel 01455 817217
www.timadamsarchitects.com

P05	09/06/2025	Drawing revised	FB
P04	04/06/2025	Elevations Amended	ID
P03	20/05/2025	Elevation Amended	ZA
P02	11/04/2025	Changes to Window Frame	ID
P01	04/04/2025	Initial Issue	FB

Rev	Date	Revision Details	Author
-----	------	------------------	--------

Job Ref.

Grove House, Burbage

Dwg. Title

Proposed Rear Elevation

Drawn	Date	Scale	Drawing Size
FB	Apr 2025	1:100	A2
Job Number			Revision
199-TAA-XX-ZZ-DR-A-1410			P05

The copyright of this drawing is vested in the Architect/Designer and must not be copied or reproduced without his written consent. Figured dimensions only to be taken from this drawing. All contractors and / or specialists must visit the site and be responsible for taking and checking all dimensions relative to this work.