



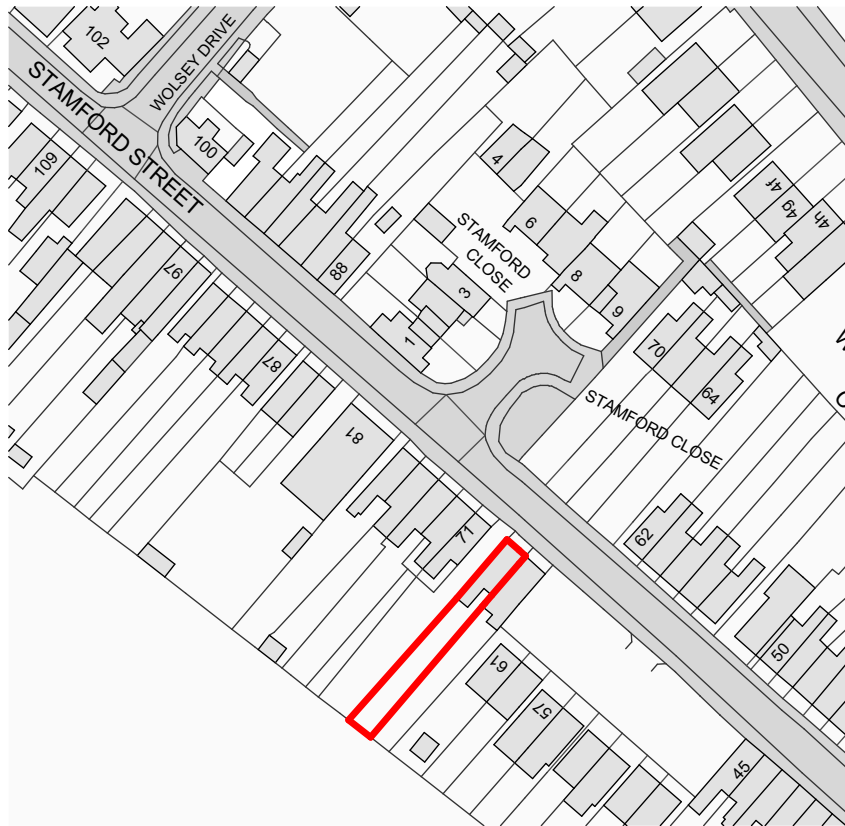

LOCATION PLAN @ 1:1250

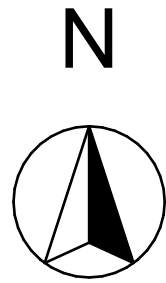


External render system as shown to be
Wetherby Stone wool 4S Silicone external wall insulation
overall thickness 100mm all installed to manufacturers
details and instructions

Notes


- 1) This drawing MUST NOT BE SCALED.
Unless being used for planning purposes.
- 2) All dimensions to be CHECKED ON SITE and
any DISCREPANCY reported to the Architects.
- 3) The site boundary shown is the best assumed
from available data and does NOT represent
legal ownership.




SCALE BAR 1:50 @ A1

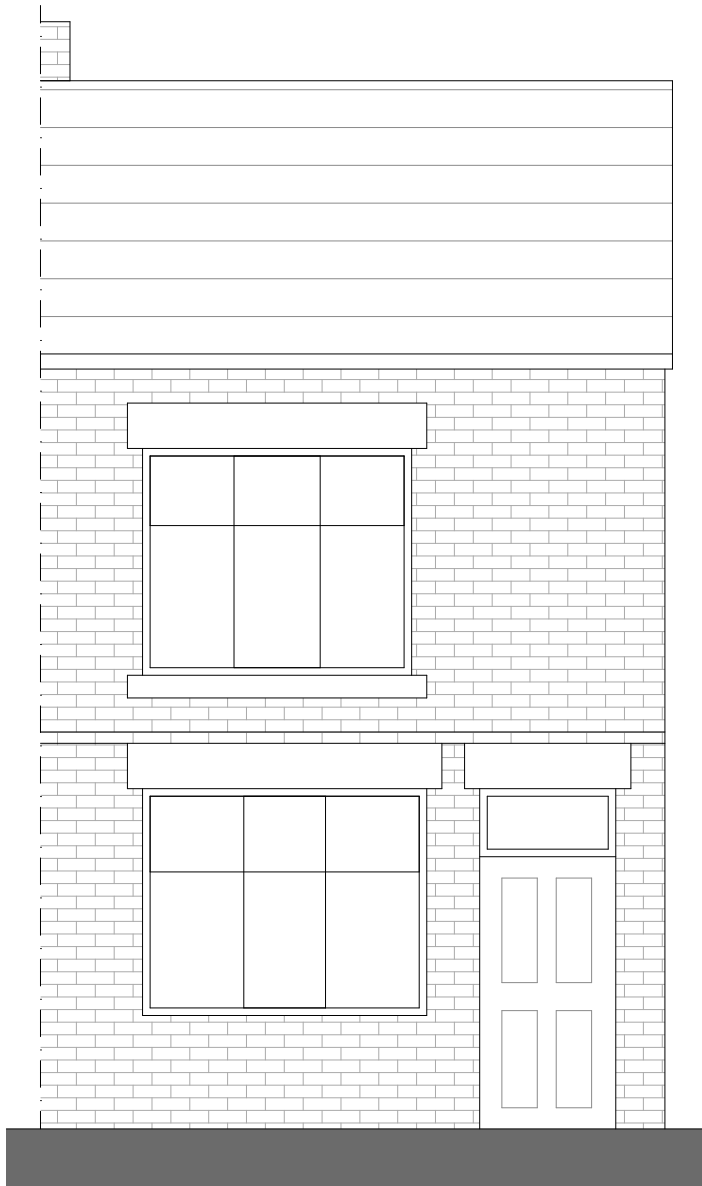


EXISTING FRONT ELEVATION

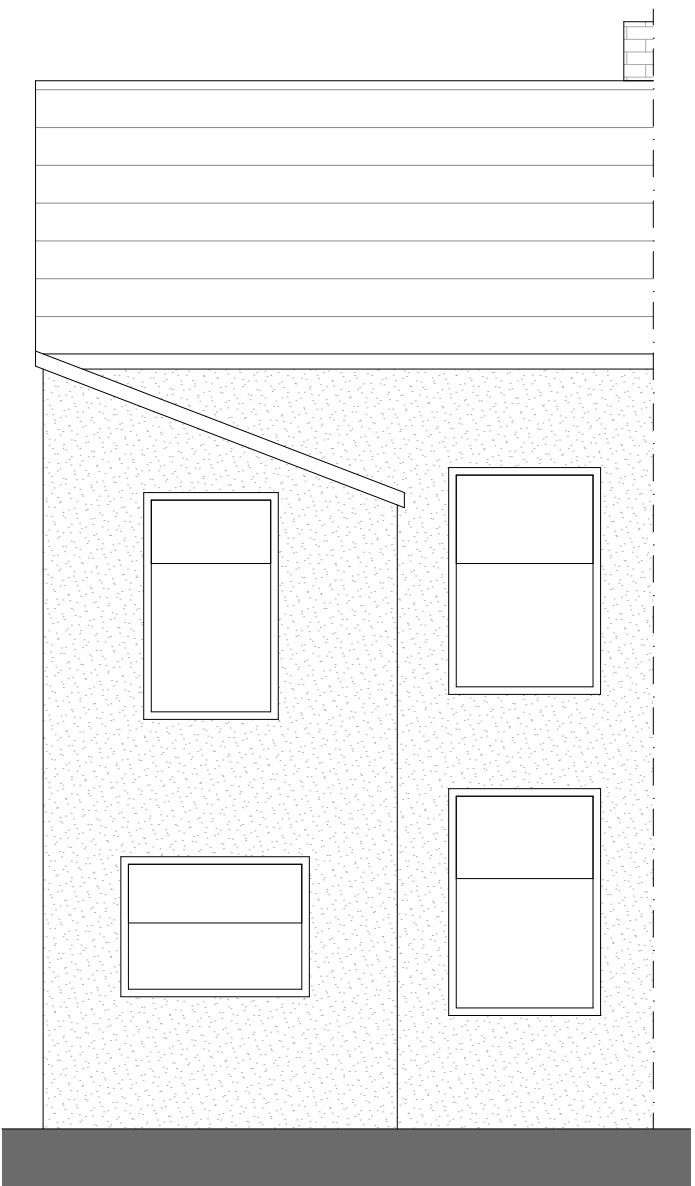


EXISTING BACK ELEVATION

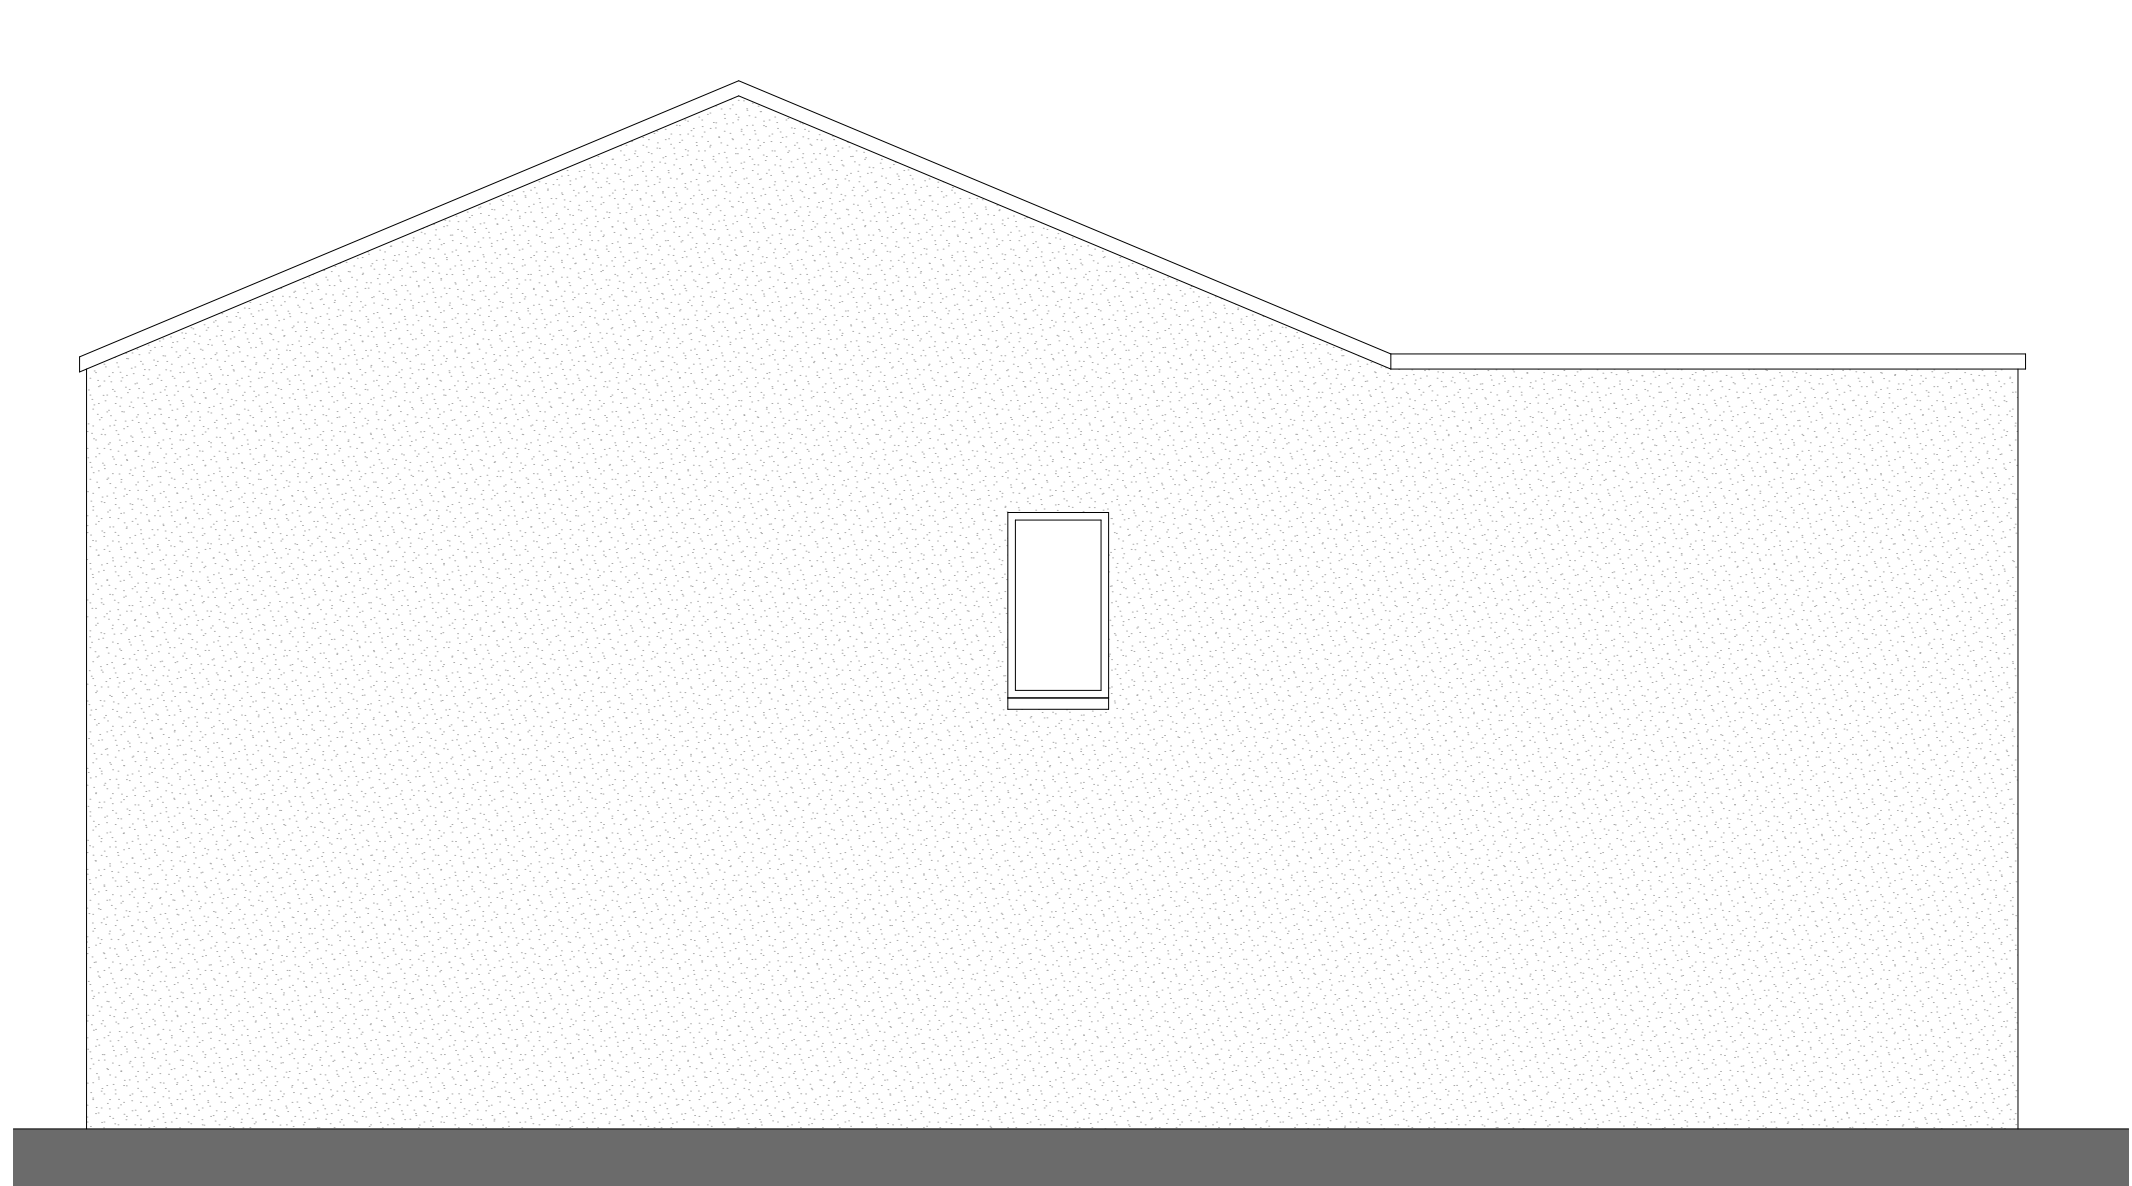


EXISTING SIDE ELEVATION

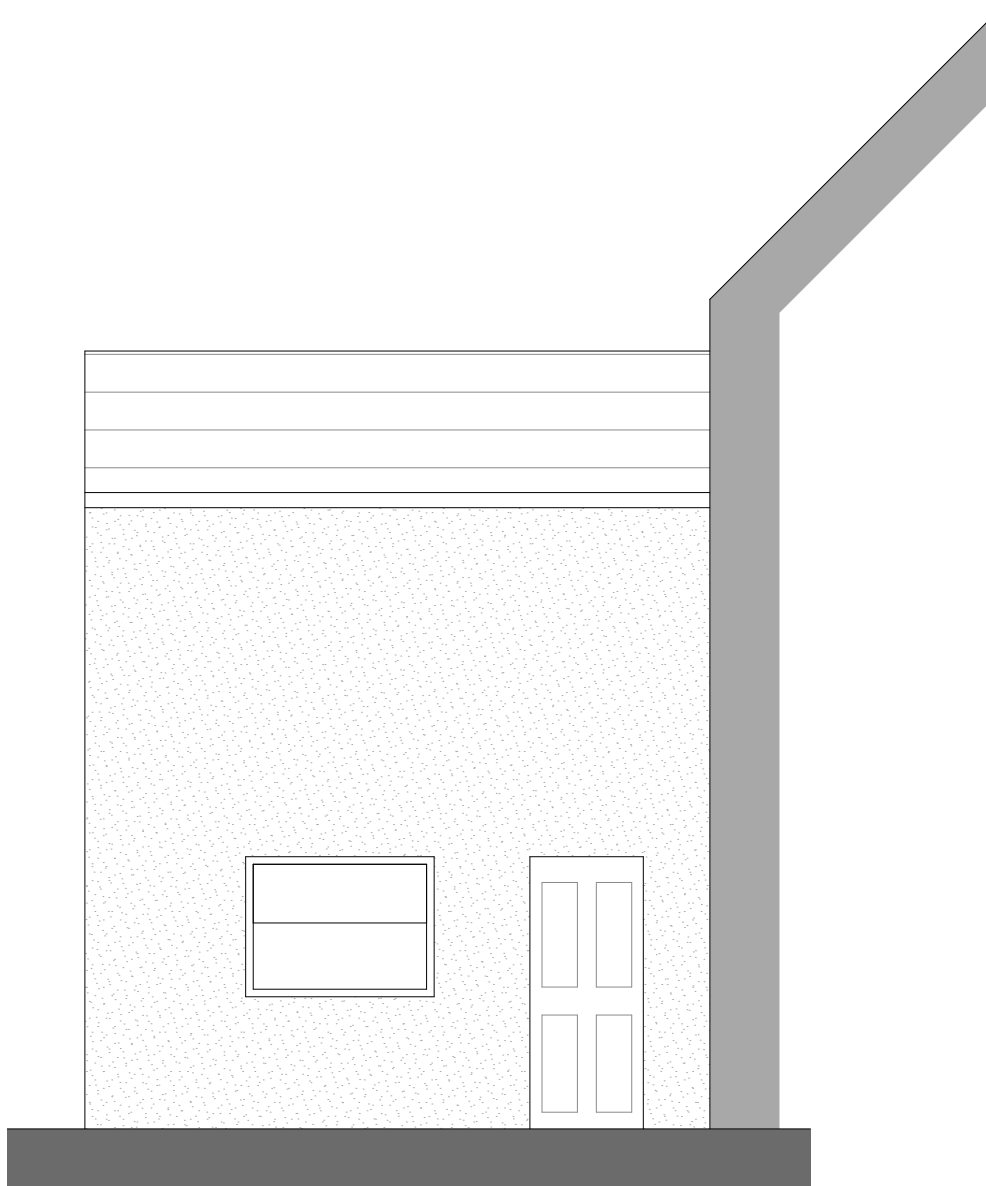


EXISTING SIDE ELEVATION

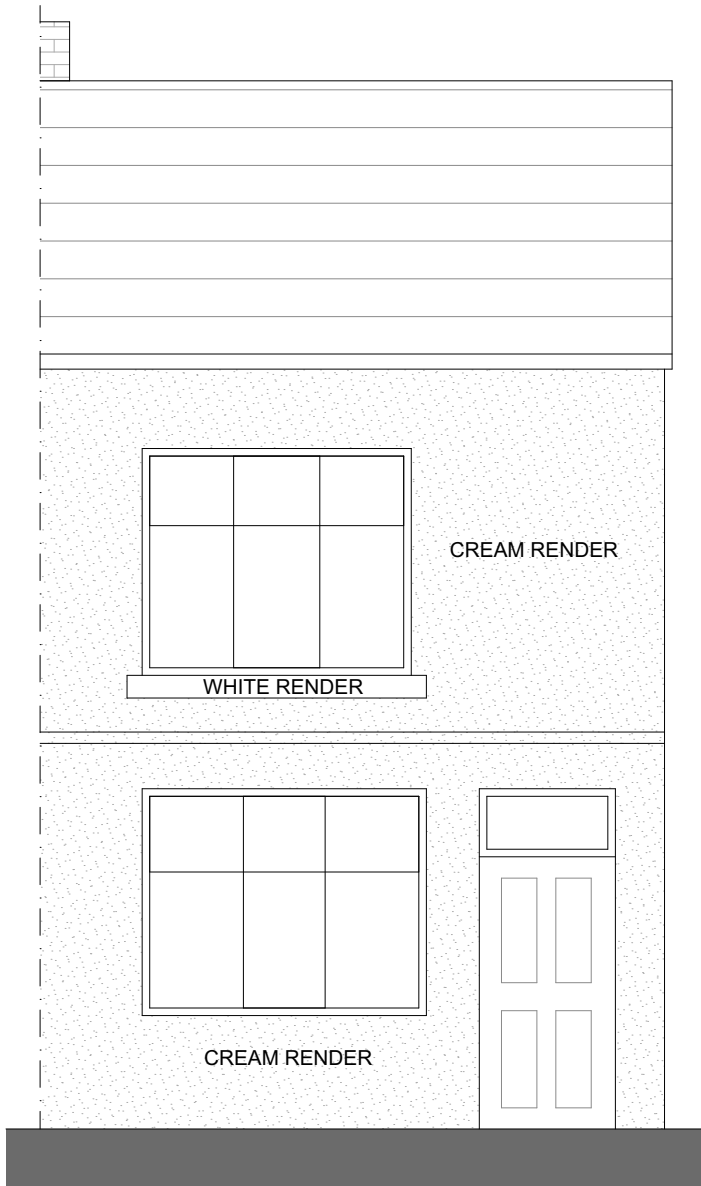


PROPOSED FRONT ELEVATION

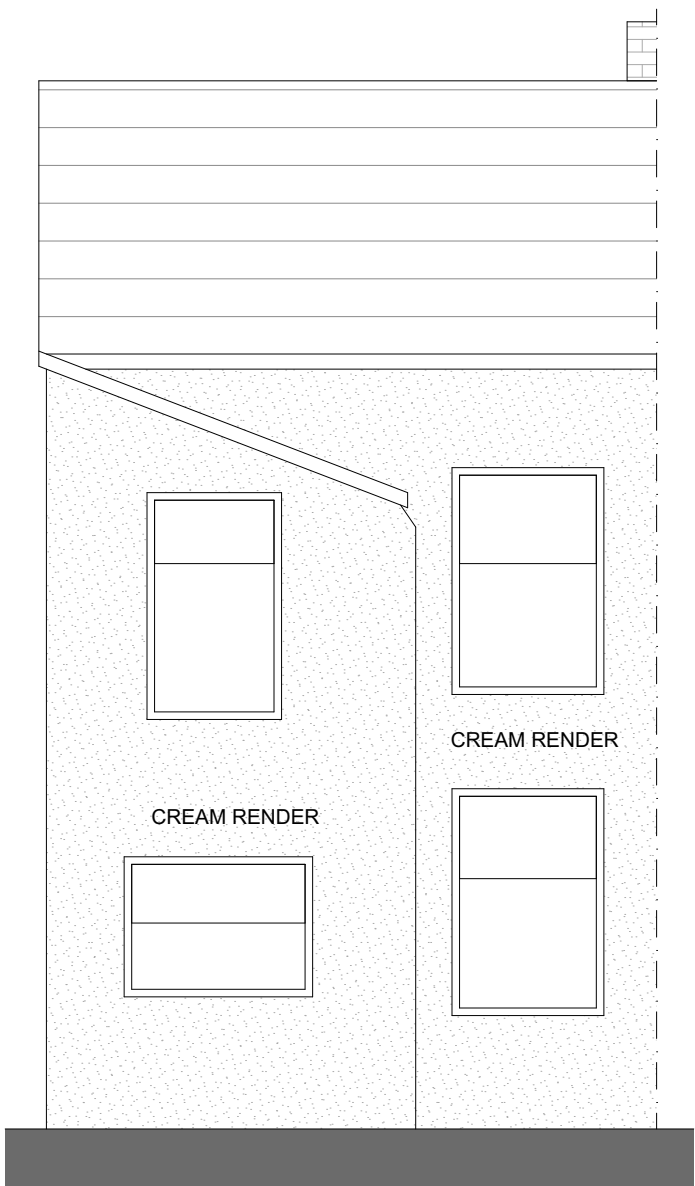

PROPOSED BACK ELEVATION

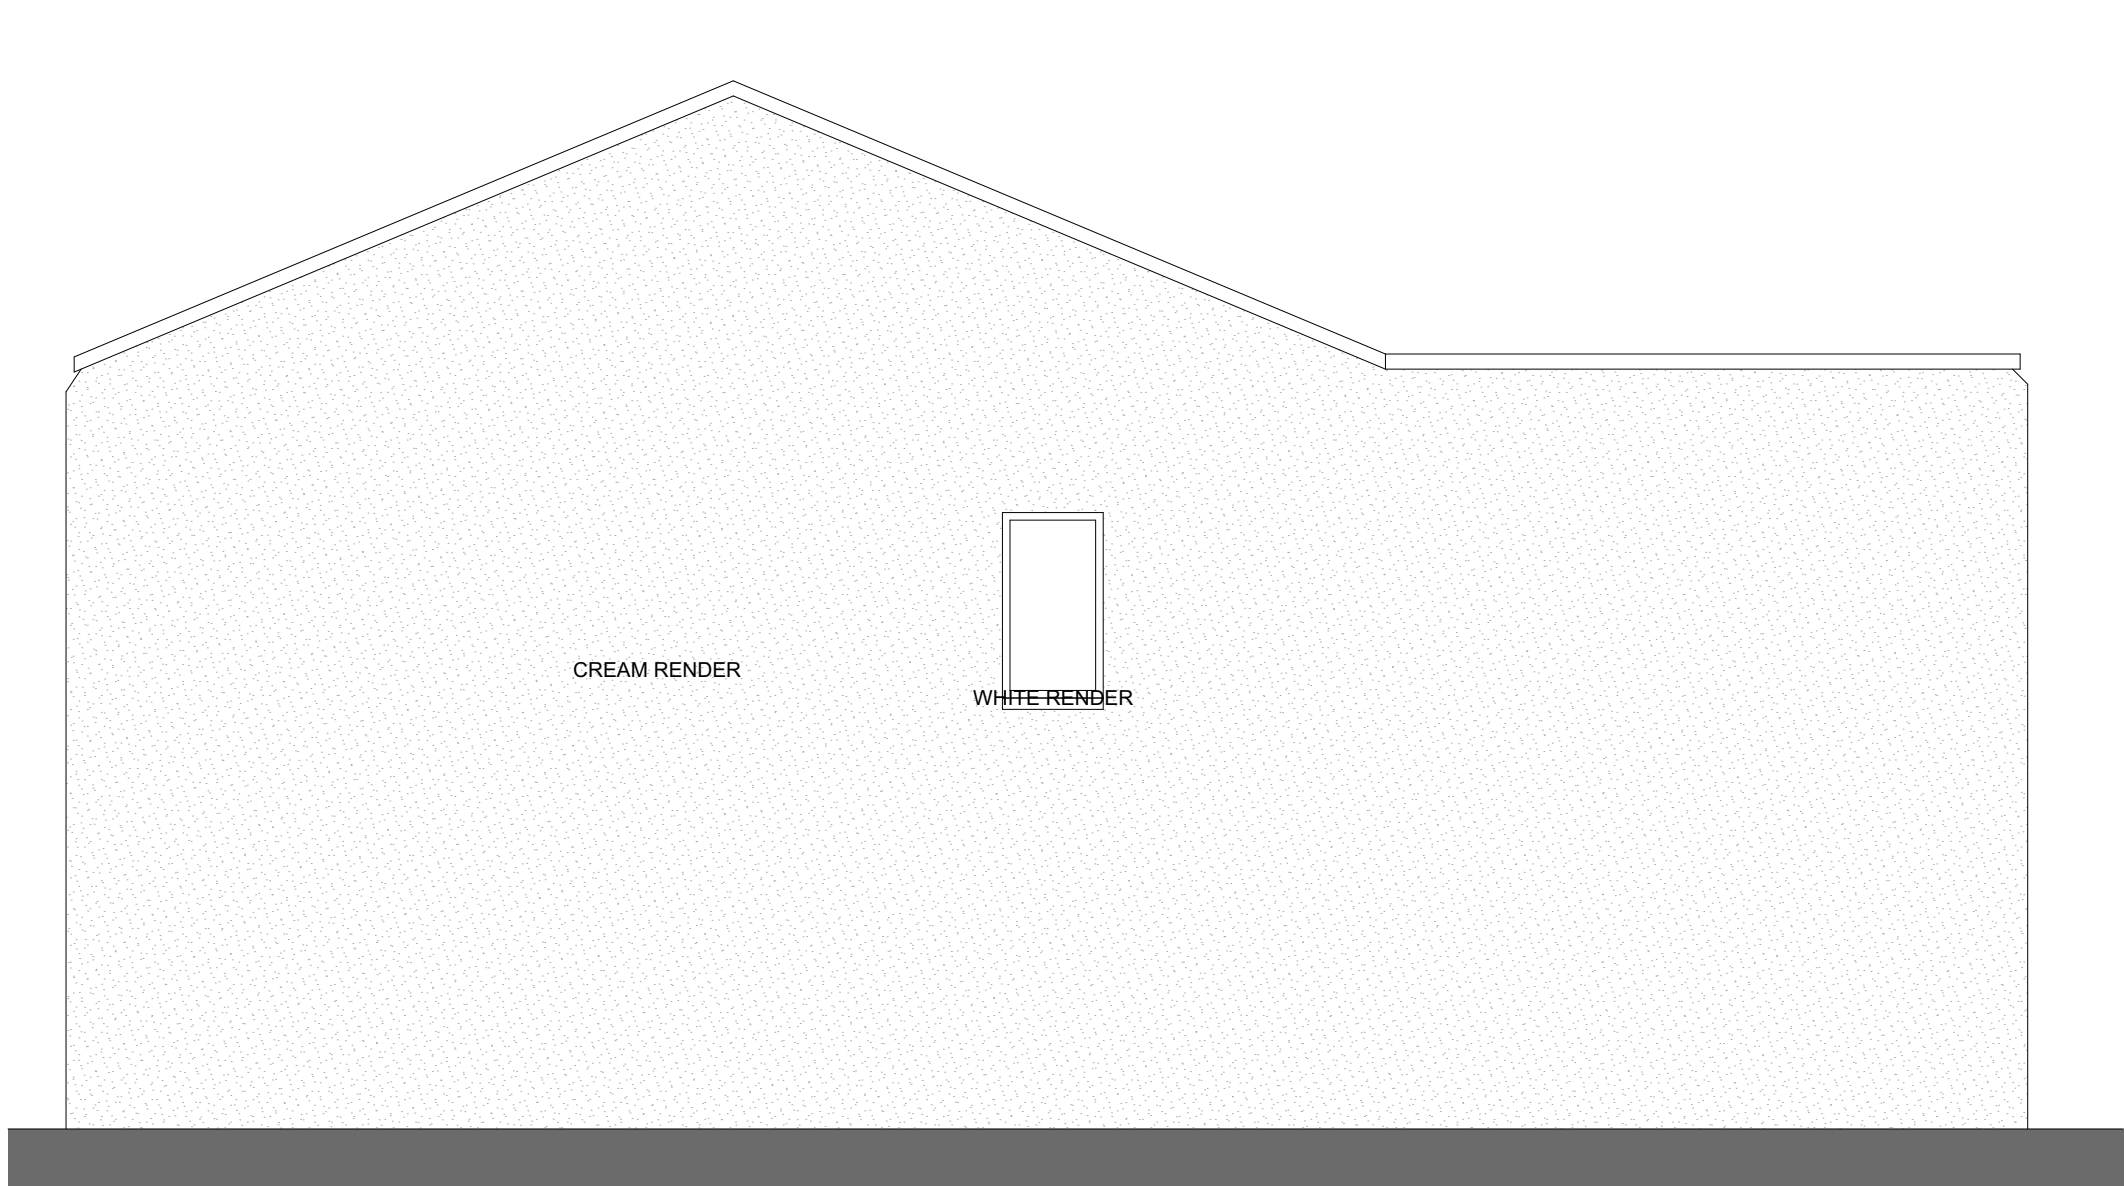

PROPOSED SIDE ELEVATION

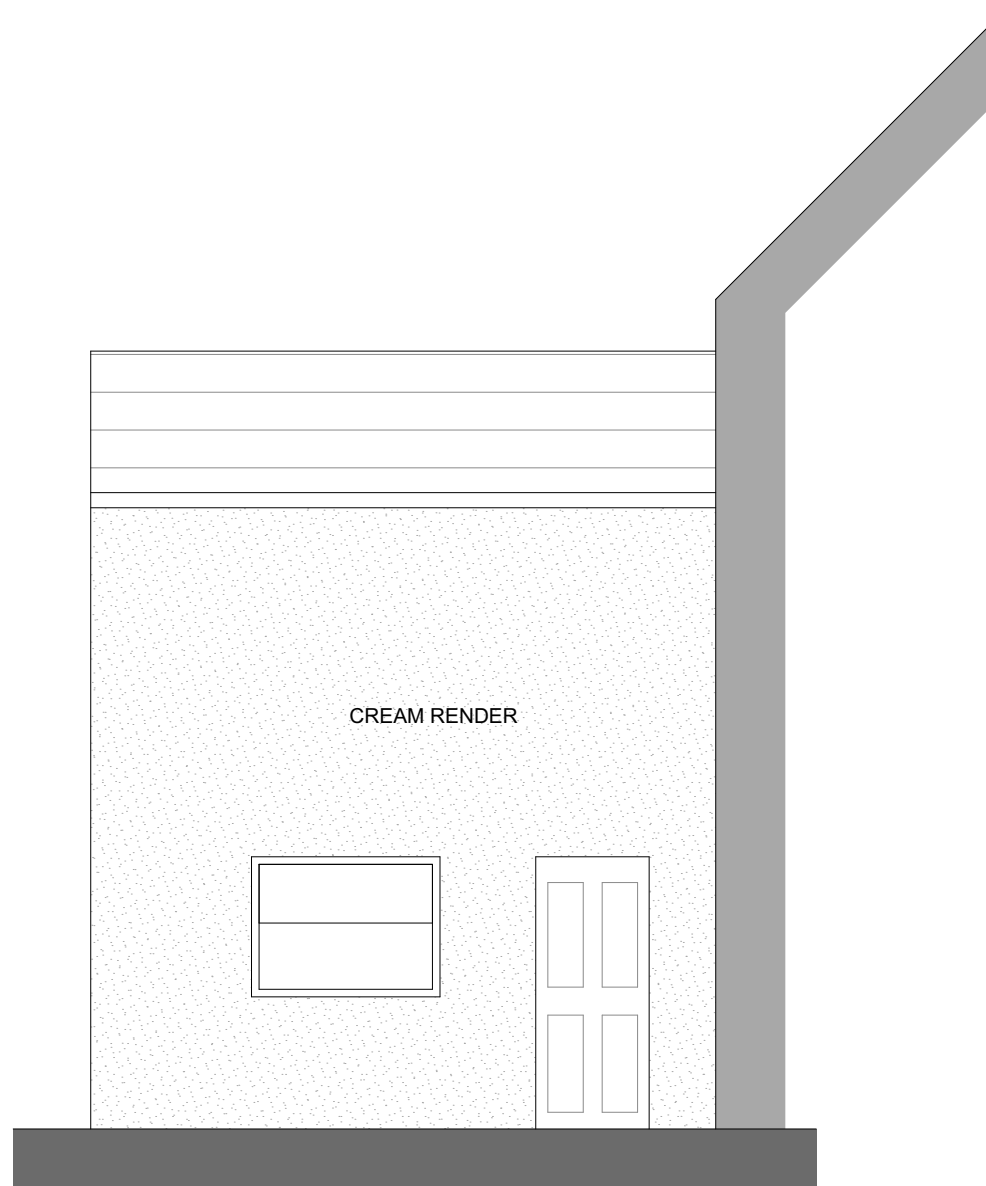

PROPOSED SIDE ELEVATION

Revisions.

- | | |
|--------------------------------------|---|
| ☐ APPROVAL | ☐ INFORMATION |
| ☐ PRELIMINARY | ☐ FOR CONSTRUCTION |

Project
EXTERNAL WALL INSULATION
69 STAMFORD STREET
LEICESTER, LE6 0JT

Client
EMH HOMES

Drawing Title
69 STAMFORD STREET

Drawing By PJT	Checked By JHS
-------------------	-------------------

Date March 2025	Scale 1:50 @ A1
--------------------	--------------------

Drawing Number 8075 / 29	Revision
-----------------------------	----------

UNIT 4B
FIR TREE LANE
GROBY
LEICESTERSHIRE
LE6 0FH
TEL. 0116 254 7868
www.gwh.co.uk

