





LOCATION PLAN @ 1:1250

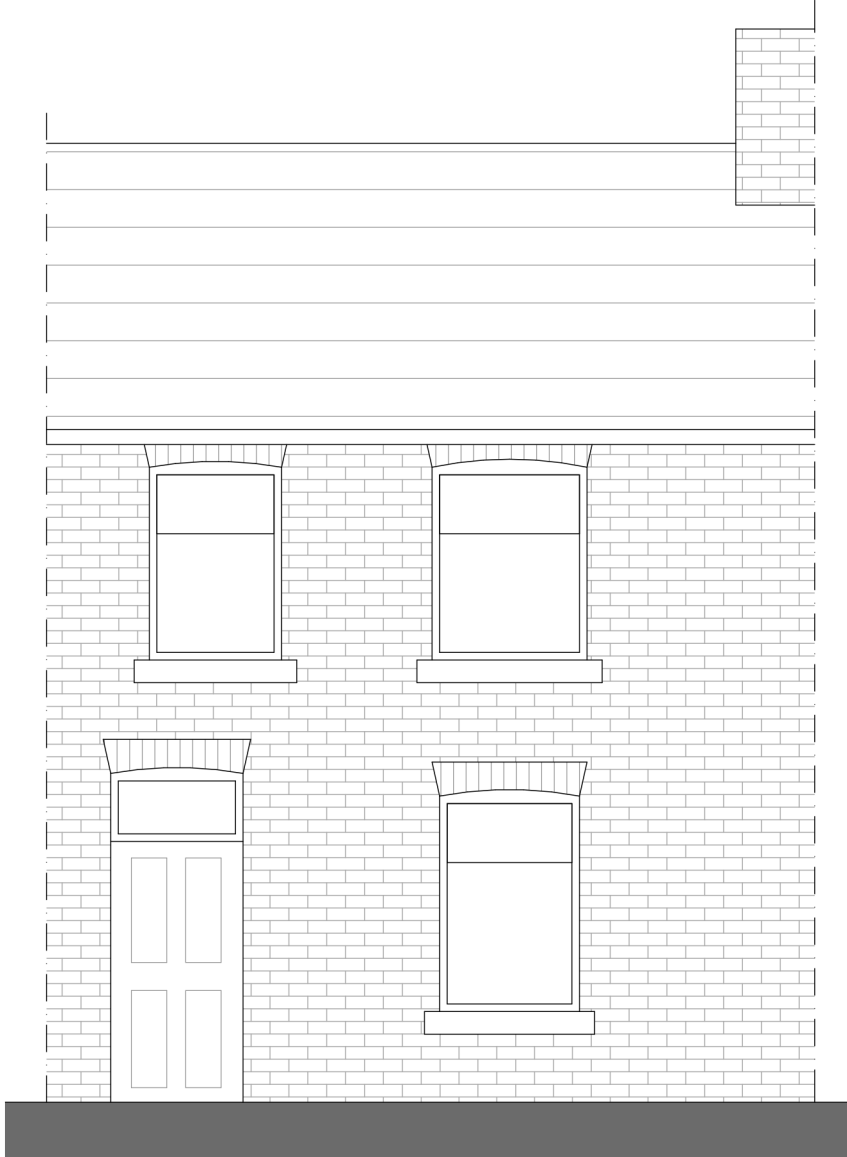


EXISTING FRONT ELEVATION

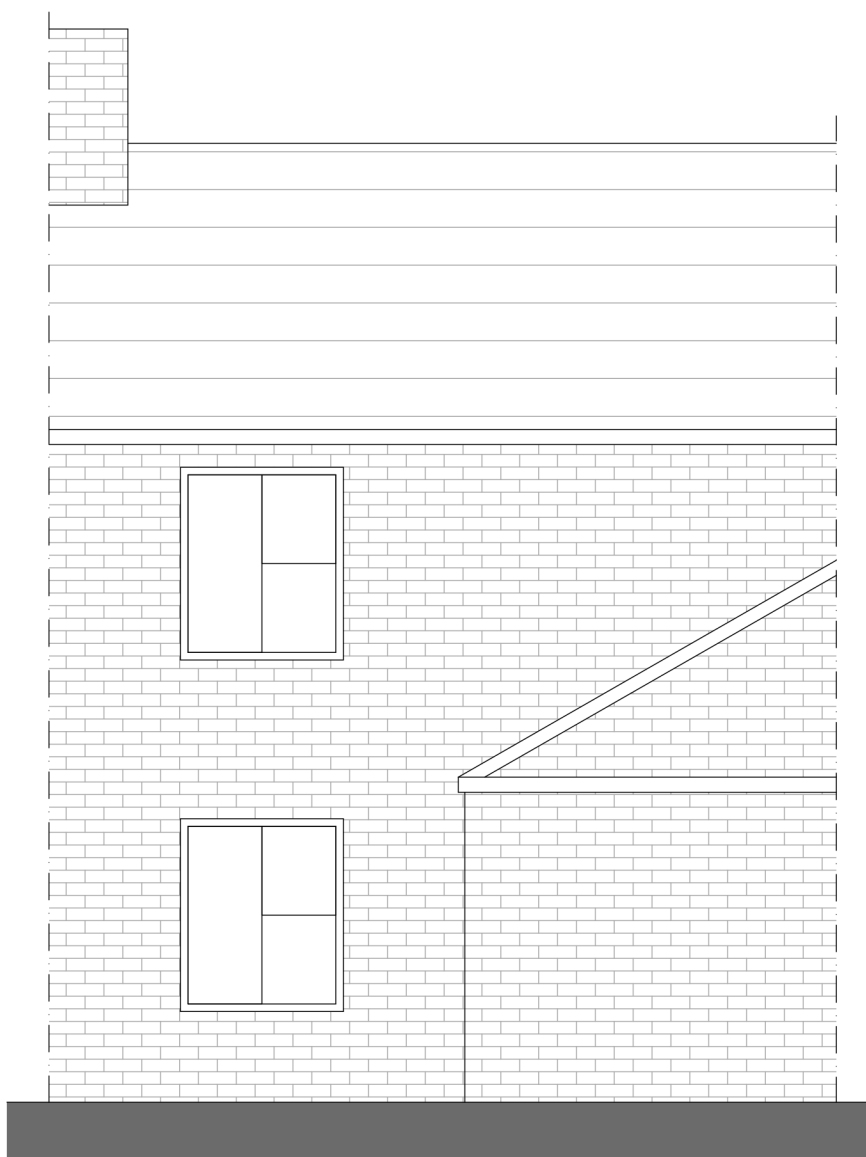


EXISTING BACK ELEVATION



EXISTING SIDE ELEVATION

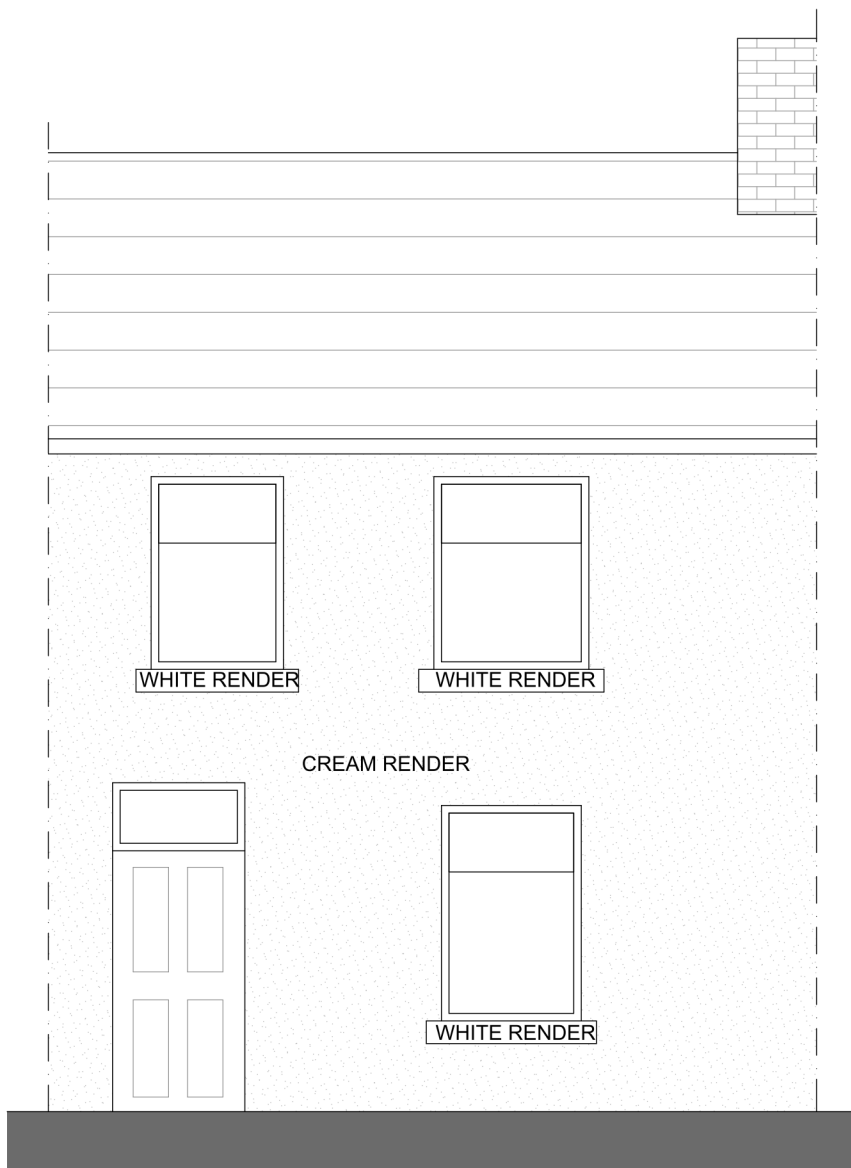

PROPOSED FRONT ELEVATION

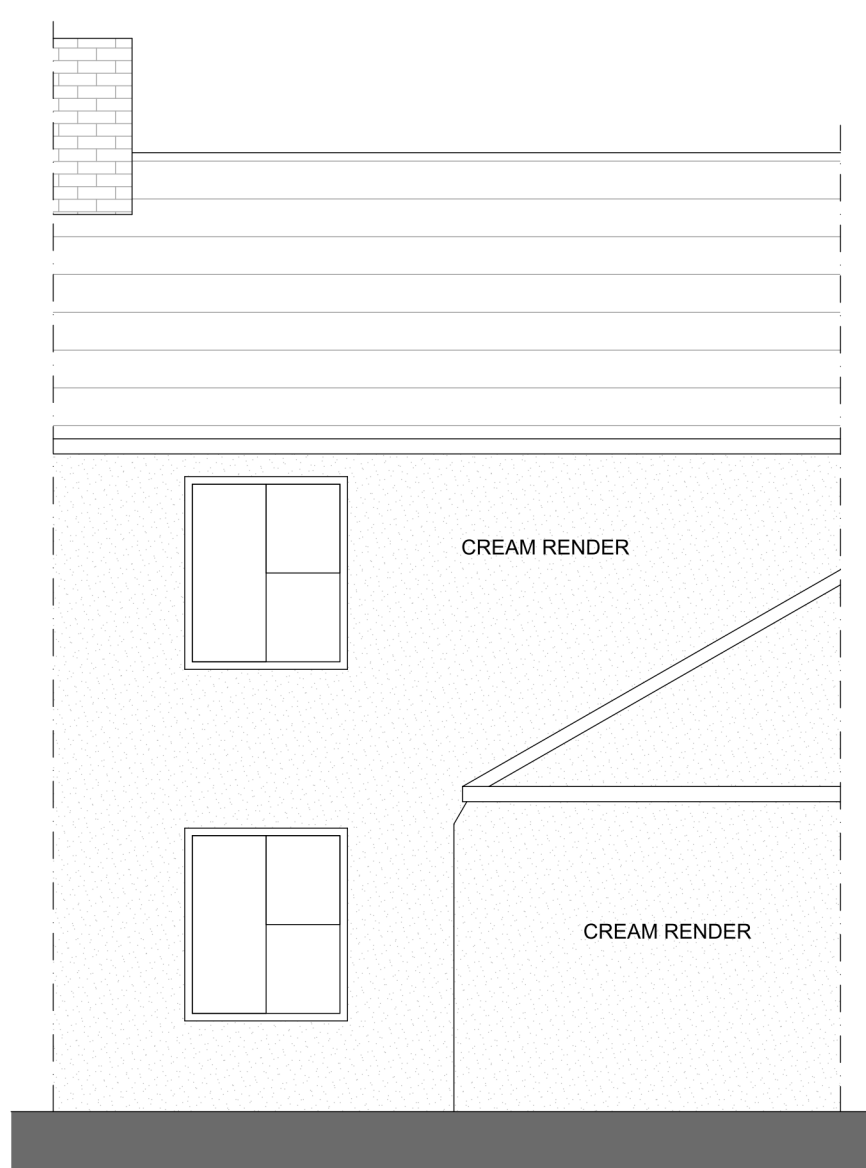

PROPOSED BACK ELEVATION



PROPOSED SIDE ELEVATION



External render system as shown to be
Wetherby Stone wool 4S Silicone external wall insulation
overall thickness 100mm all installed to manufacturers
details and instructions

Notes

- 1) This drawing MUST NOT BE SCALED.
Unless being used for planning purposes.
- 2) All dimensions to be CHECKED ON SITE and
any DISCREPANCY reported to the Architects.
- 3) The site boundary shown is the best assumed
from available data and does NOT represent
legal ownership.



SCALE BAR 1:50 @ A1

Revisions.

☐ APPROVAL	☐ INFORMATION
☐ PRELIMINARY	☐ FOR CONSTRUCTION

Project
EXTERNAL WALL INSULATION
239 STATION ROAD
LEICESTER, LE67 1BL

Client
EMH HOMES

Drawing Title
239 STATION ROAD

Drawing By PJT	Checked By JHS
-------------------	-------------------

Date March 2025	Scale 1:50 @ A1
--------------------	--------------------

Drawing Number 8075 / 30	Revision
-----------------------------	----------

UNIT 4B
FIR TREE LANE
GROBY
LEICESTERSHIRE
LE6 0FH
TEL. [REDACTED]
www.gwh.co.uk

