


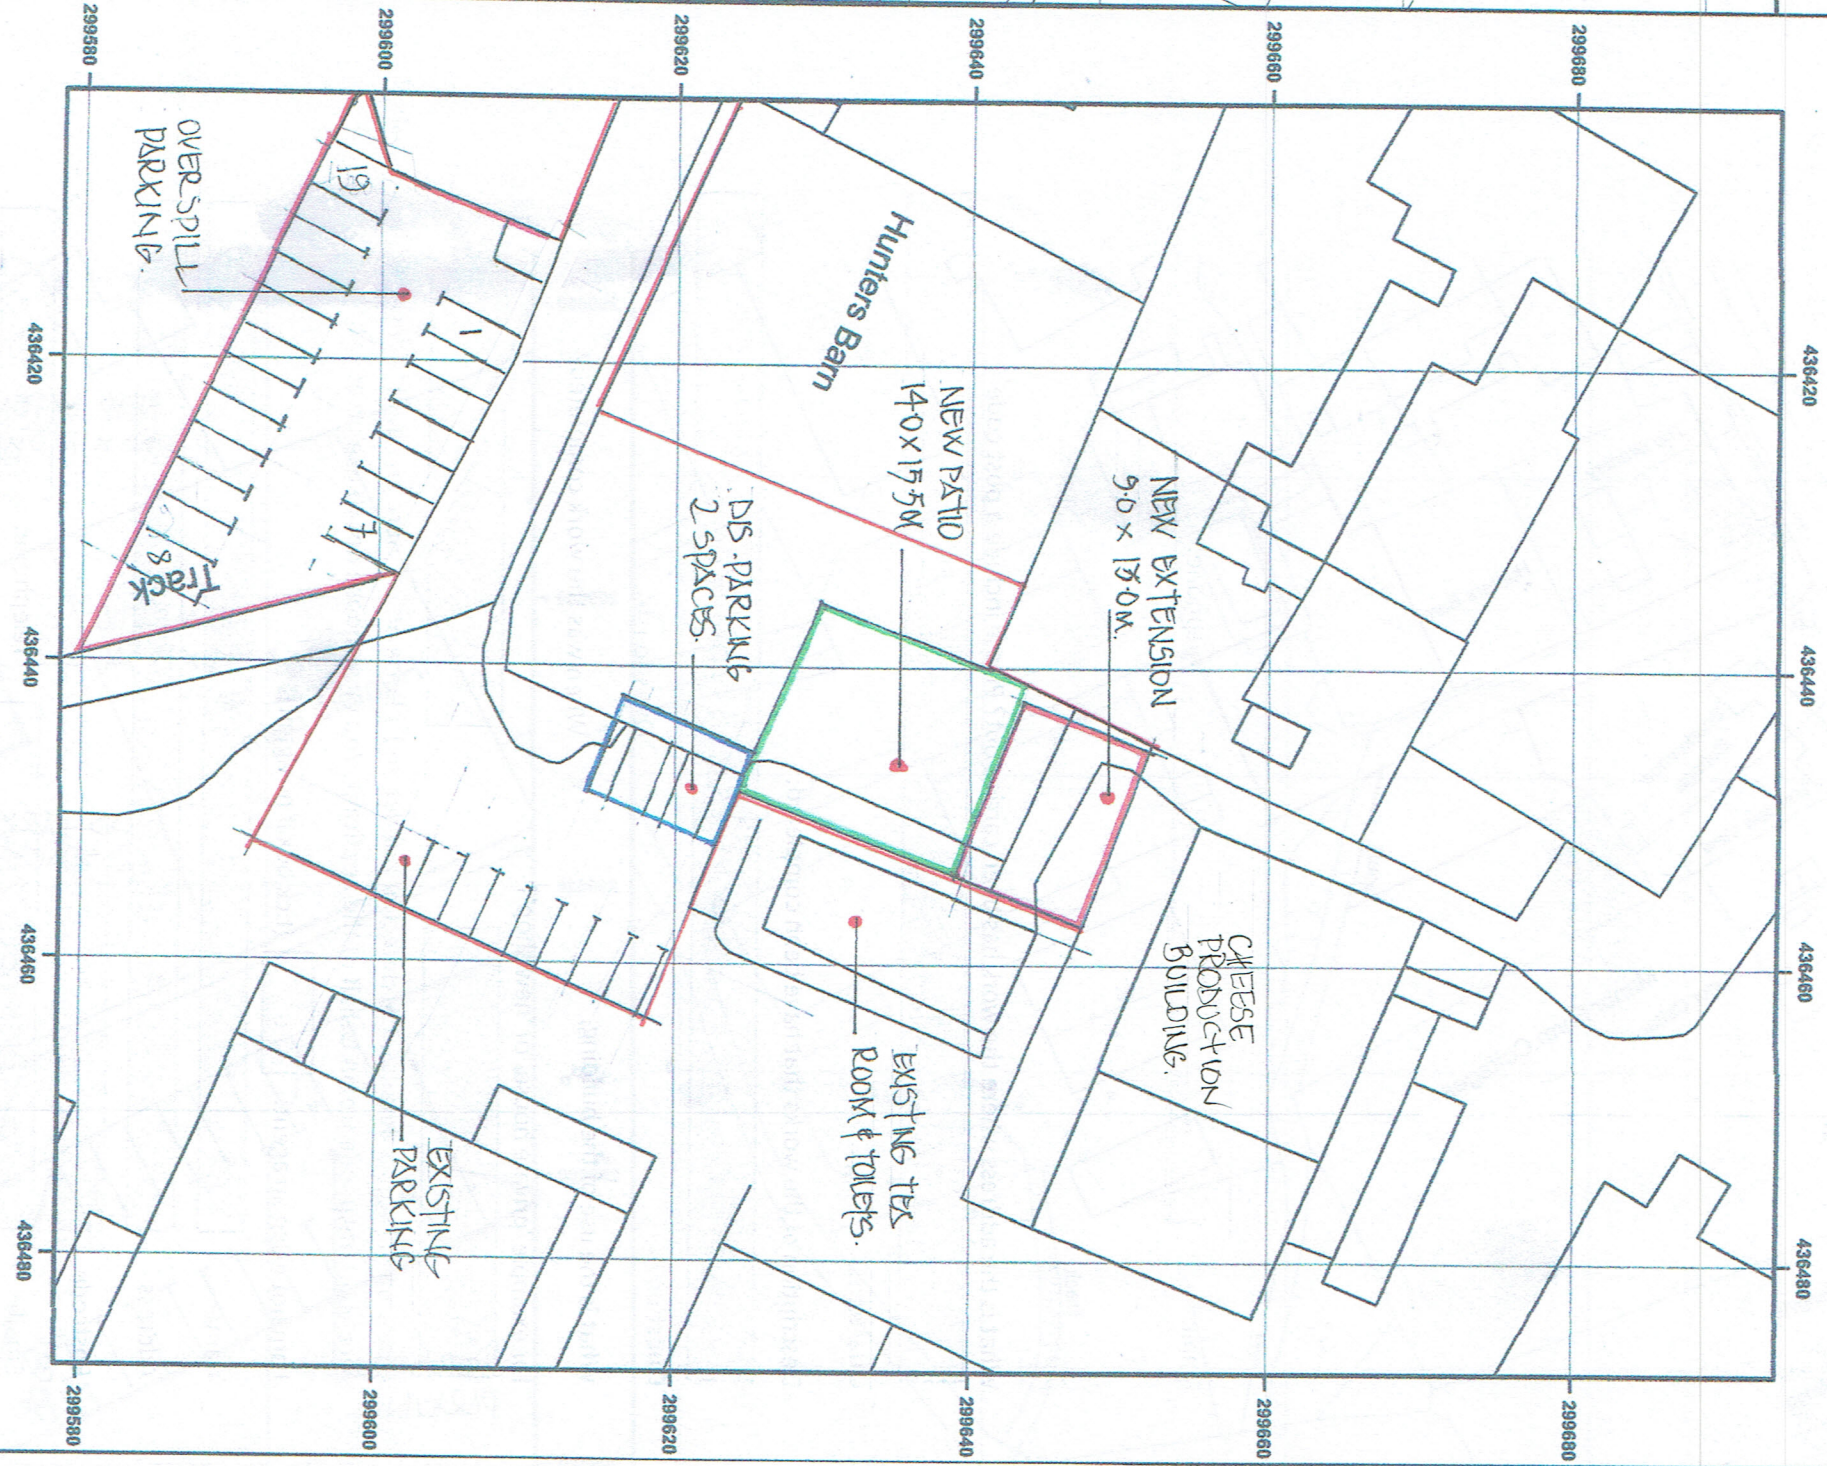

PLANNING APPLICATION

KEITH REYNOLDS ASSOCIATES, WOODSIDE, THE GROVE, HAMPTON in ARDEN, SOLIHULL B92 0HD

CLIENT Leicestershire Handmade Cheese Co. PROJECT. New Farm Shop, Kitchen & Office.

LOCATION Sparkenhoe Farm, Upton, Warwickshire. CV13 6JX.

TITLE Location & Site Plans DWG No. 2026/169/10 SCALE. 1:1250&1:500 DATE. 14/03/26, Rev. C. 14/07/26