




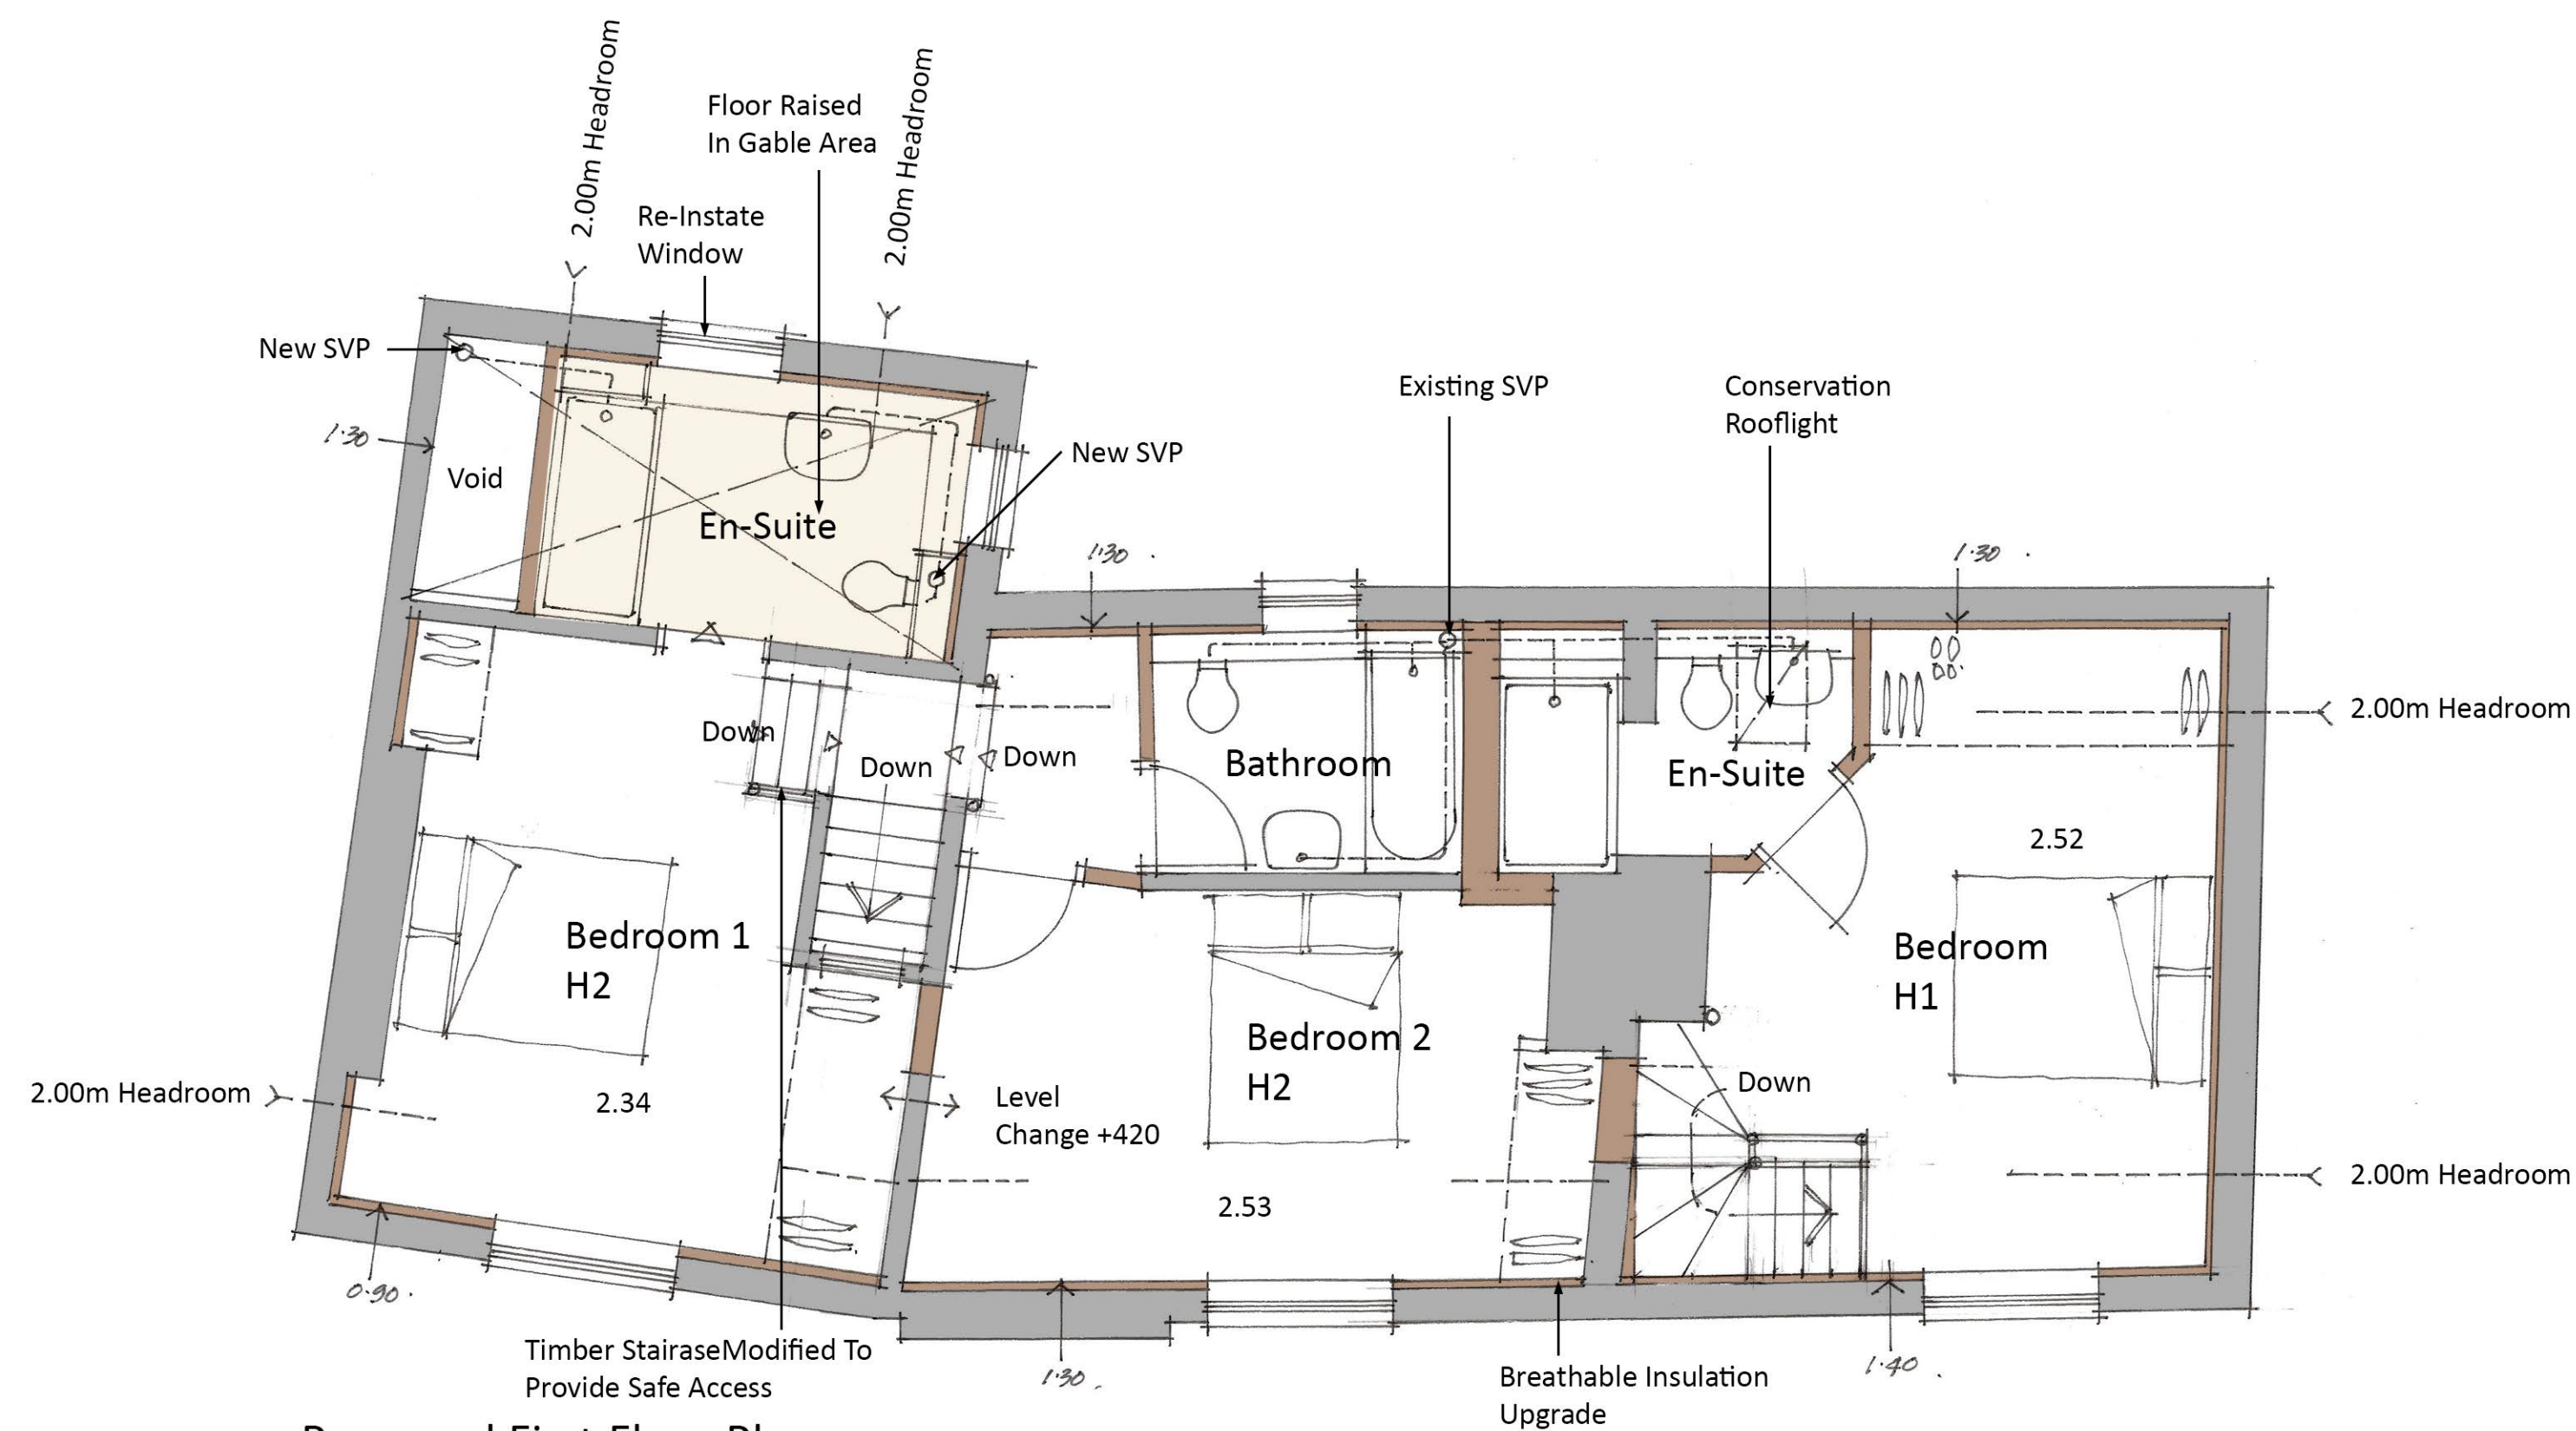

Proposed First Floor Plan
Scale 1:50

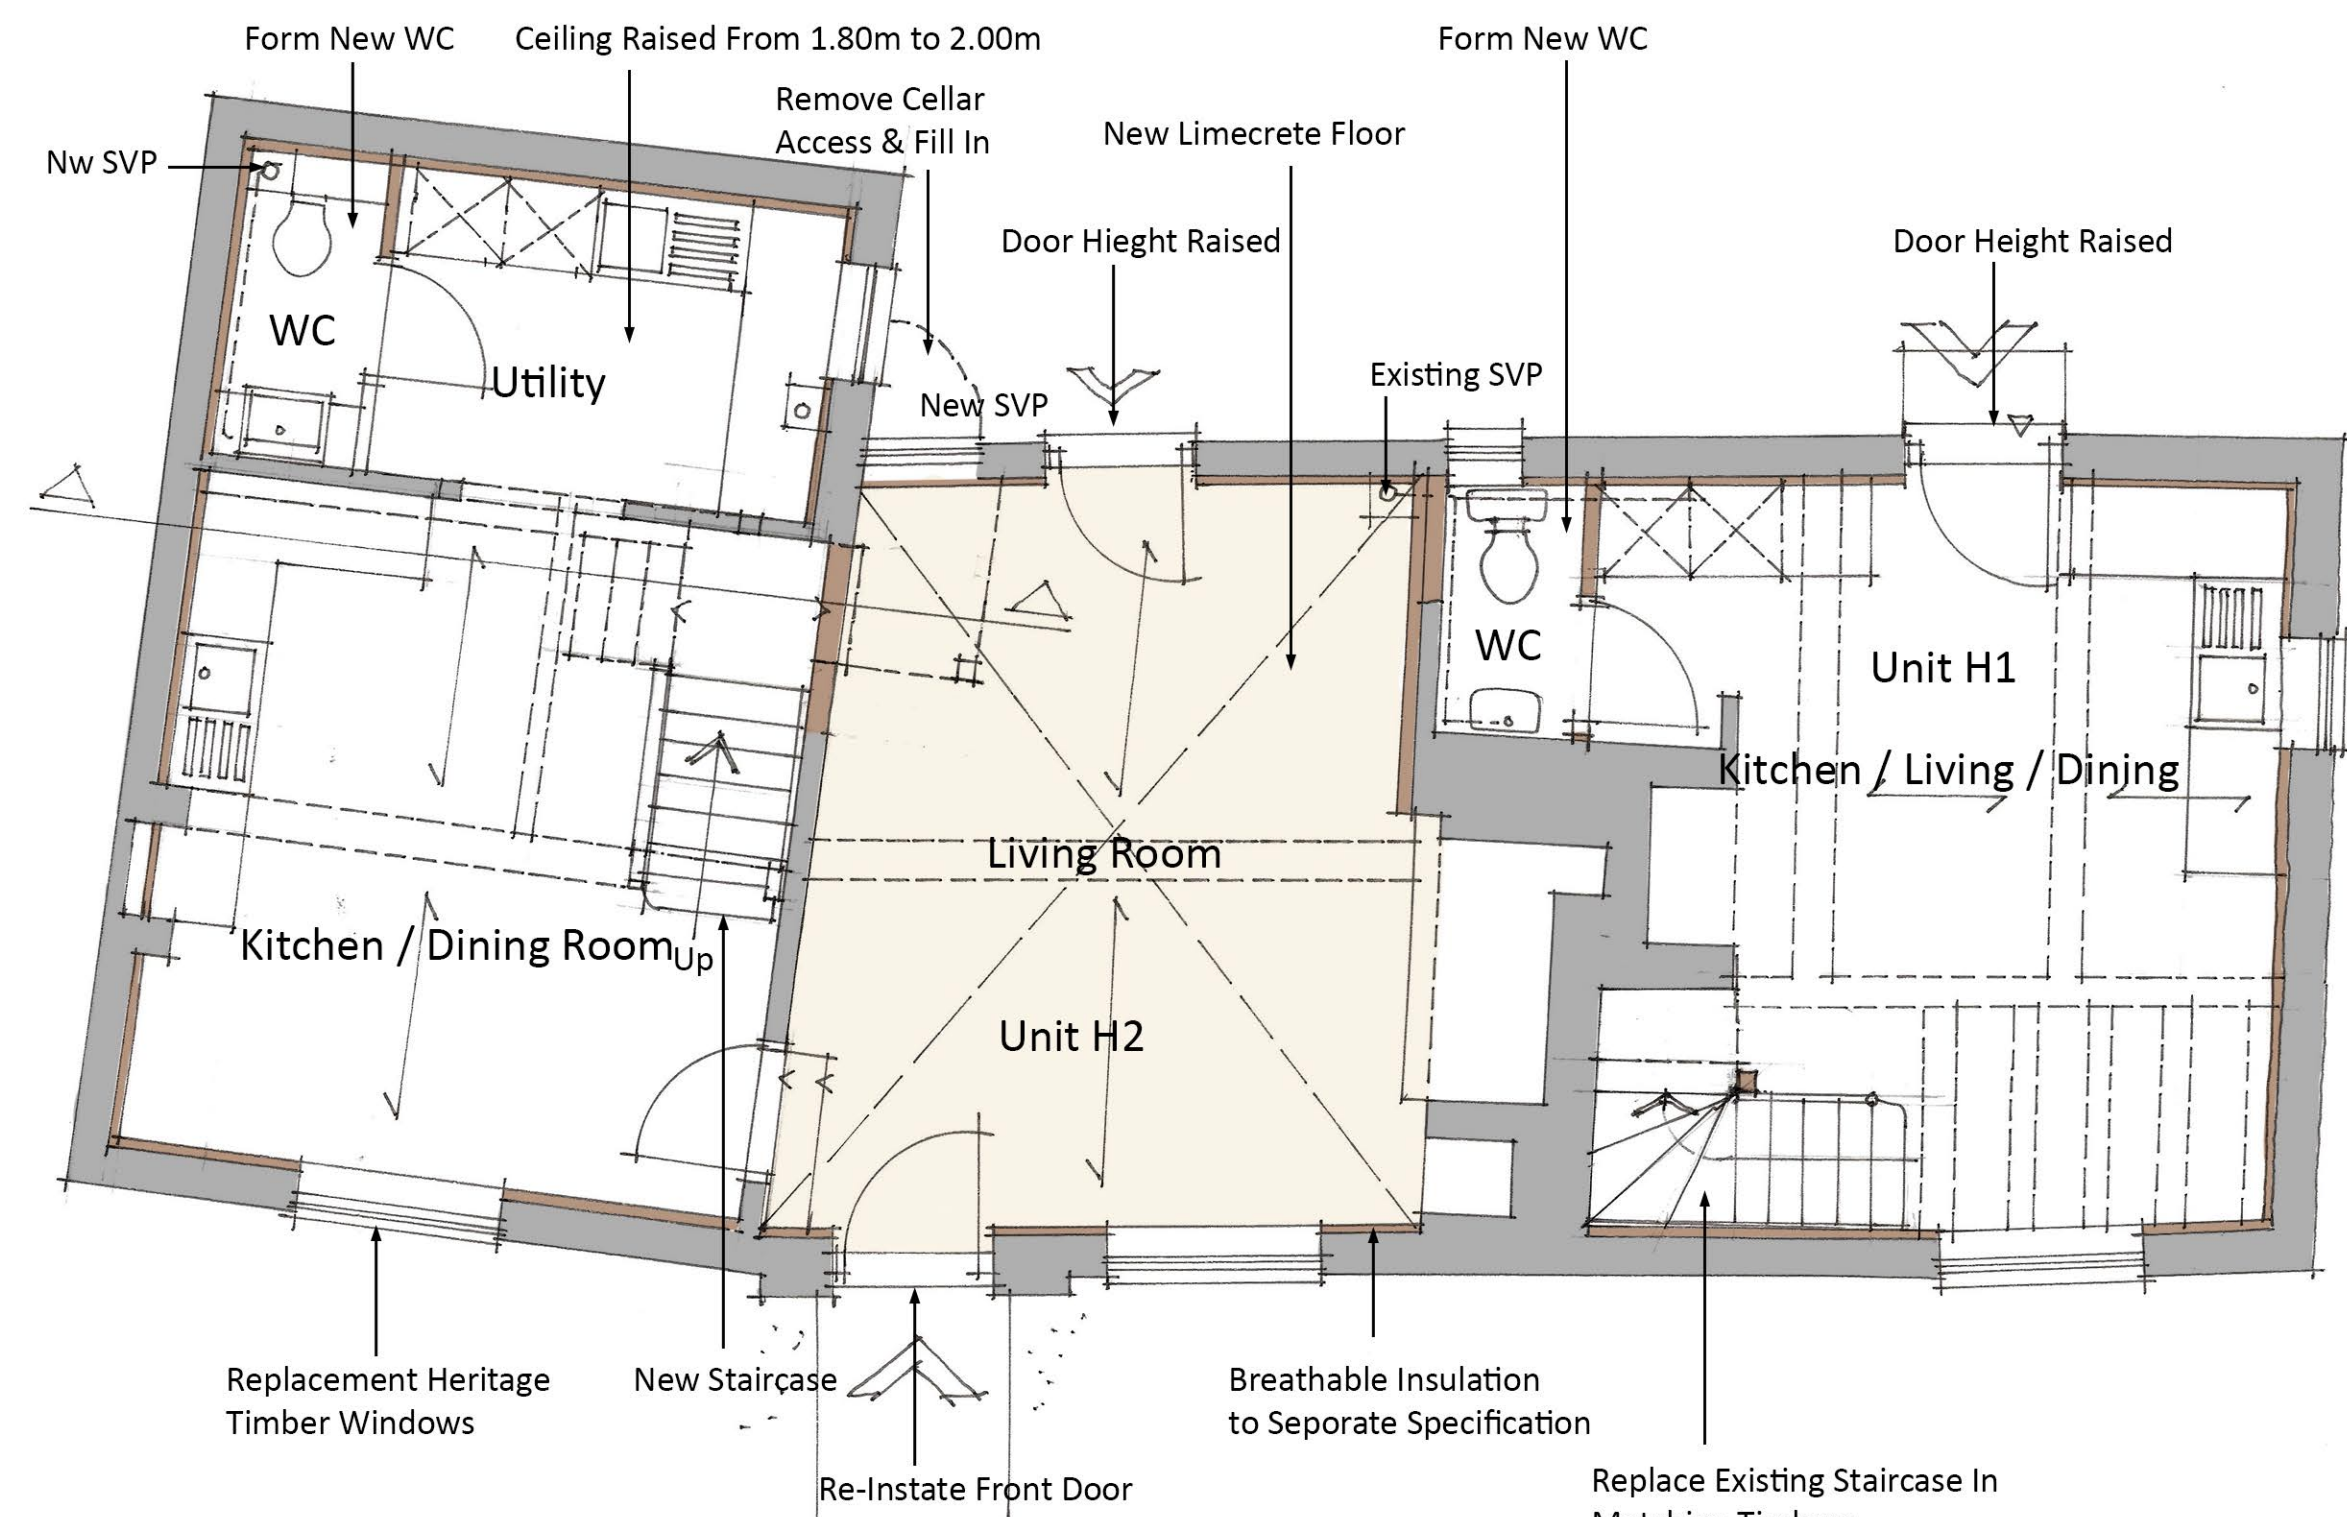

Proposed Ground Floor Plan
Scale 1:50

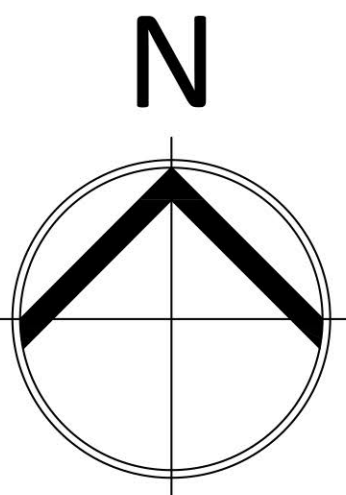

Revisions		
No.	Description	Date

Houghton House, Sheepy Road,
Sibson

New Residential Development

Proposed Plans
Units 1 & 2

Scale	Date	Drawn	Job	Drawing
1:50	A1 Jul 2025	IDR / MH	1001	250A