


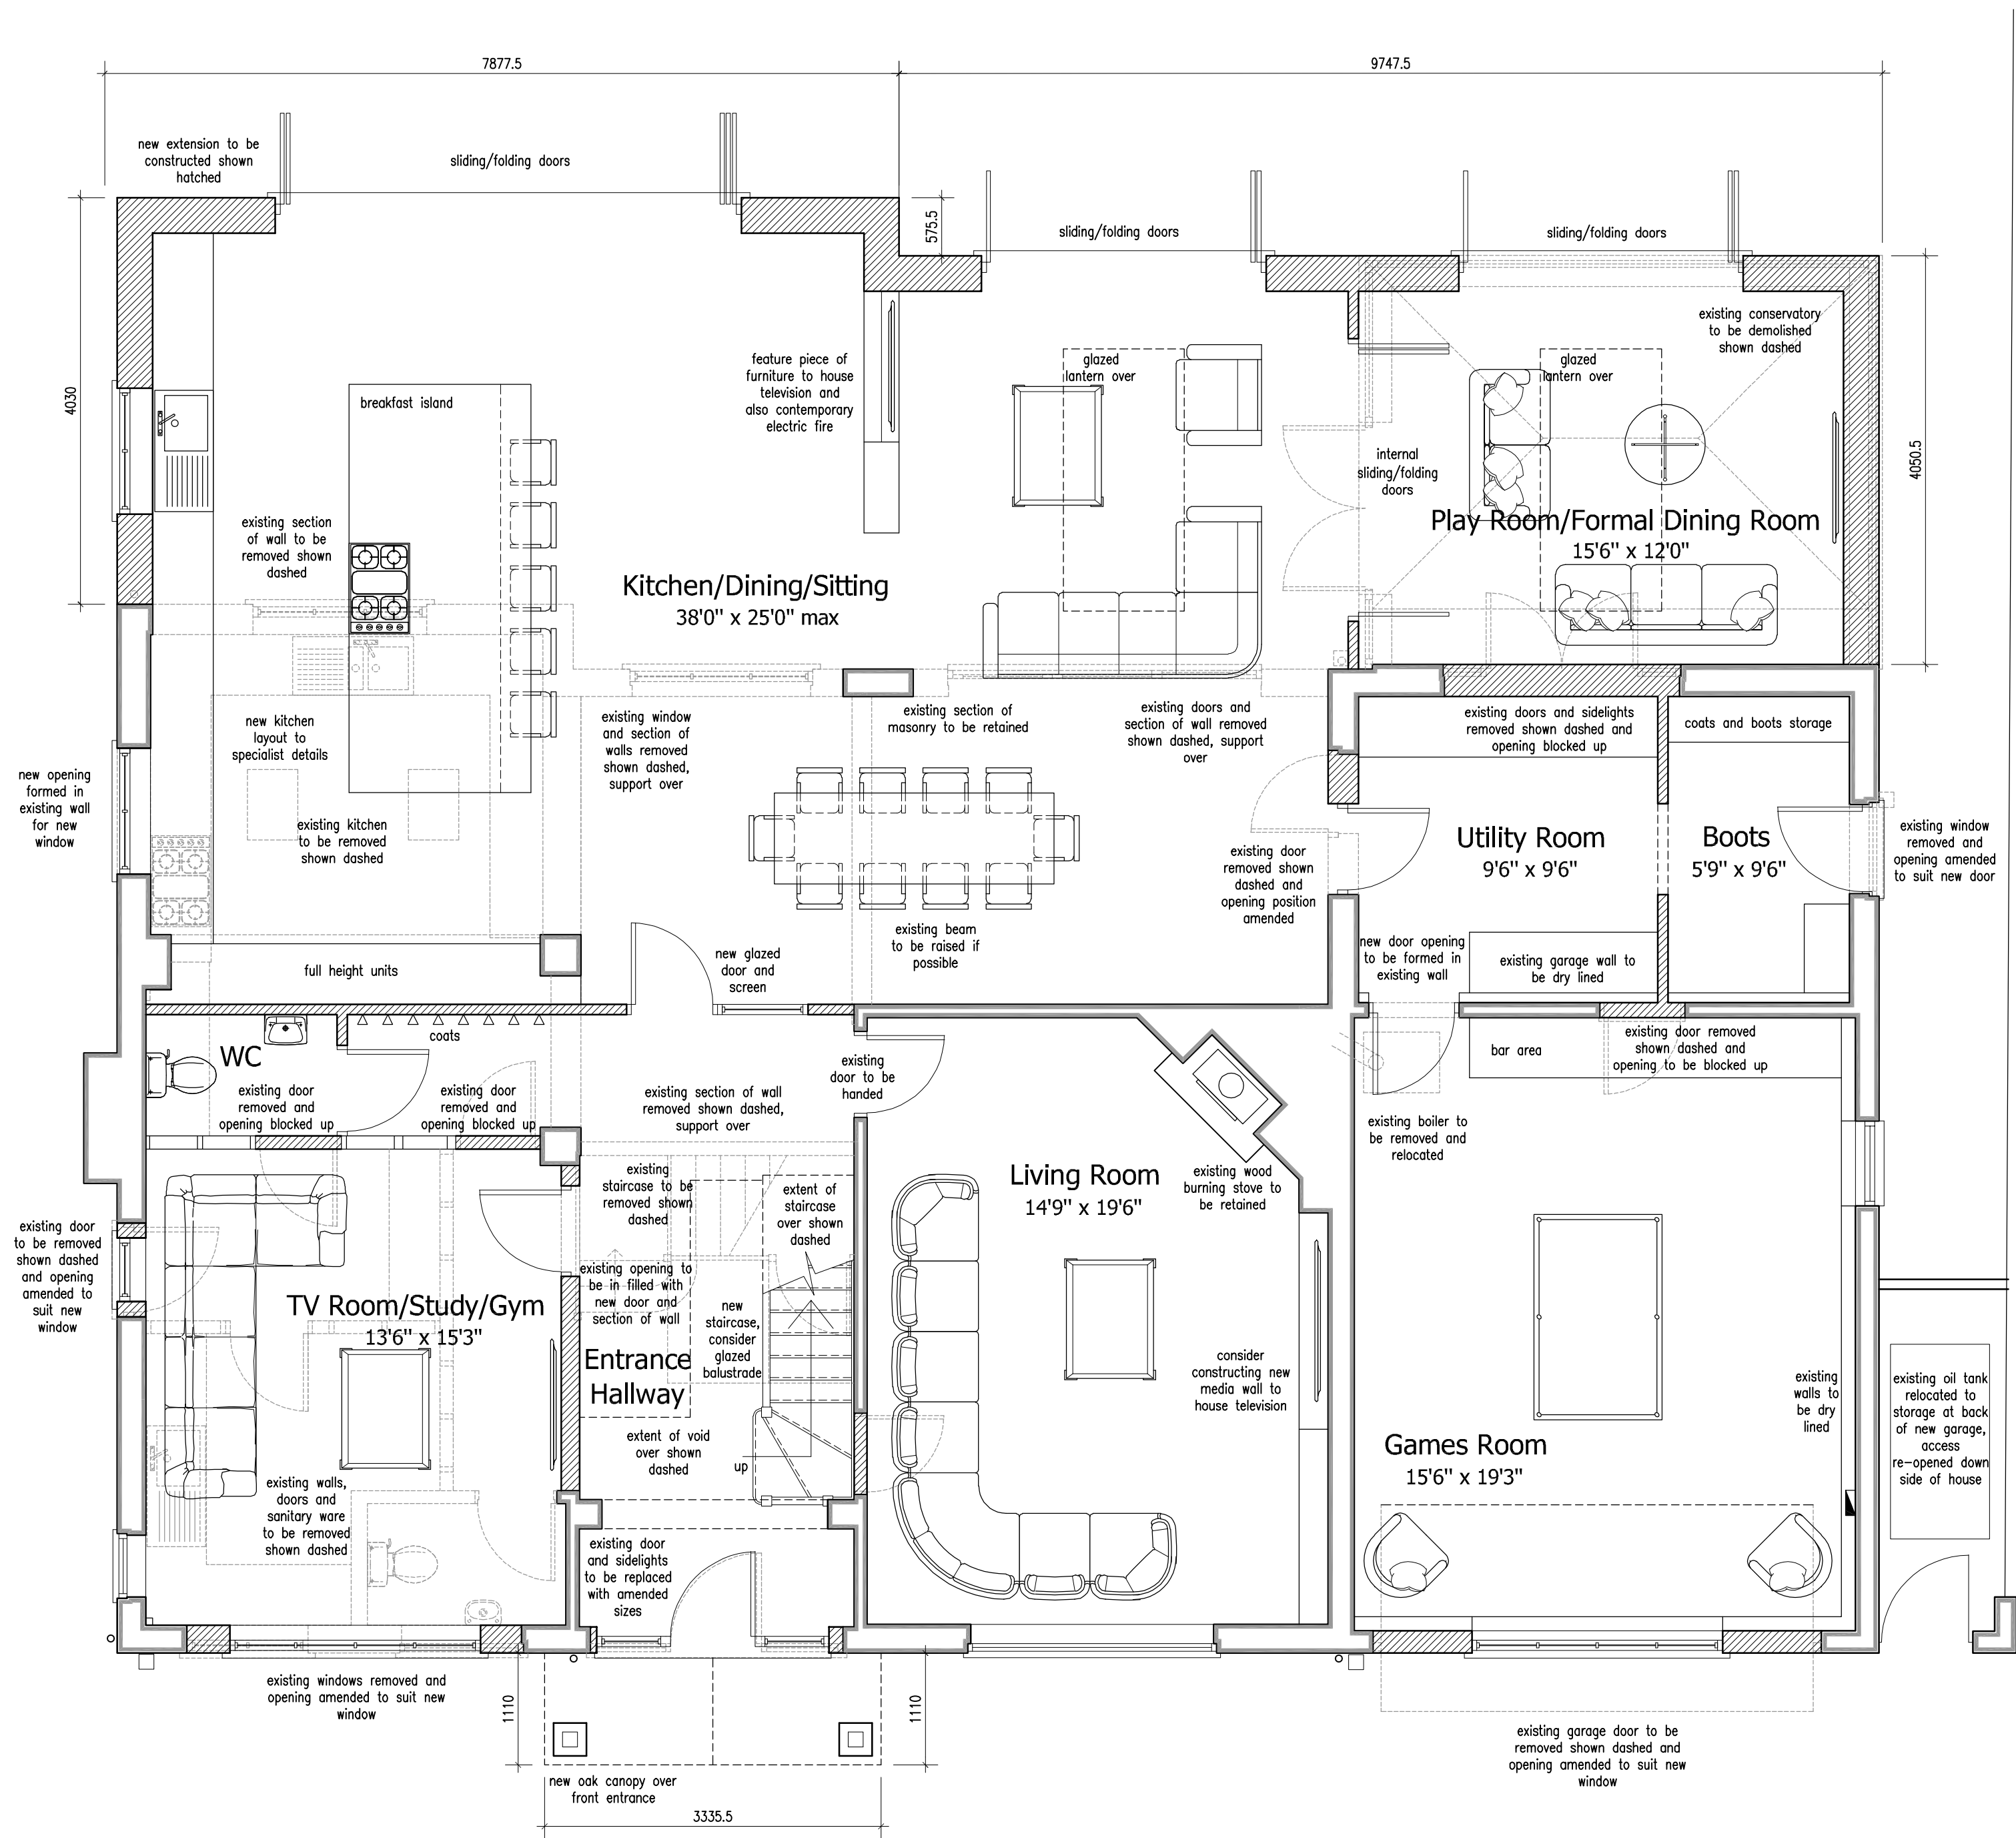

Proposed Ground Floor Plan
Scale 1:50



DETAILED PLANNING PROPOSALS

PROPOSED EXTENSIONS AND ALTERATIONS - BEECH COURT - RECTORY LANE - CADEBY - NUNEATON - WARWICKSHIRE

Revisions: A Client Amendments 10.09.2024

DG DAVID GRANGER
ARCHITECTURAL DESIGN LTD

David Granger Architectural Design Ltd
The Old Cottage Hospital
Leicester Road
Ashby de la Zouch
Leicestershire
LE65 1DB

T 01530 560939
W www.davidgrangerdesign.com

Project

Proposed Extensions & Alterations
Beech Court, Rectory Lane
Cadeby, Nuneaton
Warwickshire

Client

Mr and Mrs J. Looker

Drawing

Detailed Planning Proposals
Sheet 4 of 6

Drawing Number 19.3681.30 A

Date: July 2024

Scale: As Shown Drawn By: SM Checked By: SM

Figured dimensions must be taken in preference to scaled dimensions and any discrepancies are to be referred to David Granger Architectural Design Limited. Contractors, subcontractors and suppliers must verify all dimensions on site before commencing any work or making any workshop drawings. All drawings are copyright of David Granger Architectural Design Limited. Ordnance Survey Data © Crown Copyright. All rights reserved. Licence No. AR100020449, Landmark Ref. LIG0816 Company Reg. No. 5068912