




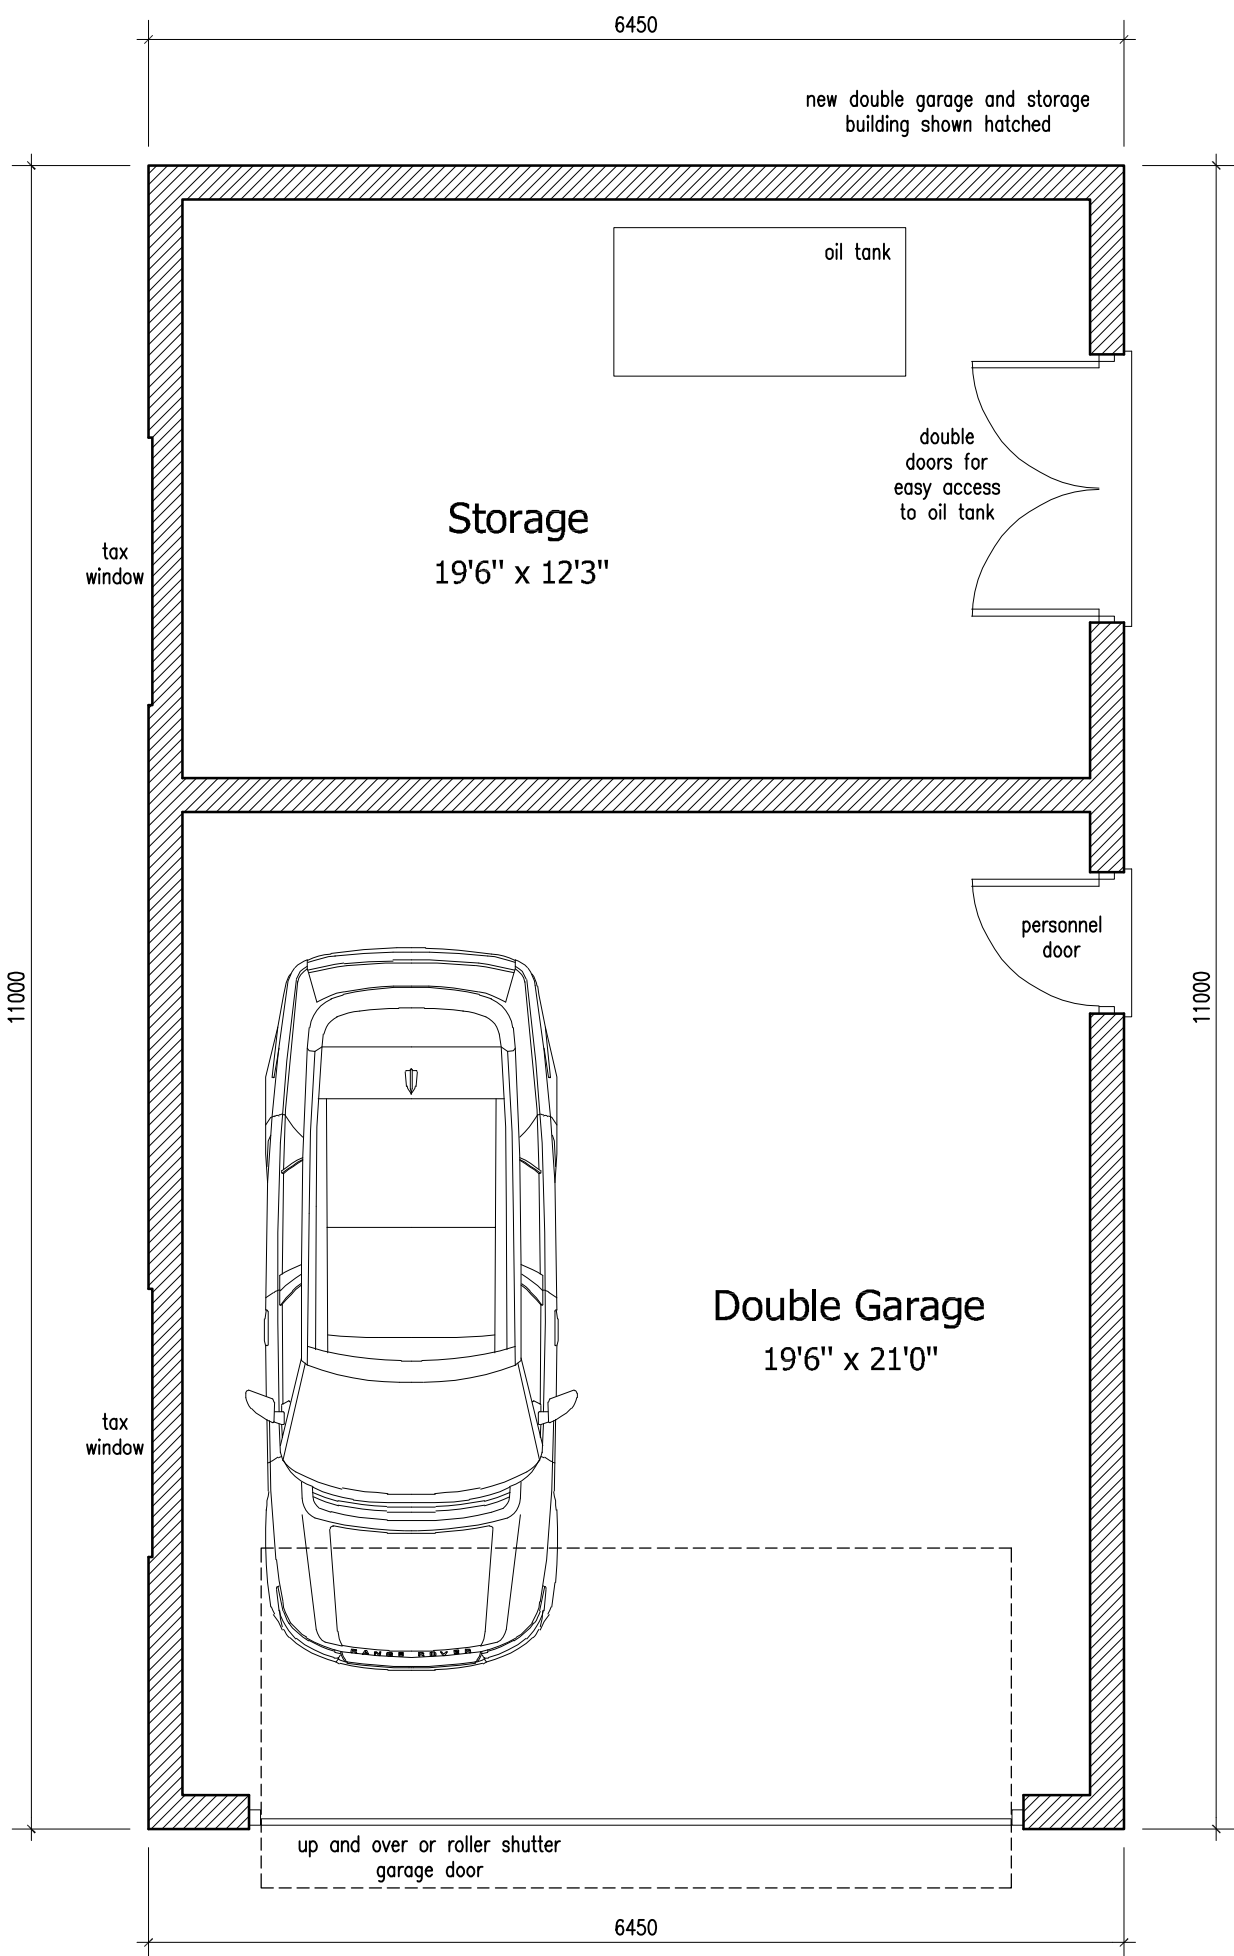


Proposed Illustrative Street Scene
Scale 1:100

 


Proposed Garage/Storage Floor Plan
Scale 1:50

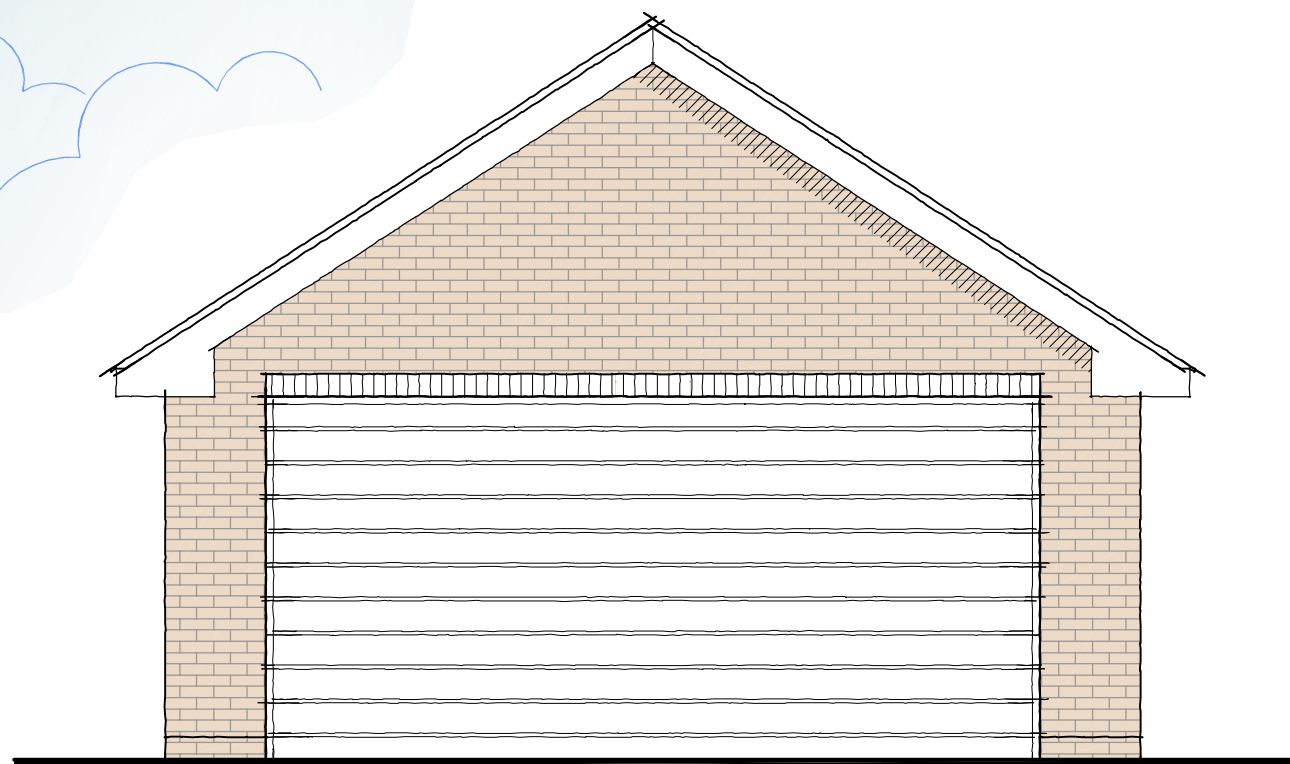


Proposed Garage/Storage Front Elevation
Scale 1:50

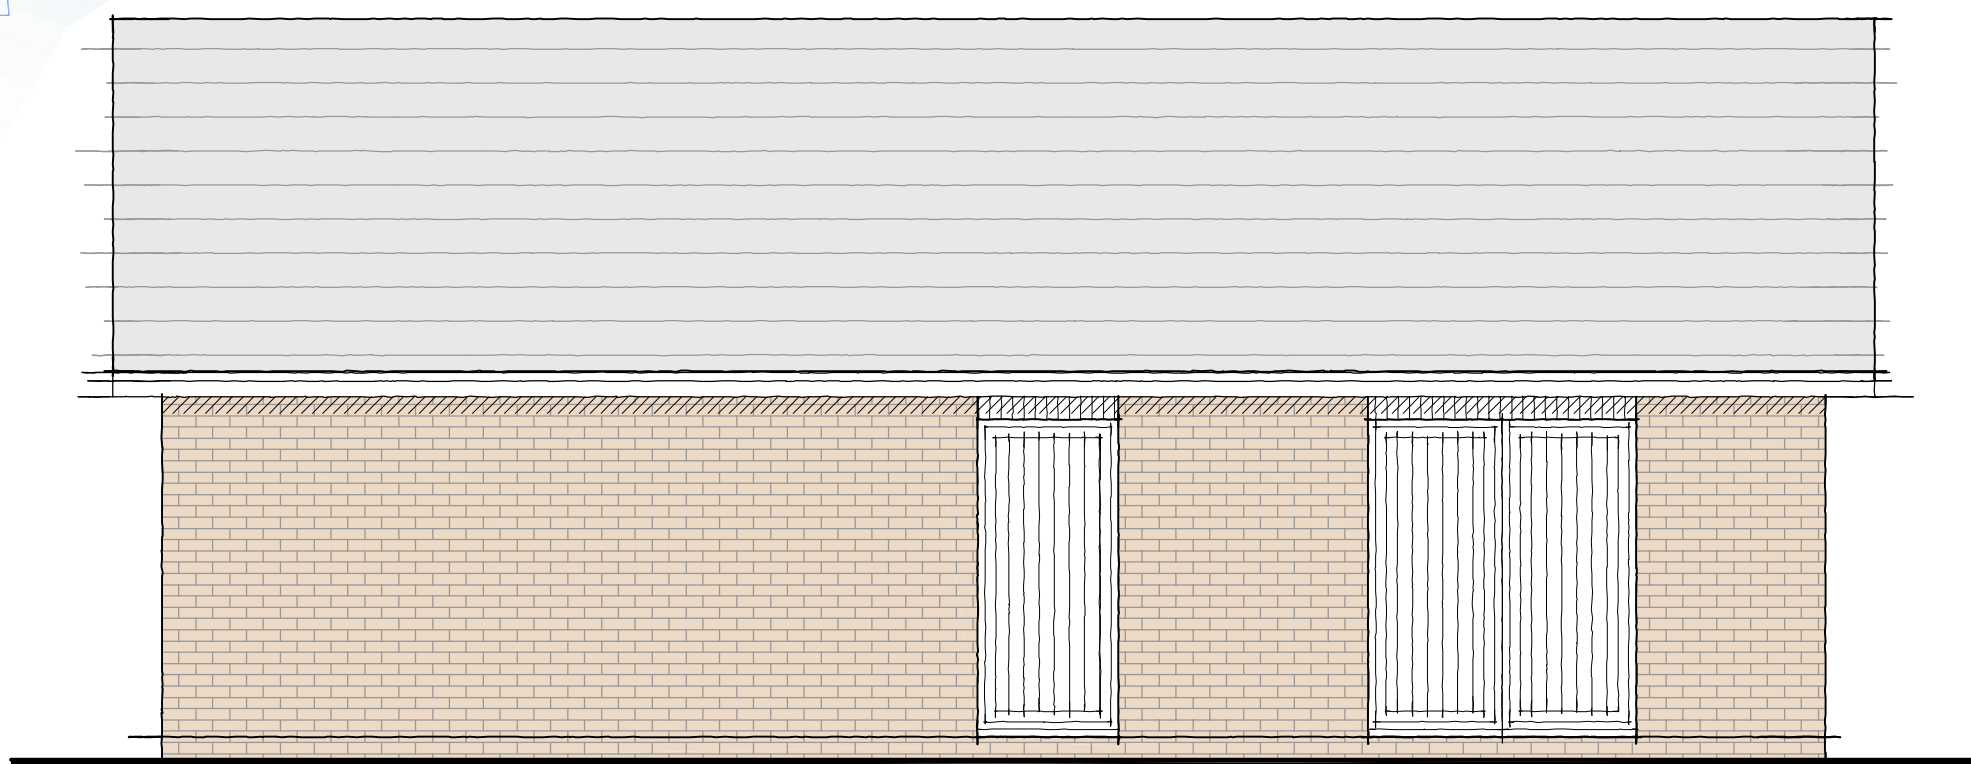

Proposed Garage/Storage Side Elevation
Scale 1:50

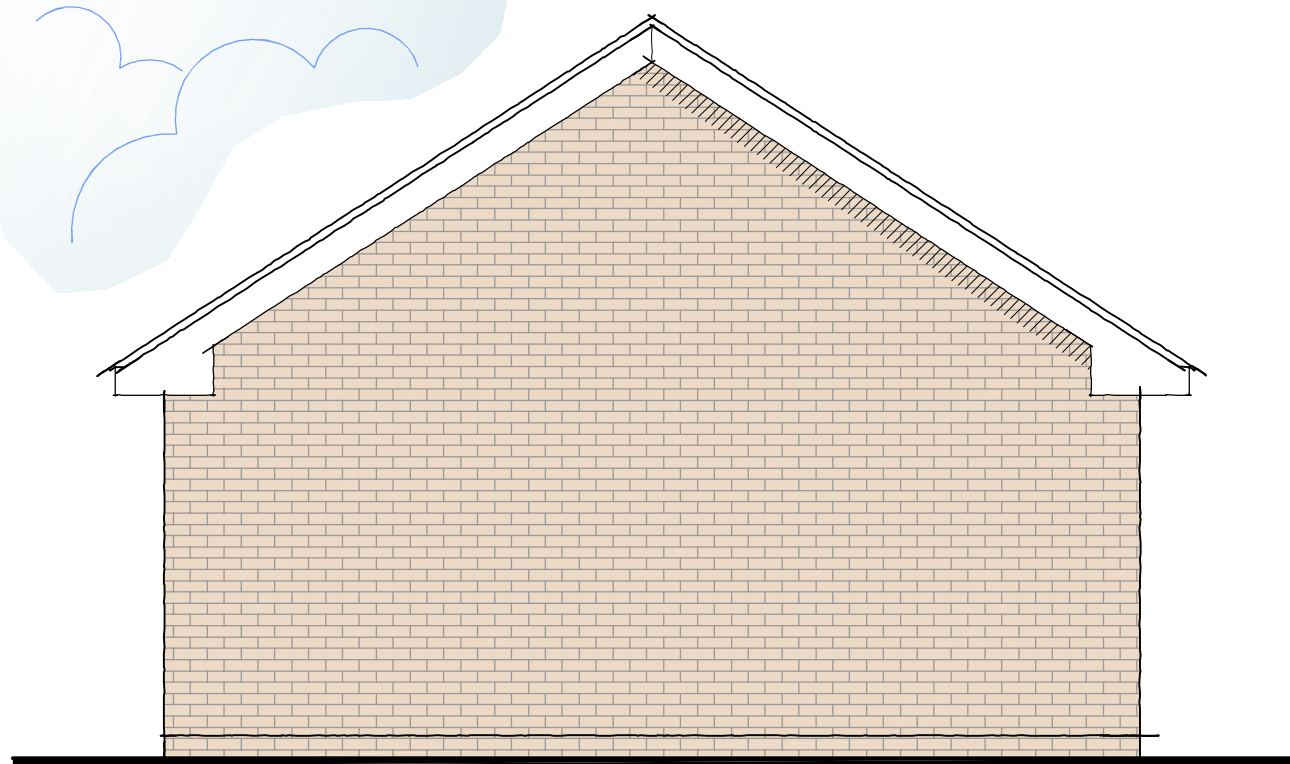

Proposed Garage/Storage Front Elevation
Scale 1:50

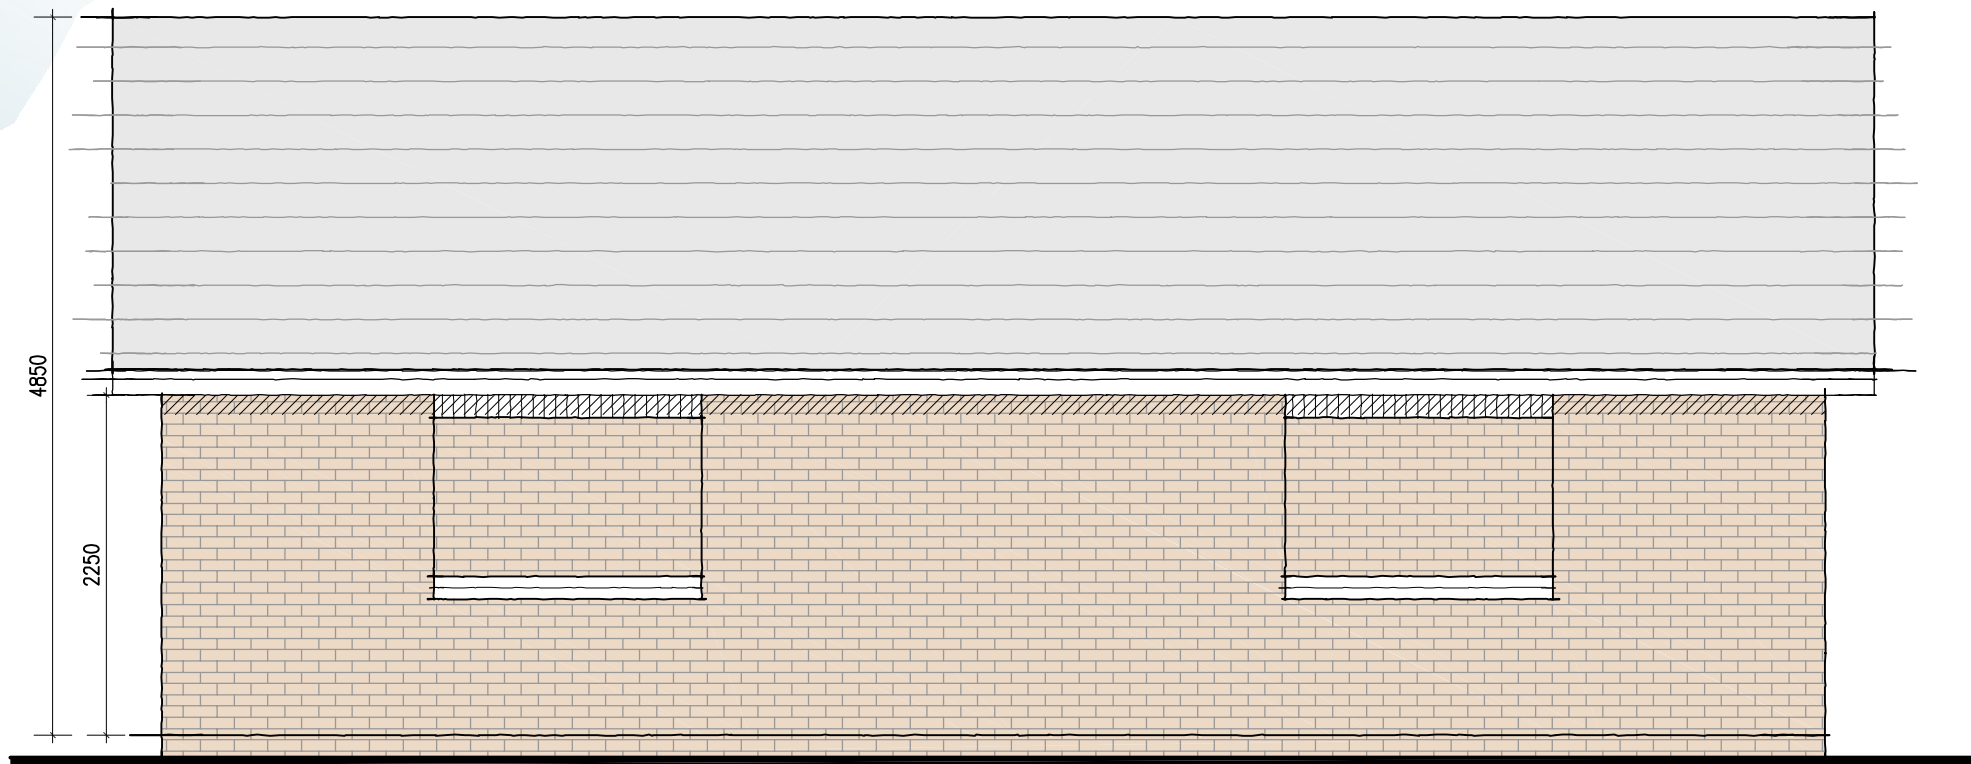

Proposed Garage/Storage Side Elevation
Scale 1:50



Notes		
This drawing is to be read in conjunction with Drawing No.'s 19.3681.01, 02 and 03 'Existing Details'		
Materials Schedule:		
- Plain tiles - Facing brickwork - Composite doors - Aluminium garage doors		
Revisions: A Client Amendments 10.09.2024		
DG DAVID GRANGER ARCHITECTURAL DESIGN LTD		
David Granger Architectural Design Ltd The Old Cottage Hospital Leicester Road Ashby de la Zouch Leicestershire LE65 1DB T 01530 560939 W www.davidgrangerdesign.com		
Project		
Proposed Extensions & Alterations Beech Court, Rectory Lane Cadeby, Nuneaton Warwickshire		
Client		
Mr and Mrs J. Looker		
Drawing		
Detailed Planning Proposals Sheet 6 of 6		
Drawing Number 19.3681.32 A		
Date: July 2024		
Scale: As Shown Drawn By: SM Checked By: SM		
Figured dimensions must be taken in preference to scaled dimensions and any discrepancies are to be referred to David Granger Architectural Design Limited. Contractors, subcontractors and suppliers must verify all dimensions on site before commencing any work or making any workshop drawings. All drawings are copyright of David Granger Architectural Design Limited. Ordnance Survey Data © Crown Copyright. All rights reserved. Licence No. AR100020449, Landmark Ref. LG0816 Company Reg. No. 5068912		

DETAILED PLANNING PROPOSALS

PROPOSED EXTENSIONS AND ALTERATIONS - BEECH COURT - RECTORY LANE - CADEBY - NUNEATON - WARWICKSHIRE