



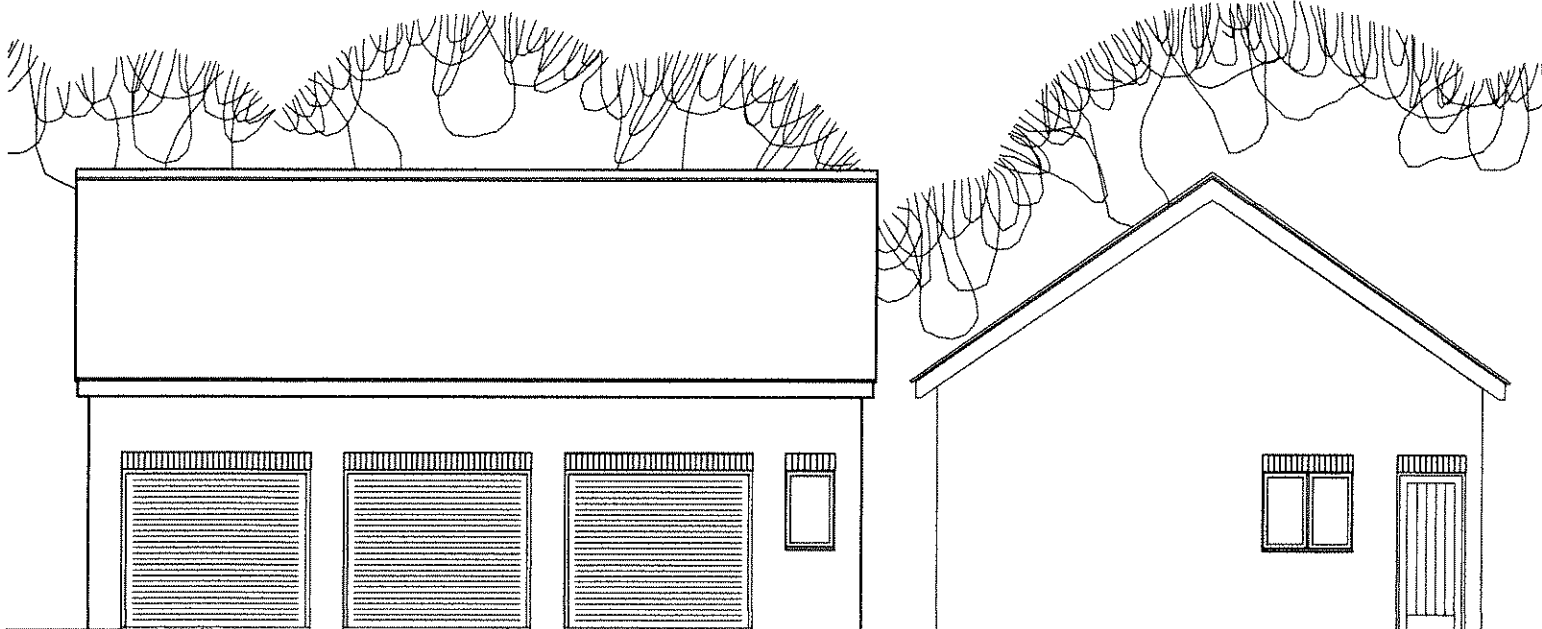


front elevation to drive


gable elevation to house

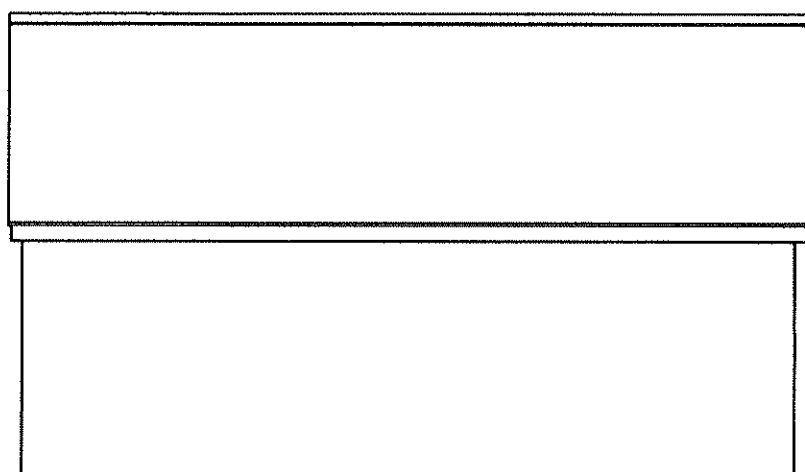

rear elevation to boundary

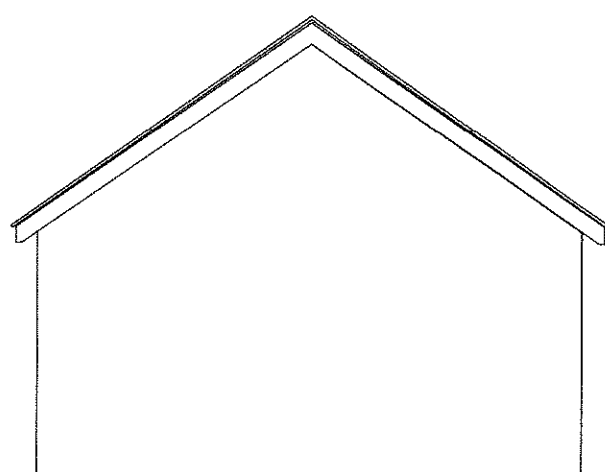

gable elevation to drive

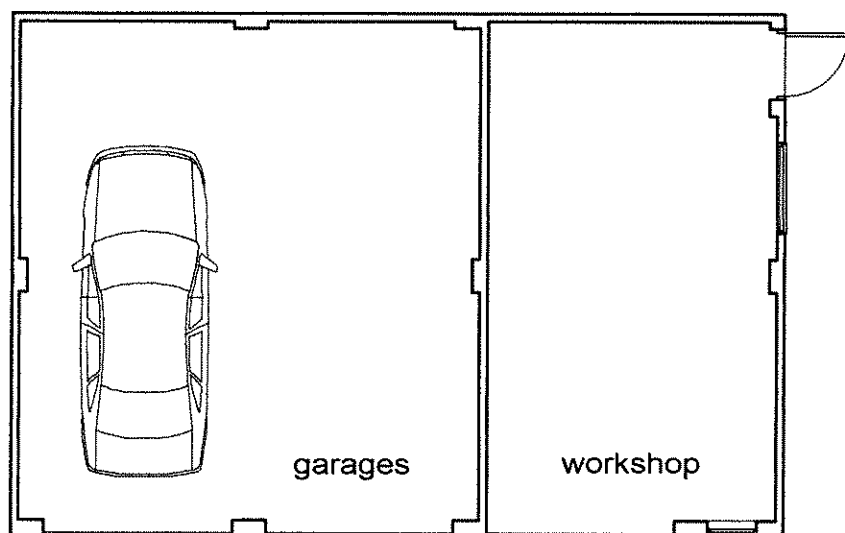

floor plan

scale 1:100



PROJECT PROPOSED BUNGALOW GARAGES Mr Mrs D Burchell Rowden House Farm Lyndley - Nuneaton	DATE October 2024	CHAPMAN ARCHITECTURAL & ASSOCIATES Mount Pleasant Farm West Haddon Road Crick Northants NN 6 7 S Q Tel/Fax 01780 823819
DRAWING Plan & Elevations	CODE 24 09 05	
	SCALE 1 : 100	