



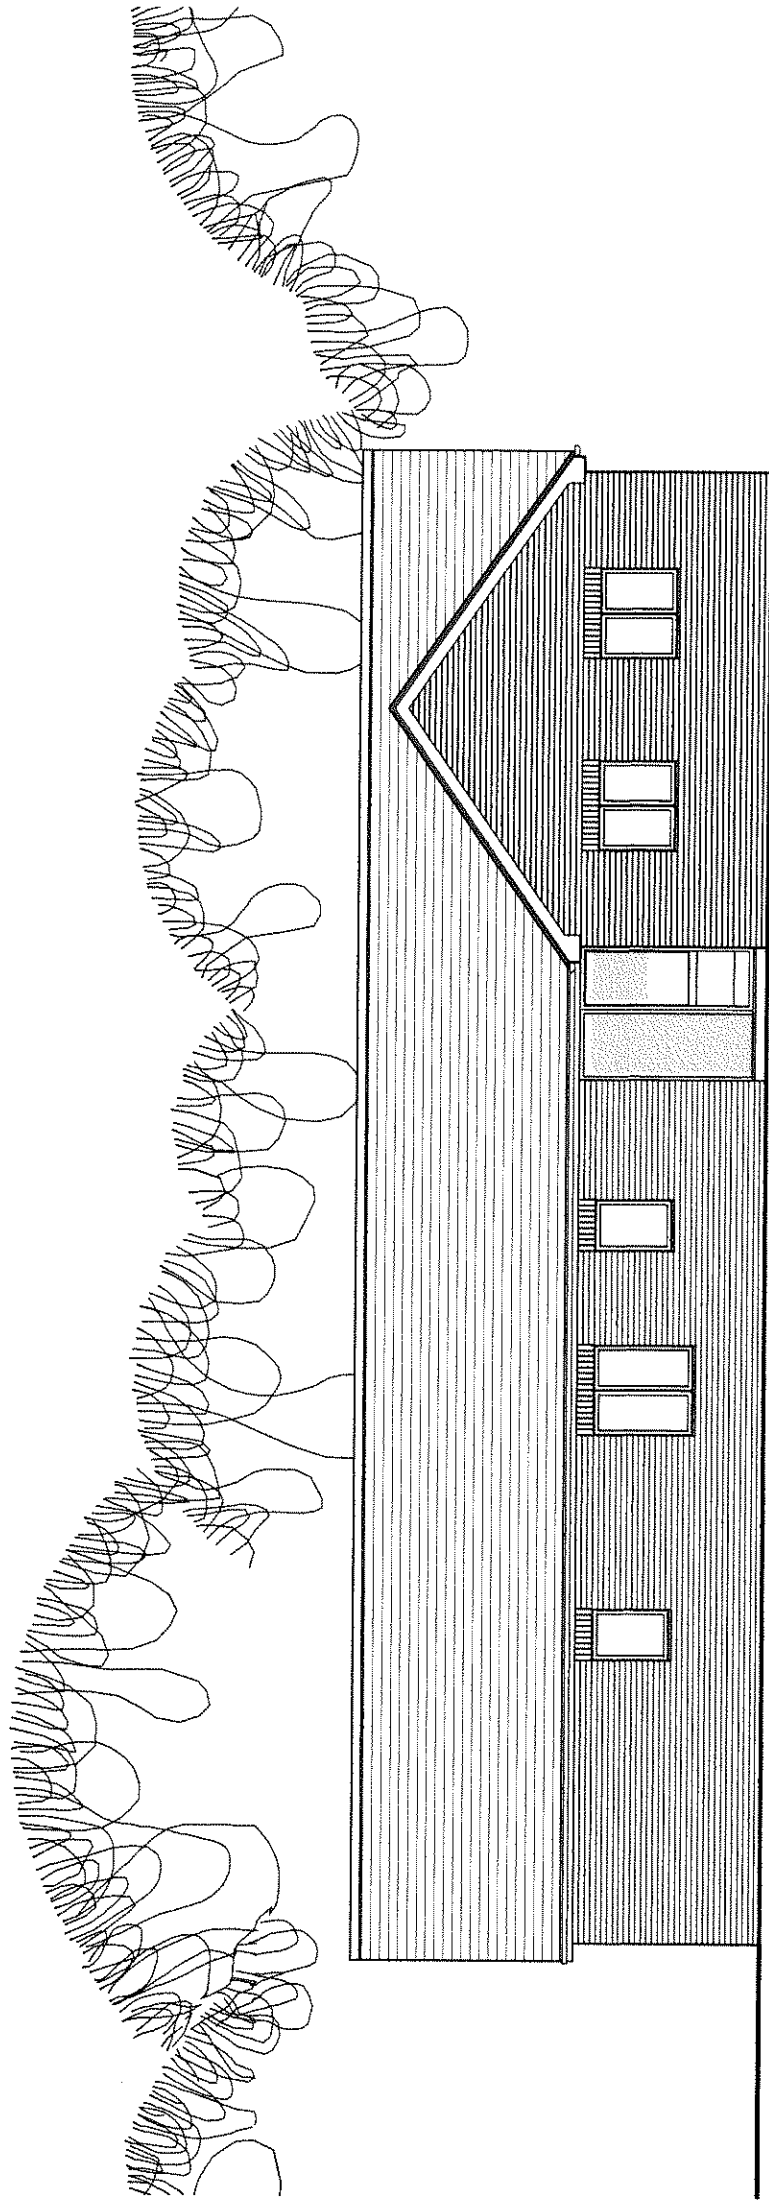

front elevation to drive

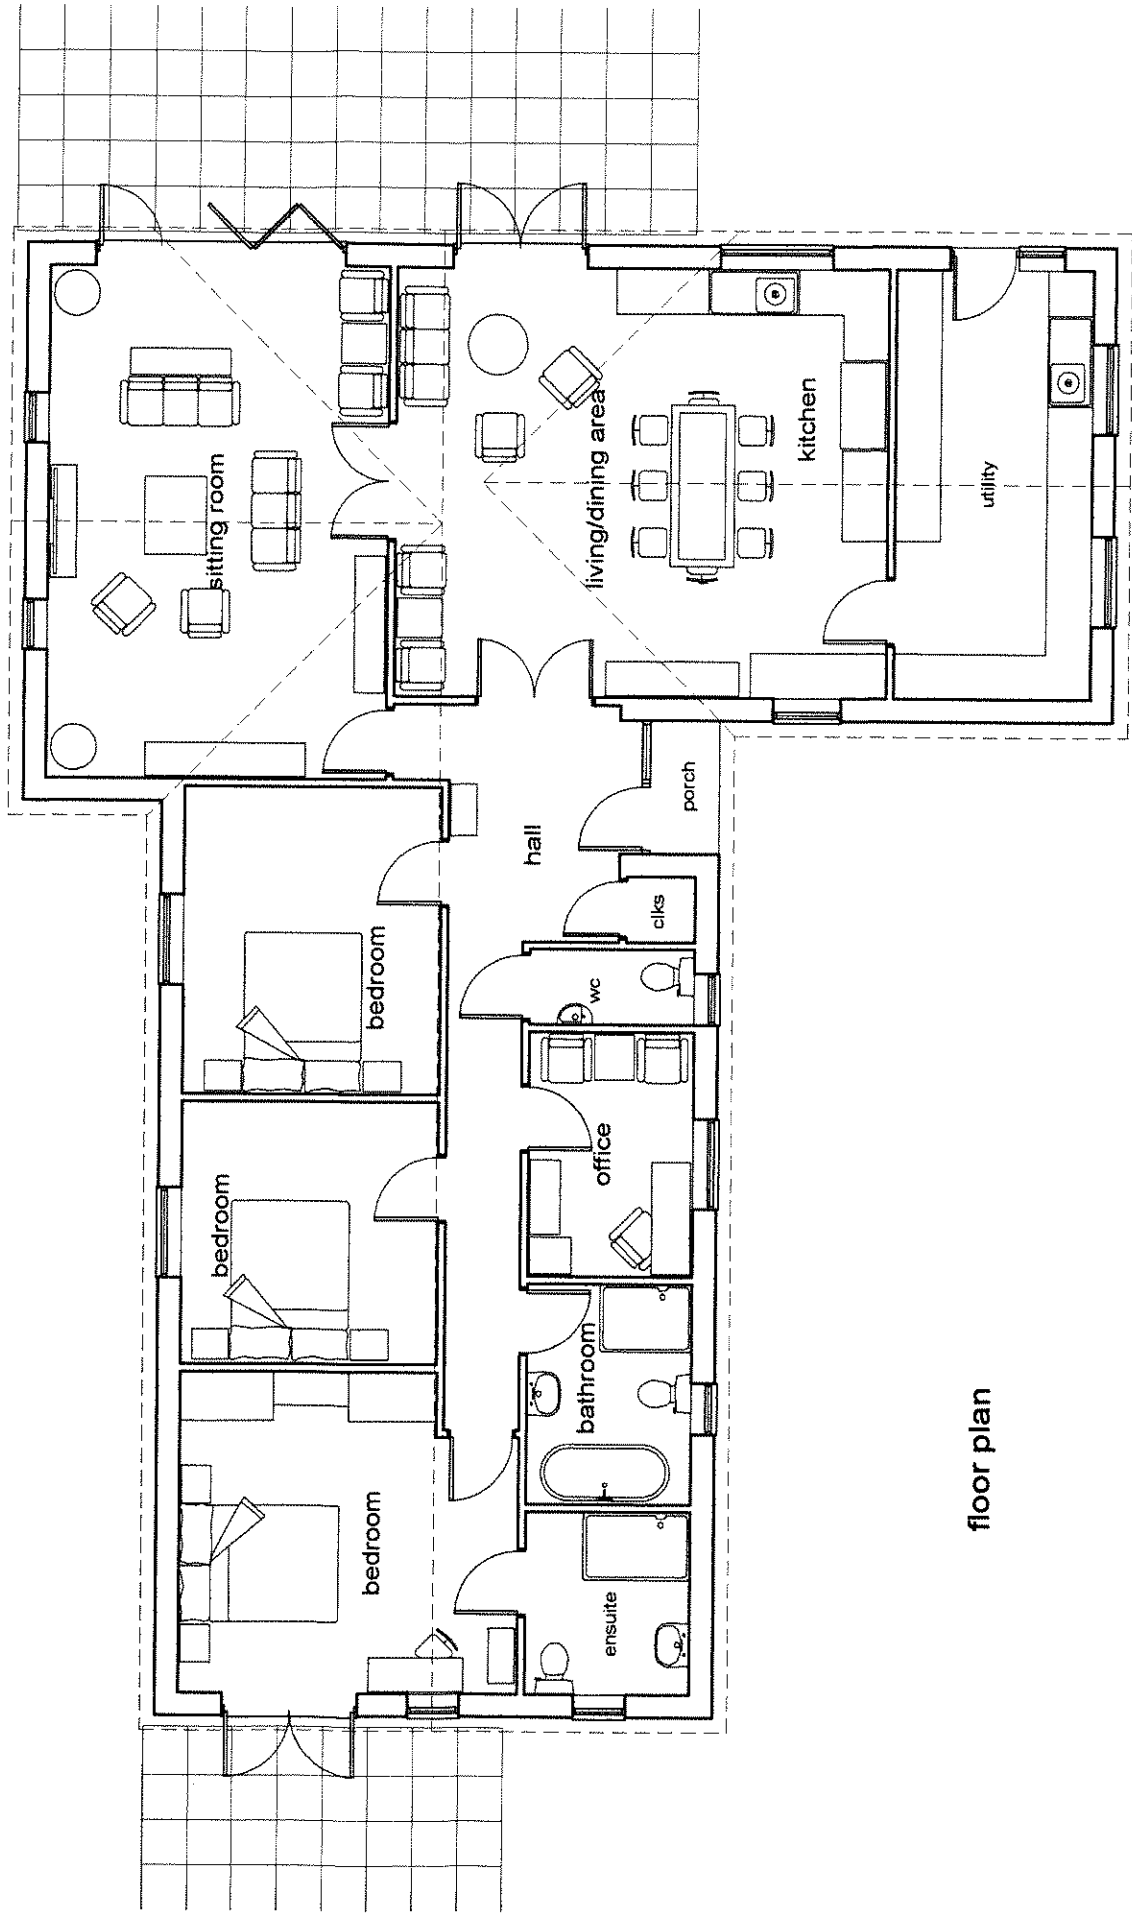

floor plan



scale 1:100

PROJECT	PROPOSED BUNGALOW		DATE	October 2024
	Mr Mrs D Burchell			
	Rowden House Farm - Fenn Lanes			
DRAWING	Fenny Drayton - Nuneaton		CODE	24 09 03
			SCALE	1 : 100
	Bungalow Plan & Elevation			
			CHAPMAN ARCHITECTURAL & ASSOCIATES	
			Mount Pleasant Farm West Haddon Road Gick Northants N N 6 7 S Q Tel/Fac 01780 823819	