




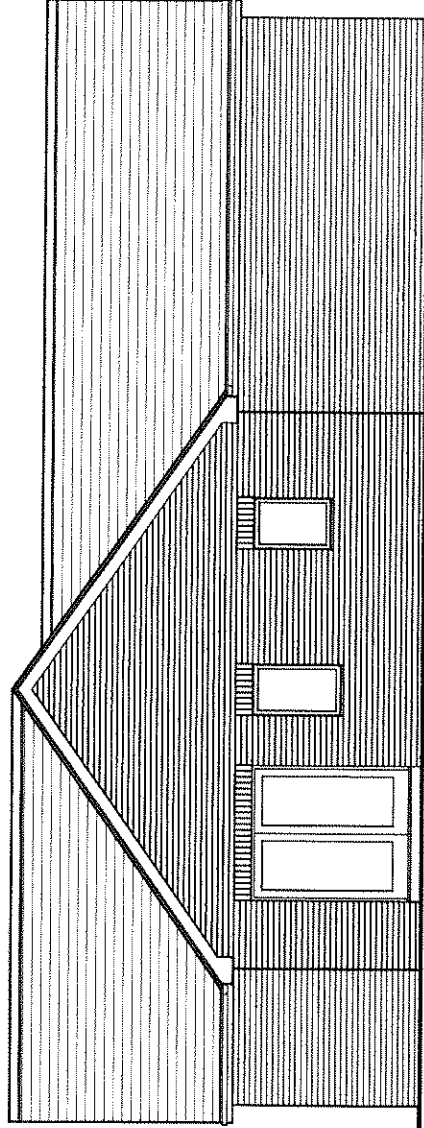

gable elevation to boundary

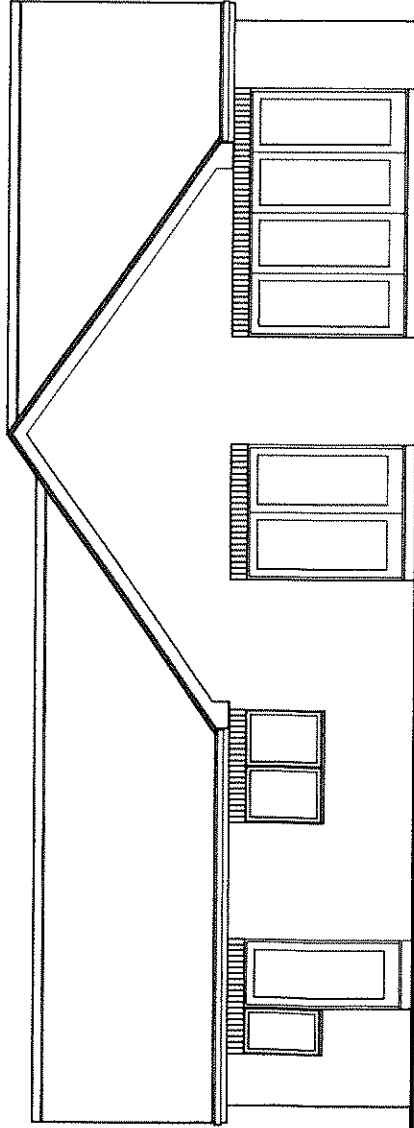

side elevation to paddock

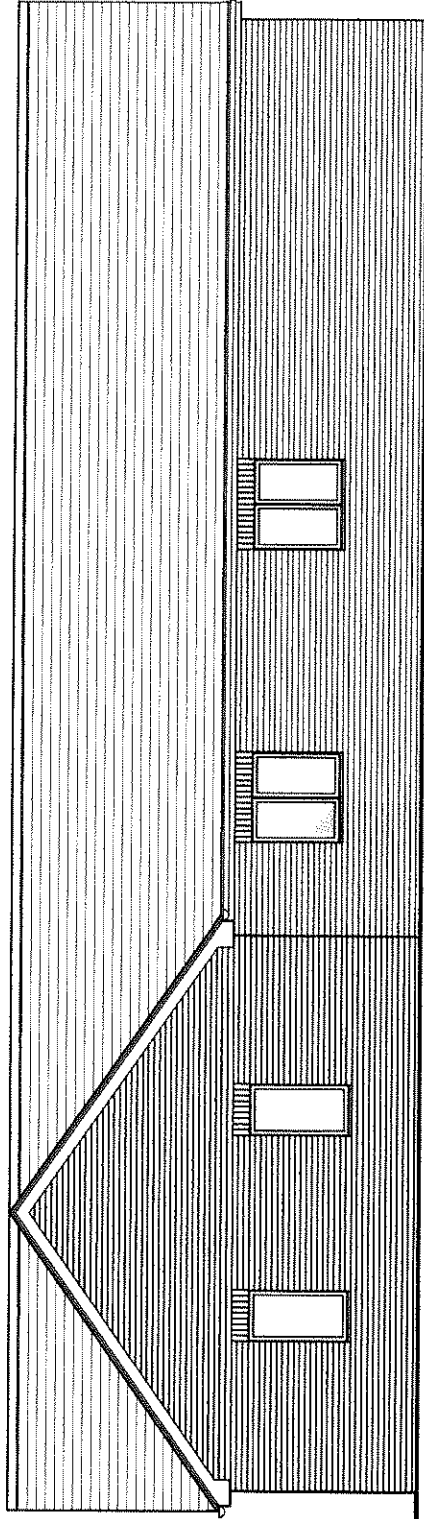

rear elevation to woodland



scale 1:100

PROJECT	PROPOSED BUNGALOW		DATE	October 2024
	Mr Mrs D Burchell			
	Rowden House Farm - Fenn Lanes			
DRAWING	Fenny Drayton - Nuneaton		CODE	24 09 04
			SCALE	1 : 100
	Bungalow Elevations			
				CHAPMAN ARCHITECTURAL & ASSOCIATES
				Mount Pleasant Farm West Haddon Road Gidd Northants N N 6 7 S Q Tel/Fax(01788) 823819