

# Workhouse Lane, BURBAGE

# HOUSE TYPE PORTFOLIO

Prepared by Pegasus Group on behalf of Cameron Homes

P25-2857\_DE\_010

| Rev | Description                                                                   | Date       | Drawn | Checked |
|-----|-------------------------------------------------------------------------------|------------|-------|---------|
| -   | First Issue                                                                   | 09.01.2026 | PJ    | SJW     |
| A   | HTP updated to suit client comments recieved 20.01.26                         | 21.01.2026 | PJ/JI | SJW     |
| B   | HTP updated the Rathbone has been subbed for the Webb as requested by client. | 19.03.26   | PJ    | CW      |

Notes: For details relating to housetype handings please refer to drawing P25-2857\_DE\_O2 Planning Layout.  
For detail relating to specific facing materials and chimney locations please refer to drawing P25-2857\_DE\_O04\_O1 Material Distribution Plan.  
For detail relating to specific solar pv panel locations please refer to drawing P25-2857\_DE\_O2 Planning Layout.



BIRMINGHAM (LICHFIELD)  
Central House,  
Queen Street,  
Lichfield,  
WS13 6QD  
T 0121 308 9570

Prepared by Pegasus Group on behalf of Cameron Homes.  
Date: December 2024. Project code: P24-2780. Document Code: P24-2780\_DE\_O10 A

COPYRIGHT The contents of this document must not be copied or reproduced  
in whole or in part without the written consent of Pegasus Planning Group Ltd.  
Crown copyright. All rights reserved. Licence number 100042093.



Cameron Homes


St. Theresa's House,  
High Street,  
Chasetown,  
Burntwood  
WS7 3XG

| CA1: MAIN STREET |      |                           |                |                   |       |                   |                    |
|------------------|------|---------------------------|----------------|-------------------|-------|-------------------|--------------------|
| Housetype        | Page | Brick /<br>Tudor boarding | Brick / Render | Render With Brick | Brick | Plot Numbers (AS) | Plot Numbers (OPP) |
| 761              | 5    |                           |                |                   | ✓     | 09, 13            | 08                 |
| 920              | 6    |                           |                |                   | ✓     | 11                | 10, 12             |
| ALFORD           | 7    |                           |                |                   | ✓     | 07                | 06                 |
| CARDEW           | 8    | ✓                         |                |                   |       | 38                | 37                 |
| CARDEW SEMI-DET  | 9    | ✓                         |                |                   |       | 26, 30            | 25, 29             |
| CARDEW SEMI-DET  | 10   |                           | ✓              |                   |       | 24, 32            | 23, 31             |
| CHAPMAN          | 11   |                           |                | ✓                 |       | 34                | 27                 |
| COMBER           | 12   |                           |                |                   | ✓     | 28, 33            | 05                 |
| CRANE            | 13   |                           | ✓              |                   |       | 19                | 03, 35             |
| GARDENER         | 14   | ✓                         |                |                   |       | 04, 17, 21, 36    | 14, 16             |
| HEYWOOD          | 15   |                           |                |                   | ✓     | 02, 15, 20        |                    |
| HEYWOOD          | 16   |                           |                | ✓                 |       | 22                | 39                 |
| KIPLING          | 17   |                           | ✓              |                   |       |                   | 18                 |
| WEBB             | 19   |                           |                |                   | ✓     | 01                | 40                 |

BLANK PAGE




FRONT ELEVATION

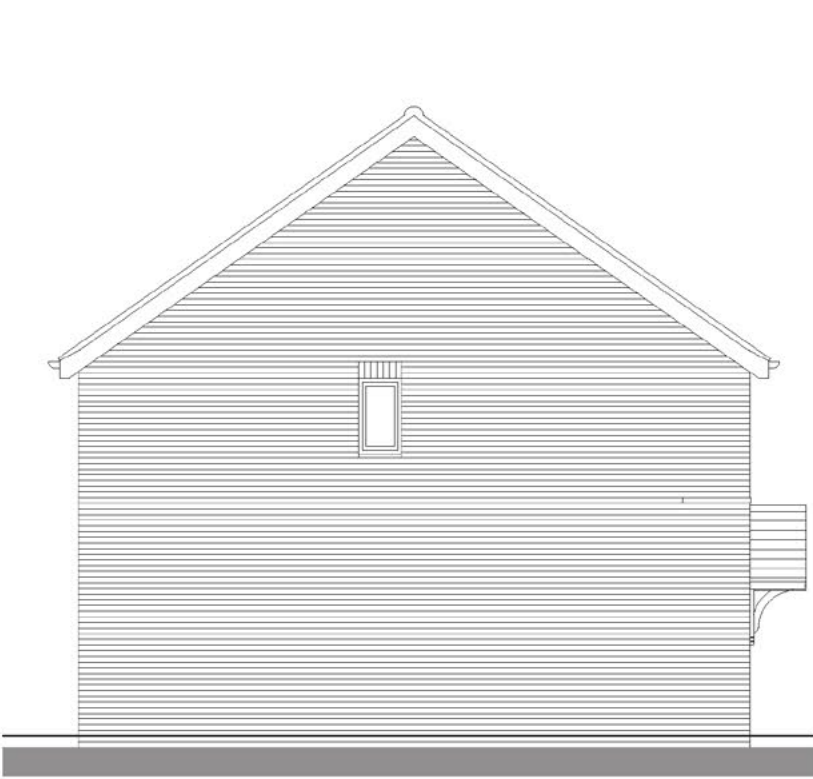


SIDE ELEVATION



REAR ELEVATION

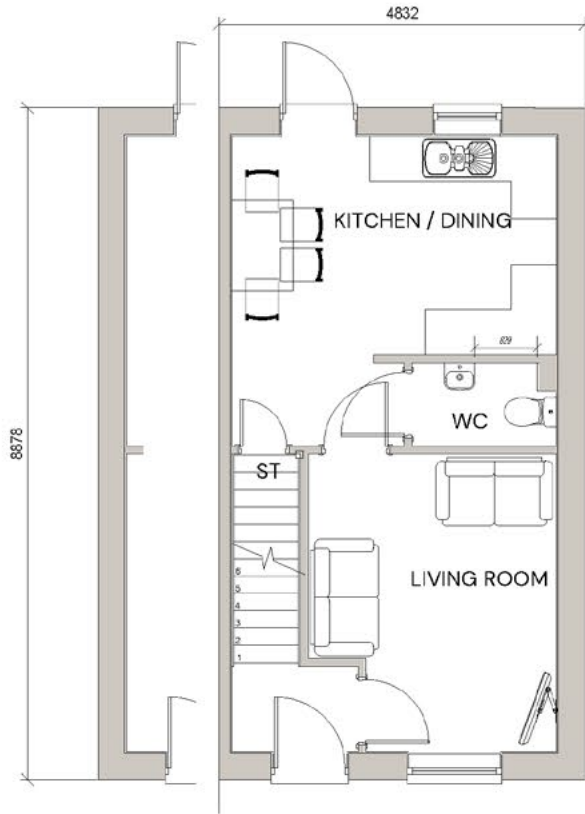

GROUND FLOOR PLAN

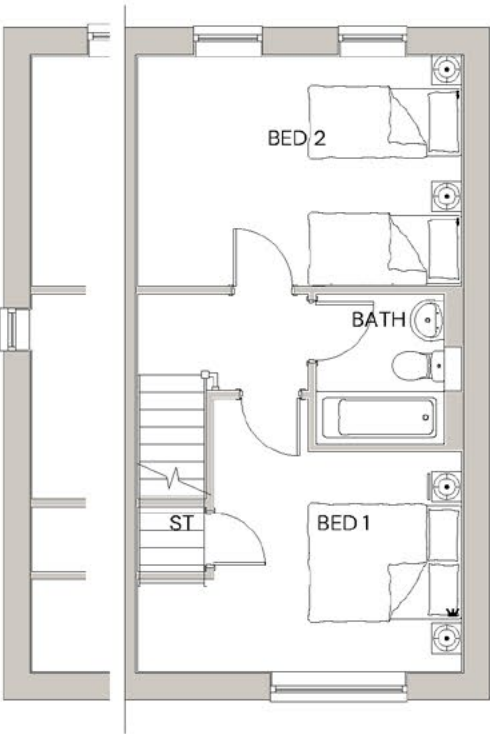


FIRST FLOOR PLAN

0 5m



FRONT ELEVATION

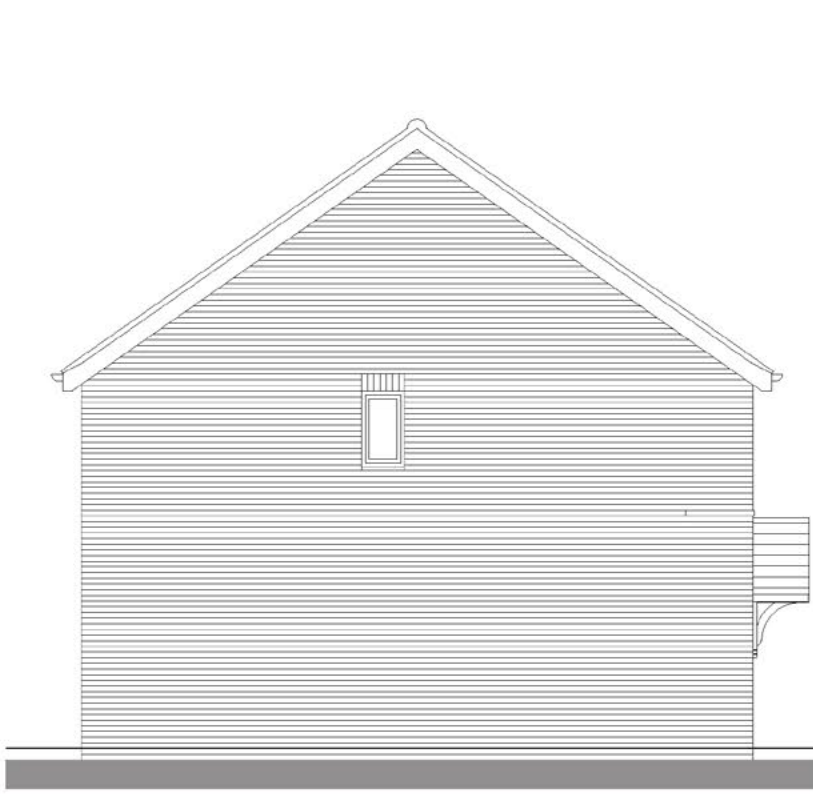

SIDE ELEVATION



REAR ELEVATION




FRONT ELEVATION



SIDE ELEVATION



REAR ELEVATION

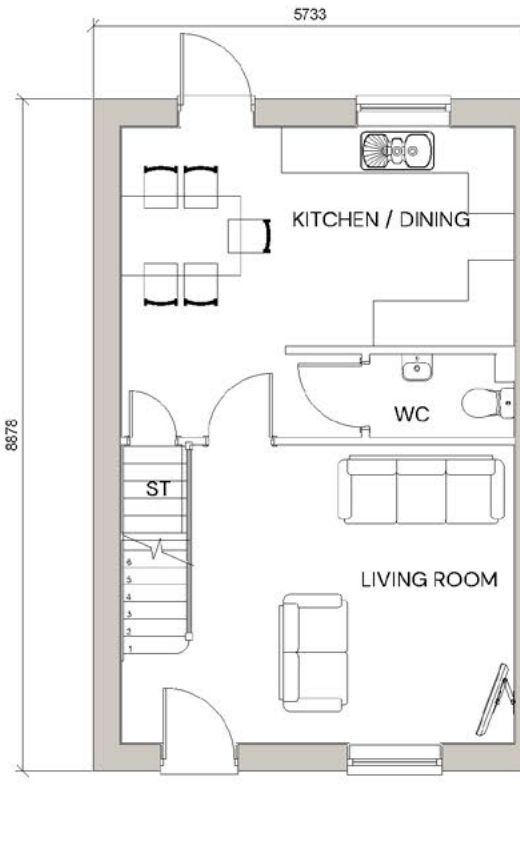


GROUND FLOOR PLAN



FIRST FLOOR PLAN



GROUND FLOOR PLAN

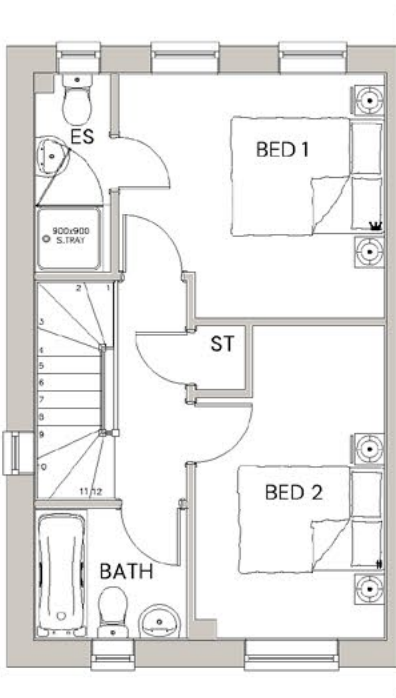

FIRST FLOOR PLAN

0 5m

Expertly Done.

DESIGN|ECONOMICS|ENVIRONMENT|HERITAGE|LAND & PROPERTY|PLANNING|TRANSPORT & INFRASTRUCTURE

Copyright Pegasus Planning Group Ltd. Crown copyright. All rights reserved. 2023. Ordnance Survey Copyright Licence number 100042093. Promap Licence number 100020448.

Pegasus accepts no liability for any use of this document other than for its original purpose, or by the original client, or following Pegasus' express agreement to such use. T 01285647177 www.pegasusgroup.co.uk

PEGASUS  
GROUP

WORKHOUSE LANE, BURBAGE | 920 | SEMI-DETACHED | BRICK

TEAM/DRAWN BY: PJ | APPROVED BY: SJW | DATE: 05/01/2026 | SCALE: 1:100 @ A3 | DRAWING REF: P25-2857\_DE\_O10-2 | REV: B | CLIENT: CAMERON HOMES

0 5m

Expertly Done.

DESIGN|ECONOMICS|ENVIRONMENT|HERITAGE|LAND & PROPERTY|PLANNING|TRANSPORT & INFRASTRUCTURE

Copyright Pegasus Planning Group Ltd. Crown copyright. All rights reserved. 2023. Ordnance Survey Copyright Licence number 100042093. Promap Licence number 100020448.

Pegasus accepts no liability for any use of this document other than for its original purpose, or by the original client, or following Pegasus' express agreement to such use. T 01285647177 www.pegasusgroup.co.uk

PEGASUS  
GROUP

WORKHOUSE LANE, BURBAGE | ALFORD | SEMI-DETACHED | BRICK

TEAM/DRAWN BY: PJ | APPROVED BY: SJW | DATE: 05/01/2026 | SCALE: 1:100 @ A3 | DRAWING REF: P25-2857\_DE\_O10-3 | REV: B | CLIENT: CAMERON HOMES



FRONT ELEVATION



SIDE ELEVATION



REAR ELEVATION




FRONT ELEVATION




SIDE ELEVATION




REAR ELEVATION

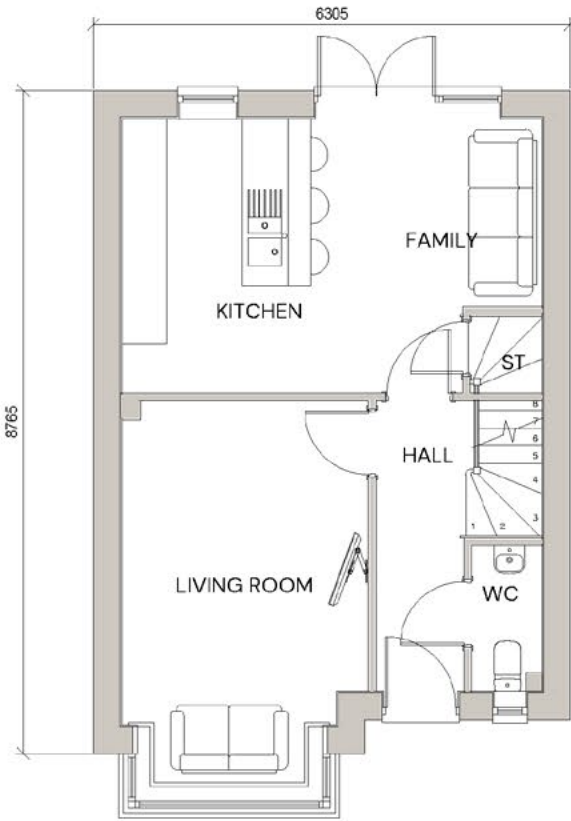


GROUND FLOOR PLAN

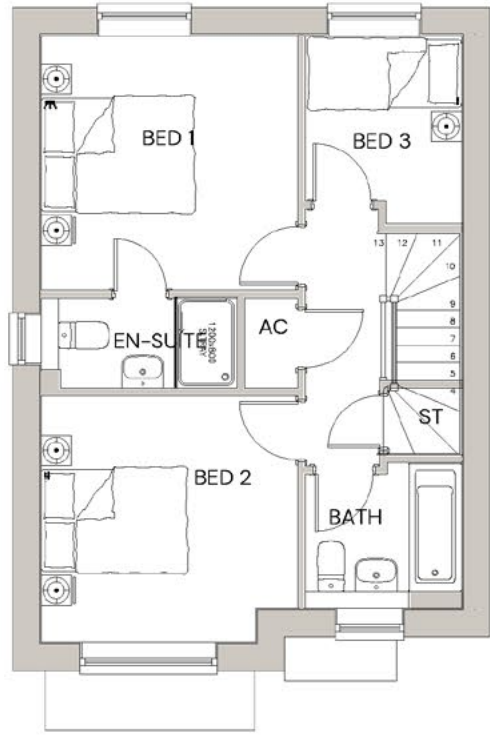

FIRST FLOOR PLAN

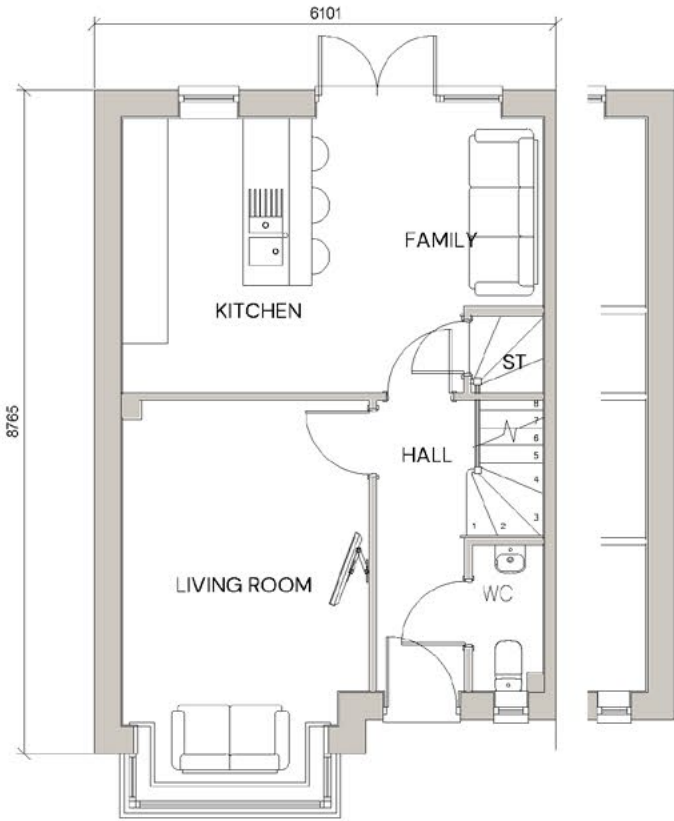

GROUND FLOOR PLAN

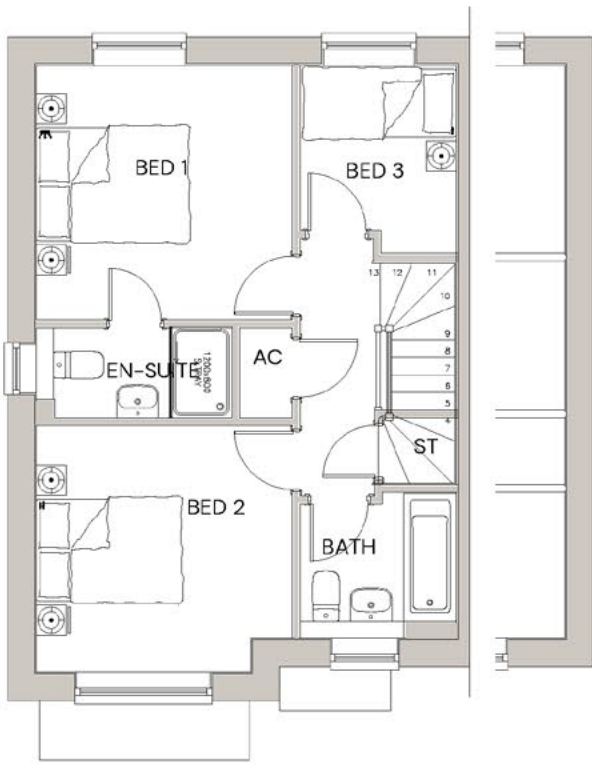

FIRST FLOOR PLAN

0 5m

Expertly Done.

DESIGN | ECONOMICS | ENVIRONMENT | HERITAGE | LAND & PROPERTY | PLANNING | TRANSPORT & INFRASTRUCTURE  
Copyright Pegasus Planning Group Ltd. Crown copyright. All rights reserved. 2023. Ordnance Survey Copyright Licence number 100042093. Promap Licence number 100020448.  
Pegasus accepts no liability for any use of this document other than for its original purpose, or by the original client, or following Pegasus' express agreement to such use. T 01285647177 www.pegasusgroup.co.uk

WORKHOUSE LANE, BURBAGE | CARDEW | DETACHED | BRICK WITH TUDOR BOARDING

TEAM/DRAWN BY: PJ | APPROVED BY: SJW | DATE: 05/01/2026 | SCALE: 1:100 @ A3 | DRAWING REF: P25-2857\_DE\_O10-4 | REV: B | CLIENT: CAMERON HOMES



0 5m

Expertly Done.

DESIGN | ECONOMICS | ENVIRONMENT | HERITAGE | LAND & PROPERTY | PLANNING | TRANSPORT & INFRASTRUCTURE  
Copyright Pegasus Planning Group Ltd. Crown copyright. All rights reserved. 2023. Ordnance Survey Copyright Licence number 100042093. Promap Licence number 100020448.  
Pegasus accepts no liability for any use of this document other than for its original purpose, or by the original client, or following Pegasus' express agreement to such use. T 01285647177 www.pegasusgroup.co.uk

WORKHOUSE LANE, BURBAGE | CARDEW | SEMI-DETACHED | BRICK WITH TUDOR BOARDING

TEAM/DRAWN BY: PJ | APPROVED BY: SJW | DATE: 05/01/2026 | SCALE: 1:100 @ A3 | DRAWING REF: P25-2857\_DE\_O10-5 | REV: B | CLIENT: CAMERON HOMES





FRONT ELEVATION



SIDE ELEVATION




REAR ELEVATION




FRONT ELEVATION




SIDE ELEVATION

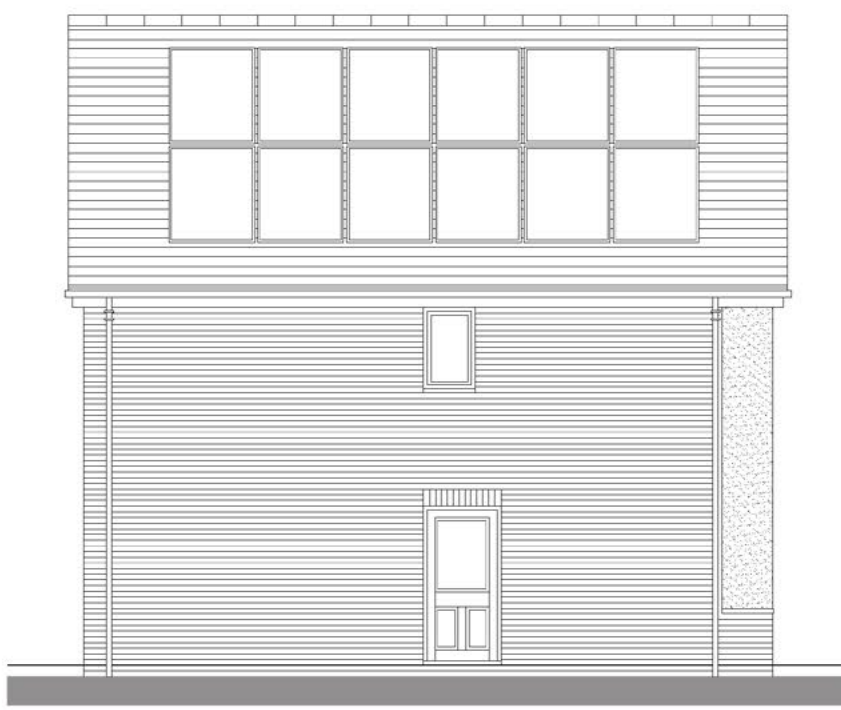


REAR ELEVATION

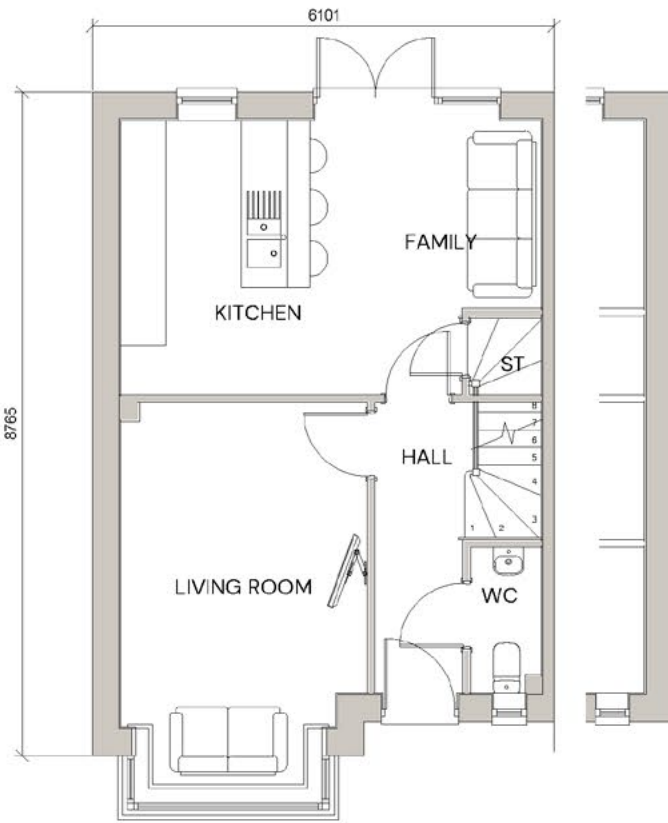


GROUND FLOOR PLAN

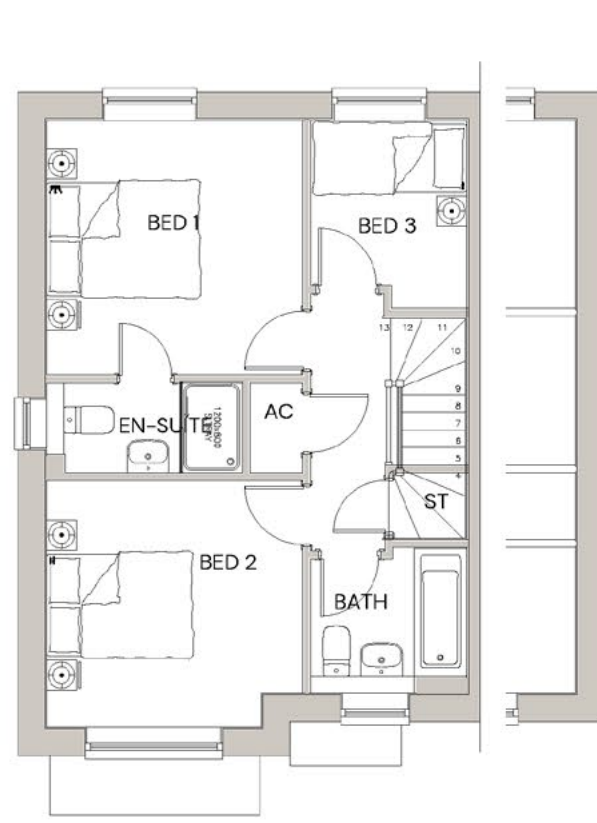

FIRST FLOOR PLAN

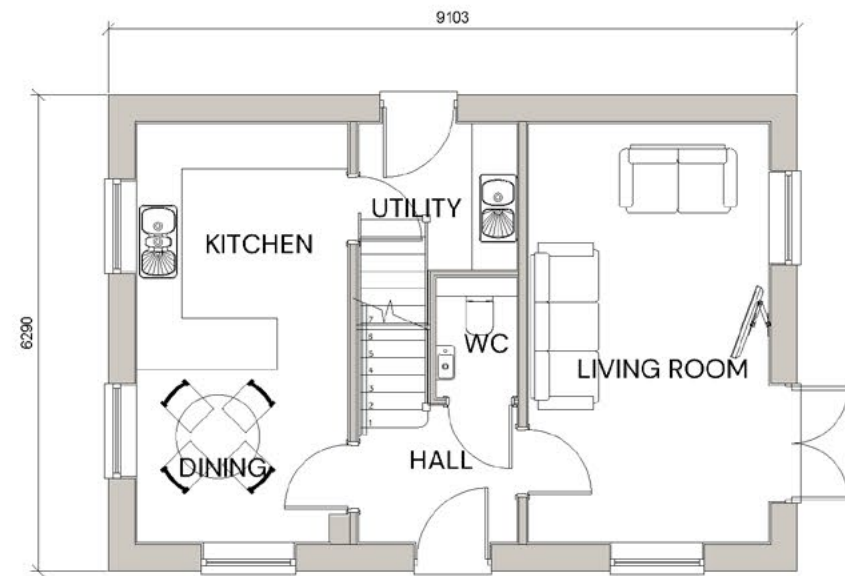

GROUND FLOOR PLAN

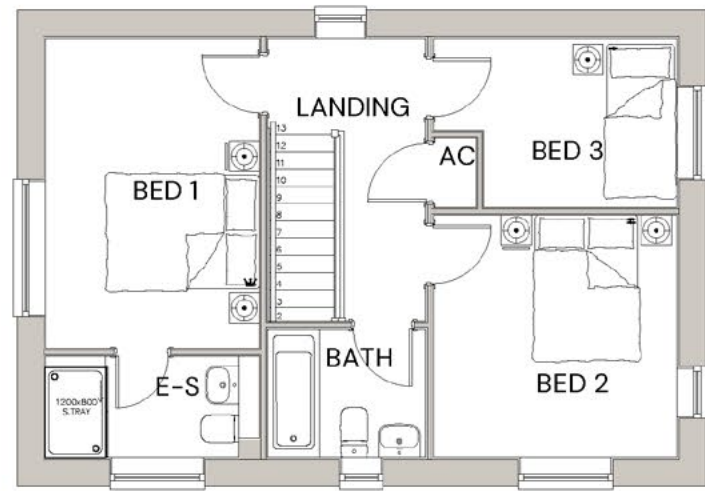

FIRST FLOOR PLAN



SIDE ELEVATION

0 5m

Expertly Done.

DESIGN|ECONOMICS|ENVIRONMENT|HERITAGE|LAND & PROPERTY|PLANNING|TRANSPORT & INFRASTRUCTURE  
Copyright Pegasus Planning Group Ltd. Crown copyright. All rights reserved. 2023. Ordnance Survey Copyright Licence number 100042093. Promap Licence number 100020449.  
Pegasus accepts no liability for any use of this document other than for its original purpose, or by the original client, or following Pegasus' express agreement to such use. T 01285647177 www.pegasusgroup.co.uk

WORKHOUSE LANE, BURBAGE | CARDEW | SEMI-DETACHED | BRICK WITH RENDER OR BRICK DETAIL

TEAM/DRAWN BY: PJ | APPROVED BY: SJW | DATE: 05/01/2026 | SCALE: 1:100 @ A3 | DRAWING REF: P25-2857\_DE\_O10-6 | REV: B | CLIENT: CAMERON HOMES

PEGASUS  
GROUP

0 5m

Expertly Done.

DESIGN|ECONOMICS|ENVIRONMENT|HERITAGE|LAND & PROPERTY|PLANNING|TRANSPORT & INFRASTRUCTURE  
Copyright Pegasus Planning Group Ltd. Crown copyright. All rights reserved. 2023. Ordnance Survey Copyright Licence number 100042093. Promap Licence number 100020449.  
Pegasus accepts no liability for any use of this document other than for its original purpose, or by the original client, or following Pegasus' express agreement to such use. T 01285647177 www.pegasusgroup.co.uk


WORKHOUSE LANE, BURBAGE | CHAPMAN | DETACHED | RENDER WITH BRICK DETAIL

TEAM/DRAWN BY: PJ | APPROVED BY: SJW | DATE: 05/01/2026 | SCALE: 1:100 @ A3 | DRAWING REF: P25-2857\_DE\_O10-7 | REV: B | CLIENT: CAMERON HOMES


PEGASUS  
GROUP



FRONT ELEVATION

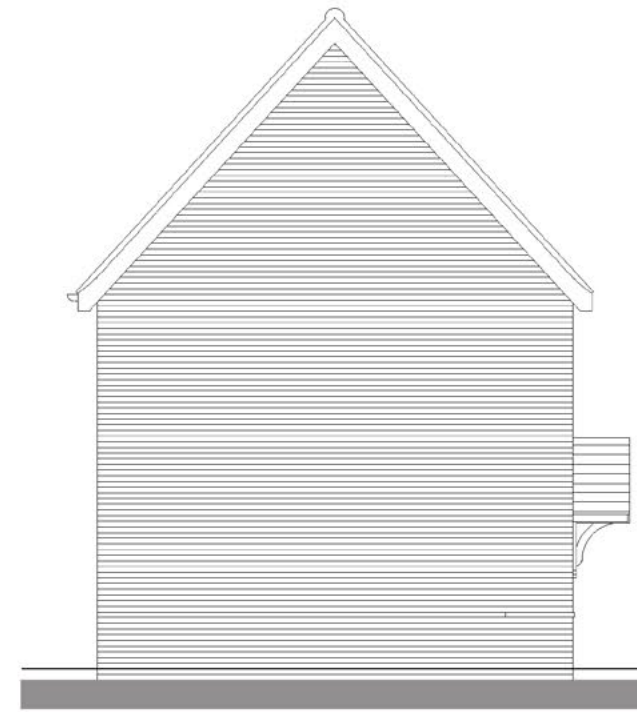

SIDE ELEVATION

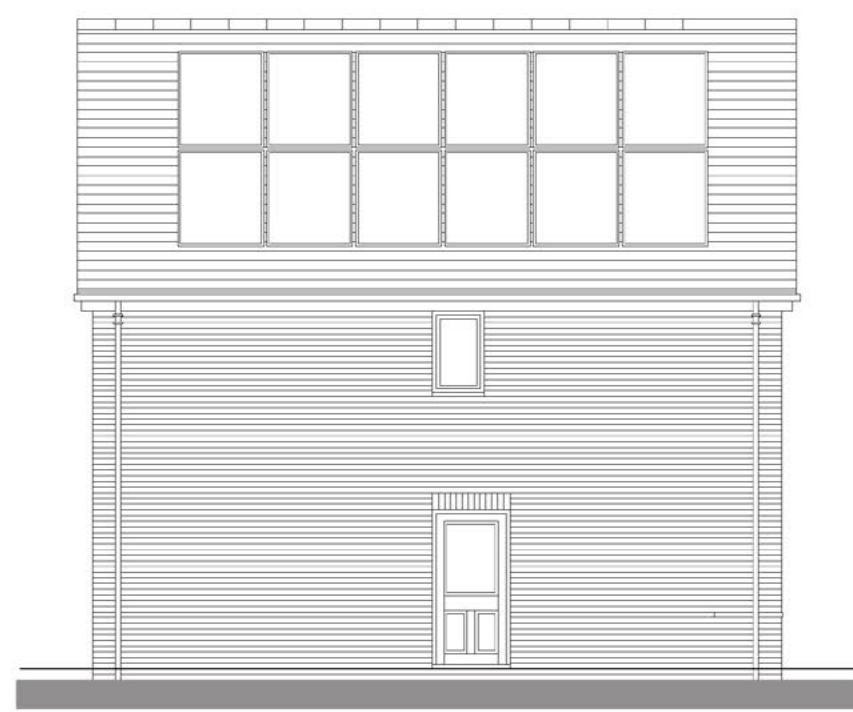

REAR ELEVATION




FRONT ELEVATION




SIDE ELEVATION




REAR ELEVATION

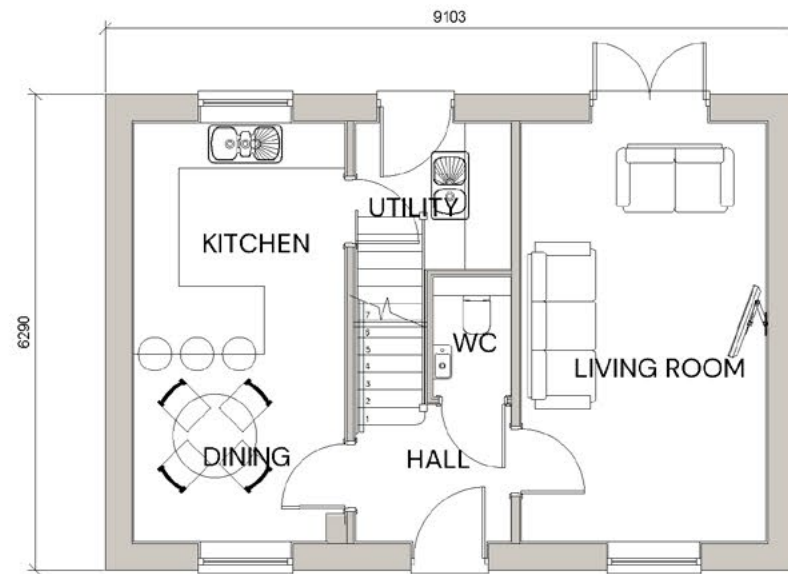


GROUND FLOOR PLAN

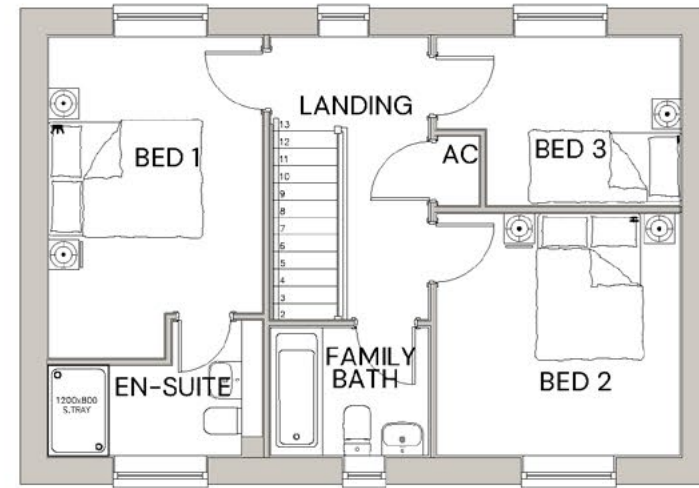


FIRST FLOOR PLAN

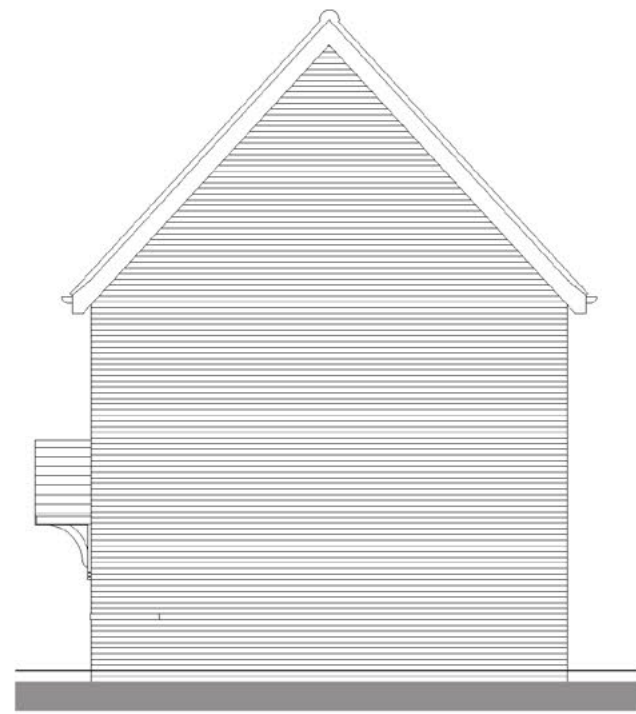

SIDE ELEVATION

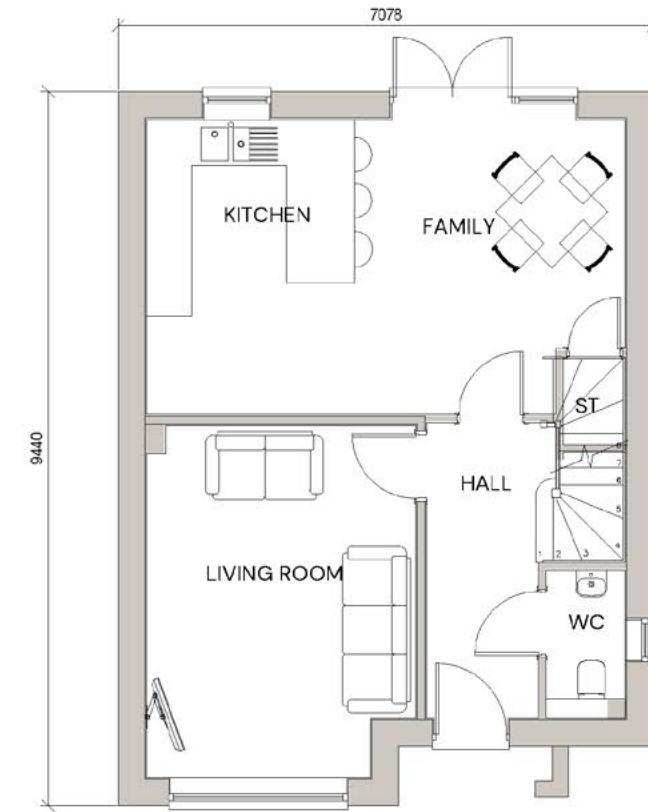

GROUND FLOOR PLAN

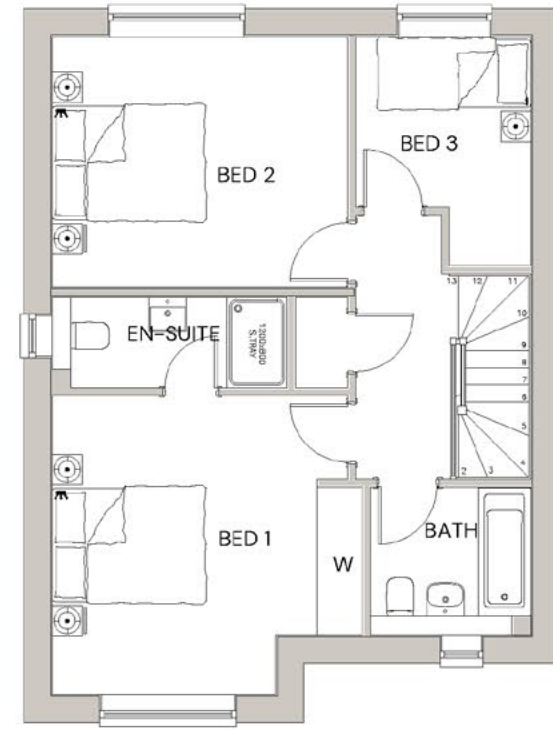

FIRST FLOOR PLAN



SIDE ELEVATION




FRONT ELEVATION




SIDE ELEVATION



REAR ELEVATION

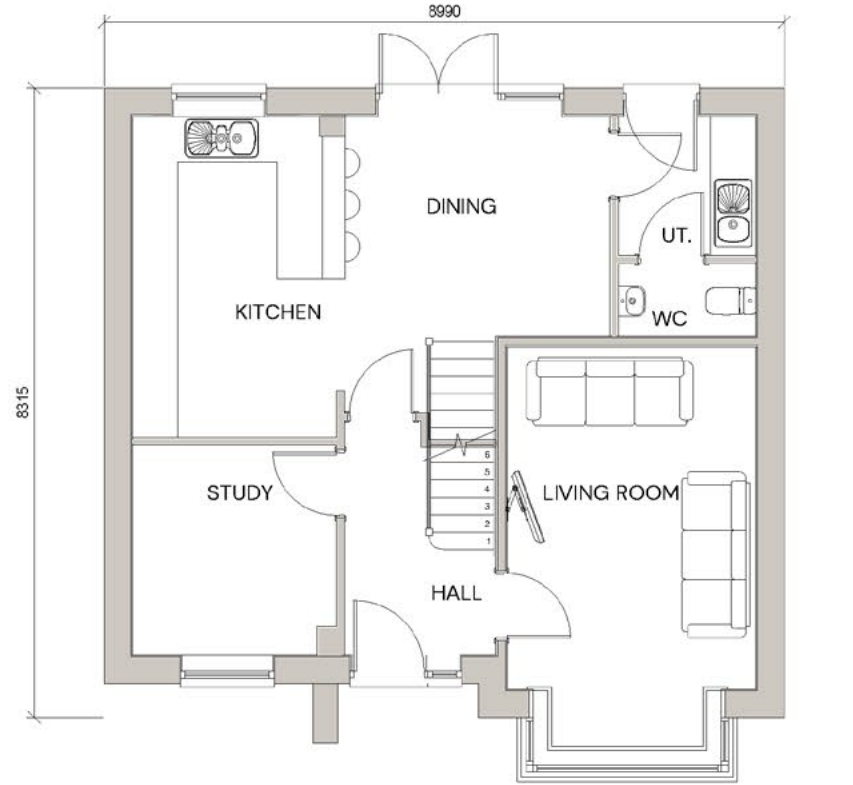

GROUND FLOOR PLAN

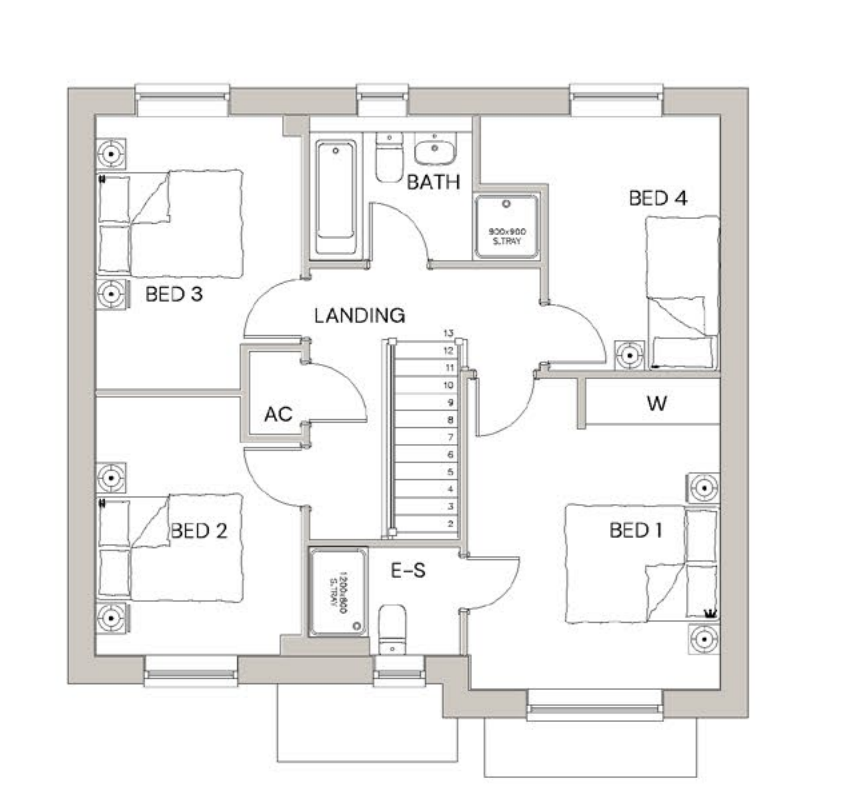

FIRST FLOOR PLAN



SIDE ELEVATION




FRONT ELEVATION




SIDE ELEVATION



REAR ELEVATION

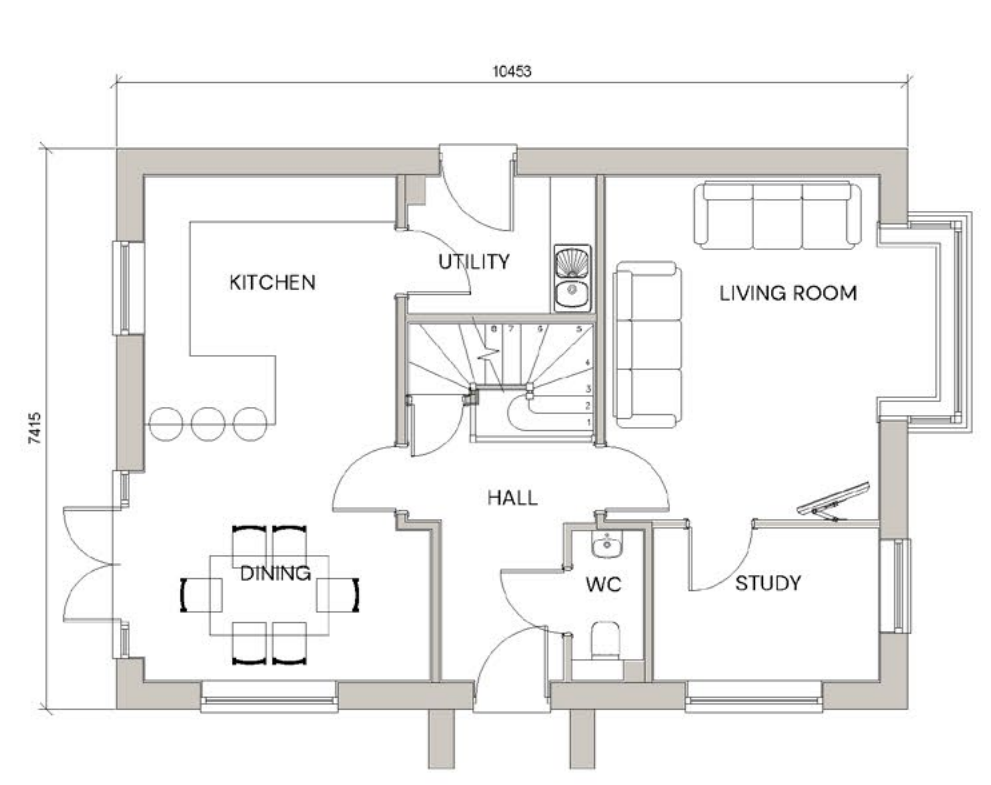

GROUND FLOOR PLAN

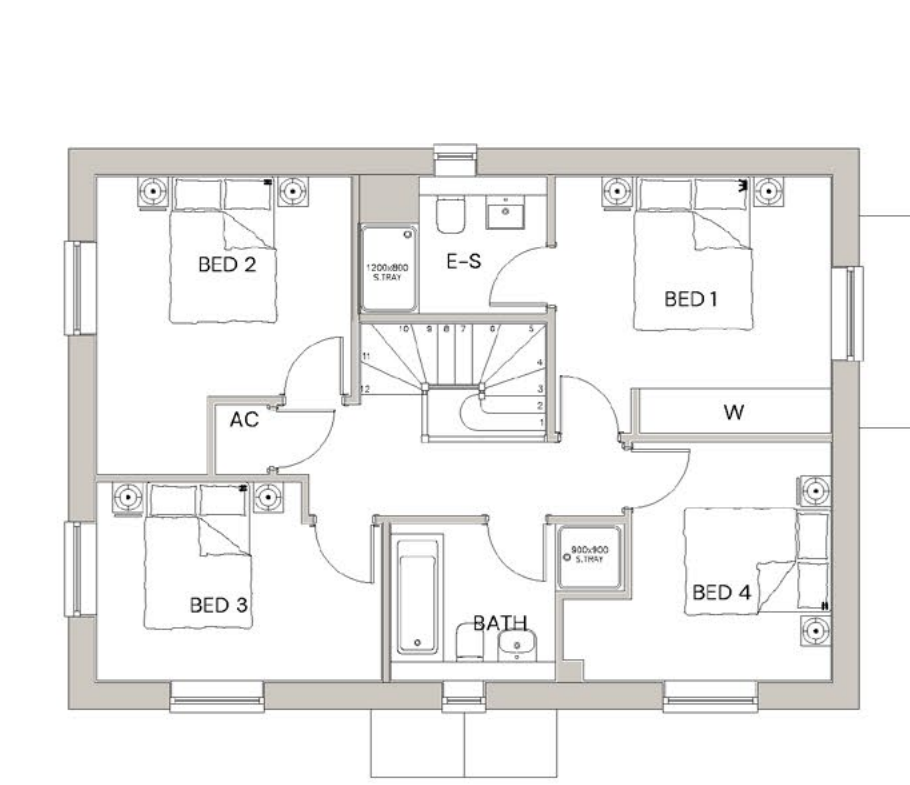

FIRST FLOOR PLAN



SIDE ELEVATION

0 5m

Expertly Done.

DESIGN|ECONOMICS|ENVIRONMENT|HERITAGE|LAND & PROPERTY|PLANNING|TRANSPORT & INFRASTRUCTURE  
Copyright Pegasus Planning Group Ltd. Crown copyright. All rights reserved. 2020. Ordnance Survey Copyright Licence number 100042093. Promap Licence number 100020440.  
Pegasus accepts no liability for any use of this document other than for its original purpose, or by the original client, or following Pegasus' express agreement to such use. T 01285647177 www.pegasusgroup.co.uk

PEGASUS  
GROUP

WORKHOUSE LANE, BURBAGE | GARDENER | DETACHED | BRICK WITH TUDOR BOARDING

TEAM/DRAWN BY: PJ | APPROVED BY: SJW | DATE: 05/01/2026 | SCALE: 1:100 @ A3 | DRAWING REF: P25-2857\_DE\_O10-10 | REV: B | CLIENT: CAMERON HOMES

0 5m

Expertly Done.

DESIGN|ECONOMICS|ENVIRONMENT|HERITAGE|LAND & PROPERTY|PLANNING|TRANSPORT & INFRASTRUCTURE  
Copyright Pegasus Planning Group Ltd. Crown copyright. All rights reserved. 2020. Ordnance Survey Copyright Licence number 100042093. Promap Licence number 100020440.  
Pegasus accepts no liability for any use of this document other than for its original purpose, or by the original client, or following Pegasus' express agreement to such use. T 01285647177 www.pegasusgroup.co.uk

PEGASUS  
GROUP

WORKHOUSE LANE, BURBAGE | HEYWOOD | DETACHED | BRICK


TEAM/DRAWN BY: PJ | APPROVED BY: SJW | DATE: 05/01/2026 | SCALE: 1:100 @ A3 | DRAWING REF: P25-2857\_DE\_O10-11 | REV: B | CLIENT: CAMERON HOMES




FRONT ELEVATION

SIDE ELEVATION

REAR ELEVATION

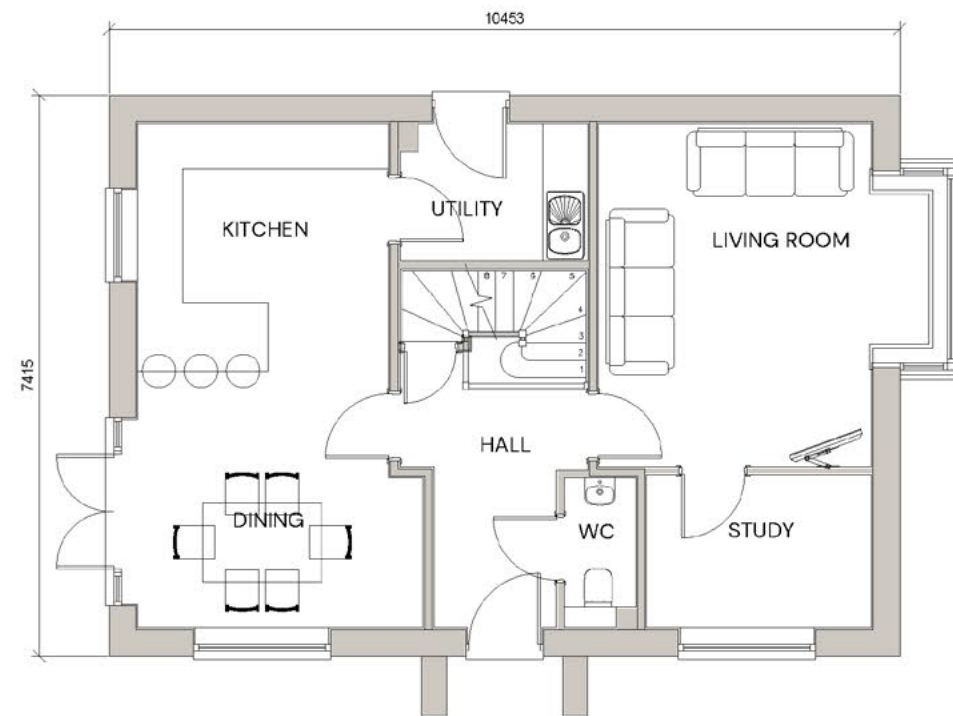

GROUND FLOOR PLAN

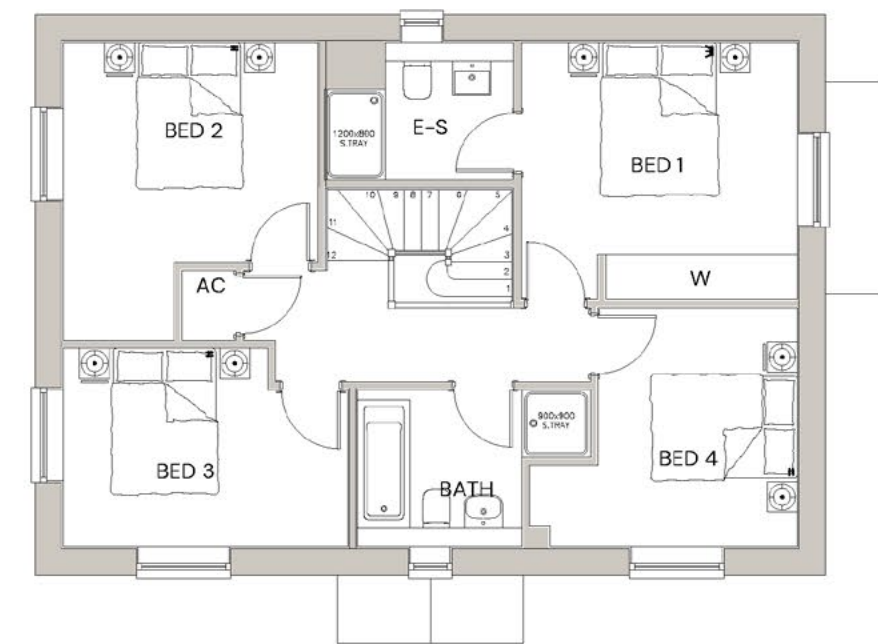

FIRST FLOOR PLAN




SIDE ELEVATION




FRONT ELEVATION

SIDE ELEVATION

REAR ELEVATION

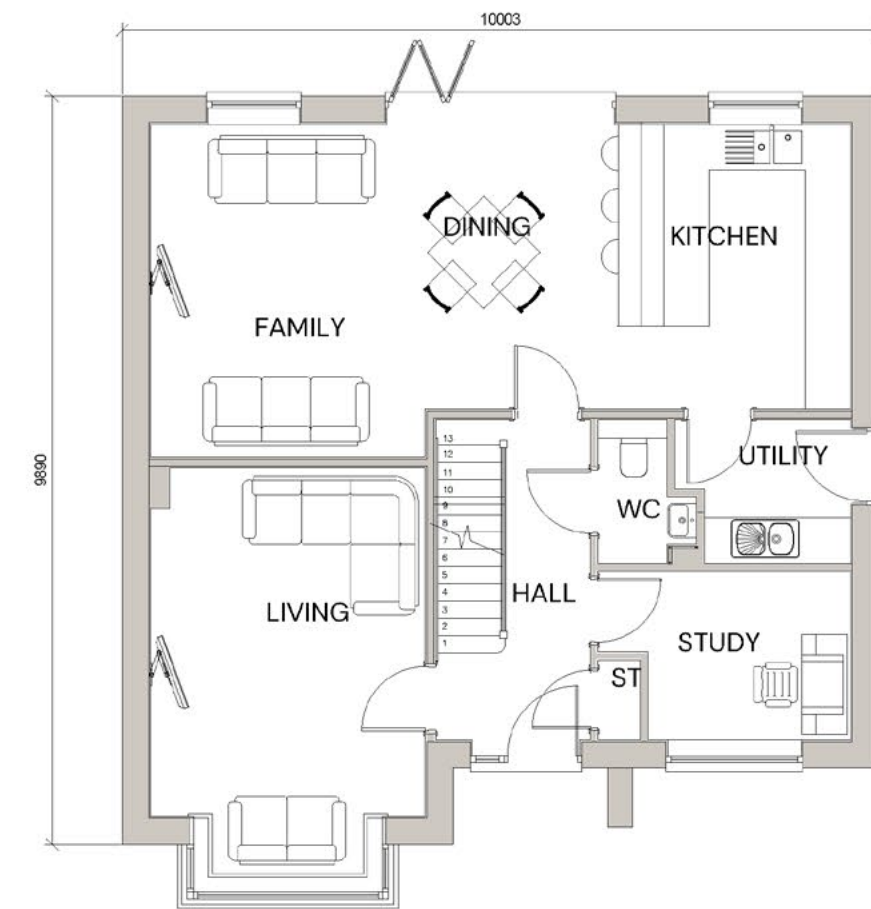


GROUND FLOOR PLAN

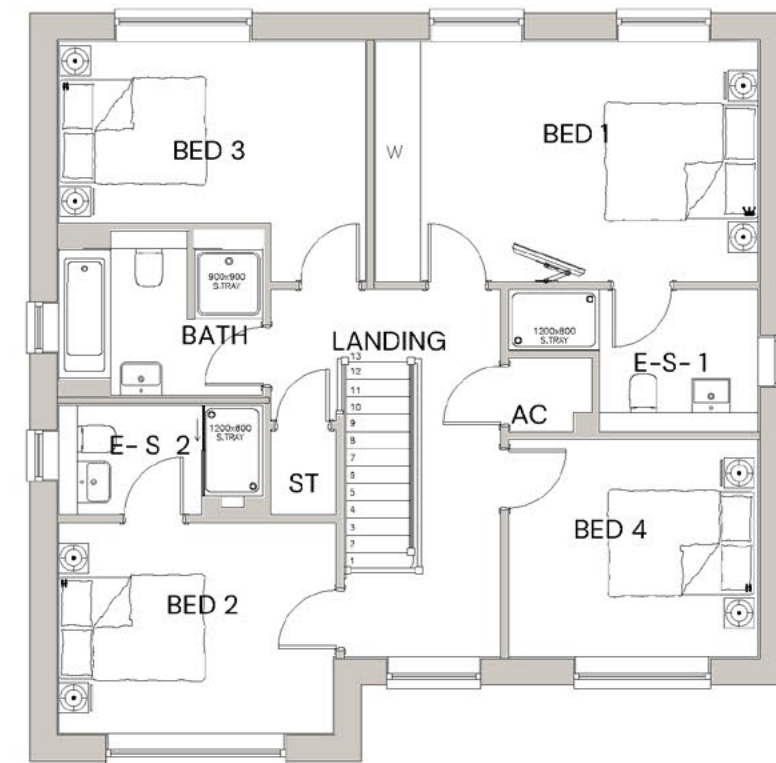


FIRST FLOOR PLAN



SIDE ELEVATION

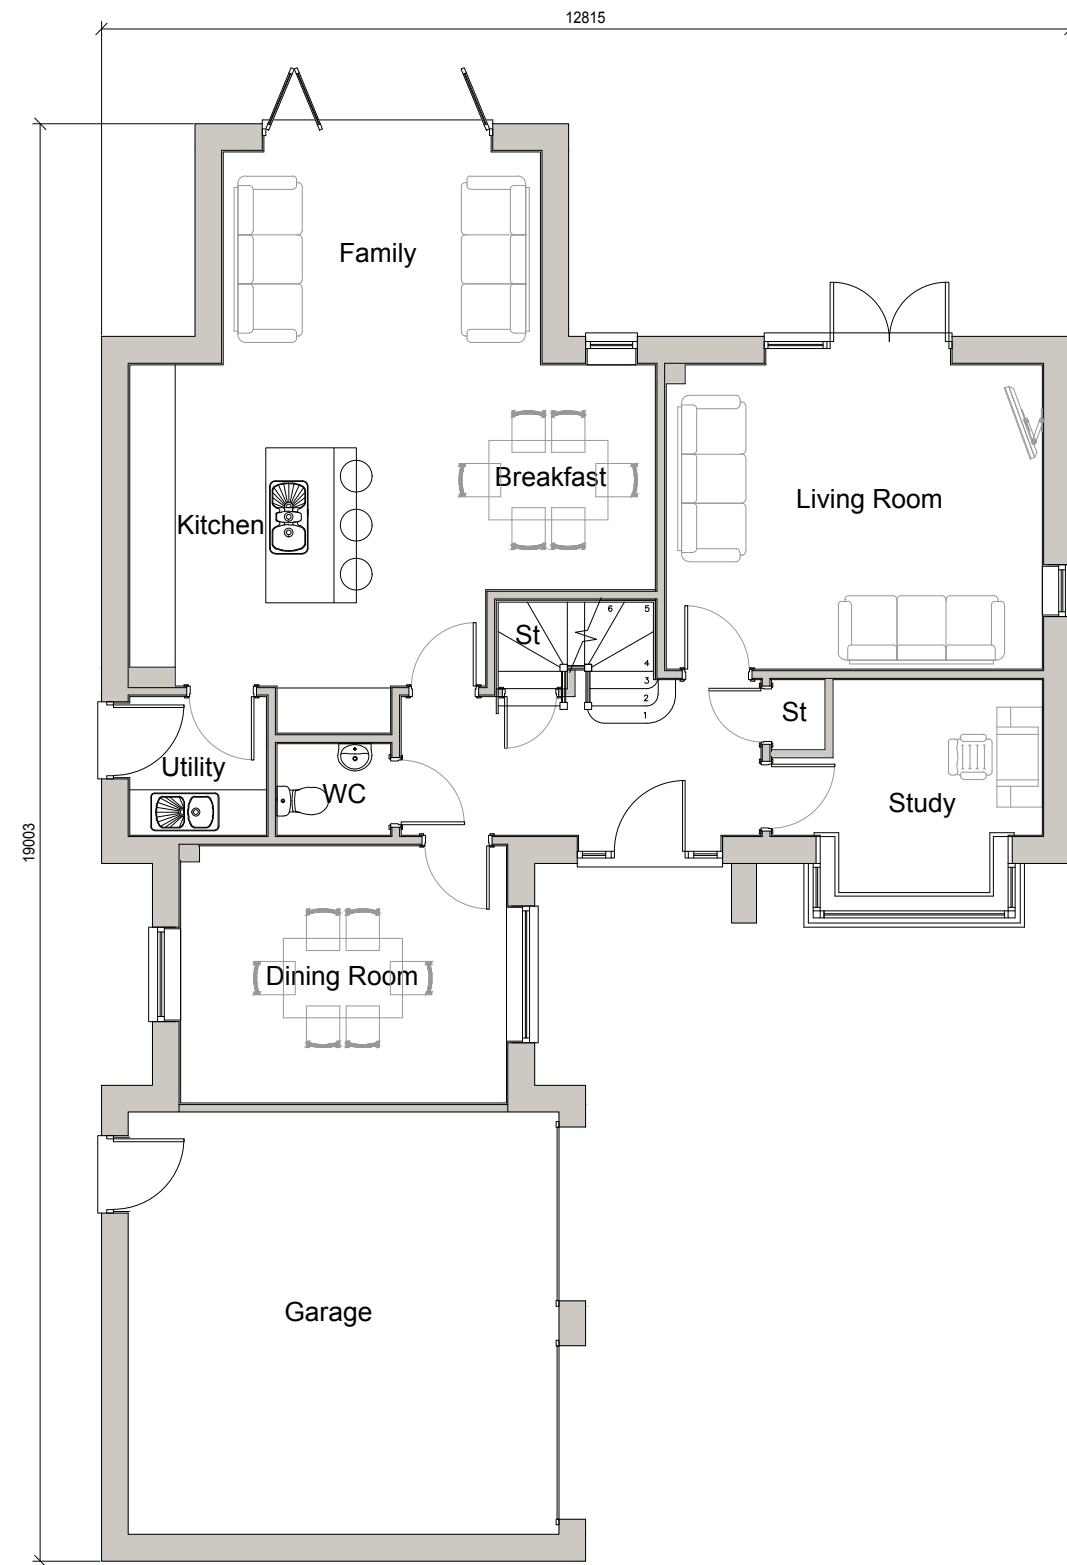

GROUND FLOOR PLAN

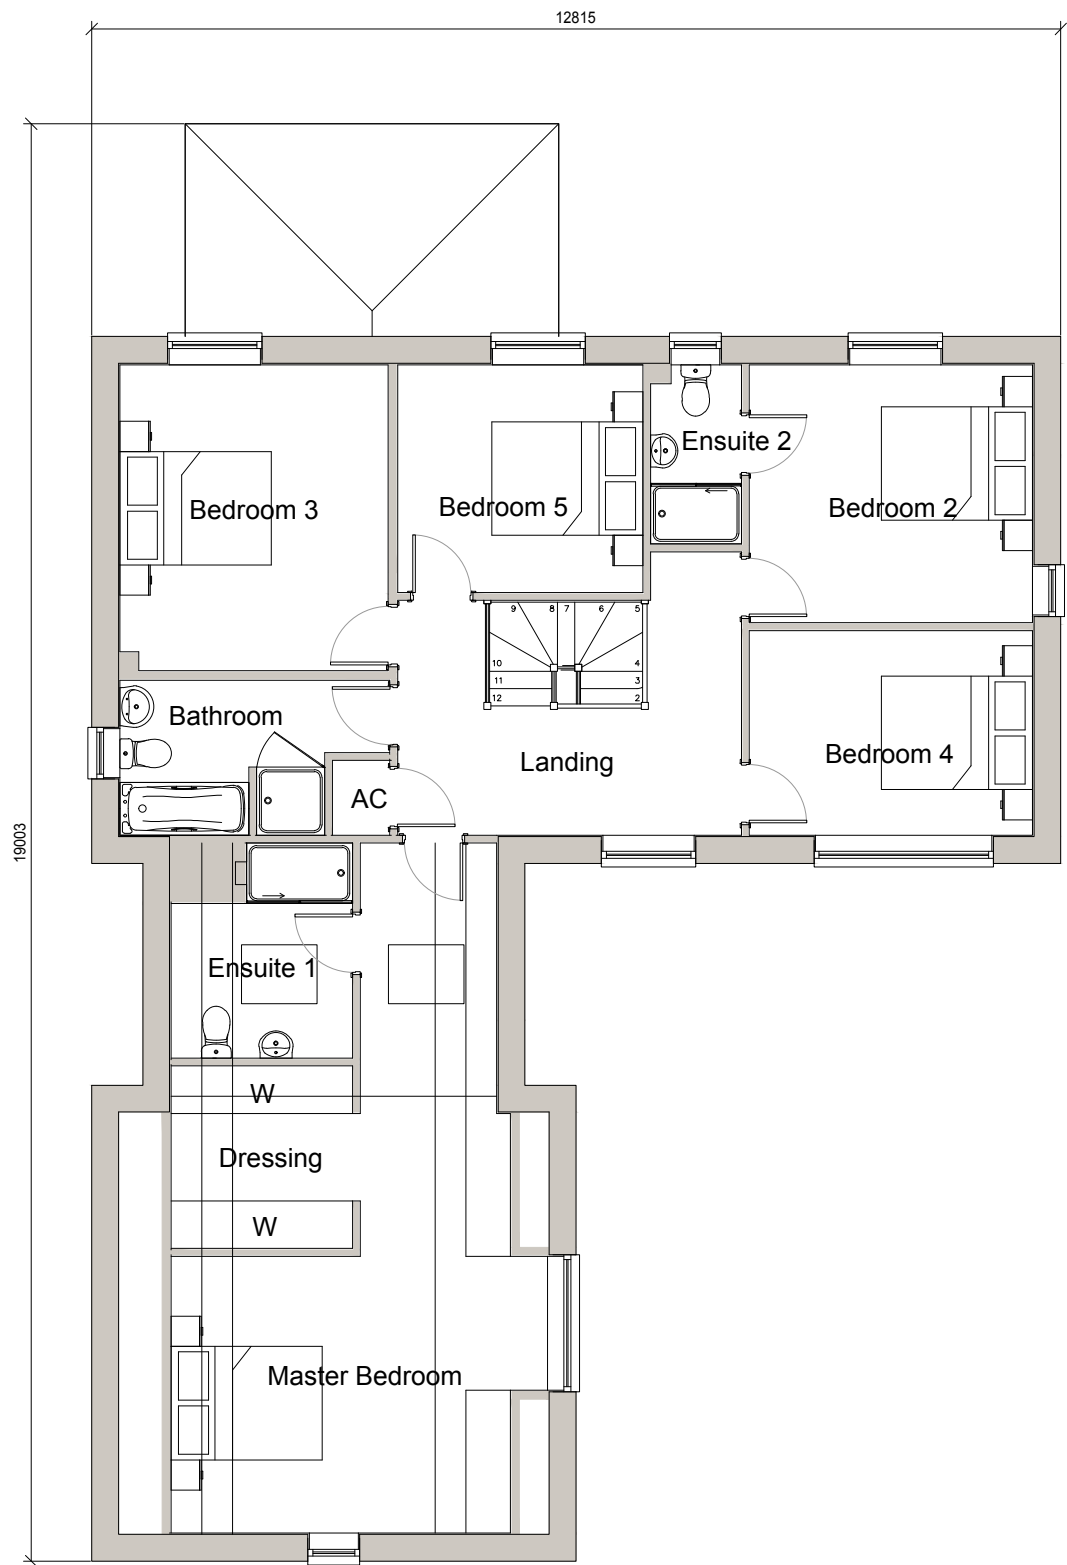

FIRST FLOOR PLAN



FRONT ELEVATION



REAR ELEVATION



SIDE ELEVATION



SIDE ELEVATION

0 5m

Expertly Done.

DESIGN | ECONOMICS | ENVIRONMENT | HERITAGE | LAND & PROPERTY | PLANNING | TRANSPORT & INFRASTRUCTURE  
Copyright Pegasus Planning Group Ltd. Crown copyright. All rights reserved. 2023. Ordnance Survey Copyright Licence number 100042093. Promap Licence number 100020448.  
Pegasus accepts no liability for any use of this document other than for its original purpose, or by the original client, or following Pegasus' express agreement to such use. T 01285647177 www.pegasusgroup.co.uk

WORKHOUSE LANE, BURBAGE | **WEBB PLANS** | **DETACHED** | BRICK WITH TUDOR BOARDING

TEAM/DRAWN BY: PJ | APPROVED BY: SJW | DATE: 05/01/2026 | SCALE: 1:100 @ A3 | DRAWING REF: P25-2857\_DE\_O10-14 | REV: B | CLIENT: CAMERON HOMES



0 5m

Expertly Done.

DESIGN | ECONOMICS | ENVIRONMENT | HERITAGE | LAND & PROPERTY | PLANNING | TRANSPORT & INFRASTRUCTURE  
Copyright Pegasus Planning Group Ltd. Crown copyright. All rights reserved. 2023. Ordnance Survey Copyright Licence number 100042093. Promap Licence number 100020448.  
Pegasus accepts no liability for any use of this document other than for its original purpose, or by the original client, or following Pegasus' express agreement to such use. T 01285647177 www.pegasusgroup.co.uk

WORKHOUSE LANE, BURBAGE | **WEBB ELEVATIONS** | **DETACHED** | BRICK WITH TUDOR BOARDING

TEAM/DRAWN BY: PJ | APPROVED BY: SJW | DATE: 05/01/2026 | SCALE: 1:100 @ A3 | DRAWING REF: P25-2857\_DE\_O10-15 | REV: B | CLIENT: CAMERON HOMES



# GARAGES

0 5m


Expertly Done.

DESIGN|ECONOMICS|ENVIRONMENT|HERITAGE|LAND & PROPERTY|PLANNING|TRANSPORT & INFRASTRUCTURE

Copyright Pegasus Planning Group Ltd. Crown copyright. All rights reserved. 2023. Ordnance Survey Copyright Licence number 100042093. Promap Licence number 100020448. Pegasus accepts no liability for any use of this document other than for its original purpose, or by the original client, or following Pegasus' express agreement to such use. T 01285647177 www.pegasusgroup.co.uk




FRONT ELEVATION

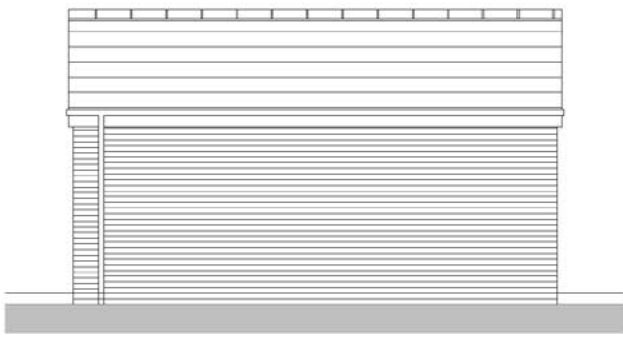


SIDE ELEVATION



REAR ELEVATION

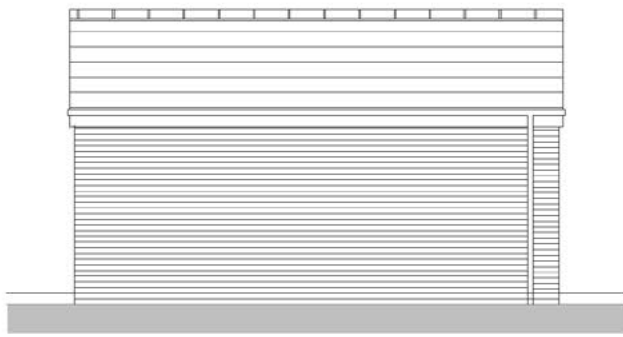

SIDE ELEVATION

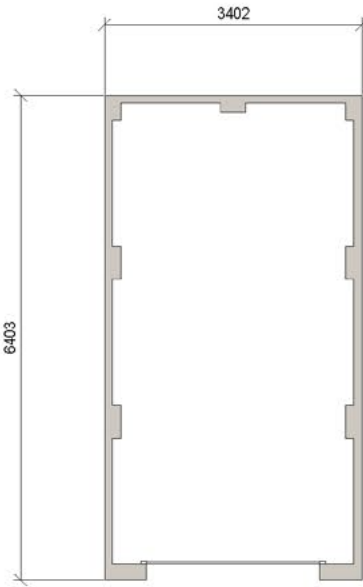

GROUND FLOOR PLAN

0 5m


Expertly Done.

DESIGN|ECONOMICS|ENVIRONMENT|HERITAGE|LAND & PROPERTY|PLANNING|TRANSPORT & INFRASTRUCTURE


Copyright Pegasus Planning Group Ltd. Crown copyright. All rights reserved. 2023. Ordnance Survey Copyright Licence number 100042093. Promap Licence number 100020448. Pegasus accepts no liability for any use of this document other than for its original purpose, or by the original client, or following Pegasus' express agreement to such use. T 01285647177 www.pegasusgroup.co.uk




FRONT ELEVATION

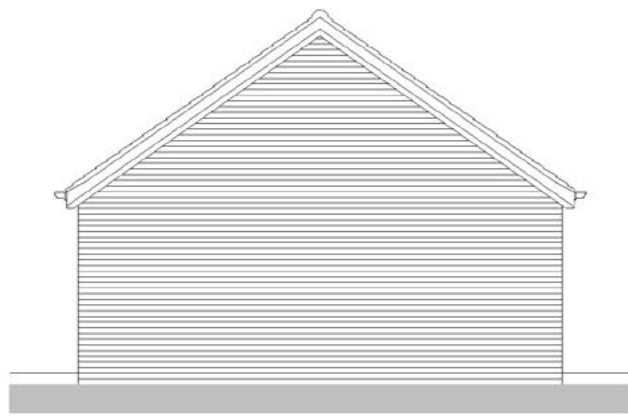


SIDE ELEVATION

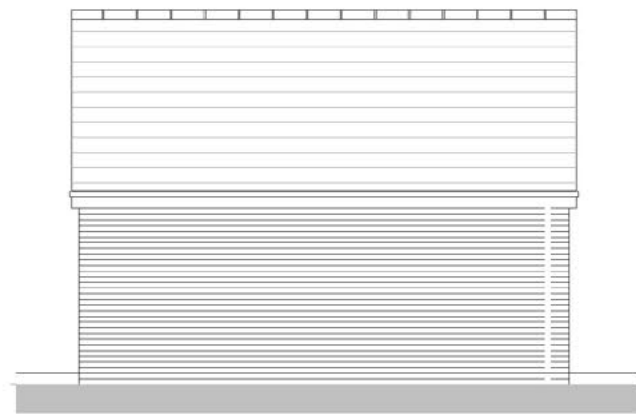

REAR ELEVATION

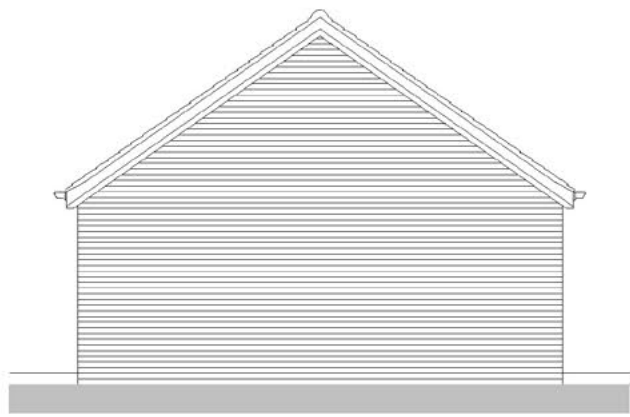

SIDE ELEVATION

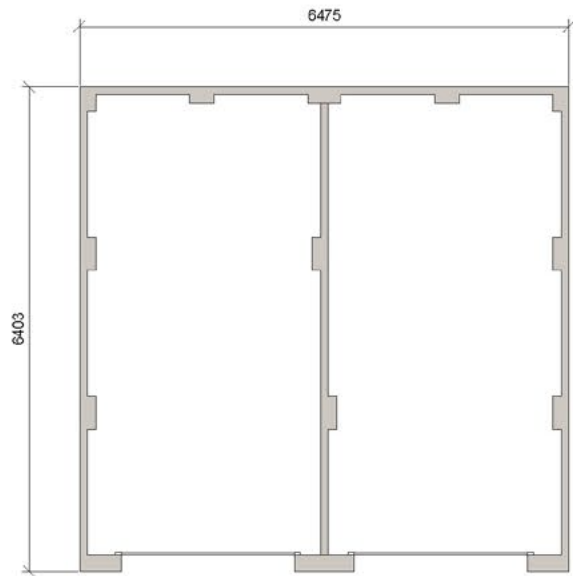

GROUND FLOOR PLAN

0 5m

Expertly Done.

DESIGN | ECONOMICS | ENVIRONMENT | HERITAGE | LAND & PROPERTY | PLANNING | TRANSPORT & INFRASTRUCTURE

Copyright Pegasus Planning Group Ltd. Crown copyright. All rights reserved. 2023. Ordnance Survey Copyright Licence number 100042093. Promap Licence number 100020448. Pegasus accepts no liability for any use of this document other than for its original purpose, or by the original client, or following Pegasus' express agreement to such use. T 01285647177 www.pegasusgroup.co.uk

2222



WORKHOUSE LANE, BURBAGE | DOUBLE GARAGE | BRICK

TEAM/DRAWN BY: PJ | APPROVED BY: SJW | DATE: 05/01/2026 | SCALE: 1:100 @ A3 | DRAWING REF: P25-2857\_DE\_O10-18 | REV: B | CLIENT: CAMERON HOMES

## Our Offices

### BIRMINGHAM (City)

T 0121 308 9570  
Birmingham@pegasusgroup.co.uk

### BIRMINGHAM (Sutton Coldfield)

T 0121 308 9570  
Birmingham@pegasusgroup.co.uk

### BRISTOL

T 01454 625 945  
Bristol@pegasusgroup.co.uk

### CAMBRIDGE

T 01223 202 100  
Cambridge@pegasusgroup.co.uk

### CIRENCESTER

T 01285 641 717  
Cirencester@pegasusgroup.co.uk

### DUBLIN

T +353 (0) 1526 6714  
enquiries@pegasusgroup.co.uk

### EAST MIDLANDS

T 01509 670 806  
EastMidlands@pegasusgroup.co.uk

### EDINBURGH

T 0131 589 2774  
Edinburgh@pegasusgroup.co.uk

### LEEDS

T 0113 287 8200  
Leeds@pegasusgroup.co.uk

### LIVERPOOL

T 0151 317 5220  
Liverpool@pegasusgroup.co.uk

### LONDON

T 020 3897 1110  
London@pegasusgroup.co.uk

### MANCHESTER

T 0161 393 3399  
Manchester@pegasusgroup.co.uk

### NEWCASTLE

T 0191 917 6700  
Newcastle@pegasusgroup.co.uk

### PETERBOROUGH

T 01733 666600  
enquiries@pegasusgroup.co.uk

### SOLENT

T 023 8254 2777  
Solent@pegasusgroup.co.uk

### GROUP SERVICES

T 0333 0160777  
enquiries@pegasusgroup.co.uk

### ARMSTRONG BURTON GROUP

T 0121 323 2332  
info@armstrongburton.co.uk



Expertly Done.

DESIGN | ECONOMICS | ENVIRONMENT | HERITAGE | LAND & PROPERTY | PLANNING | TRANSPORT & INFRASTRUCTURE

Pegasus Group is a trading name of Pegasus Planning Group Limited (07277000) registered in England and Wales  
Registered Office: Pegasus House, Querns Business Centre, Whitworth Road, Cirencester, Gloucestershire, GL7 3ET

