




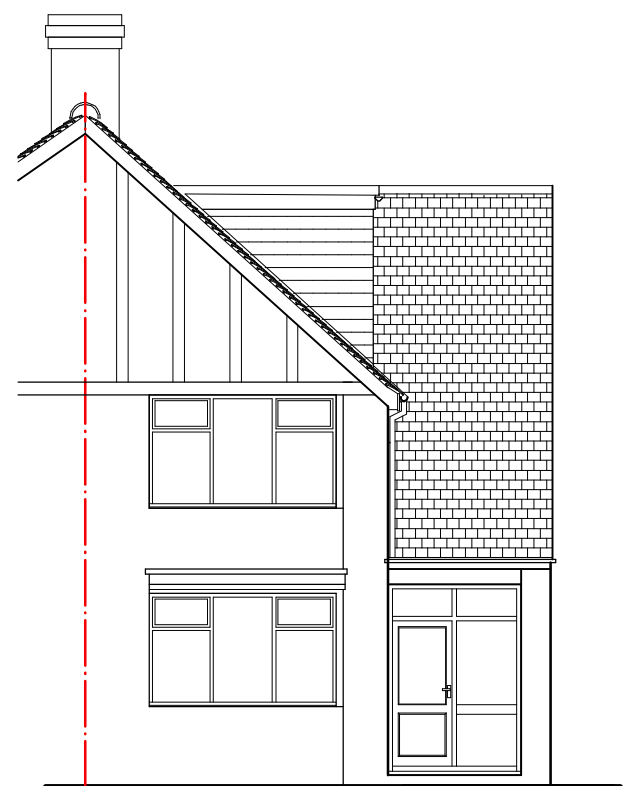


Proposed Front Elevation

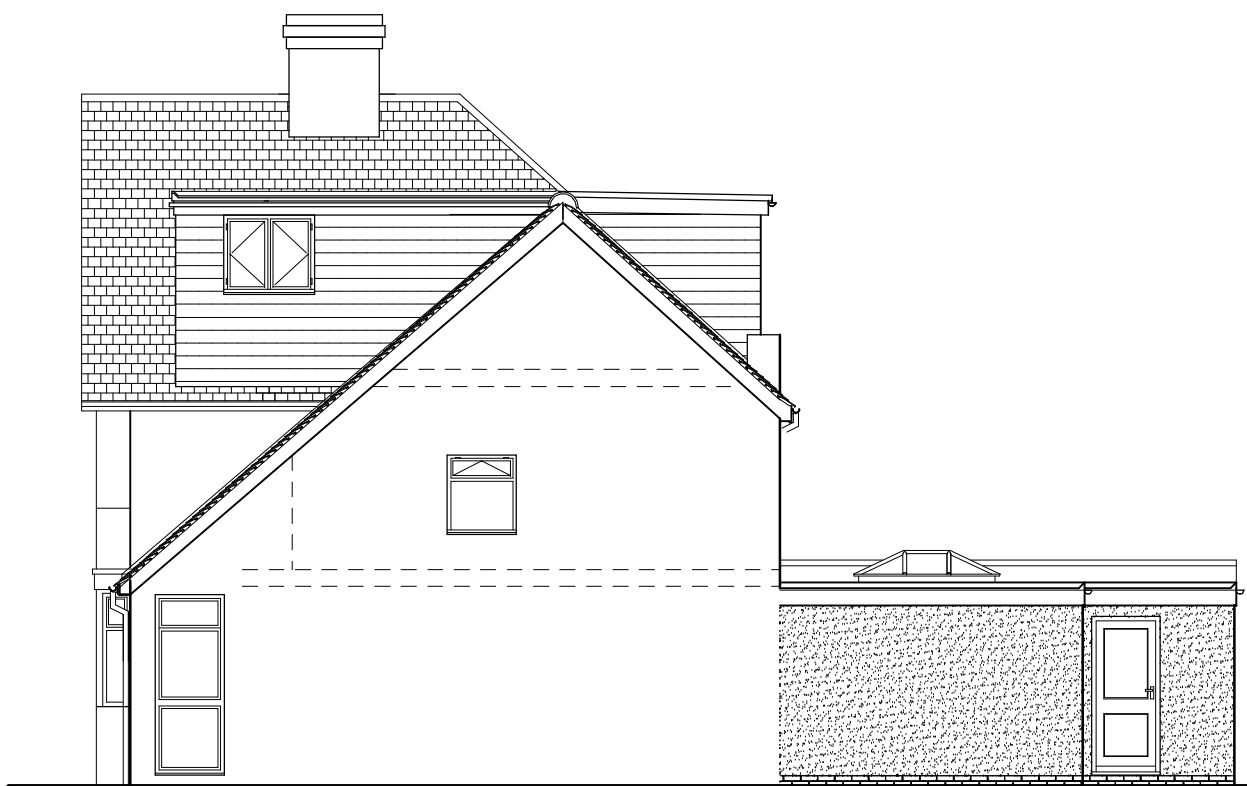


Proposed Side Elevation

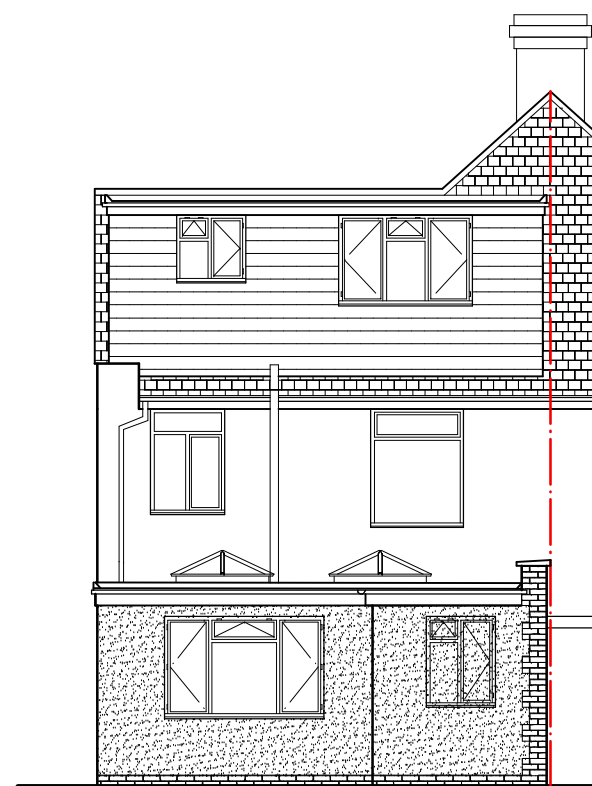


Proposed Rear Elevation

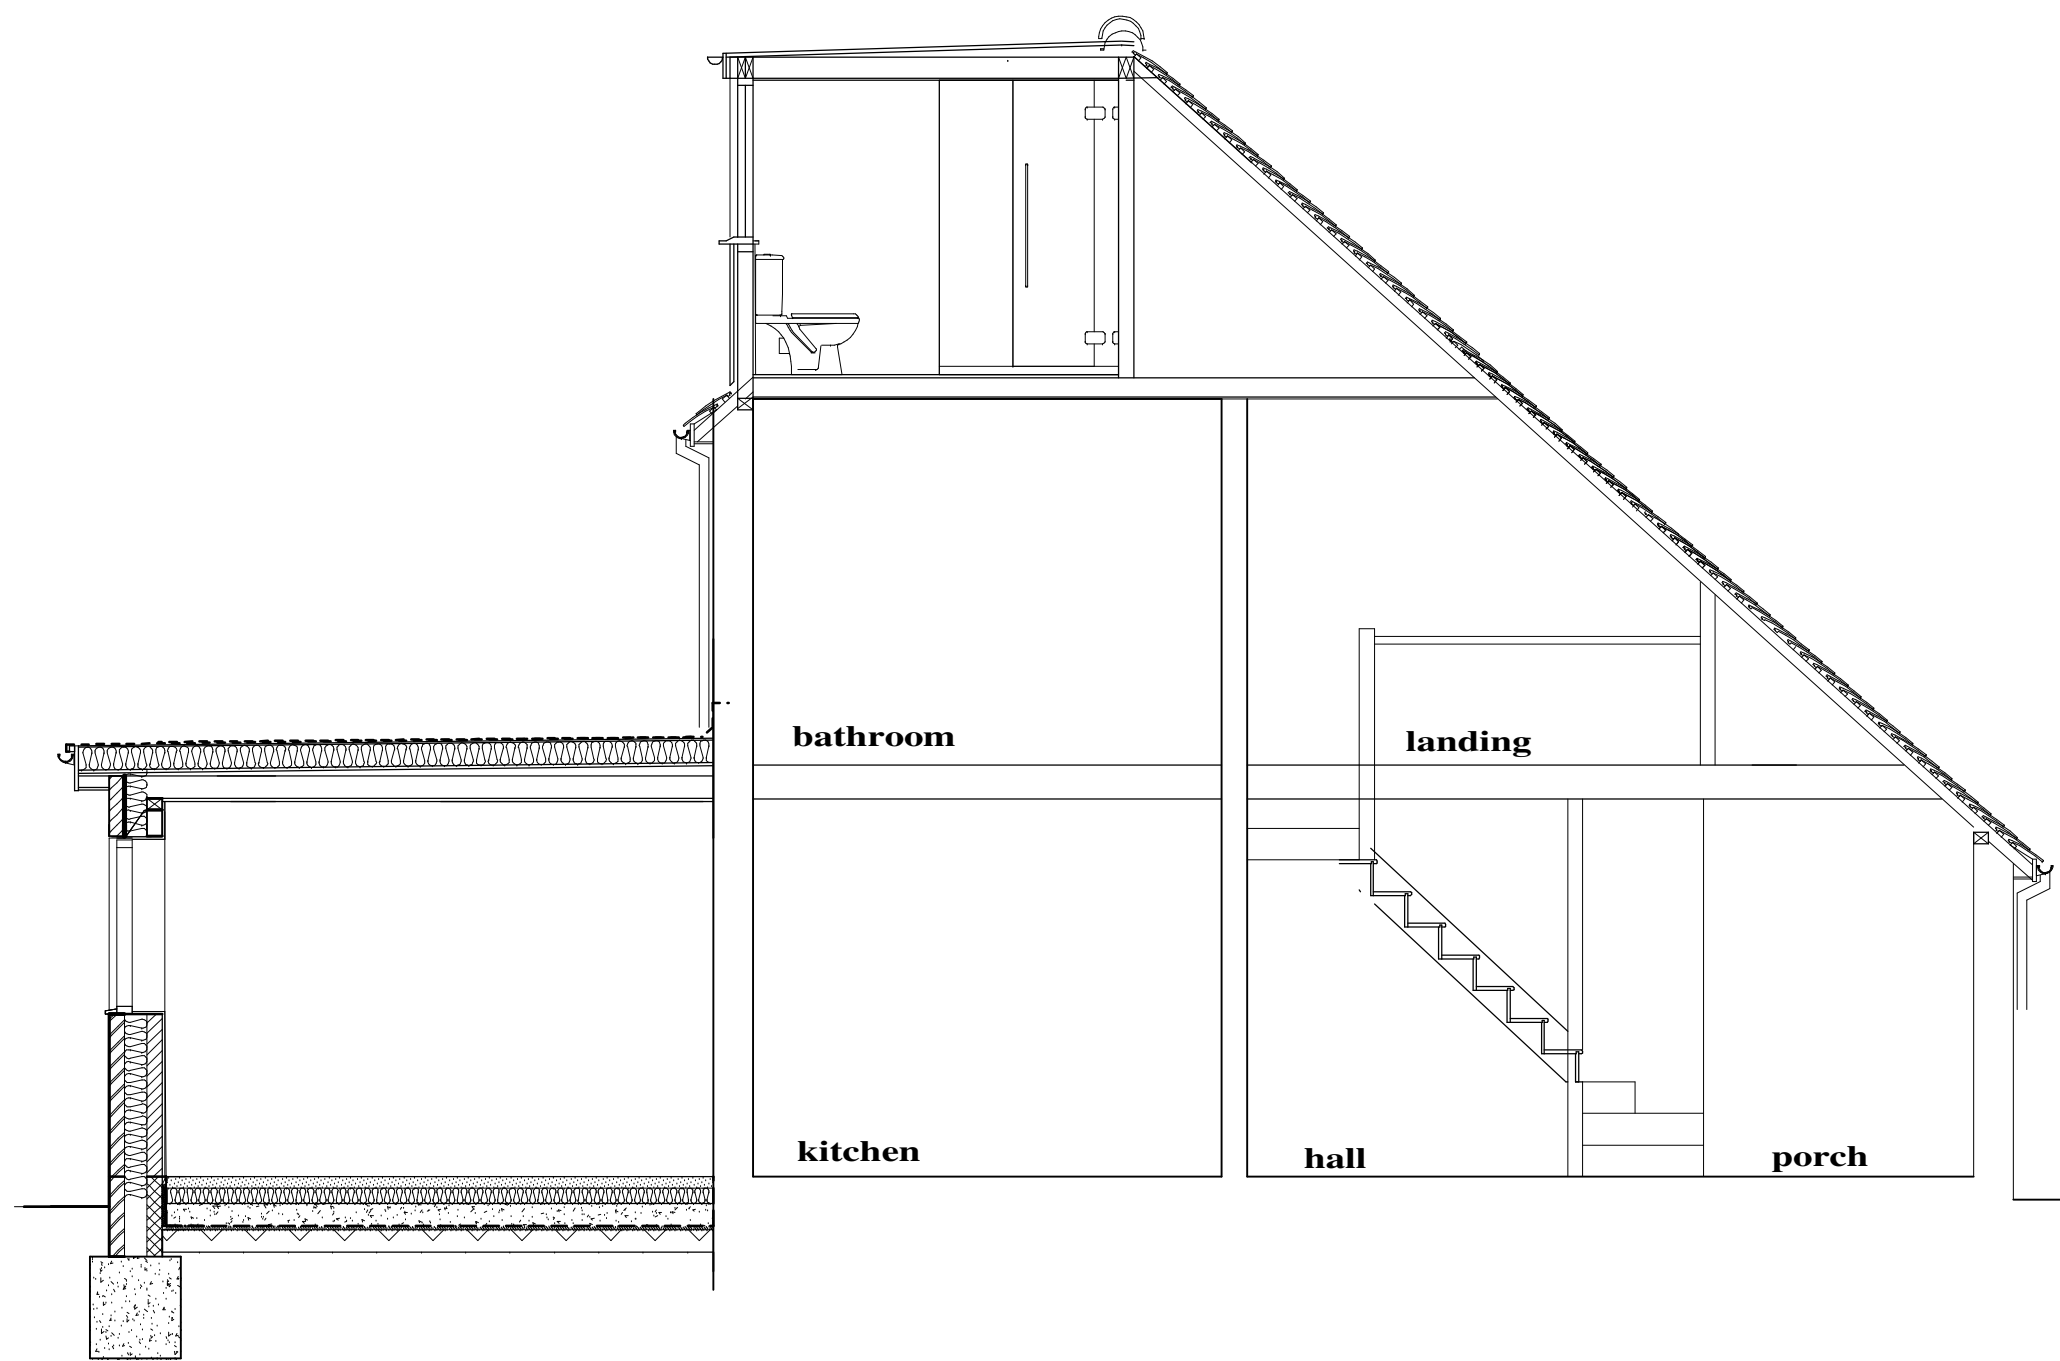


Section A - A

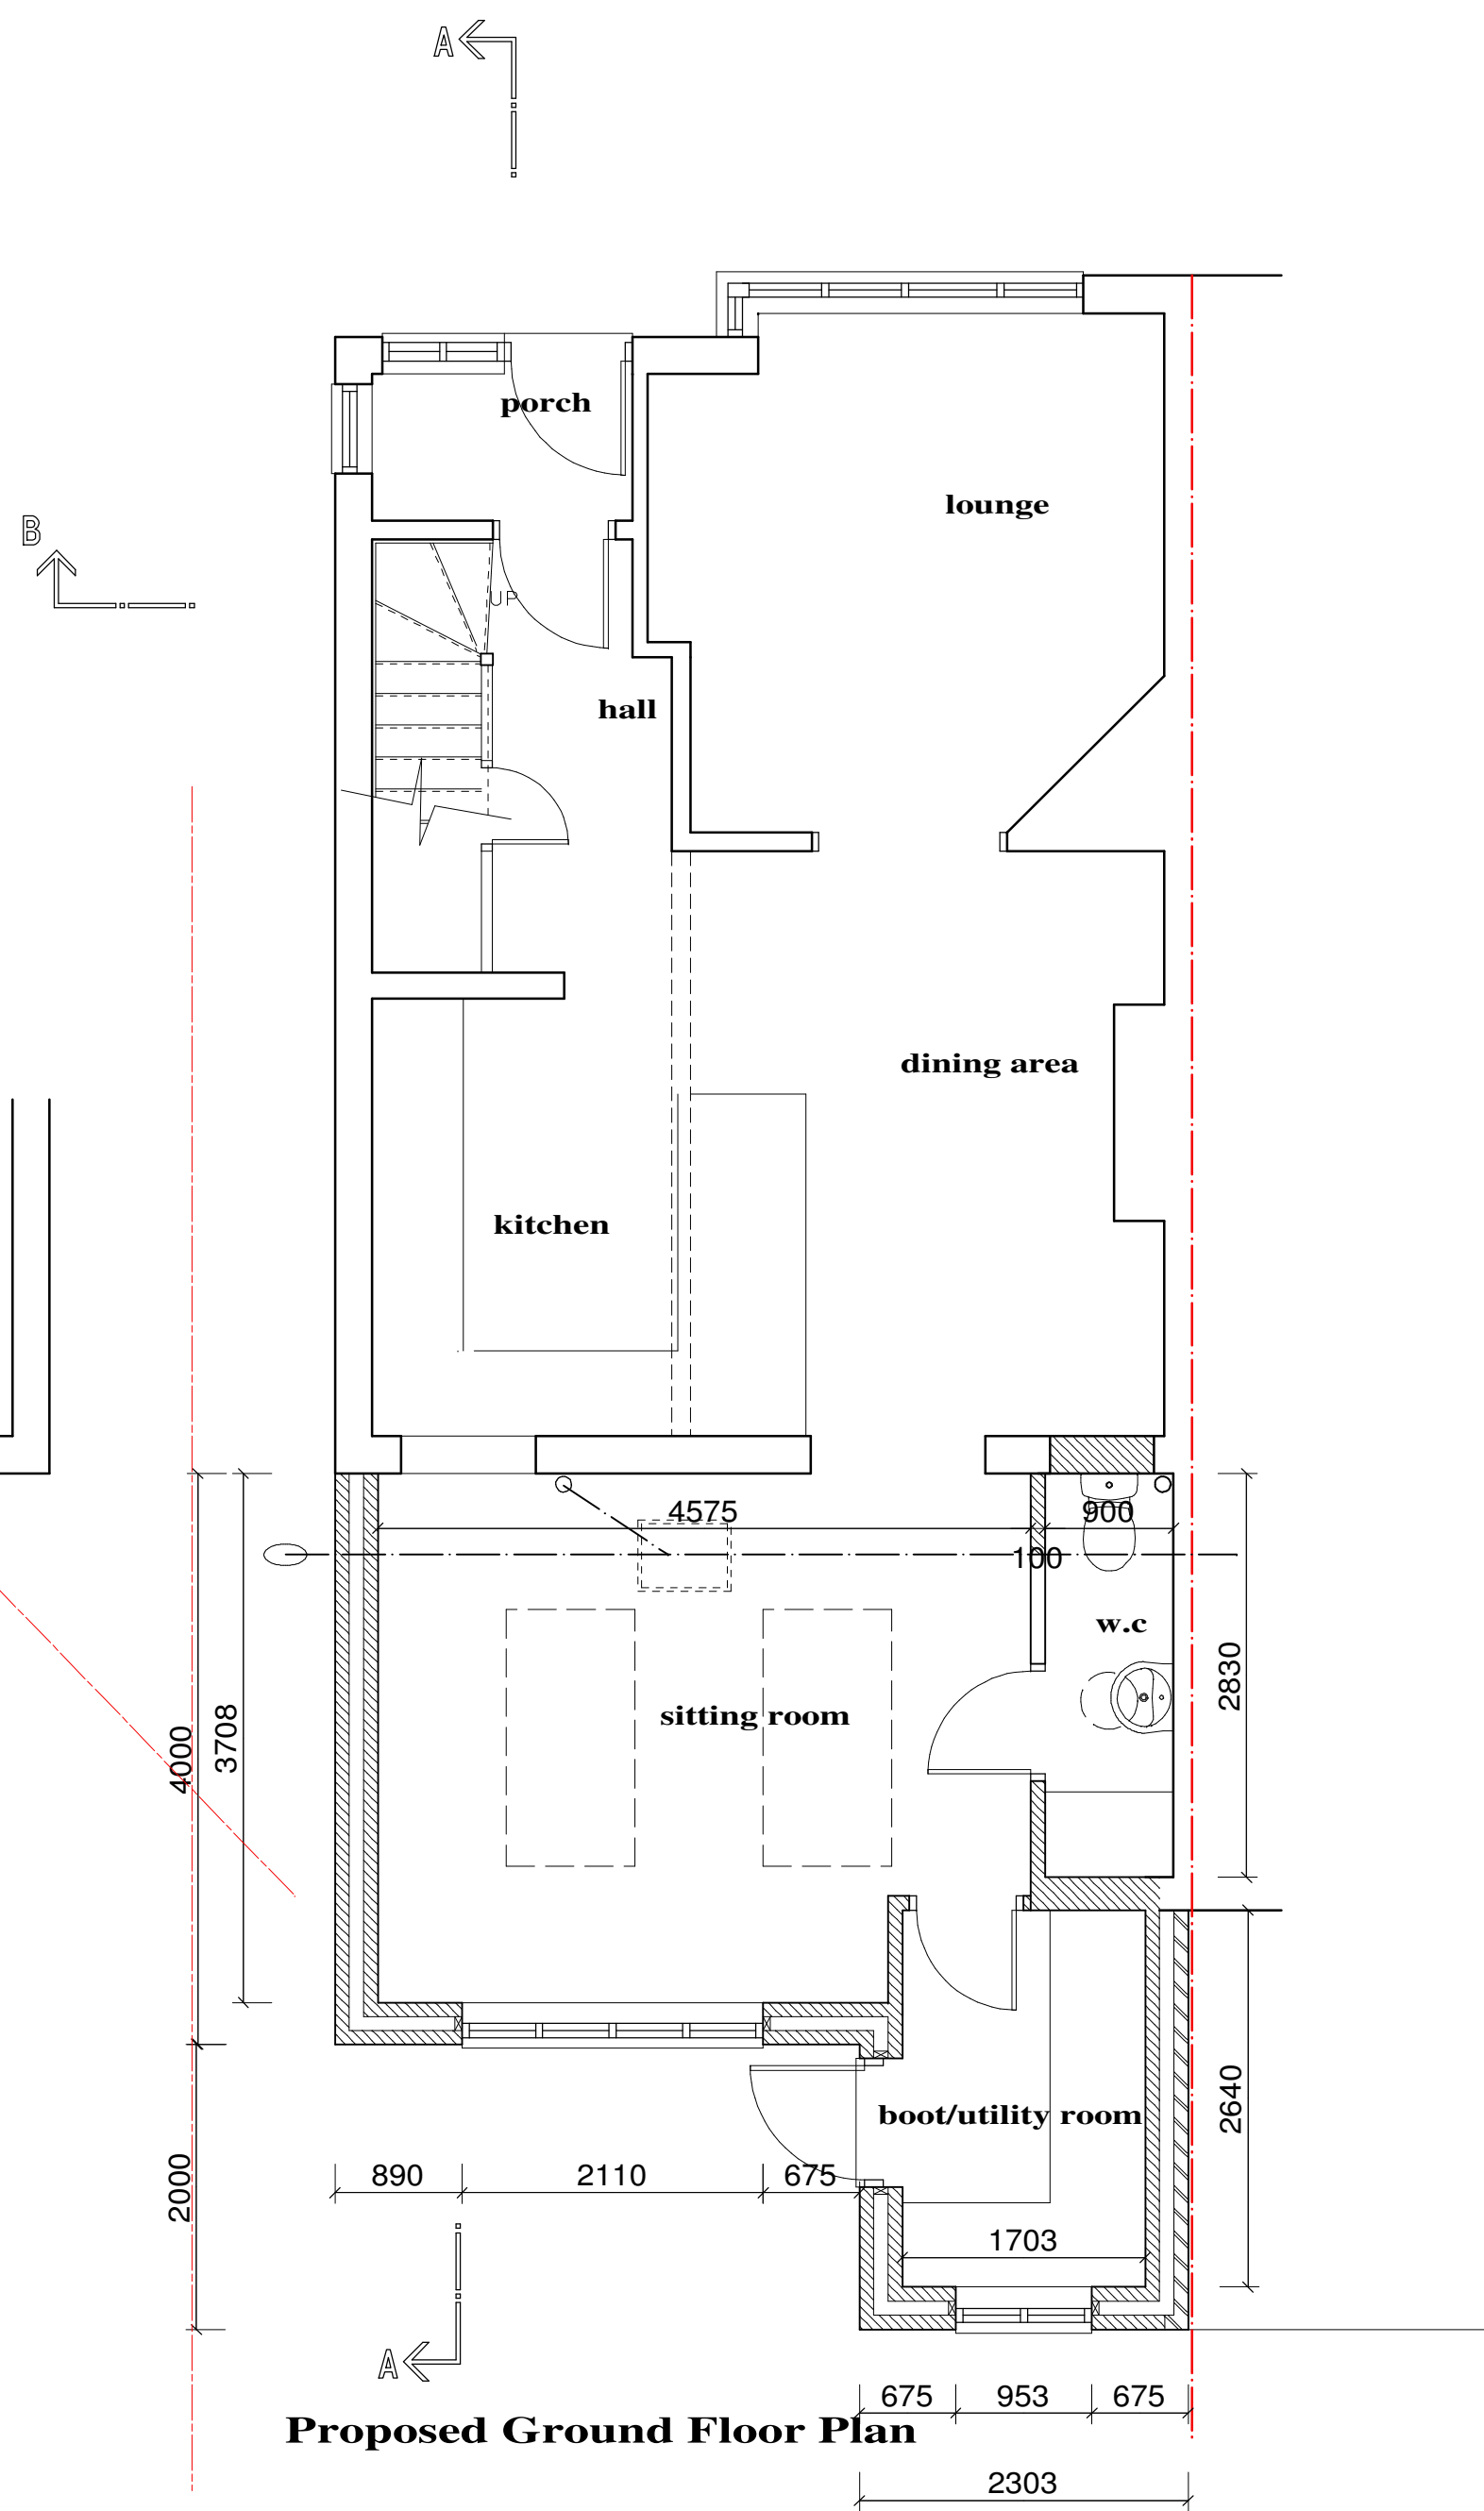


Proposed Ground Floor Plan

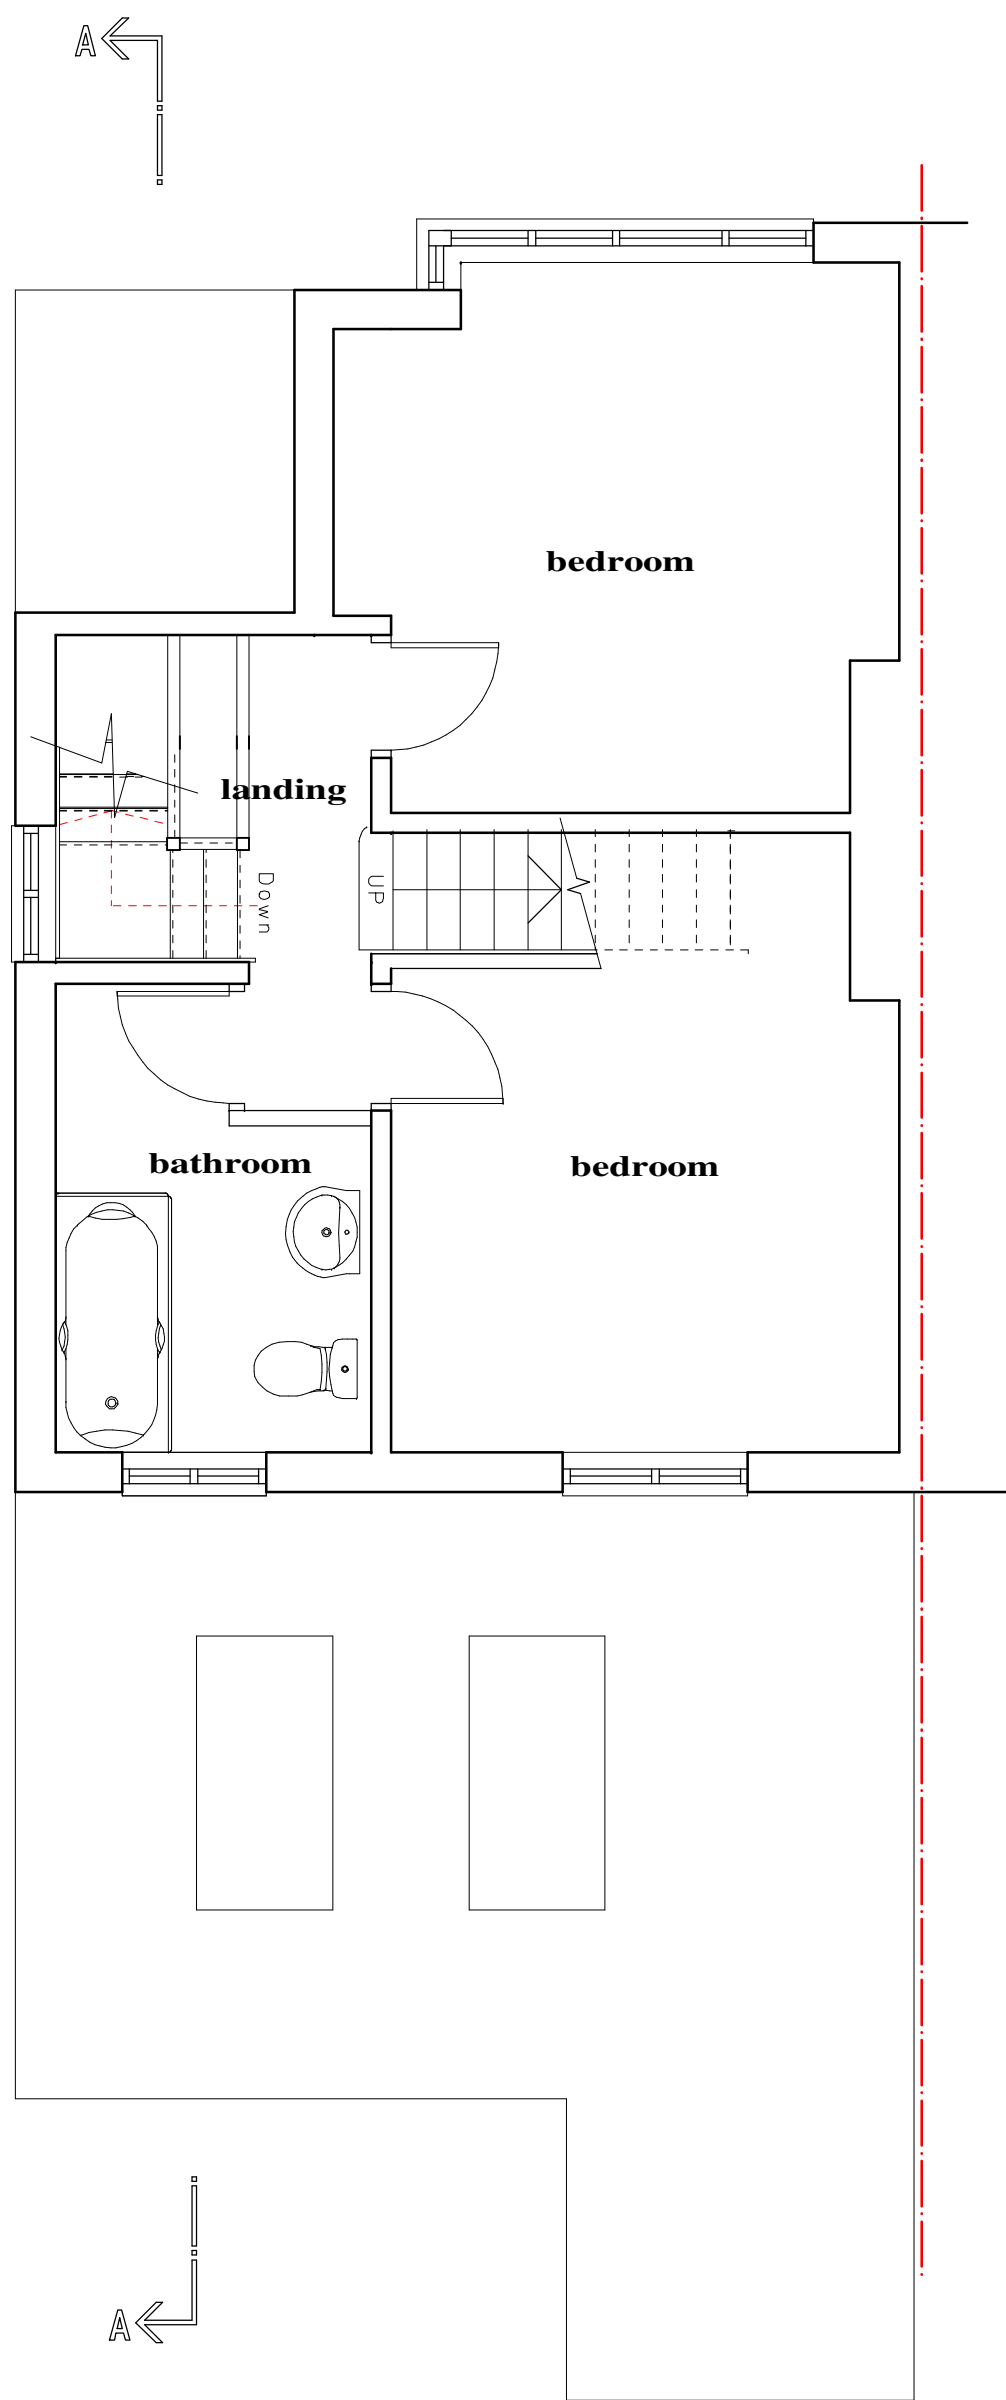

Proposed First Floor Plan

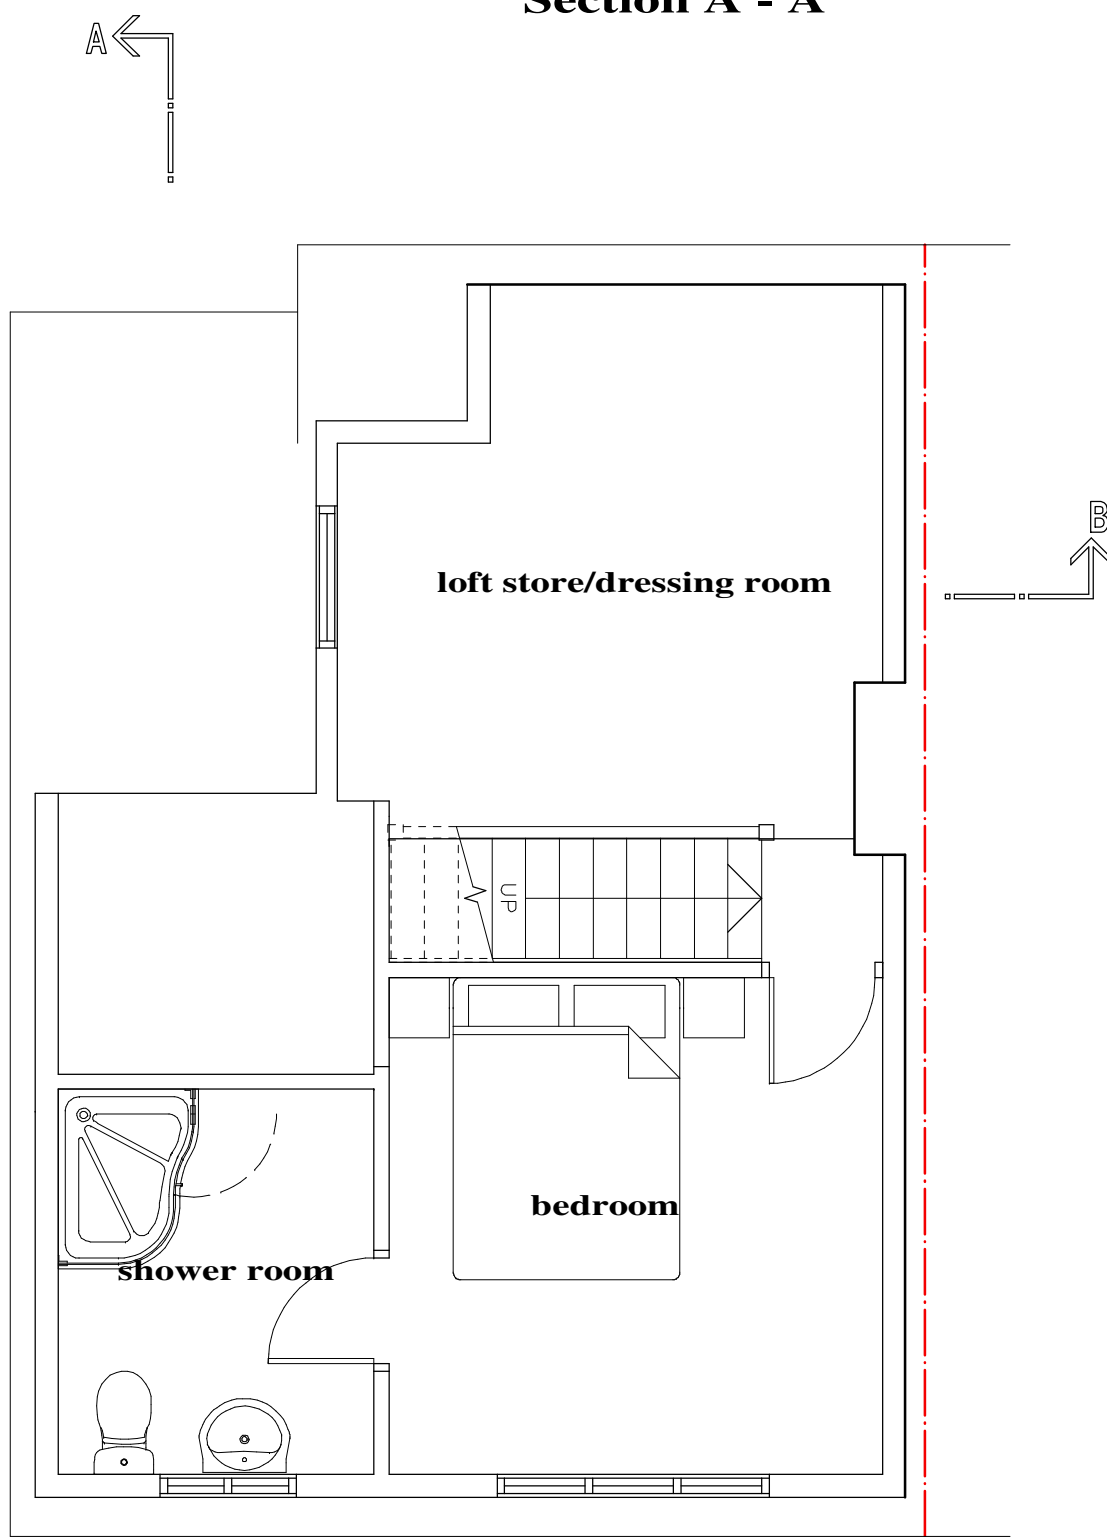


Proposed Loft/Second Floor Plan

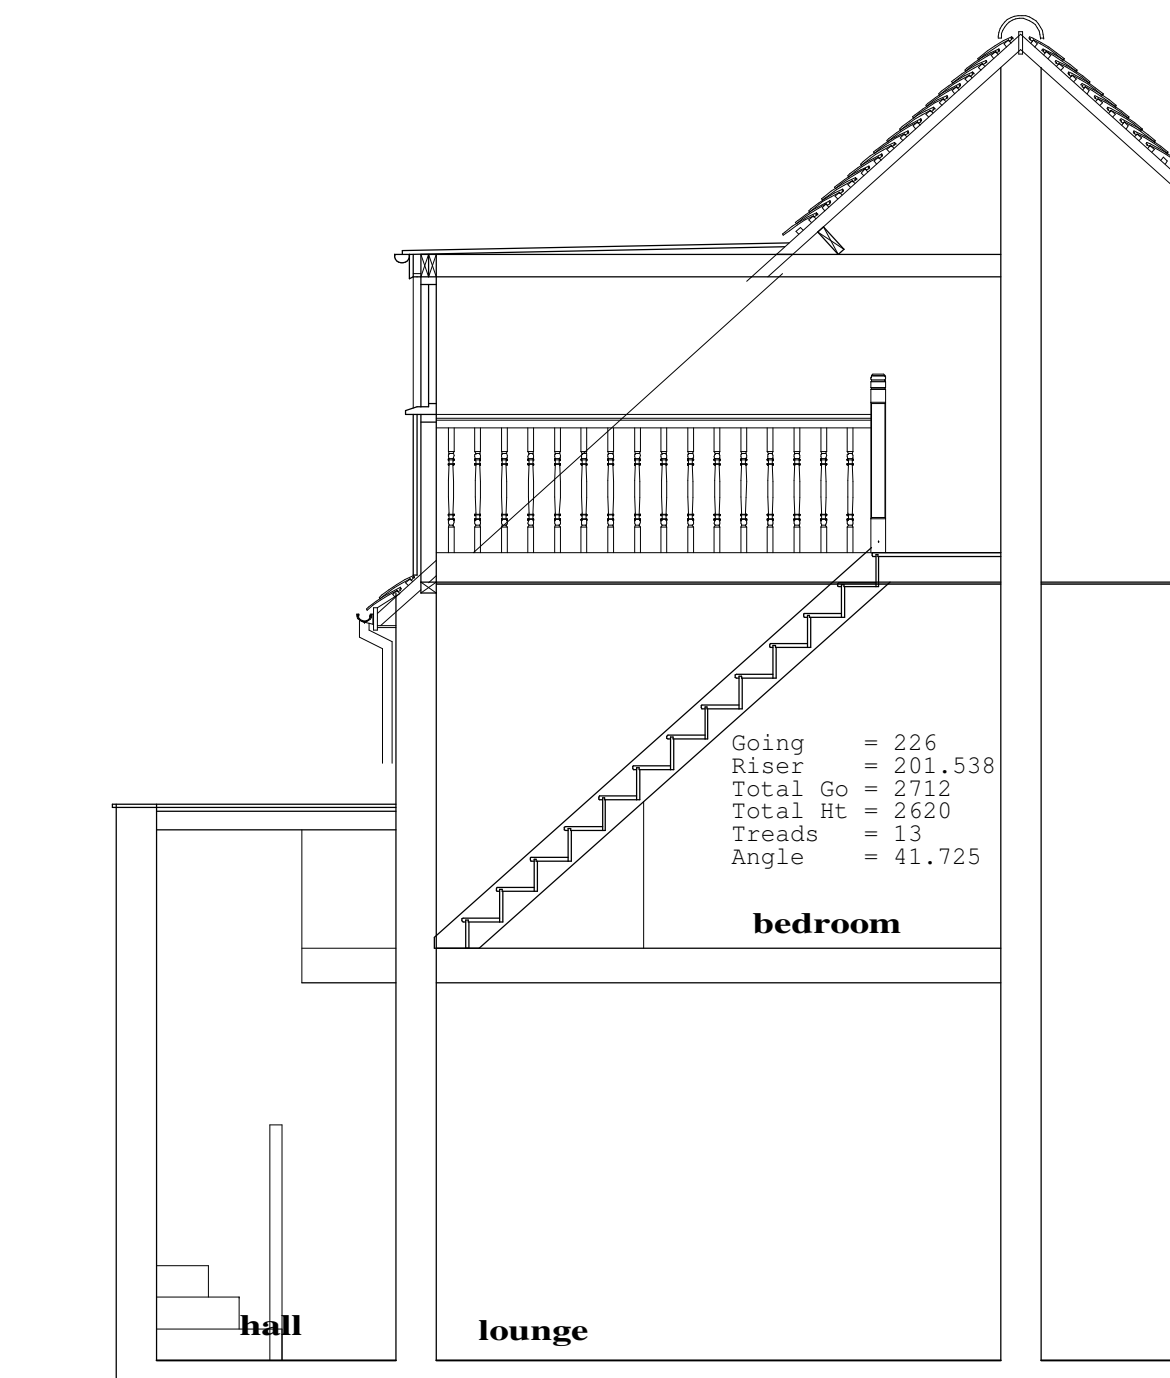

Section B - B

Rev A - 24/03/2026 -
Front facing dormer removed and new loft access staircase repositioned

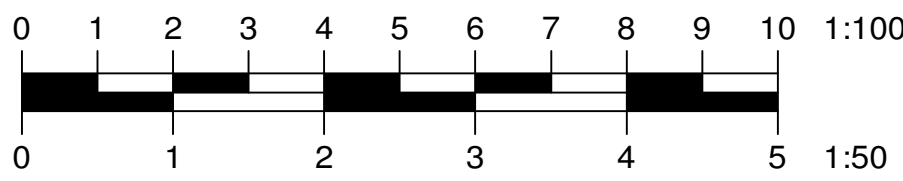

Philip Baumber Architectural Services 50, Radmore Road, HINCKLEY, Leics. LE10 0RQ tel. 07913 560141; e-mail. baumberp1955@gmail.com	Project: Proposed Single Storey Rear Extension and Loft Conversion at 84, Northfield Road, Hinckley, LE10 0JT for Mr. & Mrs. A. Neale	Drg. Title: Proposed Plans, Sections & Elevations	Date: Jan 2026	Scale: 1:50 & 1:100 @ A1
			Job No.: 1667	Drg. No. Rev.
				P/02 A