



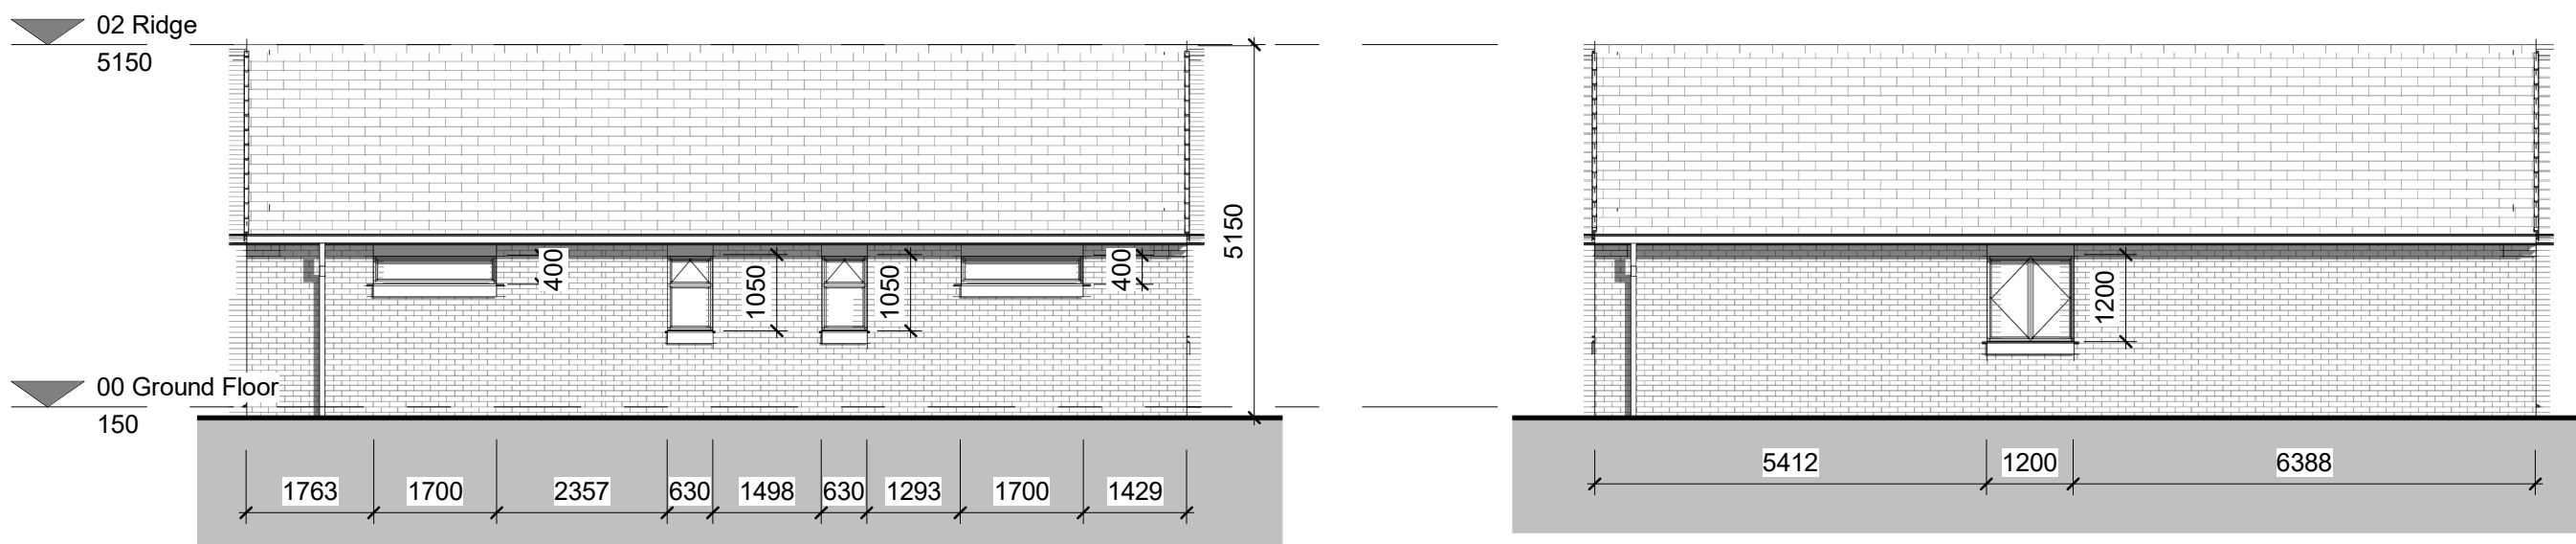


1 Eastern Elevation  
1 : 100


2 Western Elevation  
1 : 100

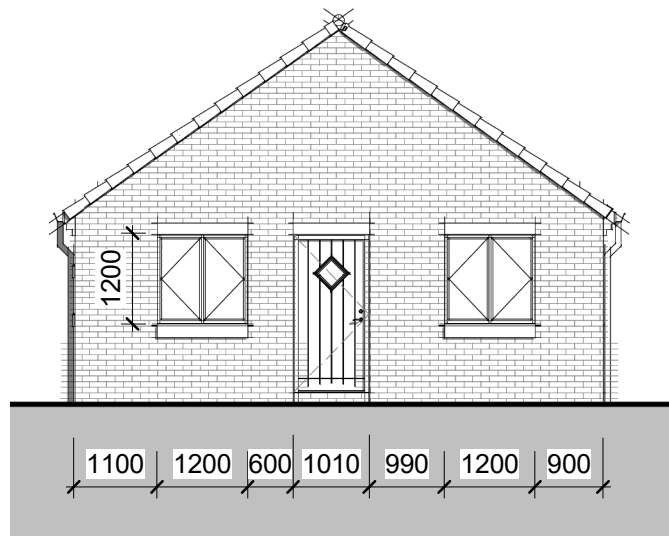


3 Northern Elevation  
1 : 100

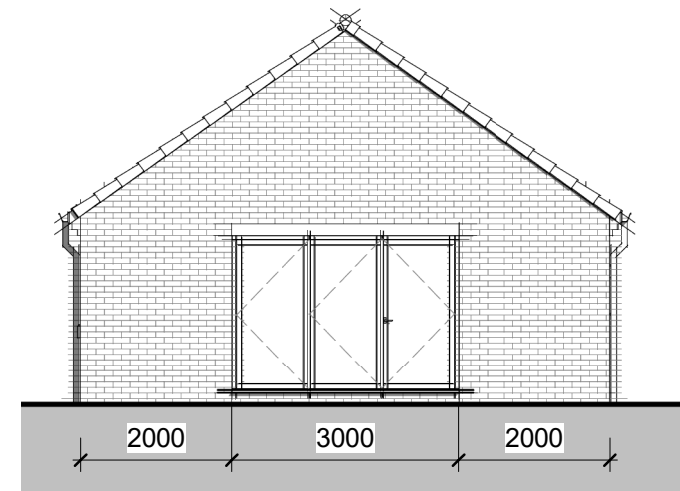

4 Southern Elevation  
1 : 100

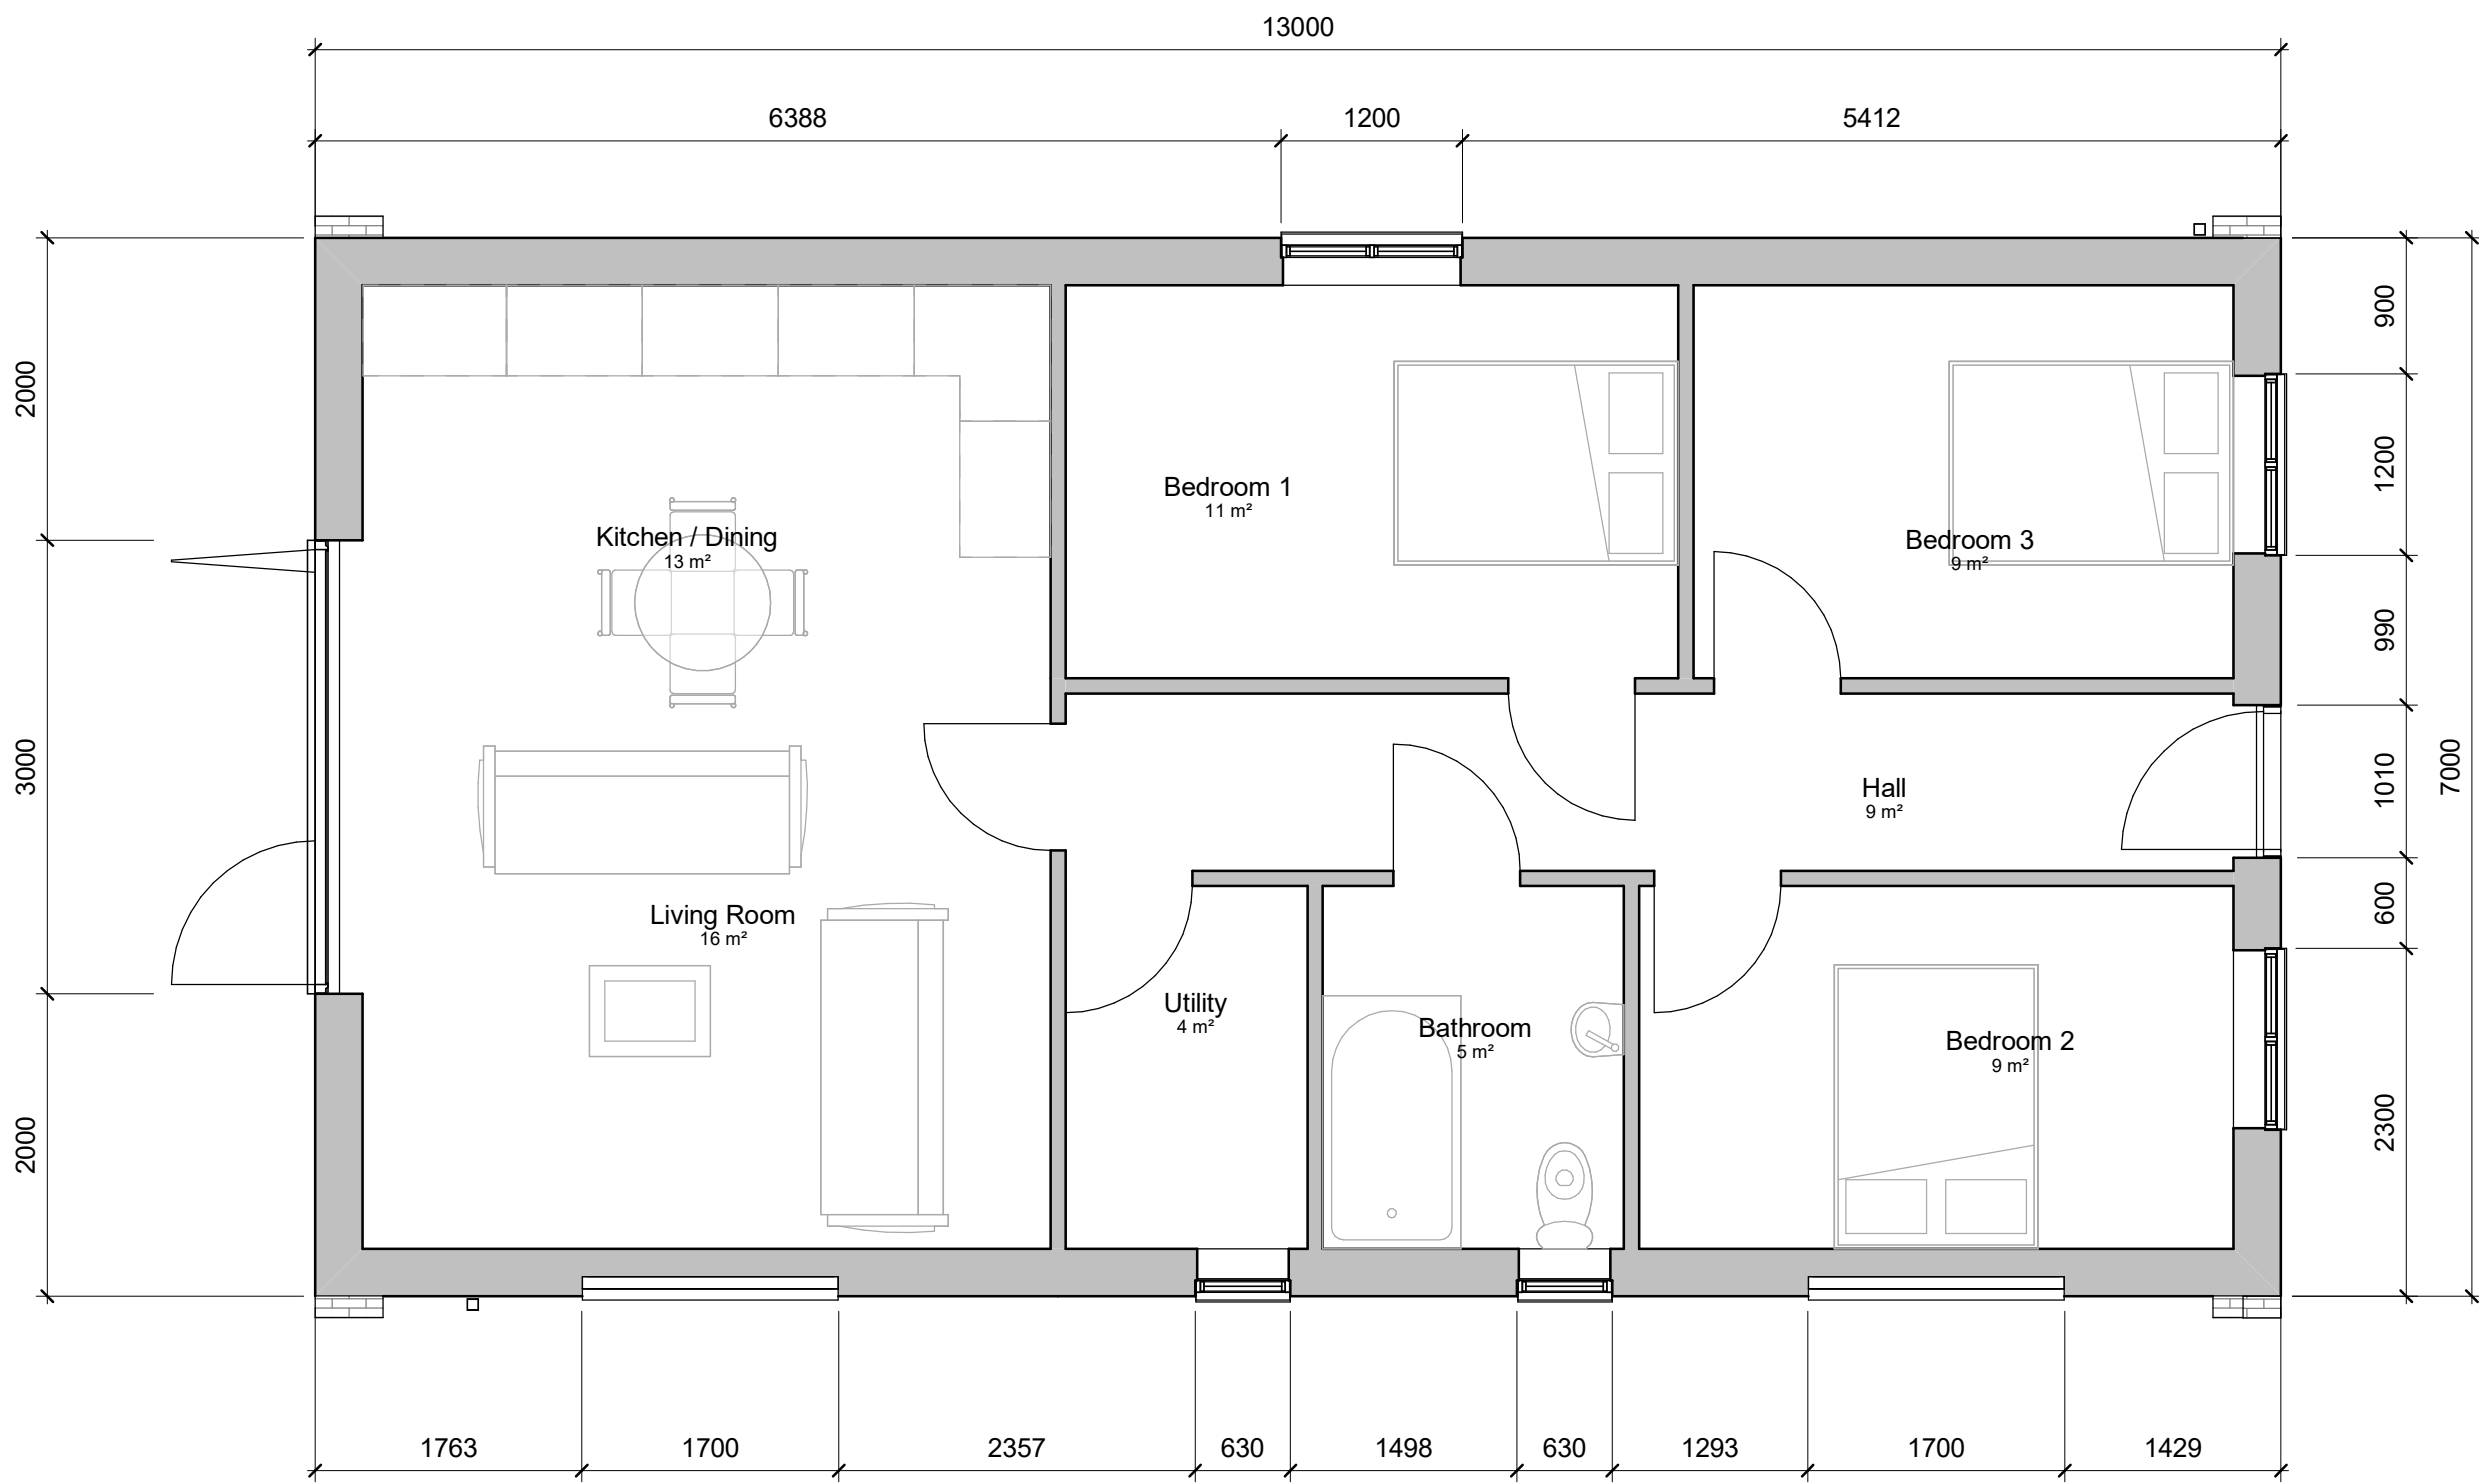

5 00 Floor Plan  
1 : 50

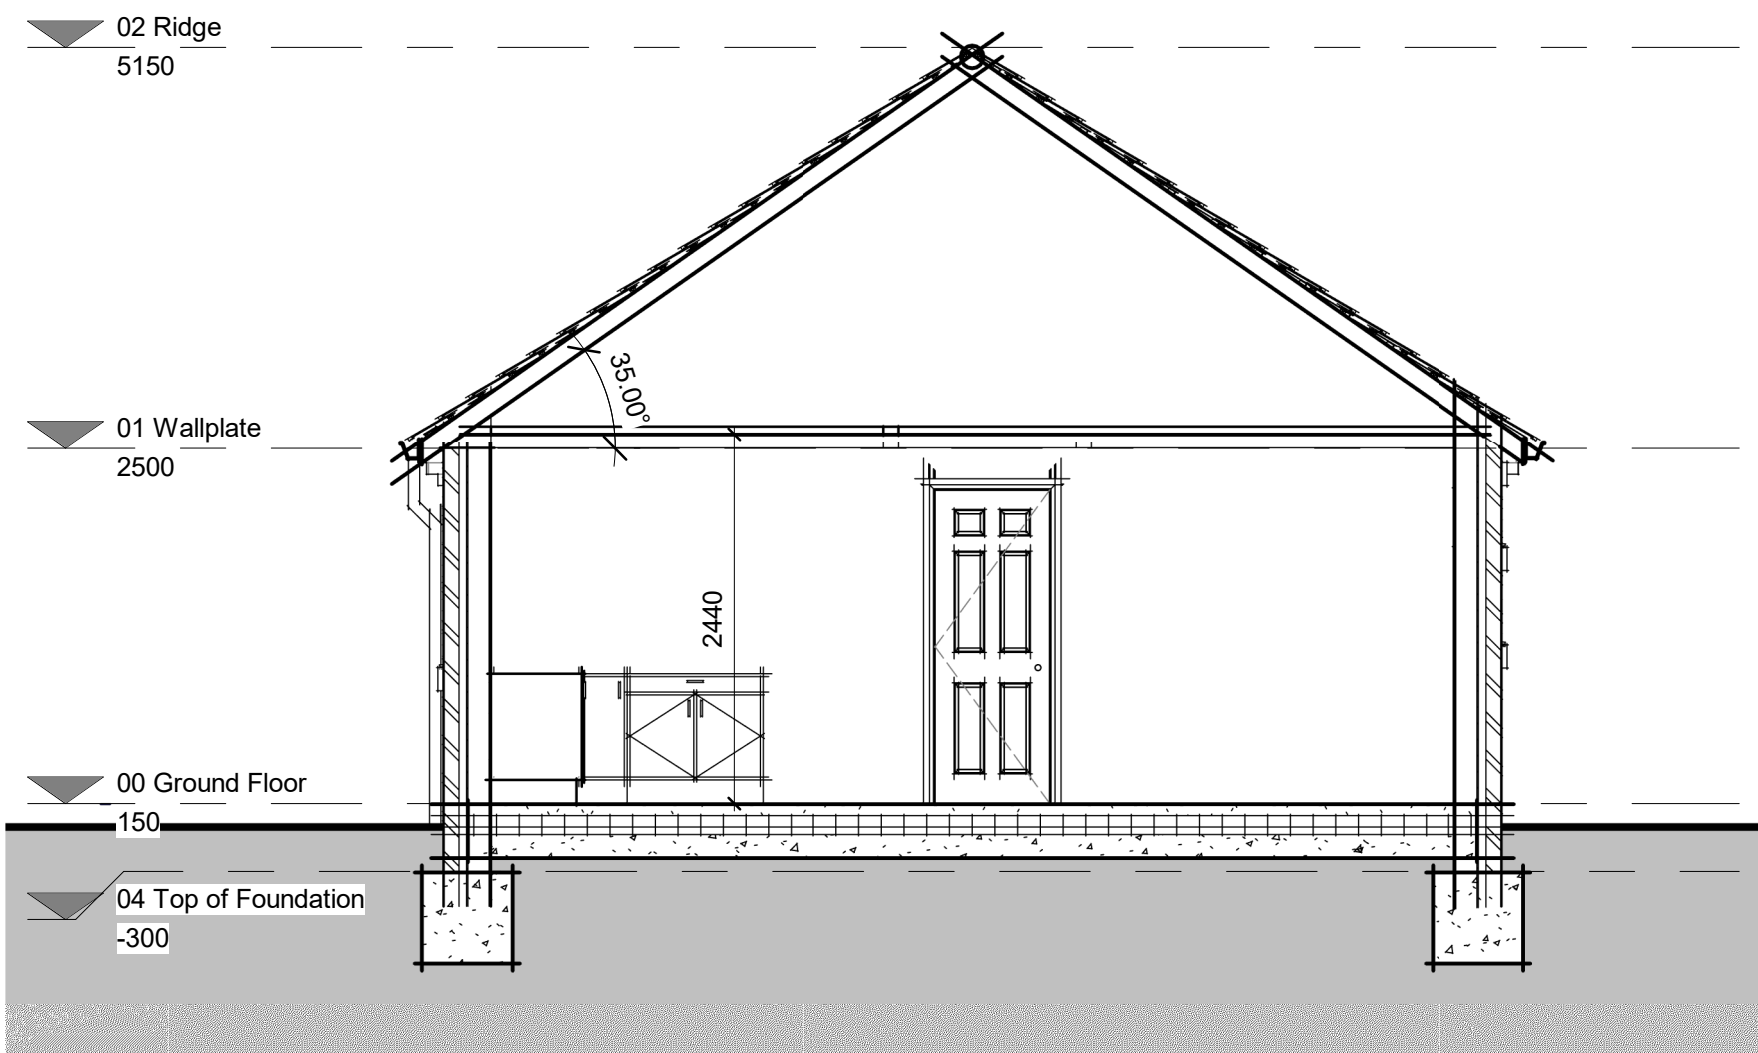

6 Section 1  
1 : 50




7 Isometric Front View  
NTS



8 Isometric Rear View  
NTS

Notes:

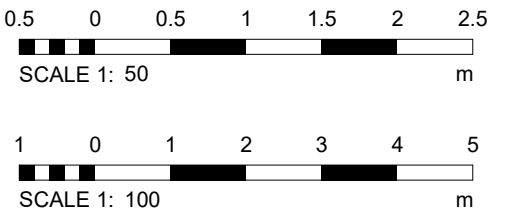

Proposed External Materials



Bricks: Ibstock Royston Silver Grey or similar



Roof: Marley Rivendale Blue/Black slate or similar

Windows: French Grey uPVC

Doors: Composite French Grey

Rainwater Goods: Black half round gutter on brackets;  
Circular black uPVC downpipes

Cills and headers: Composite stone

Bedroom and Living Room windows on Eastern Elevation to be high-level letterbox format to maintain privacy.

Bathroom and Utility windows on Eastern Elevation to contain obscure glazing to maintain privacy.

STATUS: For Approval



Houseplansdirect Limited

The Coppice  
Fownhope  
Herefordshire  
HR1 4PA

Tel: 01432 806409  
Email: support@houseplansdirect.co.uk

PROJECT:  
Proposed residential  
development

CLIENT  
Richardson & Hall Luxury  
Developments

SITE  
Barwell Constitutional Club, Chapel Street,  
Barwell

TITLE:  
Plot 2 Elevations & Plans

|                              |                      |                |                |
|------------------------------|----------------------|----------------|----------------|
| SCALE AT A1:<br>As indicated | DATE:<br>Oct. 2023   | DRAWN:<br>AC   | CHECKED:<br>DC |
| PROJECT NO:<br>RH02          | DRAWING NO:<br>FP201 | REVISION:<br>C |                |