




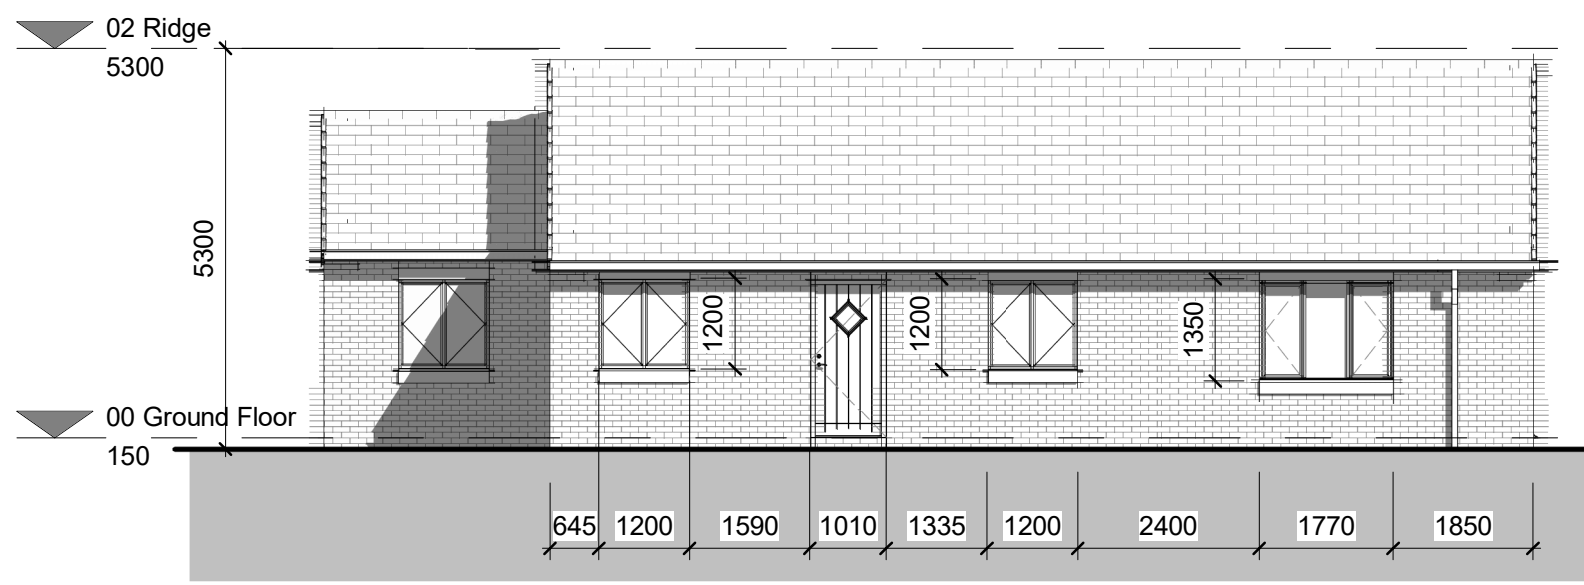


1 Western Elevation
1 : 100

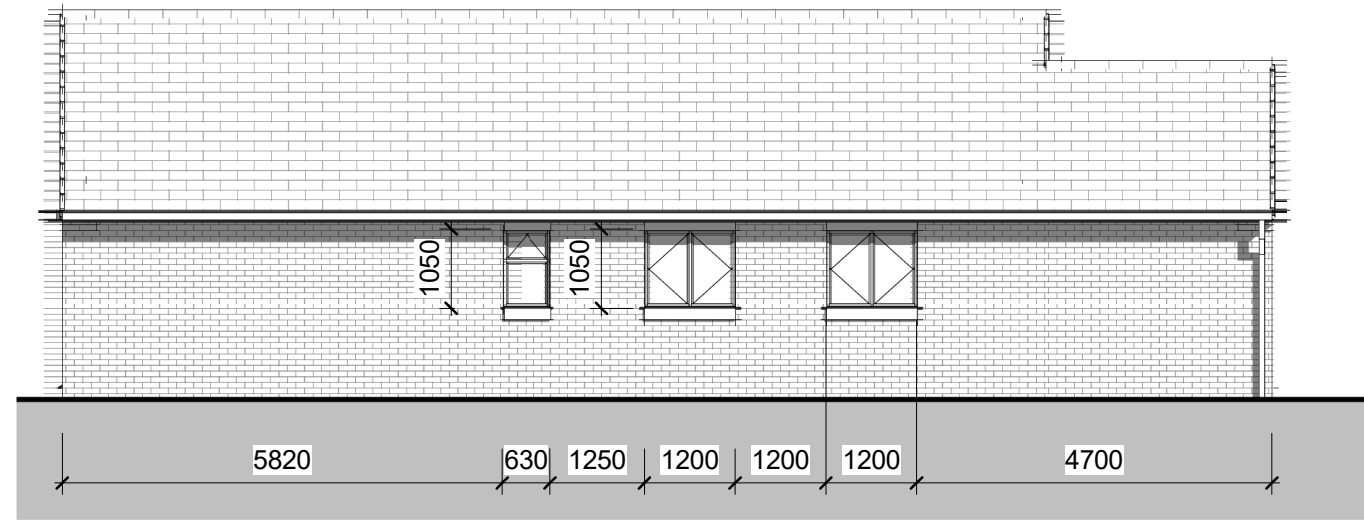


2 Eastern Elevation
1 : 100

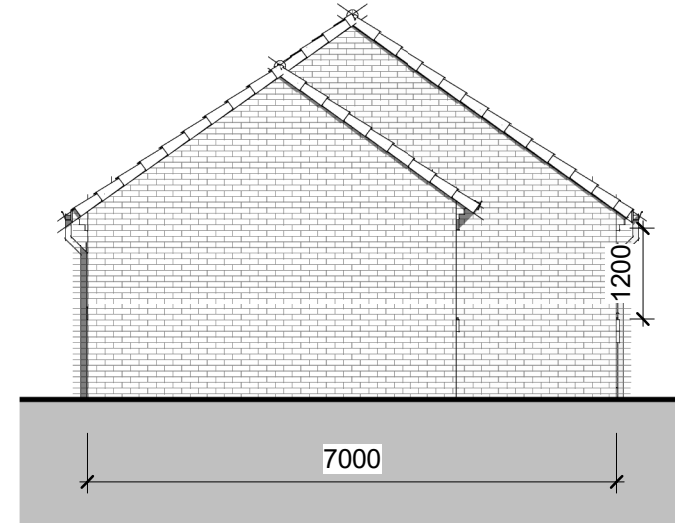


3 Northern Elevation
1 : 100

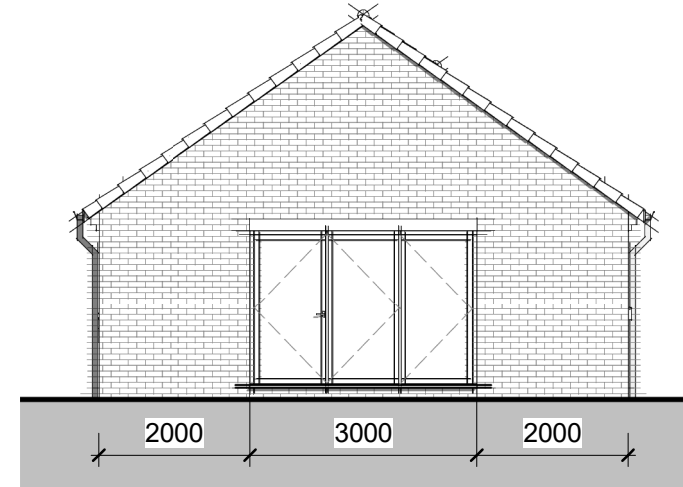

4 Southern Elevation
1 : 100

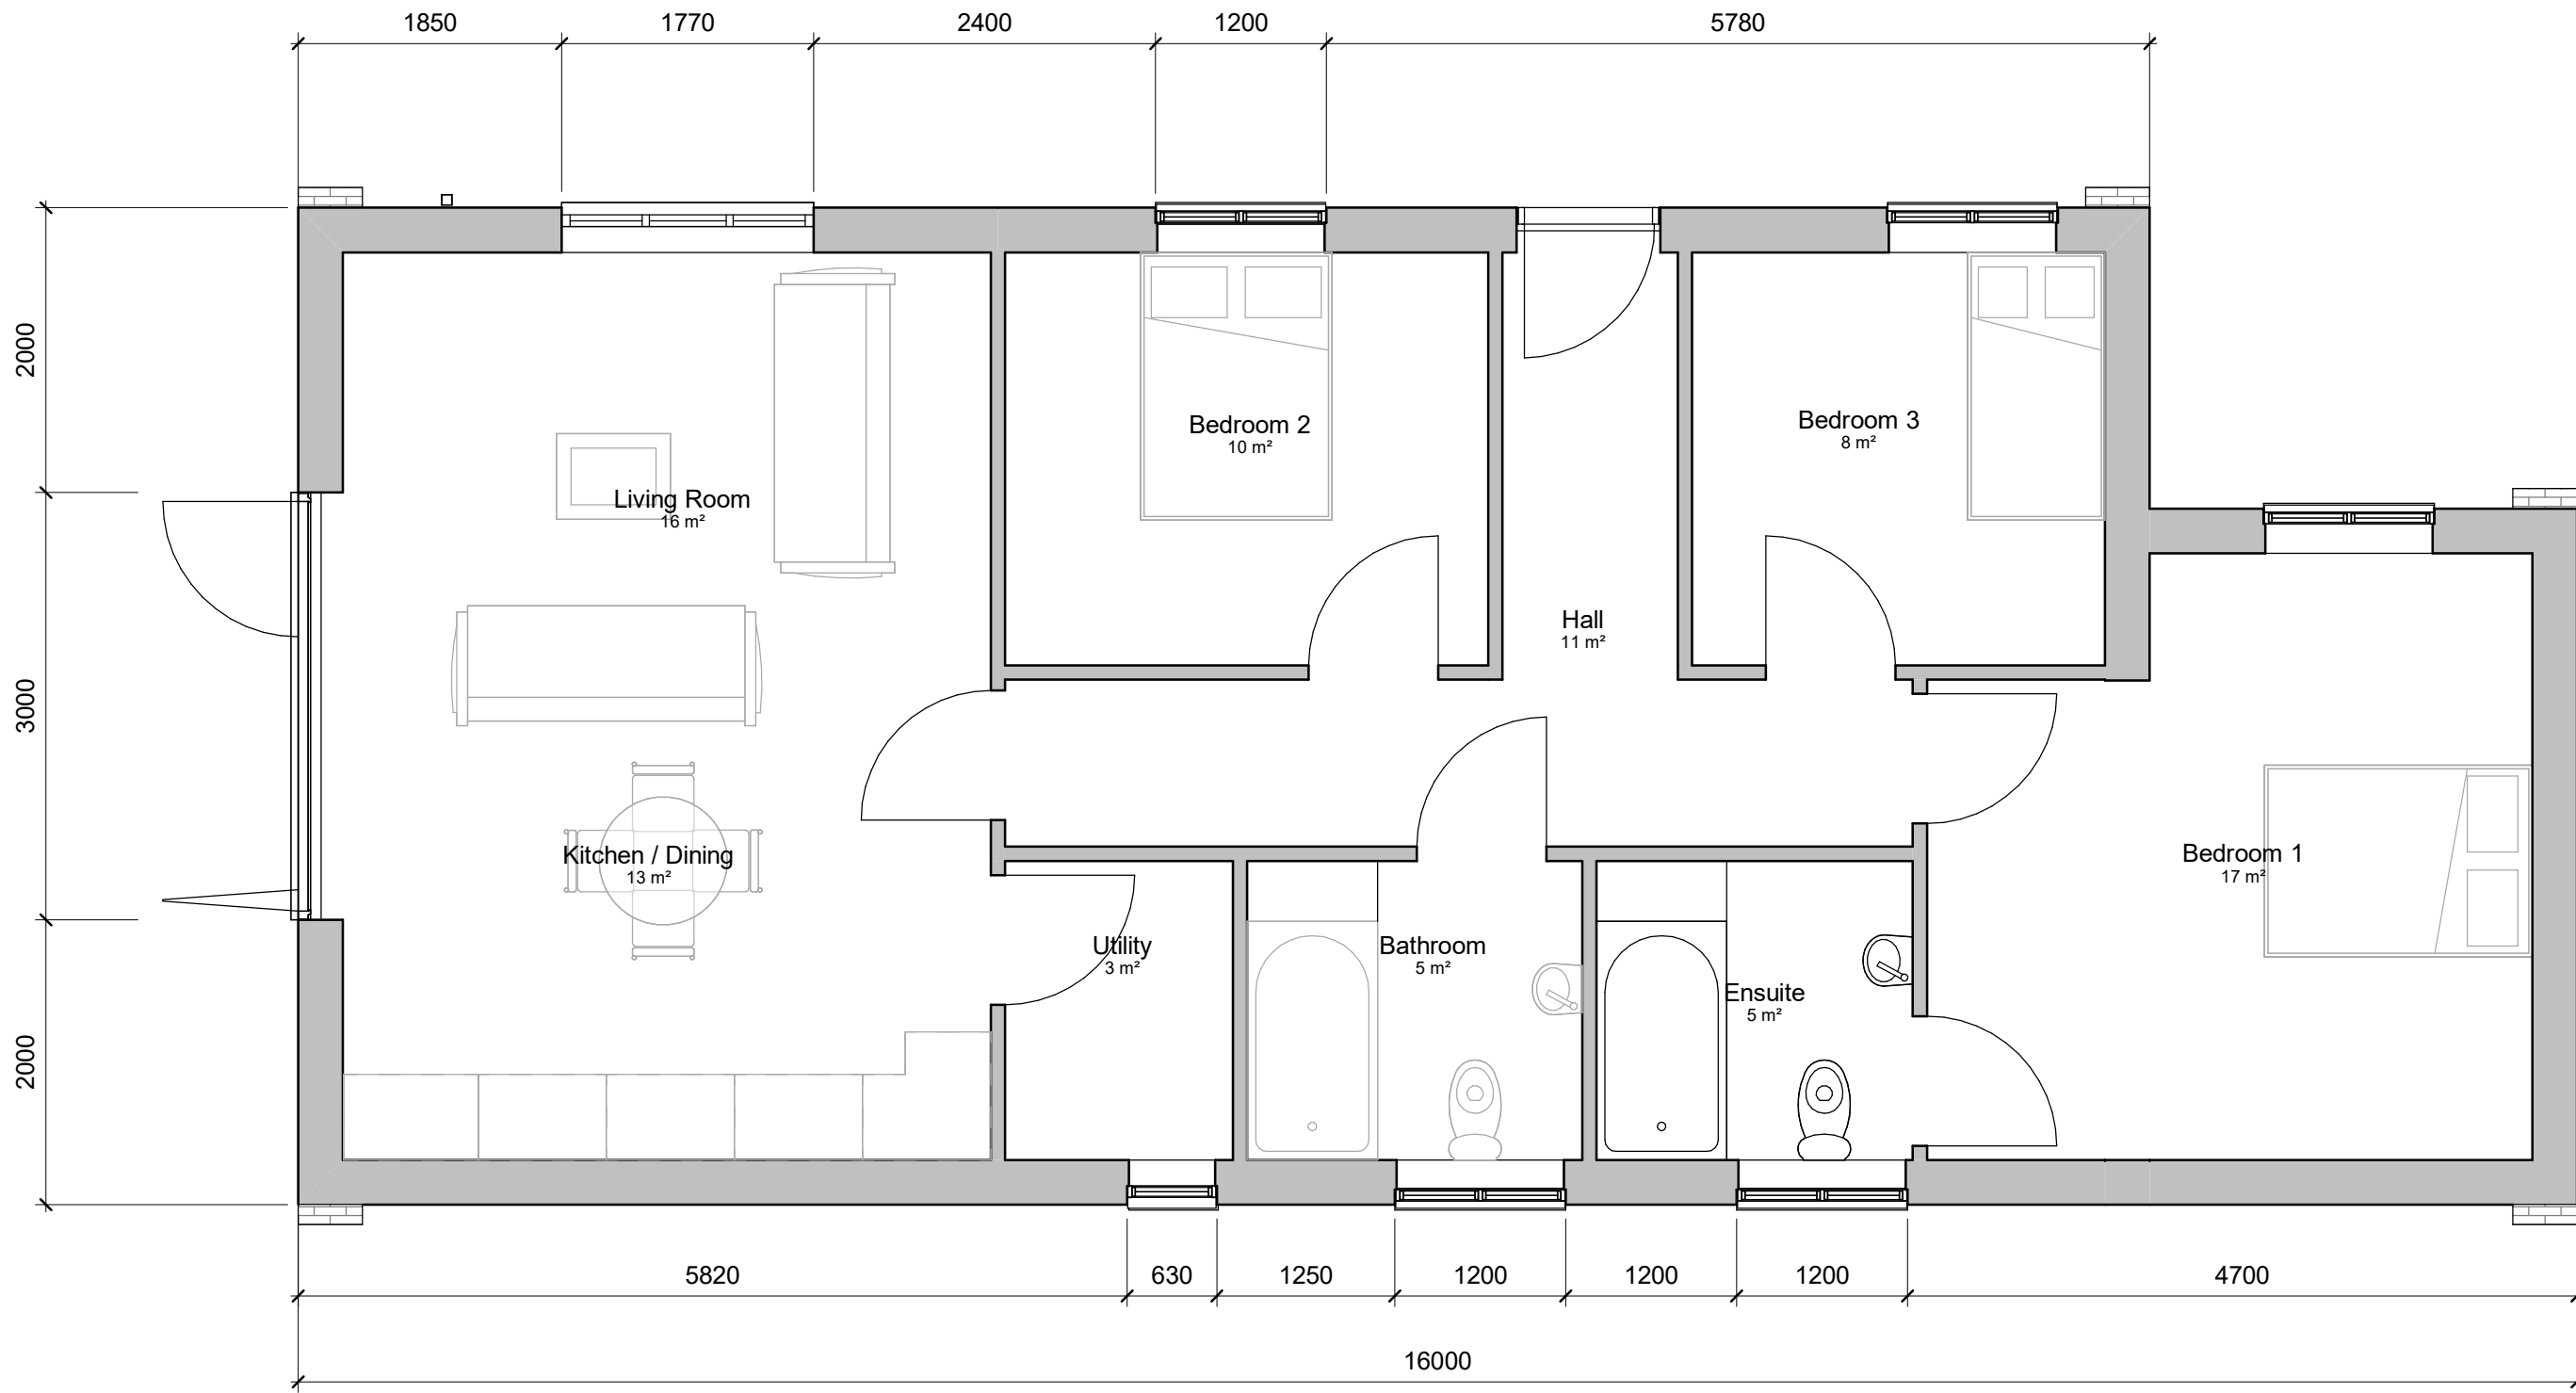

5 00 Floor Plan
1 : 50

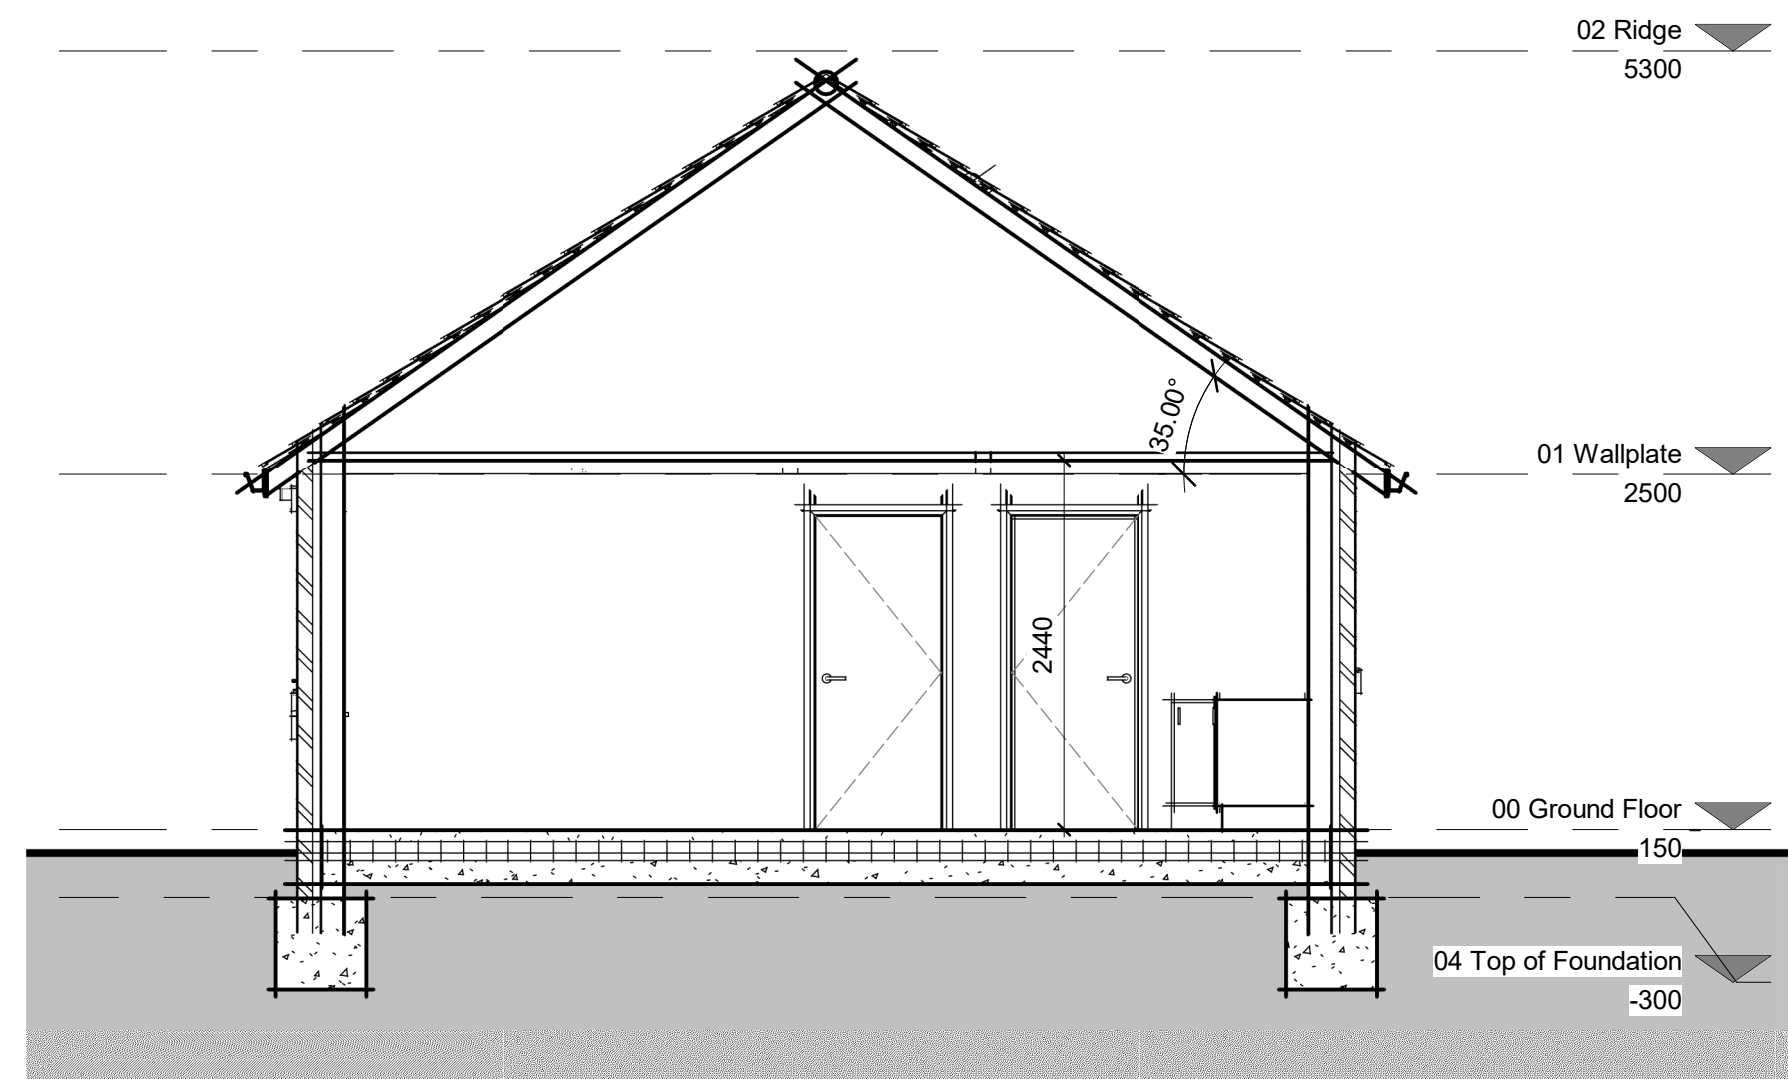

6 Section 1
1 : 50




7 Isometric Front View
NTS



8 Isometric Rear View
NTS

Notes:

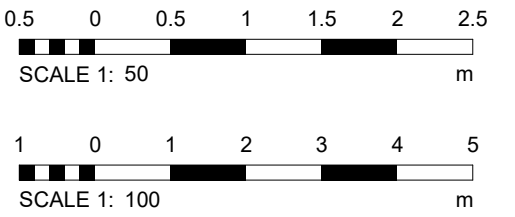

Proposed External Materials



Bricks: Ibstock Royston Silver Grey or similar



Roof: Marley Rivendale Blue/Black slate or similar

Windows: Agate Grey Ral 7038 uPVC

Doors: Composite Agate Grey Ral 7038

Rainwater Goods: Black half round gutter on brackets;
Circular black uPVC downpipes

Cills and headers: Composite stone

STATUS: For Approval



PROJECT: Proposed residential development

CLIENT: Richardson & Hall Luxury Developments

SITE: Barwell Constitutional Club, Chapel Street, Barwell

TITLE: Plot 3 Elevations & Plans

SCALE AT A1: As indicated	DATE: Oct. 2023	DRAWN: AC	CHECKED: DC
PROJECT NO: RH02	DRAWING NO: FP301	REVISION: B	