

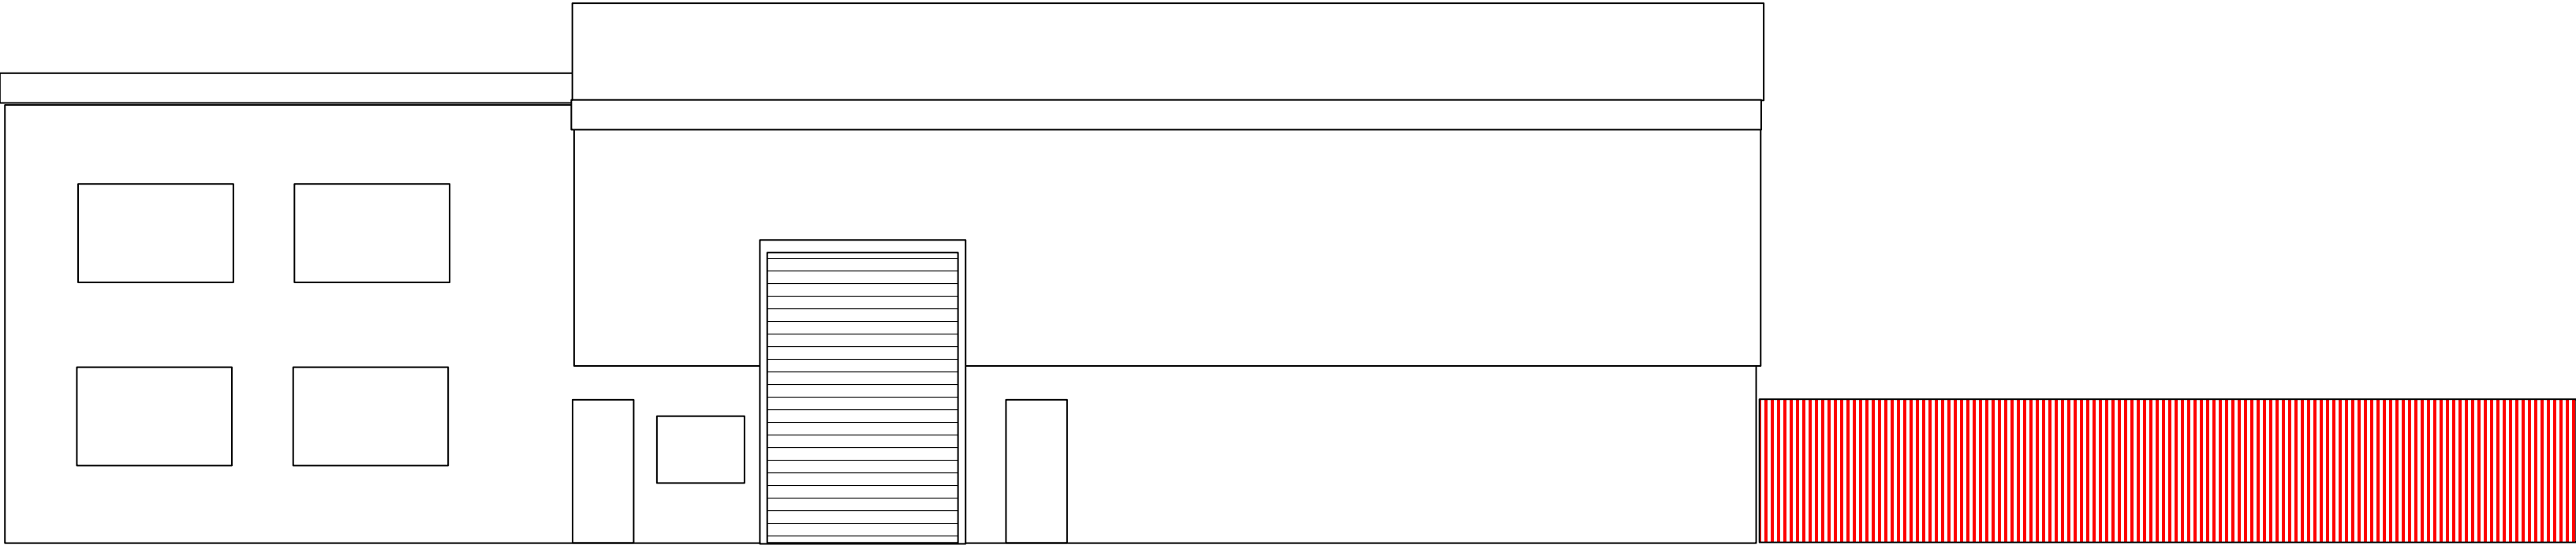


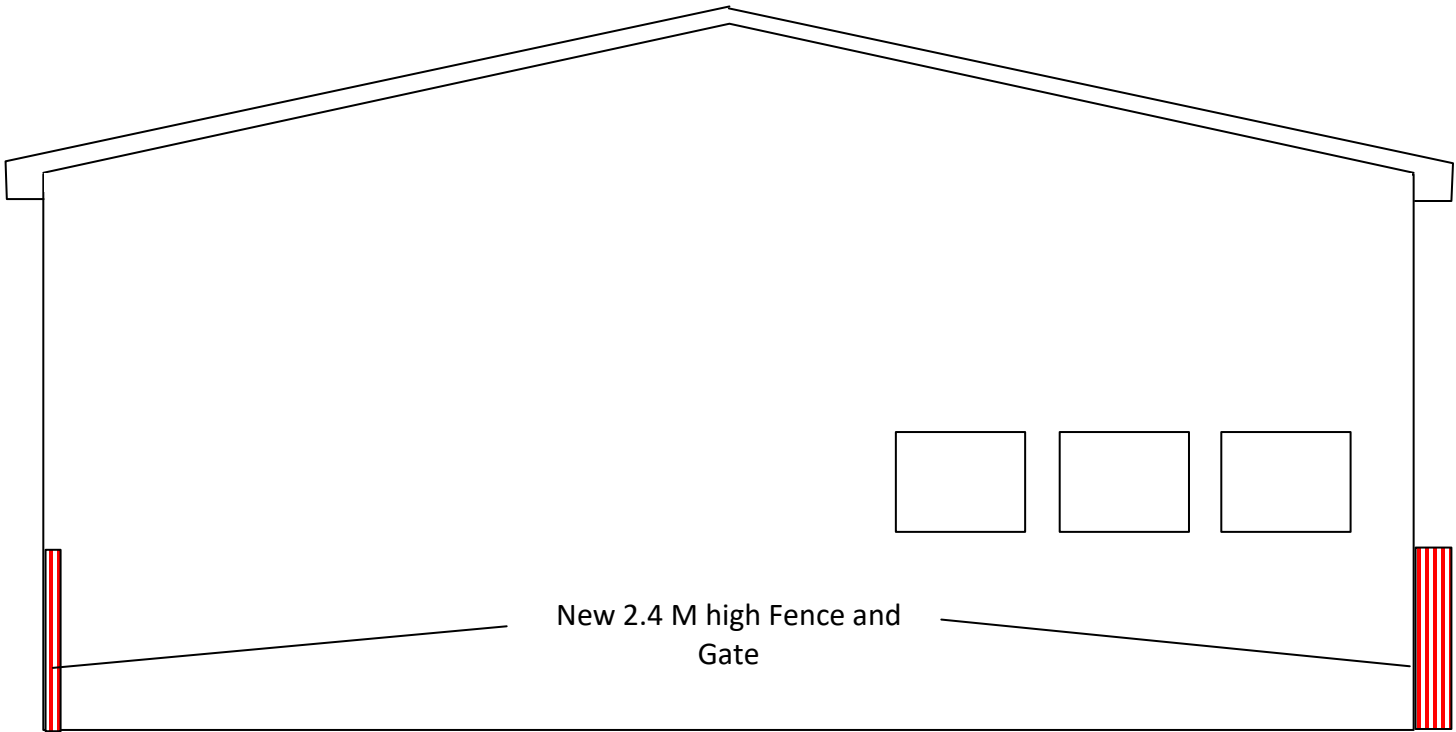

Elevation Looking North
East

New 2.4 M high Fence and
Gate

Site Plan

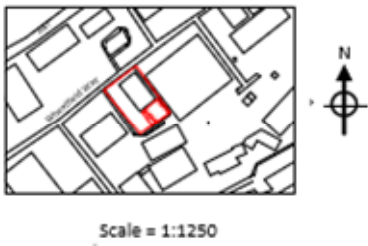

New 2.4 M high Fence and
Gate

Elevation Looking North
West

Title : - Airama House Proposed Fenced Storage Area Elevation Views	Name : Neil Buckland Company : Hitachi Zosen Inova	Date : 19/10/2023	Drawing Number: HZI2023-004
		Revision: 1	Scale 1:200