




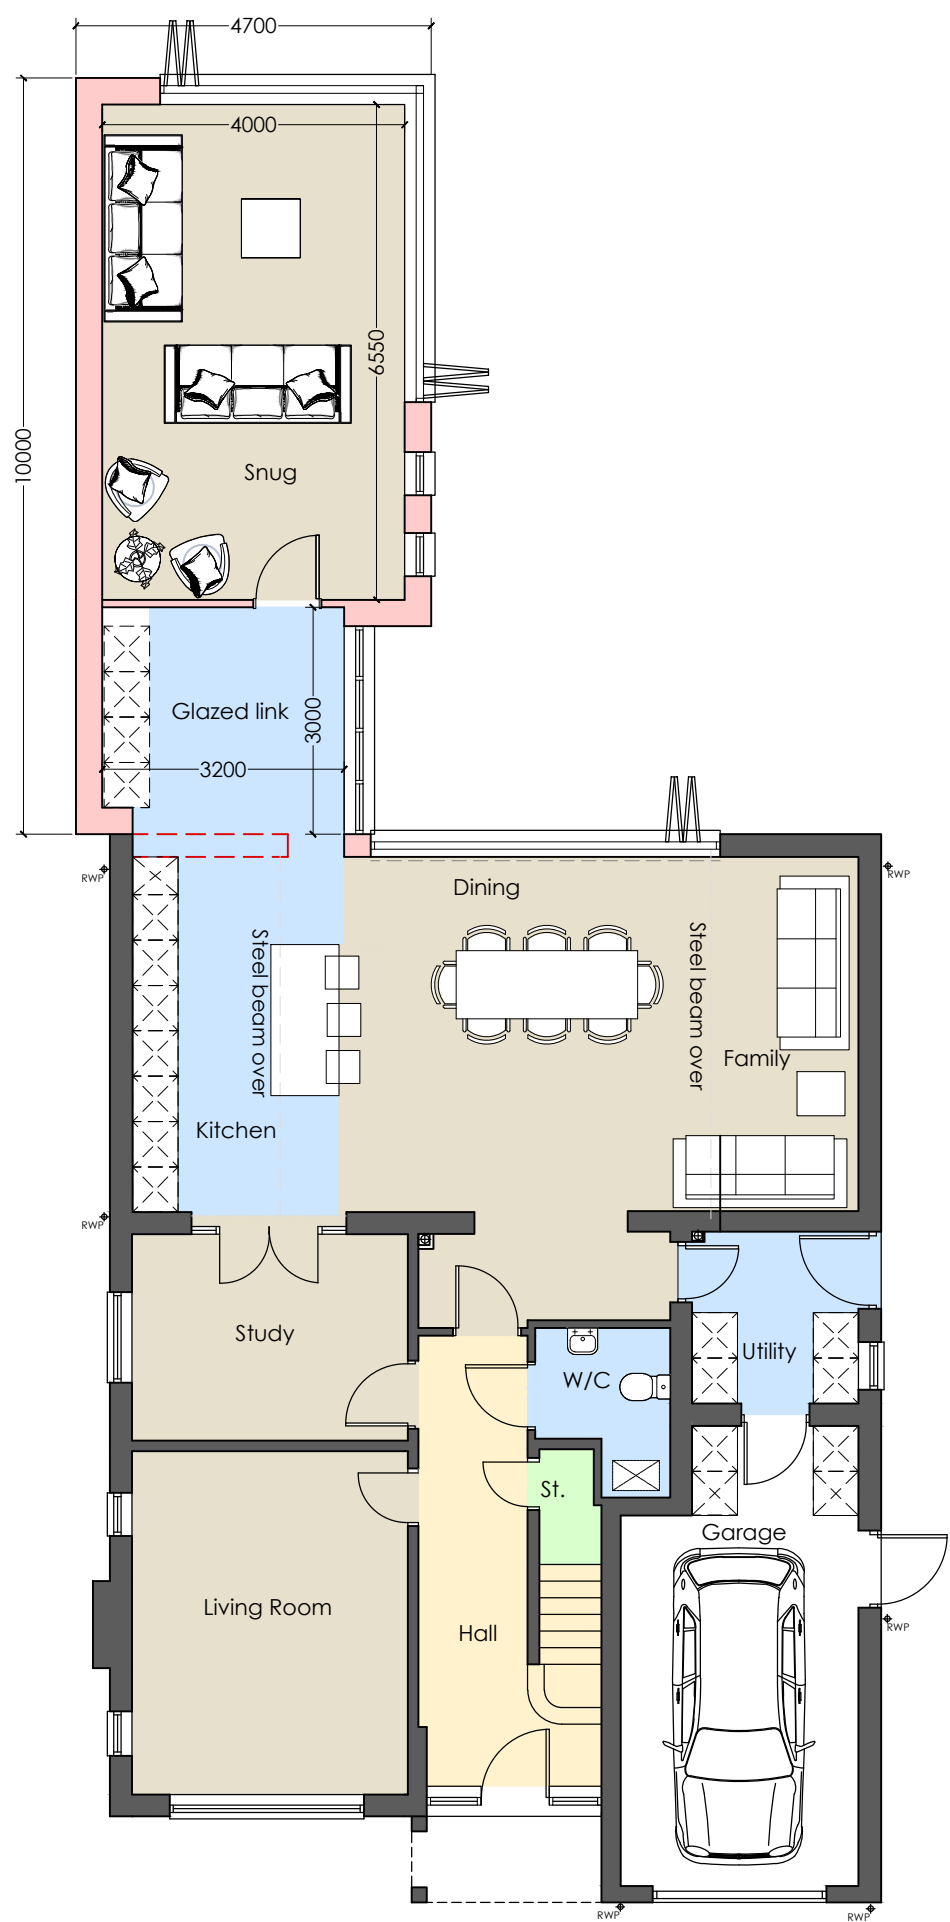

Ground Floor Plan
1:100

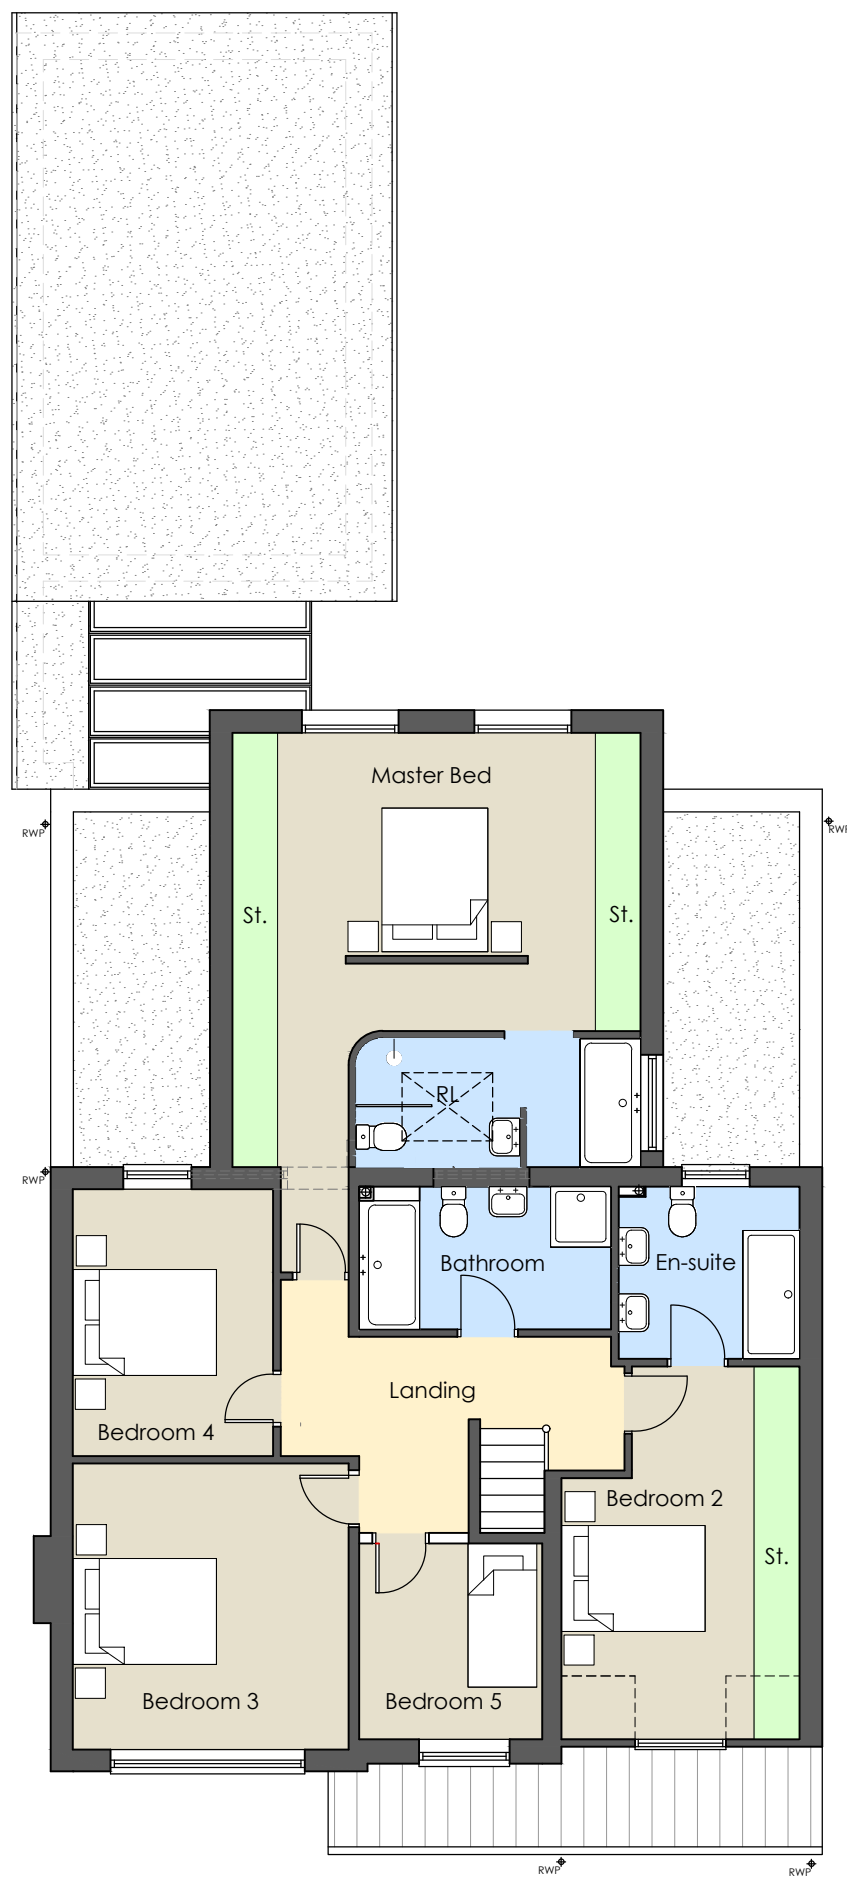


First Floor Plan
1:100

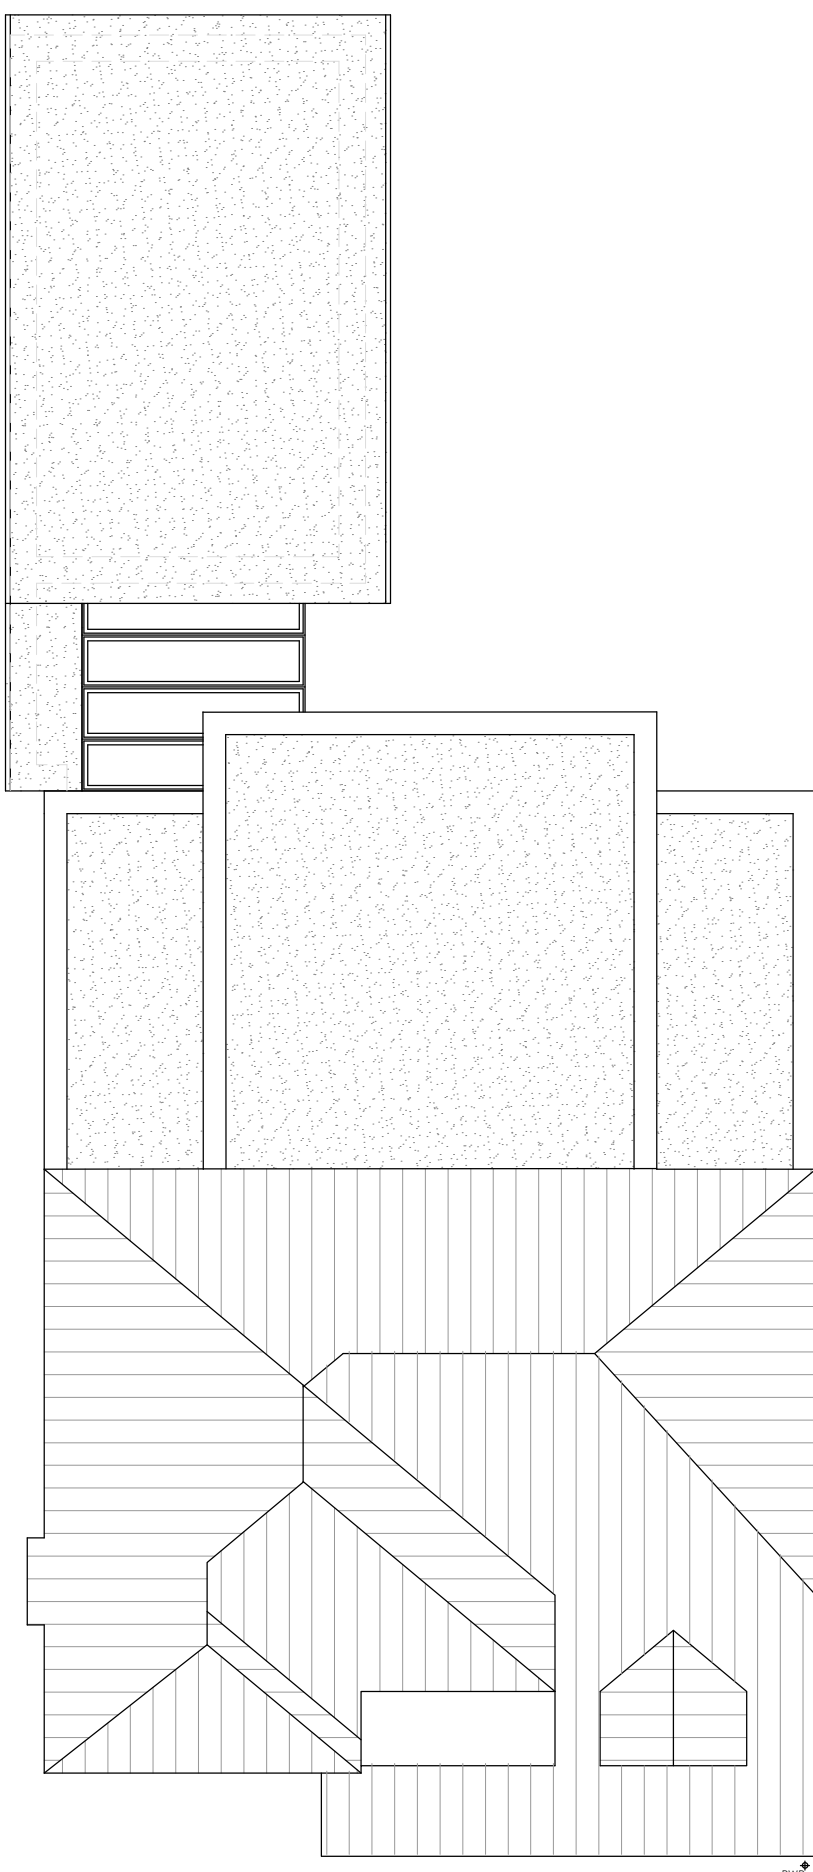

Roof Plan
1:100



NB - ALL NEW WALLS IN RED

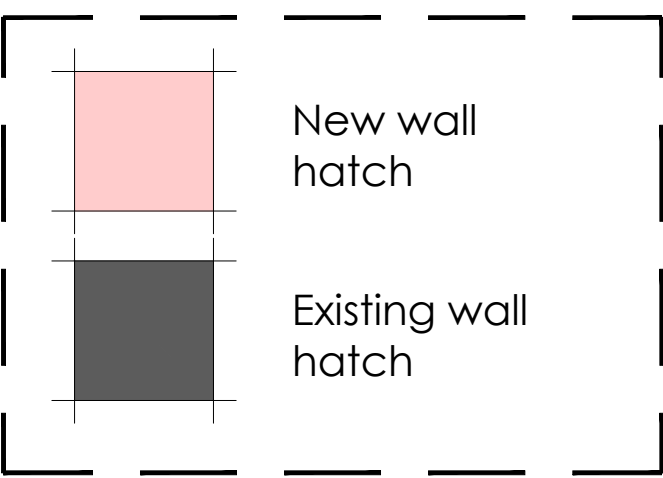

- ① Render to match existing
- ② Double glazed aluminium framed bi-fol door system
- ③ Double glazed aluminium framed windows, various sizes

COPYRIGHT NOTICE:
This drawing is the copyright of the Architects and may not be reproduced or used except by written permission.

Notes:
This drawing is to be read in conjunction with all relevant drawings and specifications.
Do not scale from this drawing, the figures dimensions only. All levels and dimensions to be checked on site. All level and dimensional discrepancies are to be brought to the immediate attention of HSP Architects Ltd.
Responsibility cannot be accepted for alterations outside the design without prior agreement of HSP Architects Ltd.
Copyright reserved. This drawing may only be used for the client and location specified in the title block. It may not be copied or disclosed to any other third party without prior written consent from HSP Architects Ltd.
Prior to any work commencing on site, the engineer is to be contacted regarding the current status, revision or regulatory approval of this drawing.
All work is to be to the entire satisfaction of the HSE or Local Authority not withstanding anything drawn or indicated on these drawings. All waterworks and materials to be the best of their respective kind and of equal equivalent to the standards given in the Code of Practice. All materials, dimensions and levels to be maintained or checked and verified on site before specific areas of work are commenced.
This drawing is to be read in conjunction with clients specifications, employee requirements and structural engineers design.

Revision Notes:
Drawing Status:

PLANNING

hssp
architects

Pera Business Park, Nottingham Road
Melton Mowbray, LE13 0PB

Telephone: 01664 563 288 Fax: 01664 563 360
E-Mail: info@hssparchitects.co.uk Web: www.hssparchitects.co.uk

Project:
Proposed Extension & Alterations
144 Ashby Road
Hinckley
Mr & Mrs Burton

Title:
Proposed Plans & Elevations

Scale: 1:100	Drawn: YT	Checked: JCB	Date: Jul '23
Drawing No: 8143-03-001	Revision: -		

HSSP A1