


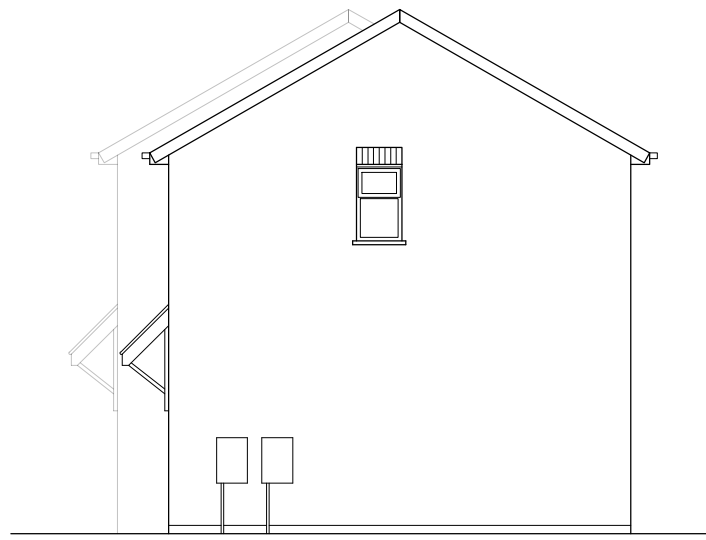


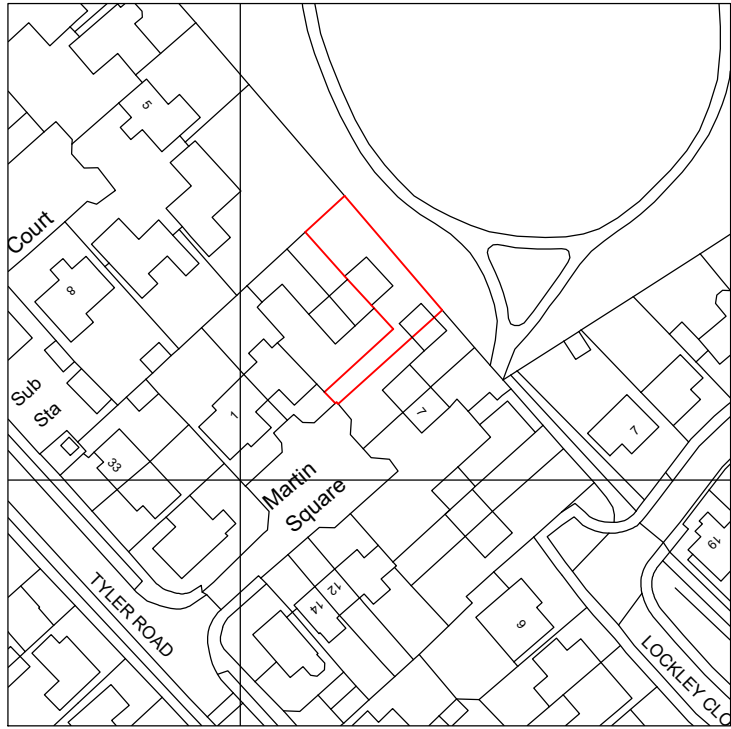



Existing Side Elevation
Scale 1/100

 



Existing Rear
Elevation
Scale 1/100

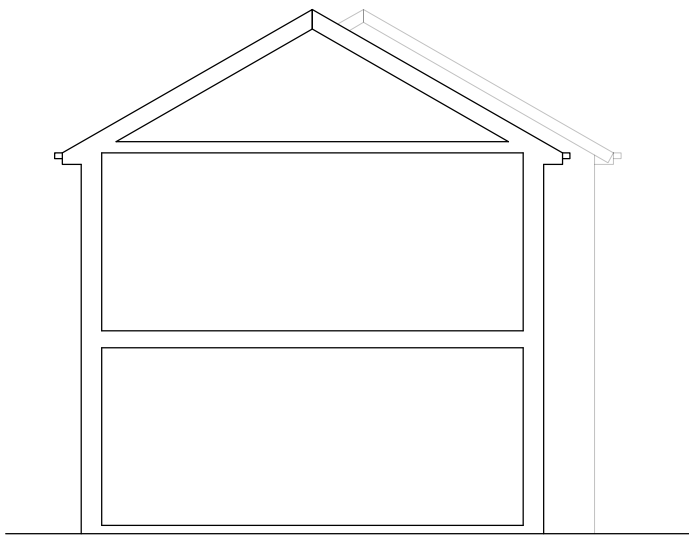

Existing Side Elevation
Scale 1/100

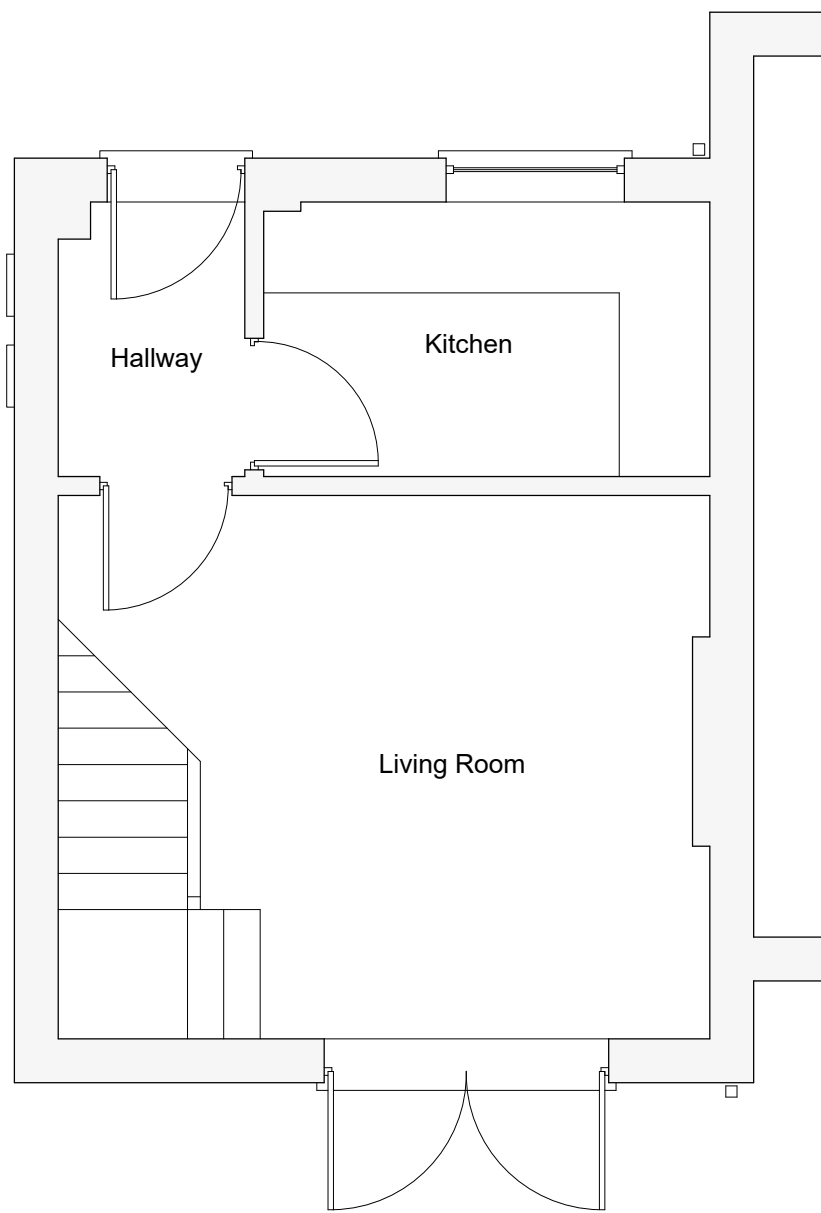 


Existing Ground Floor Plan
Scale 1/50

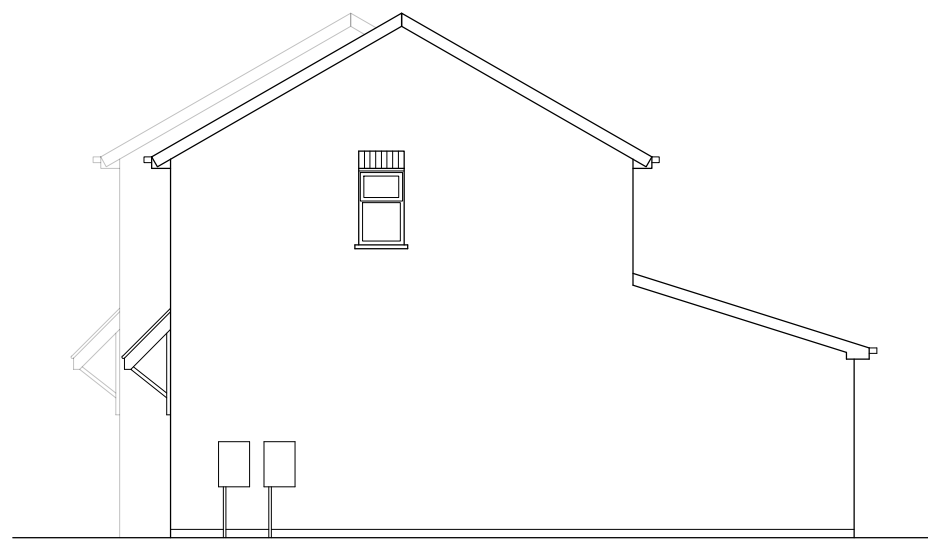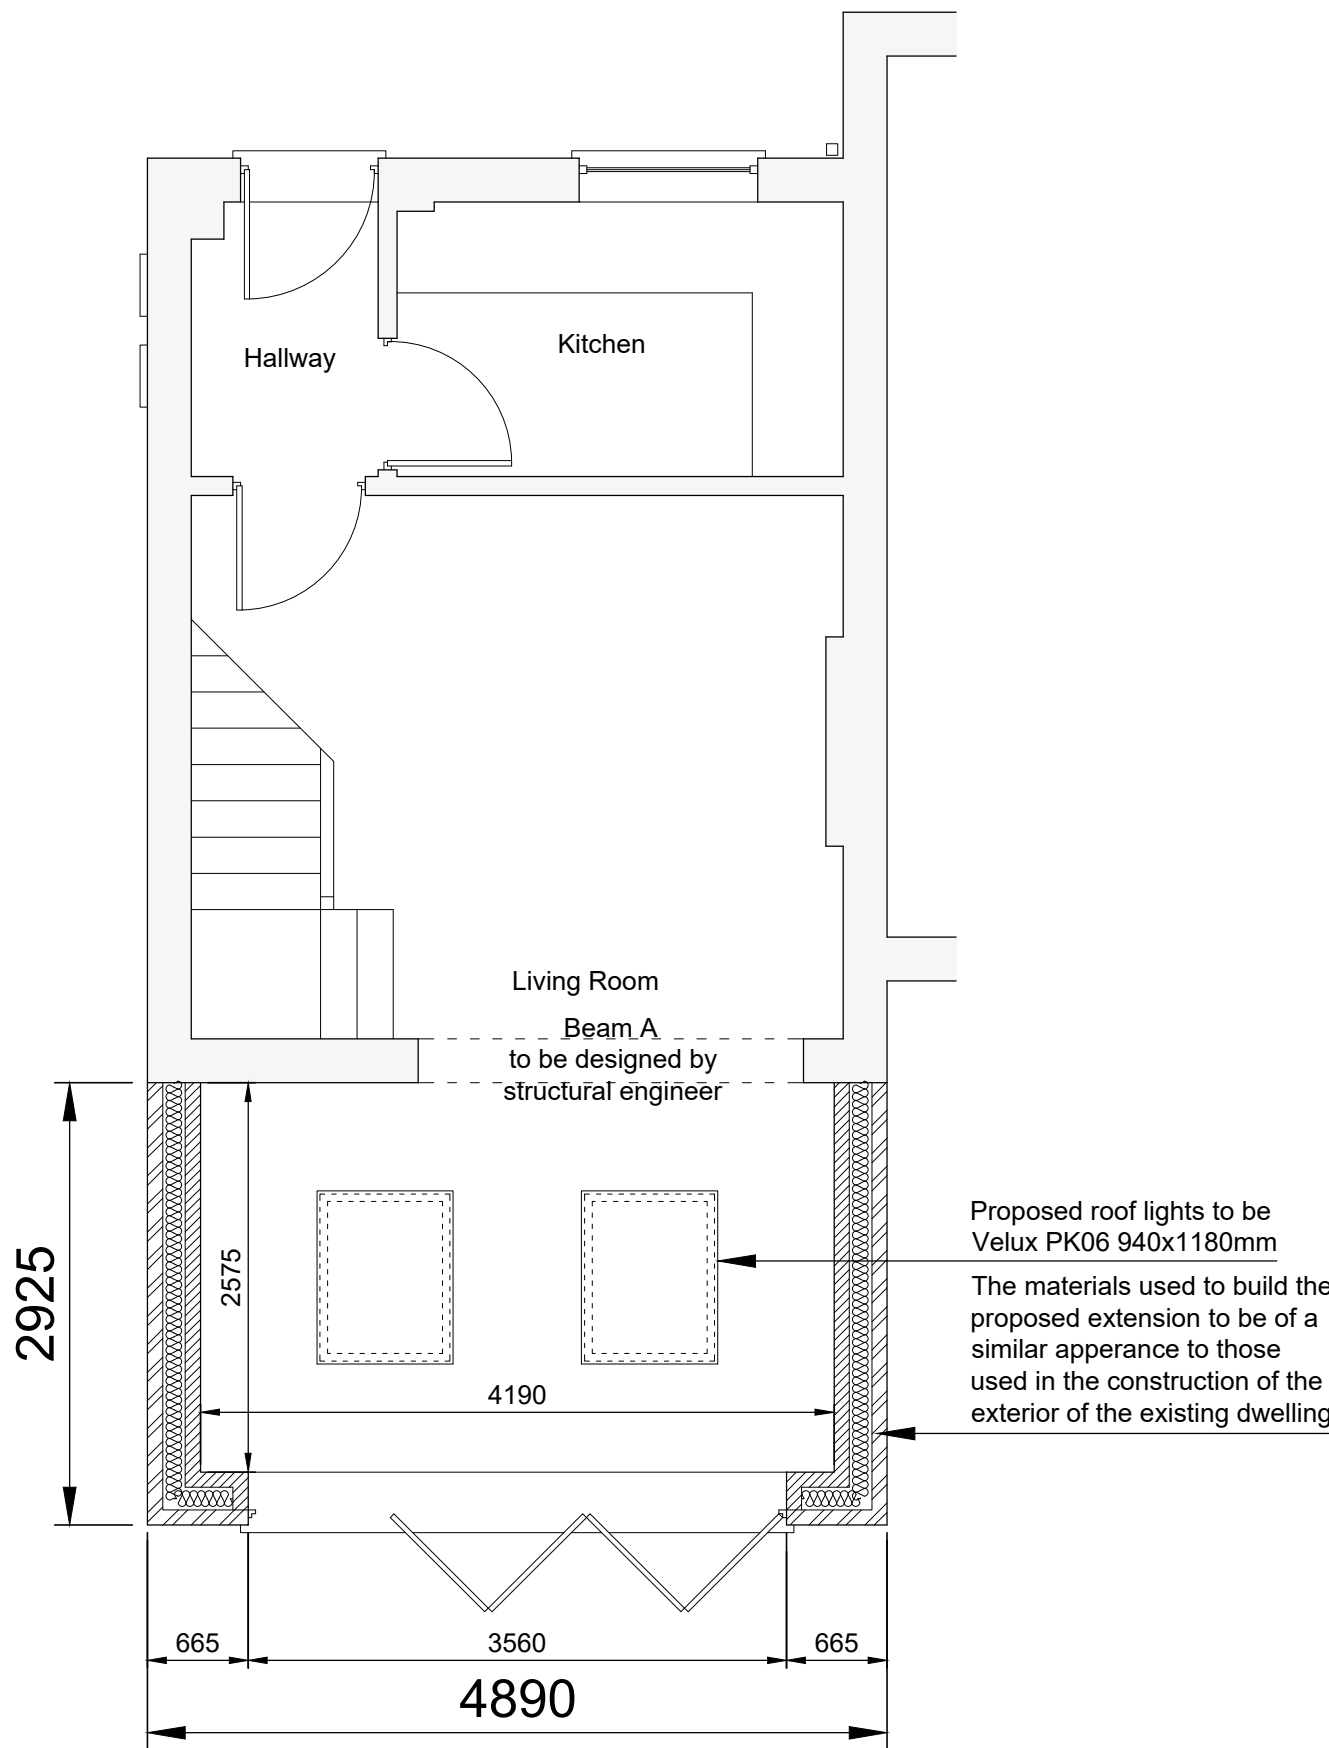

Proposed Side Elevation
Scale 1/100



Proposed Rear
Elevation
Scale 1/100

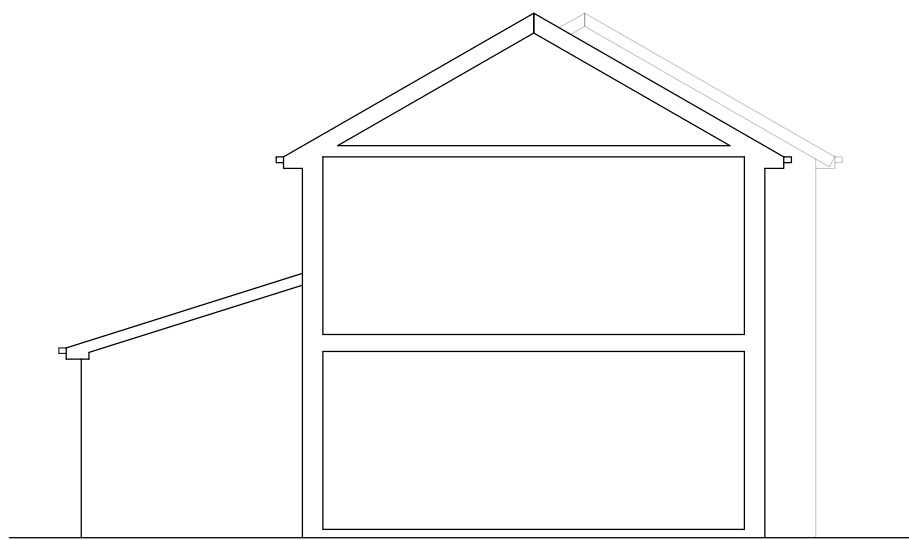

Proposed Side Elevation
Scale 1/100

SJC
ARCHITECTURE
tel: 07891500146

Prior to the commencement of work, the contractor and client are to check on-site all exterior dimensions, setting out positions, boundary positions and details to verify and agree upon. Any errors, omissions or design changes should be reported immediately to enable amended plans to be prepared and submitted for approval.

The contractor will be responsible for locating all hidden services that may be affected by the proposal and stopping off or diverting as necessary. Drainage runs shown are assumed and must be checked on site before work commences. Any proposed building works within 3 meters of a public sewer will require a "building over/close to" application to be submitted and approved by the water authority prior to work commencing.

All work to comply with CDM 2015. The principle contractor, for projects with more than one contractor, must take on the legal duties of the client in addition to their own as principle contractor. If the domestic client has not appointed a principle contractor, the clients duties must be carried out by the contractor in control of the construction work.

This drawing is to be read in conjunction with the structural engineers drawings and details.

Client
Mr Isa
5 Martin Square
Ratby
Leicester
LE6 0HR

Project
Single storey rear extension to
existing building

Drawing Title
Existing and proposed elevations,
floor plan, site block and site location
plan

Scale 1/50, 1/100, 1/500, 1/1250
Date September 2024

By SJC Status Building

Drawing number SC/OB/05/09/24/01 Revision
REVA/27/09/24

reproduction subject to copyright original sheet size A1