



0 1 2 3 4 5m

DWG NO: LR/2024/007A

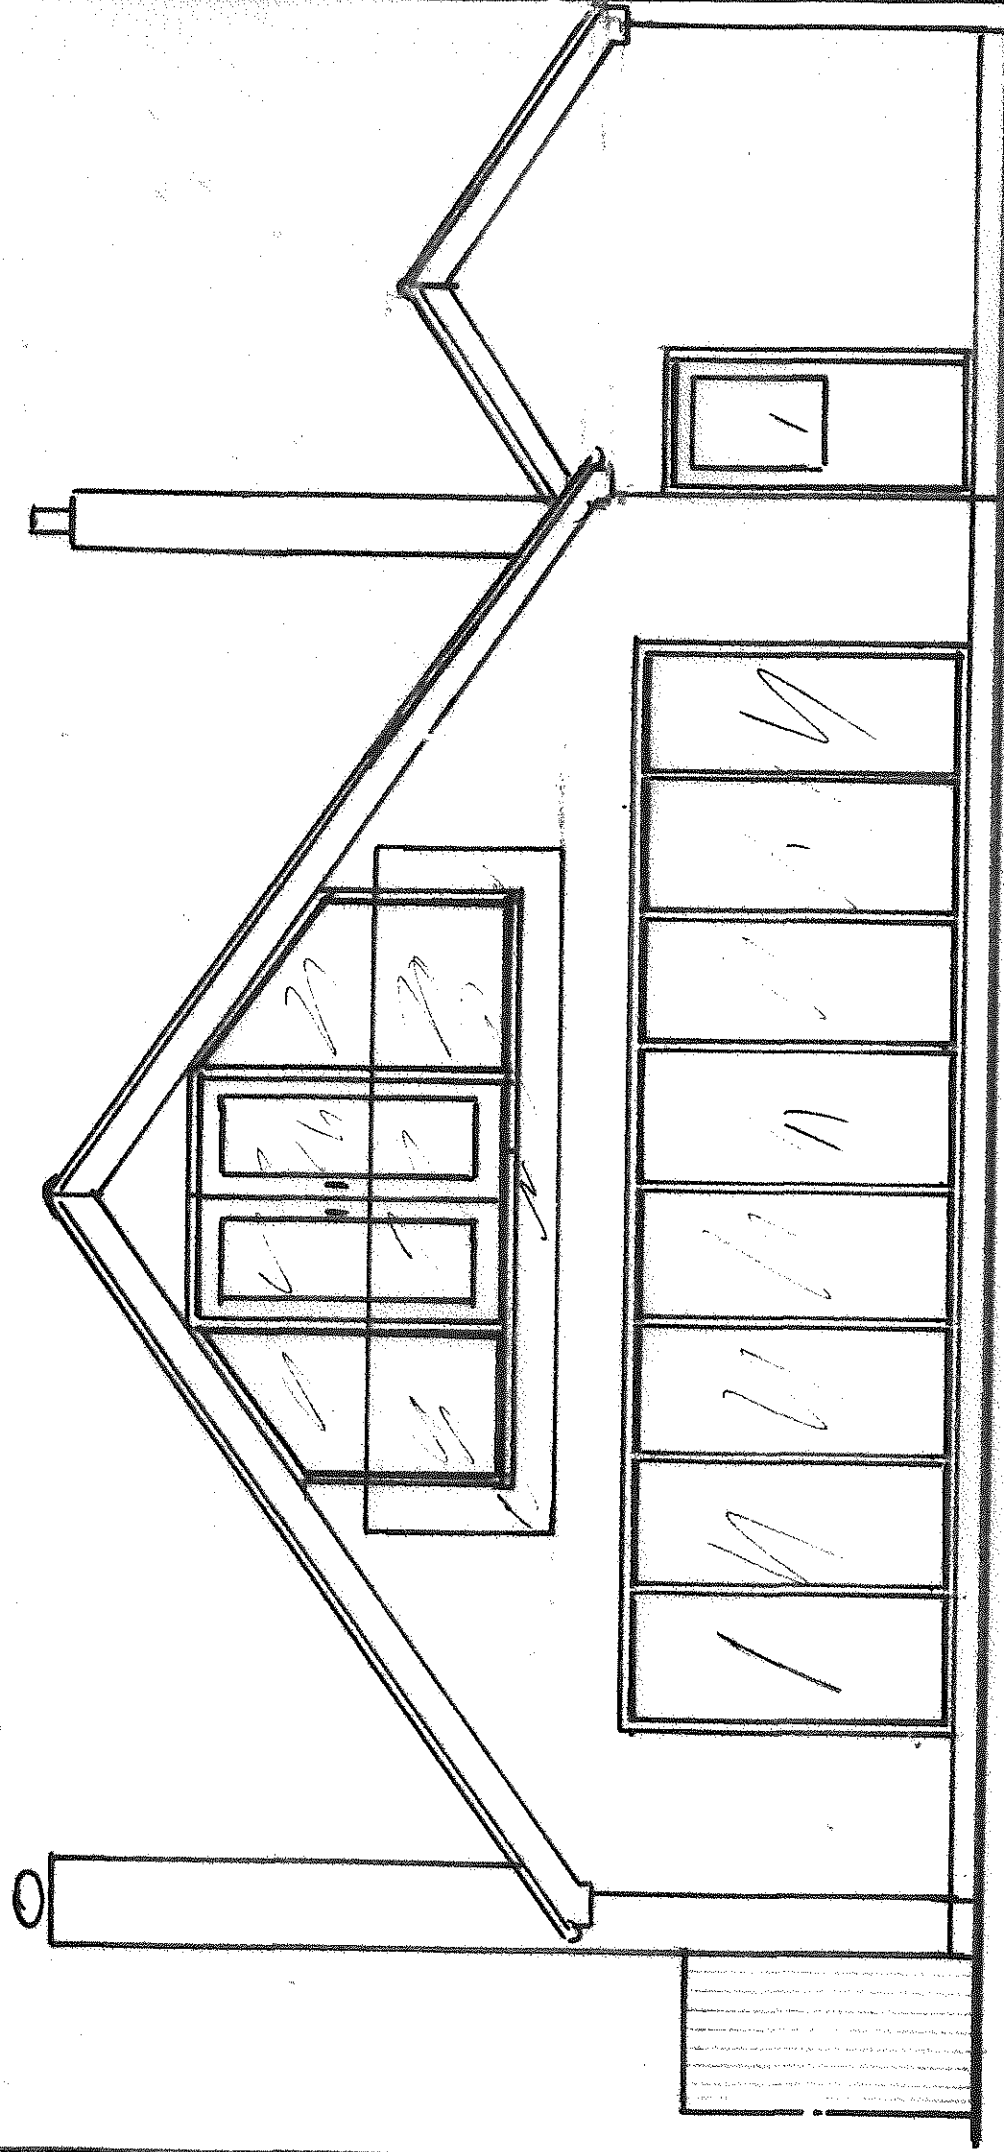

PROPOSED REAR ELEVATION 1:50

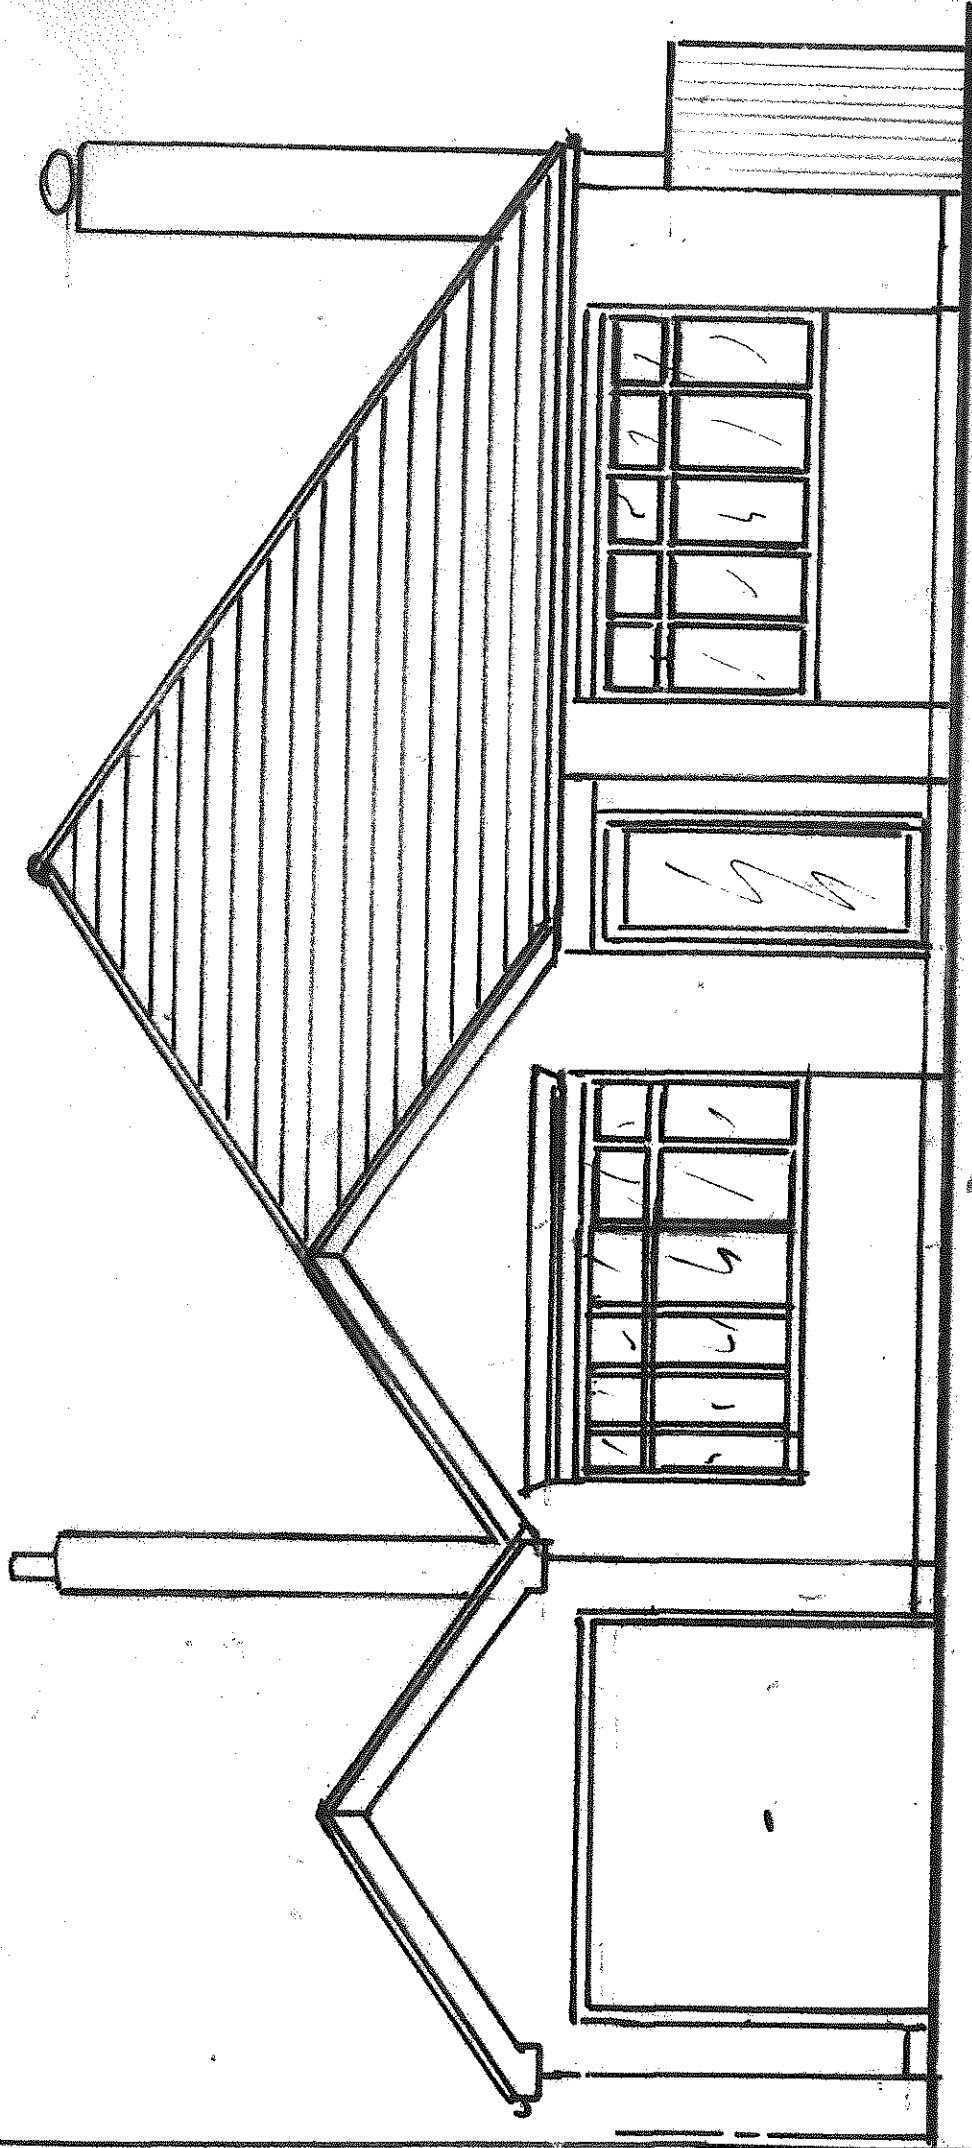

PROPOSED FRONT ELEVATION 1:50