





Proposed Front Elevation
Scale @ 1:100




Proposed Side Elevation 1
Scale @ 1:100

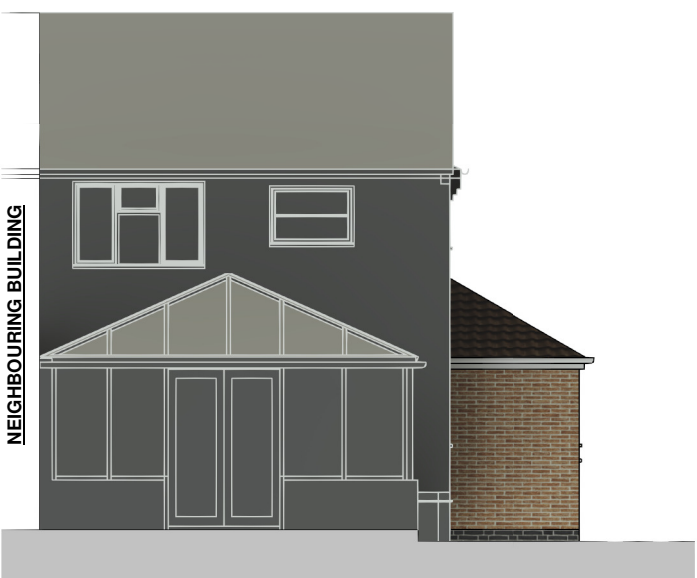


Proposed Rear Elevation
Scale @ 1:100

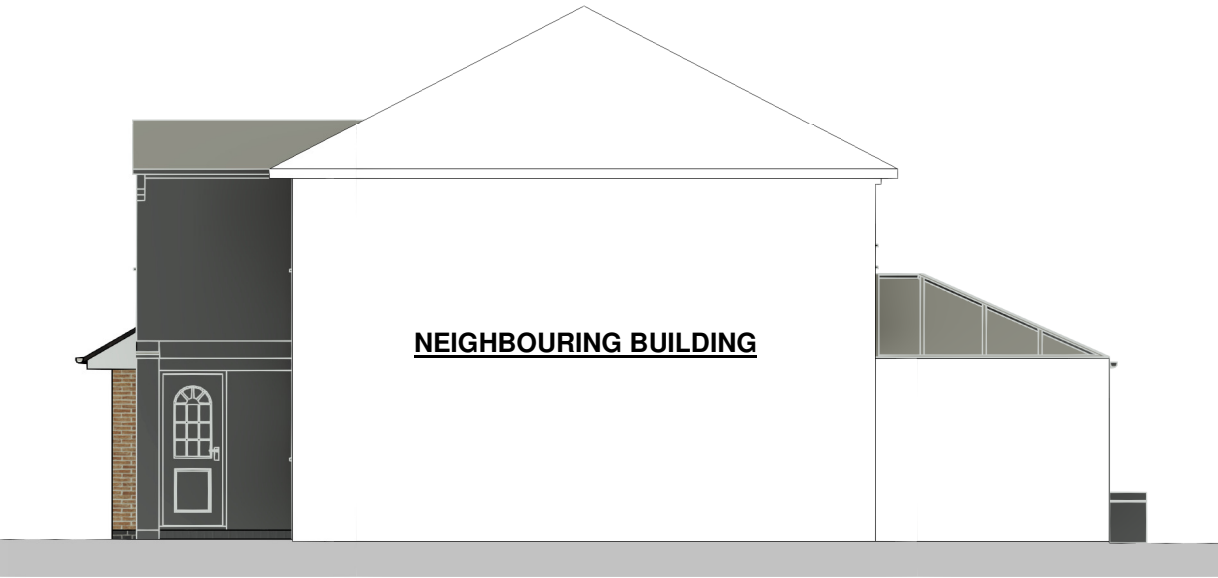

Proposed Side Elevation 2
Scale @ 1:100

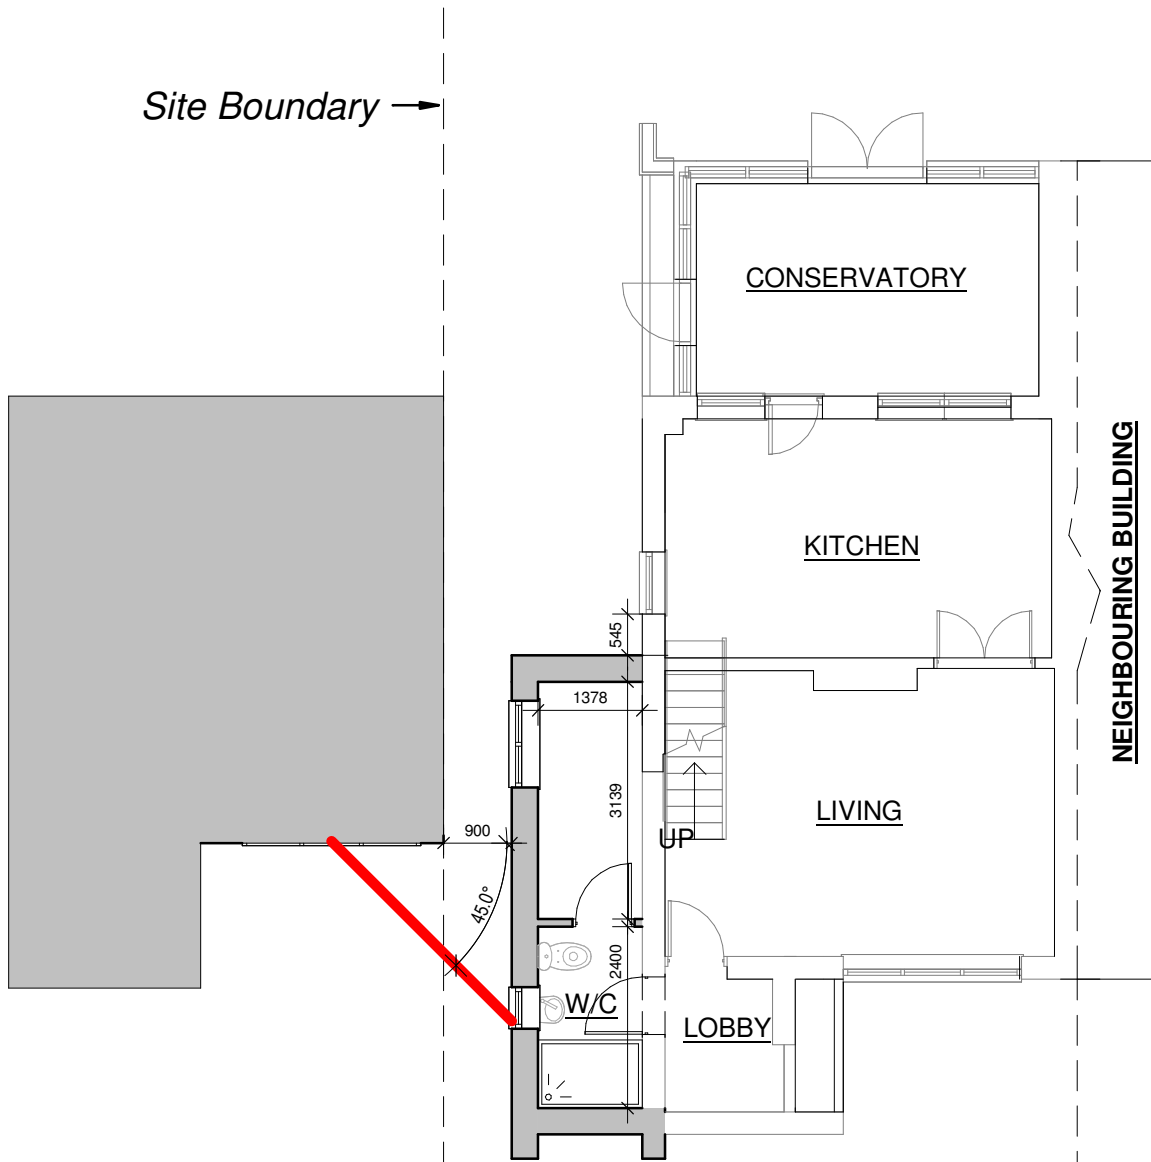

Proposed Ground Floor Plan
Scale @ 1:100

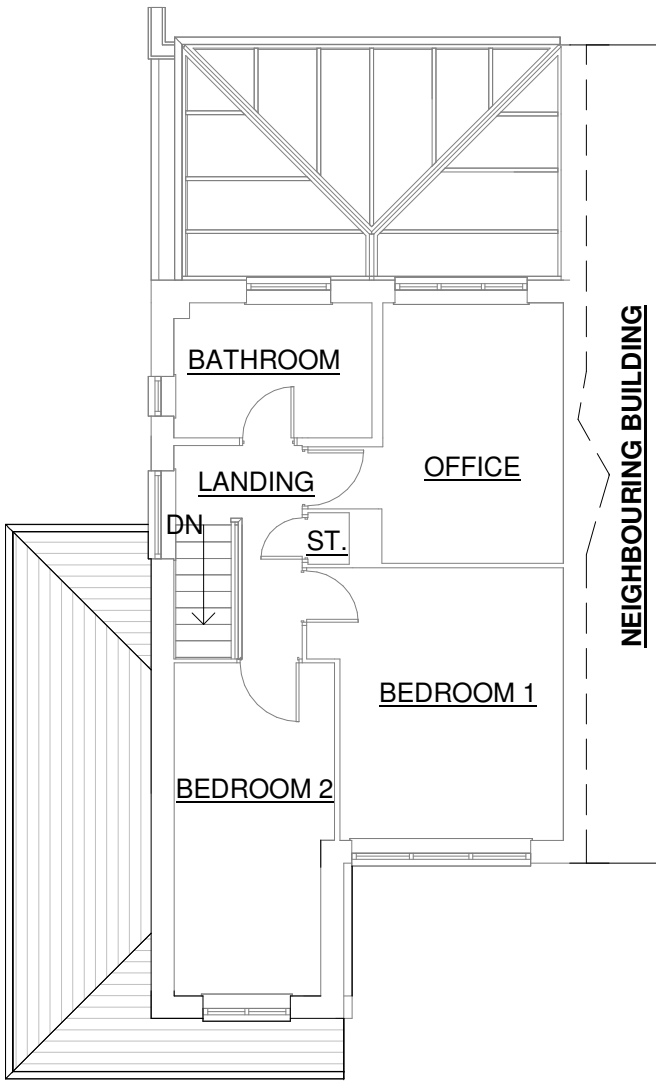

Proposed First Floor Plan
Scale @ 1:100

Scale @ 1:100



Client Mr & Mrs Flintham			hayward ARCHITECTS LTD 19 Station Road Hinckley Leicestershire LE10 1AW Tel: 01455 635 665 Fax: 01455 618 971 www.hayward-architects.co.uk		
Project Title Alterations and Extensions 12 Hereford Close Barwell					
Drawing Title Scheme 04			A2	Job No. 24/35	Drawing No. 05A
Scale 1:100	Date JULY 2024	Sheet			
Author MS	Checked by SS				
THE COPYRIGHT OF THIS DRAWING IS VESTED IN HAYWARD ARCHITECTS LTD. REPRODUCTION IN ANY FORM, EITHER IN WHOLE OR IN PART IS FORBIDDEN WITHOUT THE PRIOR WRITTEN PERMISSION OF THE COPYRIGHT HOLDER. DO NOT SCALE FROM DRAWINGS AND ONLY FIGURED DIMENSIONS ARE TO BE USED			Status Planning		