


Key:



- Hard Landscaping

 

- Grass




- Existing Buildings




- Block Paving





- Site Boundary

 

- Fence Boundary

 

- Parking Space Boundary

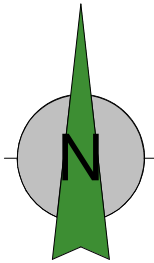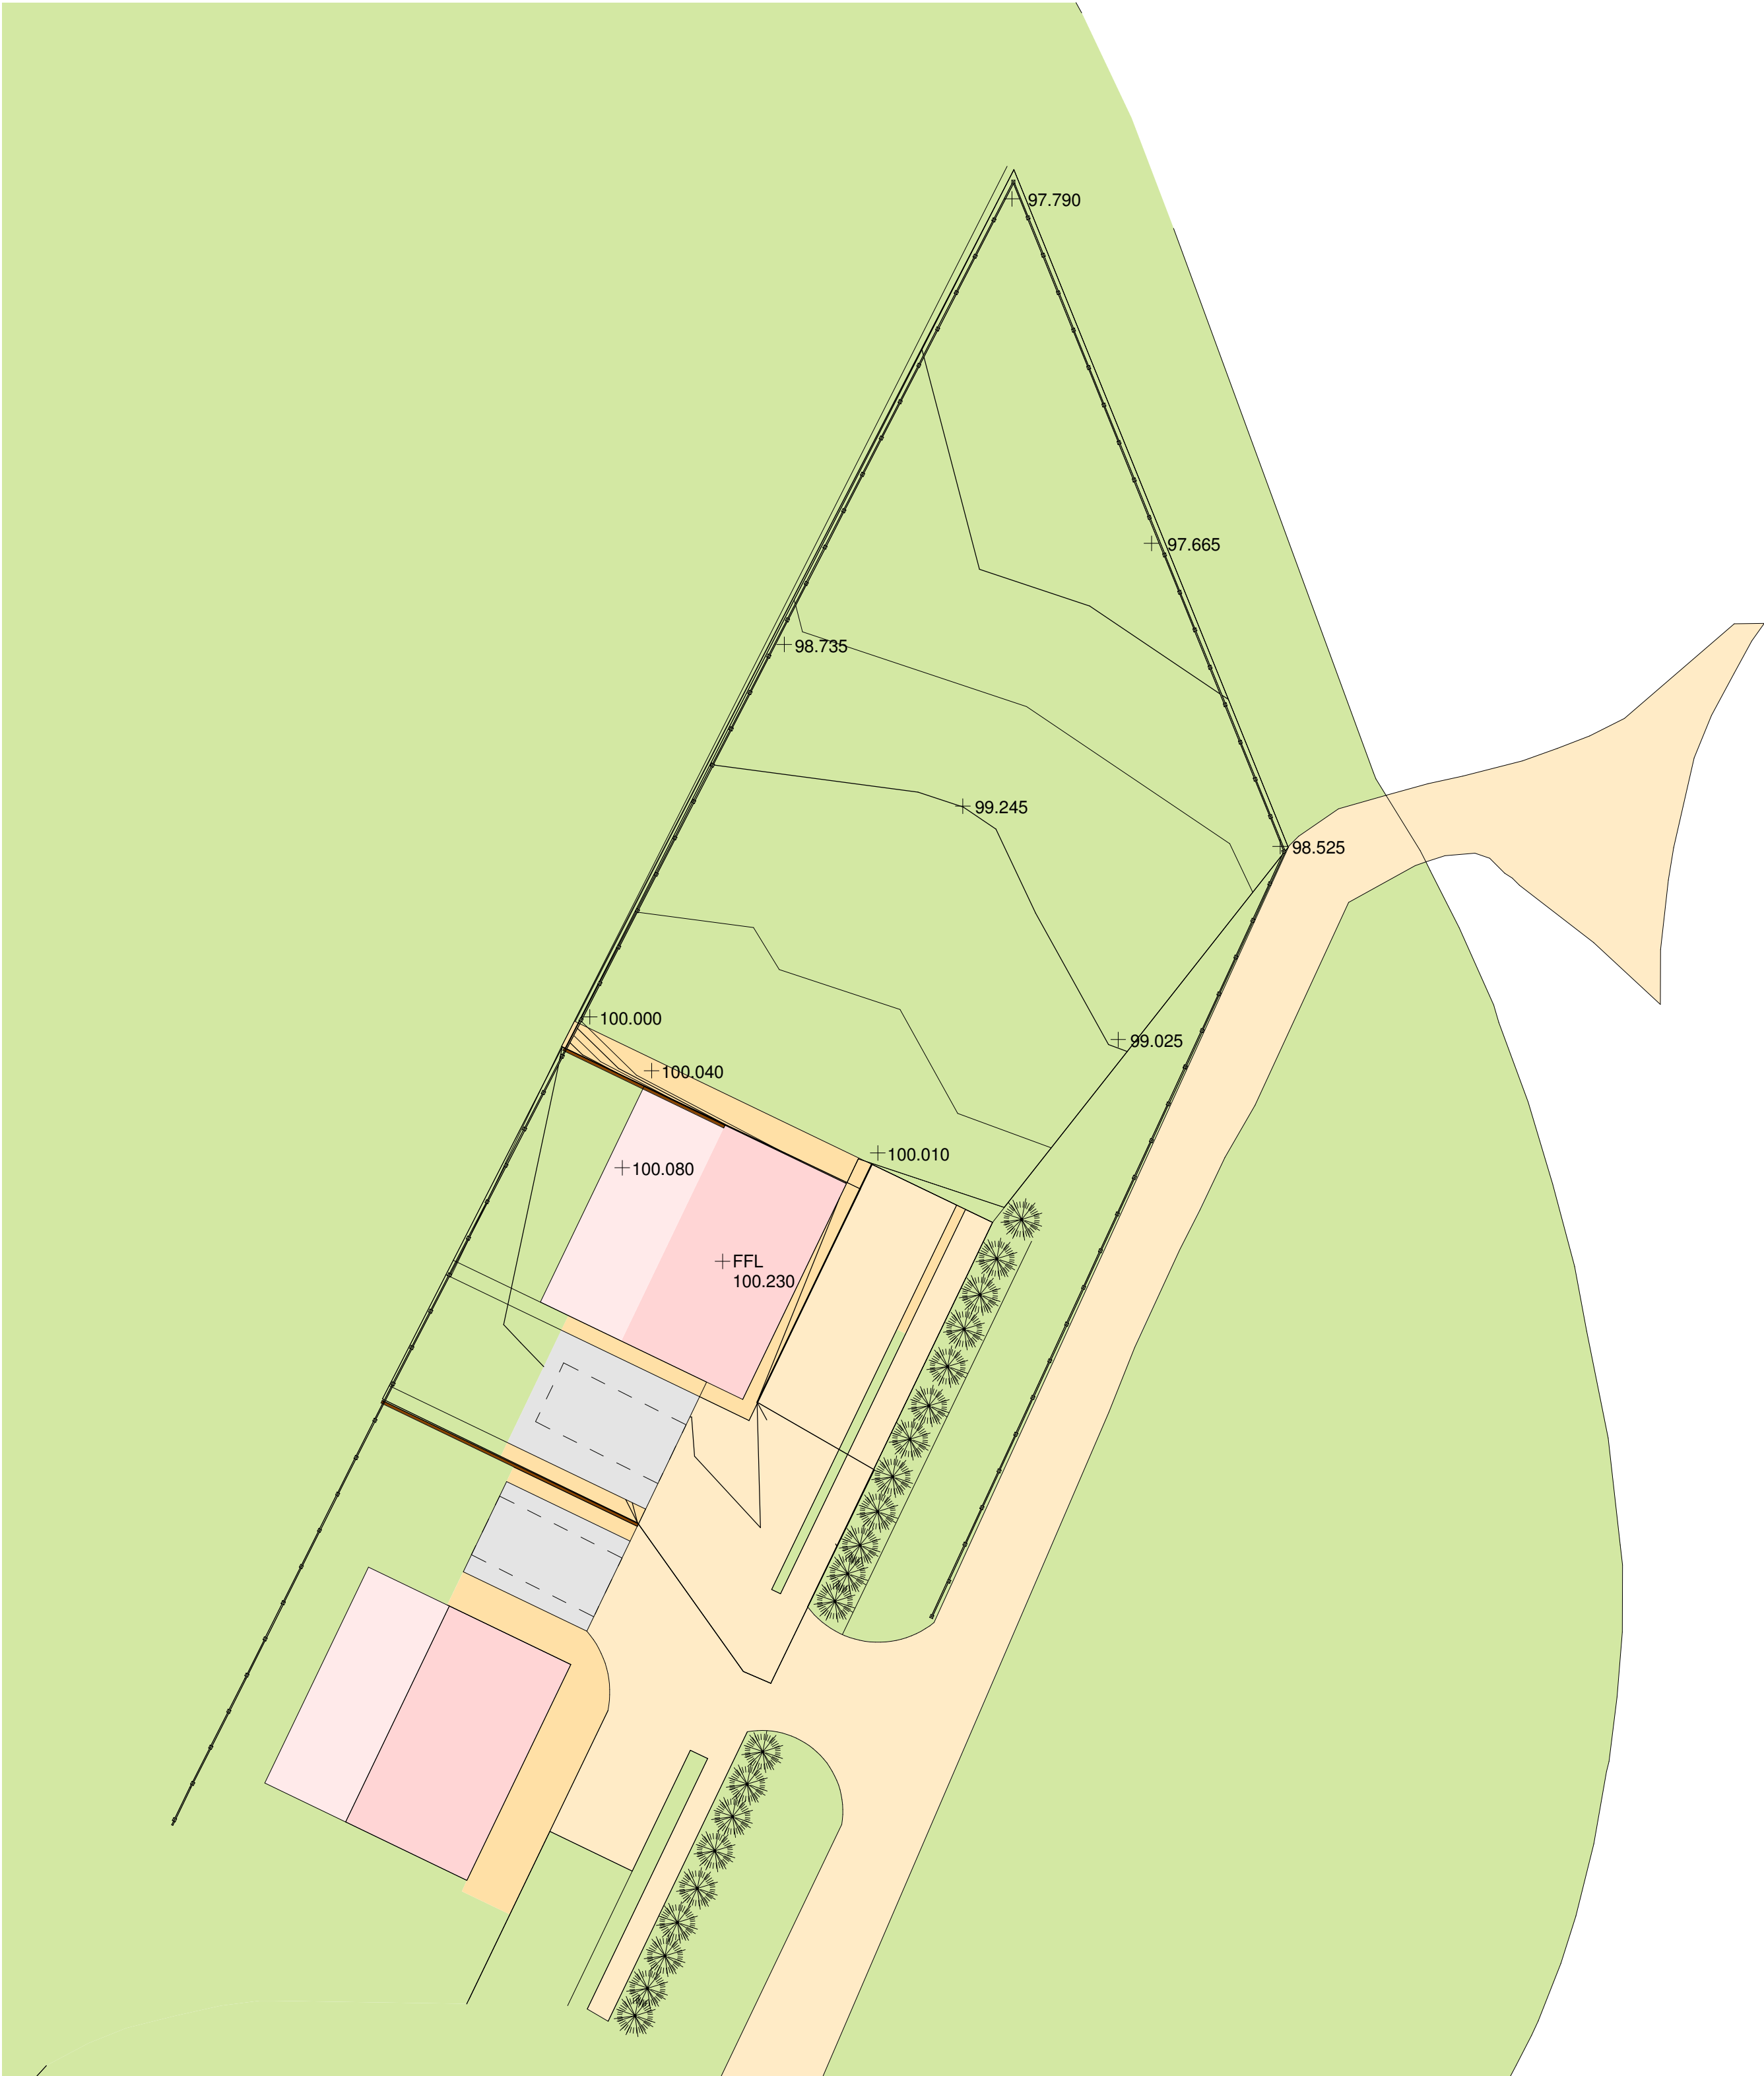

HAYWARD
architects

19 Station Road
Hinckley
Leicestershire
LE10 1AW

Tel: 01455 635 665
www.haywardarchitects.co.uk

Client		Mrs. Kate Walker	
Project Title			
Existing Site Plan Hall Farm Dadlington			
Drawing Title			
Existing Site Plan			
Scale	1:200	Date	09/2025
Author	MEG	Checked by	MS
Job No.		Drawing No.	
25/79		01	
Status			
PLANNING			

THE COPYRIGHT OF THIS DRAWING IS VESTED IN HAYWARD ARCHITECTS LTD.
REPRODUCTION IN ANY FORM, EITHER IN WHOLE OR IN PART IS FORBIDDEN WITHOUT
THE PRIOR WRITTEN PERMISSION OF THE COPYRIGHT HOLDER. DO NOT SCALE FROM
DRAWING AND ONLY FIGURED DIMENSIONS ARE TO BE USED